




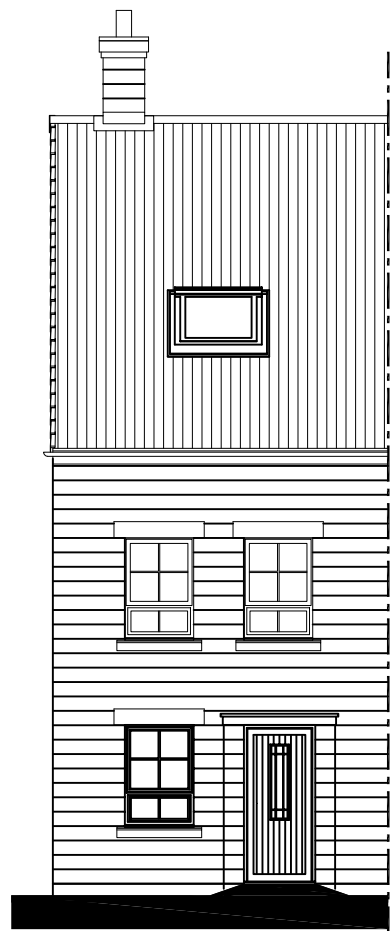

FRONT ELEVATION

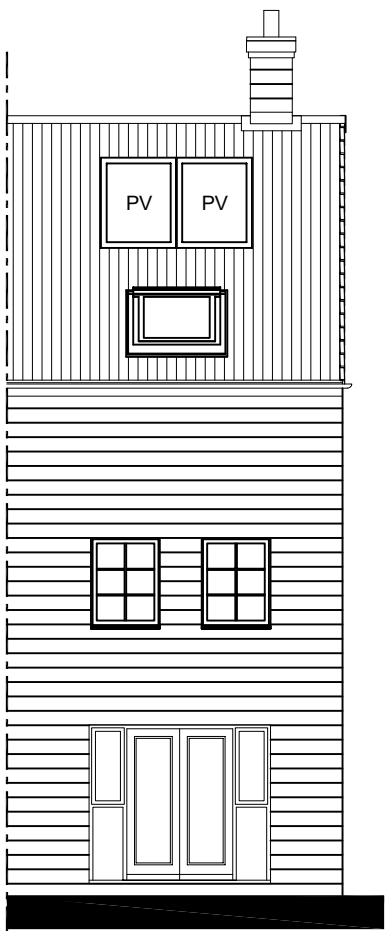


REAR ELEVATION

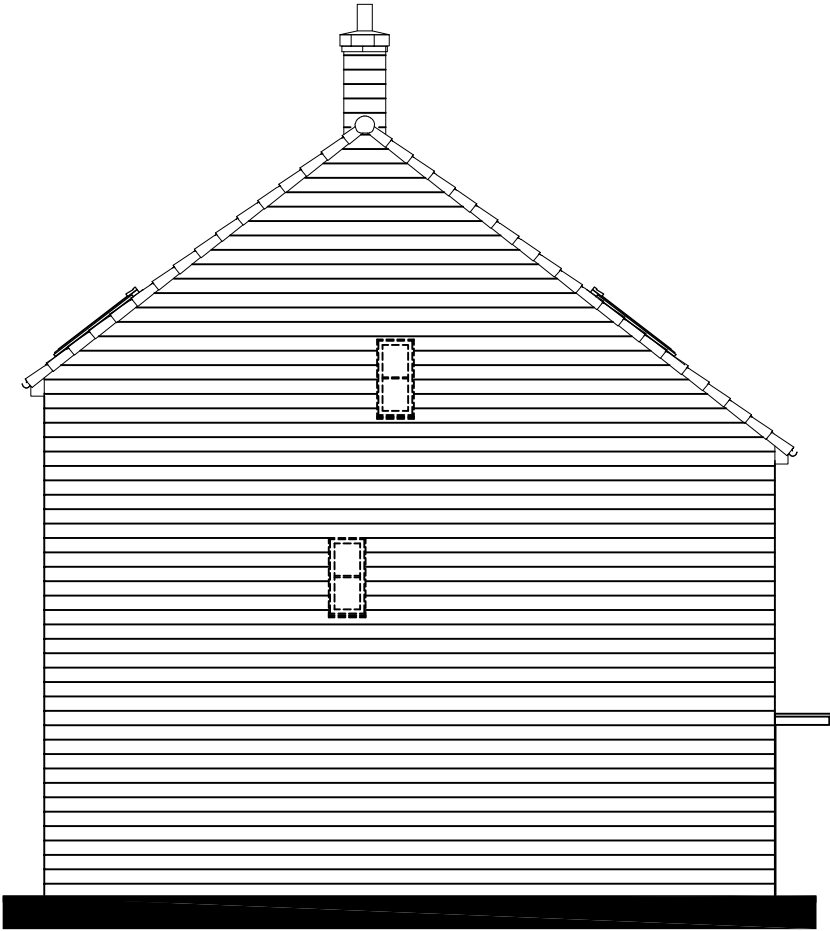


SIDE ELEVATION


PLOTS 25, 26, 30, 31, 32, 33,
57, 58, 59, 60, 68, 69, 70, 71,
77, 78, 79 & 80

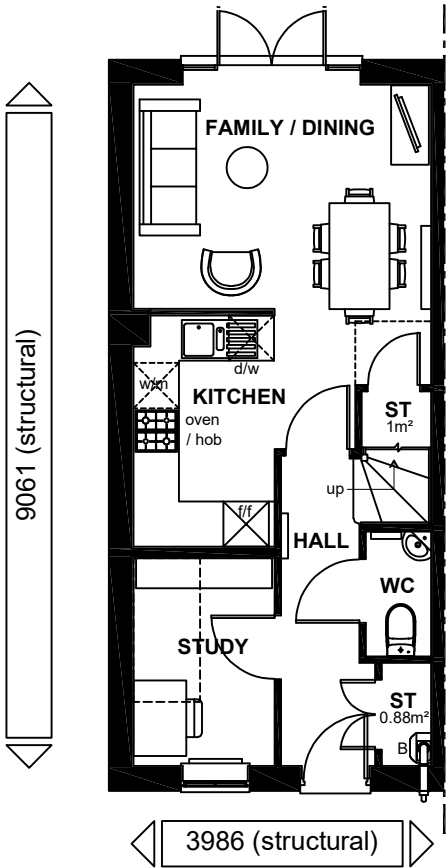


GROUND FLOOR PLAN

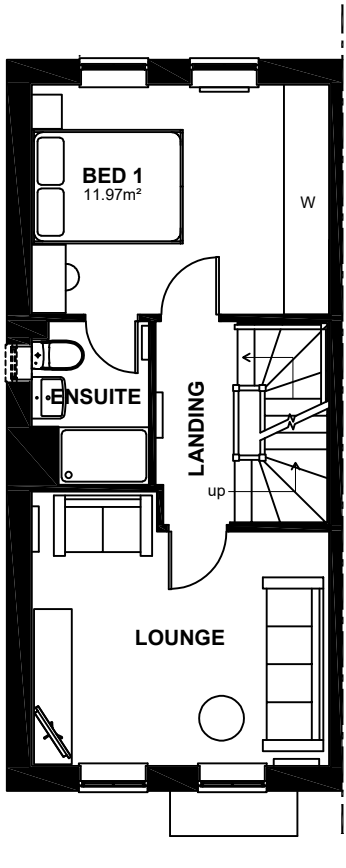

FIRST FLOOR PLAN

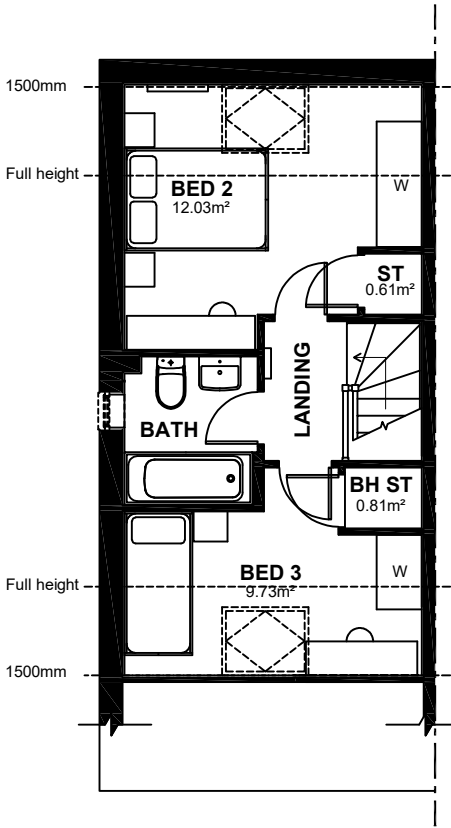

SECOND FLOOR PLAN

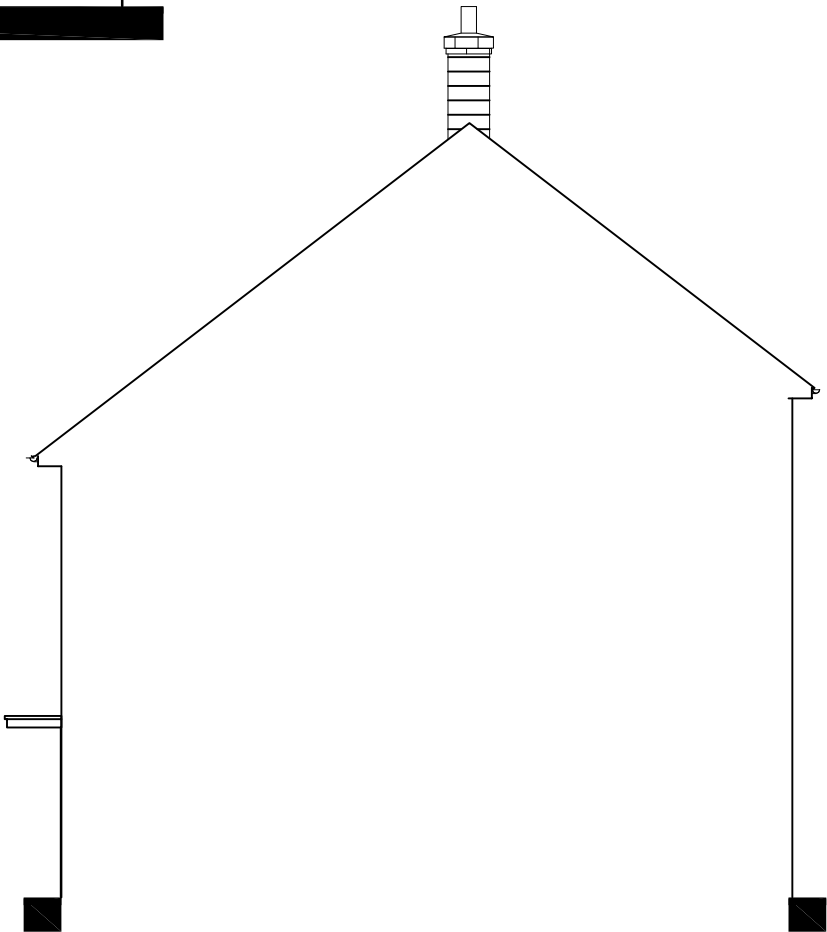

SIDE ELEVATION / SECTION

NDSS AREA REQUIREMENTS

BEDS / PEOPLE	REQ'D FLOOR AREA (FINISHED)	FLOOR AREA ACHIEVED (FINISHED)	REQ'D STORAGE AREA (FINISHED)	STORAGE AREA ACHIEVED (FINISHED)
3B / 5P	99m ²	102.5m ²	3m ²	3.3m ²

CAT 1 +
NDSS

Sales Name: KNIGHTWOOD (KINGSVILLE)
House Type Code: NKNI X0GE
Spec: EMBASSY
Drawn: GDT
Date: JAN 23
Drawing No: 01
Checked: GDT
Scale: 1: 100

Planning
Rev. A
Solar PV Panels added to elevations.
* Denotes double bed/single could be placed within the room, but this will not comply with NDSS requirements.

WARNING TO HOUSE PURCHASERS
Buyers are warned that this is a working drawing and the contents of this drawing are not to be used for construction purposes. The drawing is for information only and is not to be used for construction purposes.

TOTAL FLOOR AREA : 1122 Sq ft / 104.26m2