




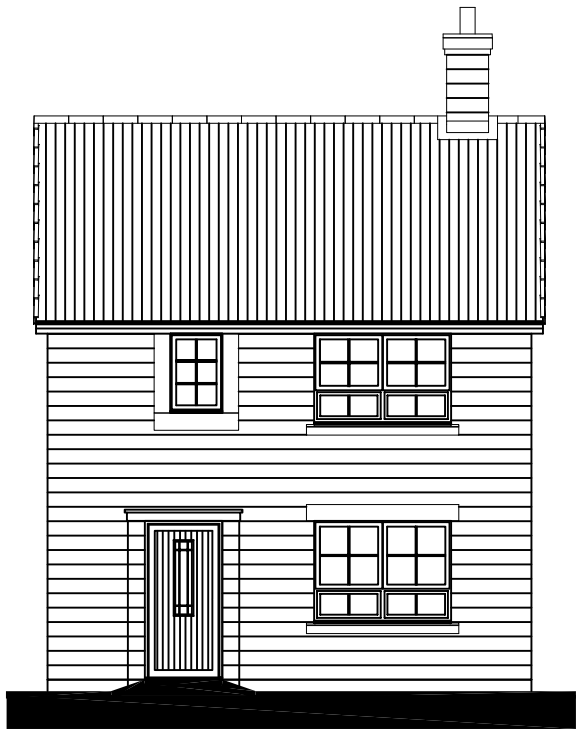


FRONT ELEVATION

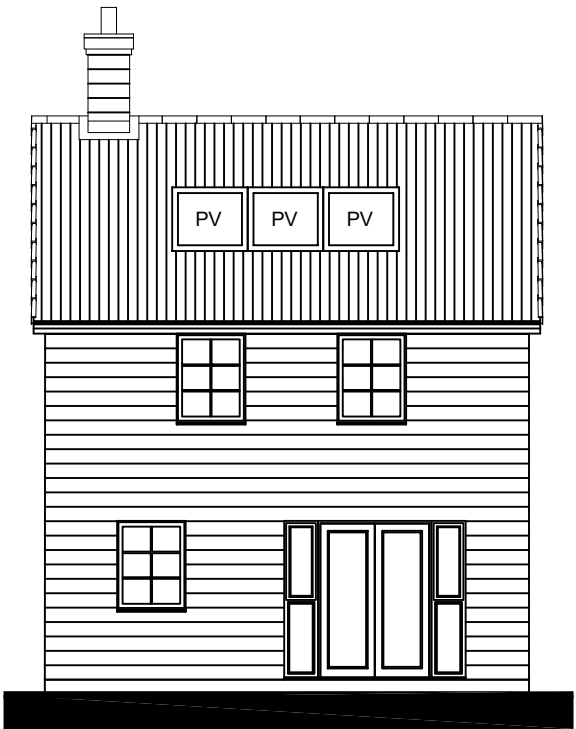


FRONT ELEVATION

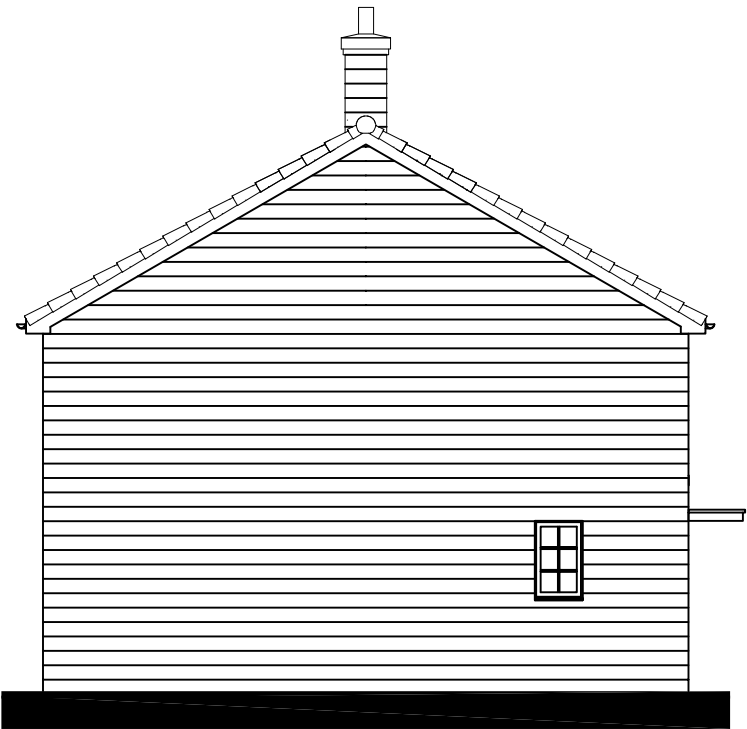


SIDE ELEVATION

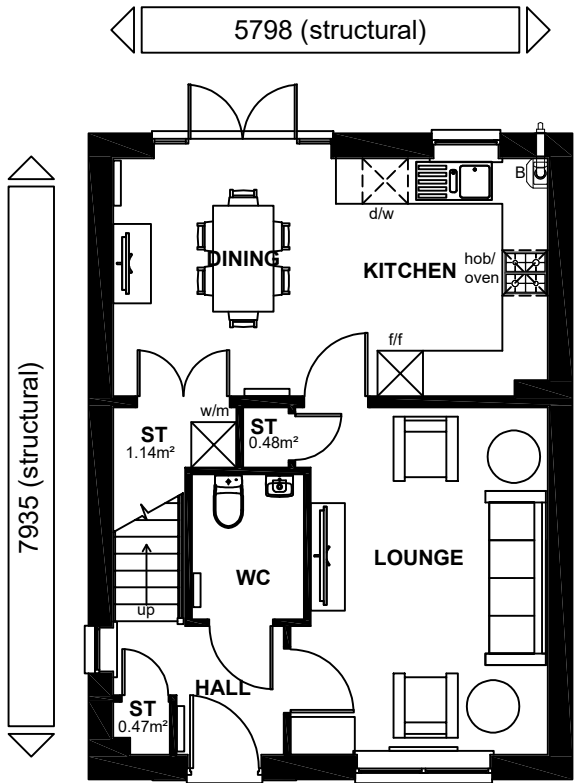

GROUND FLOOR PLAN

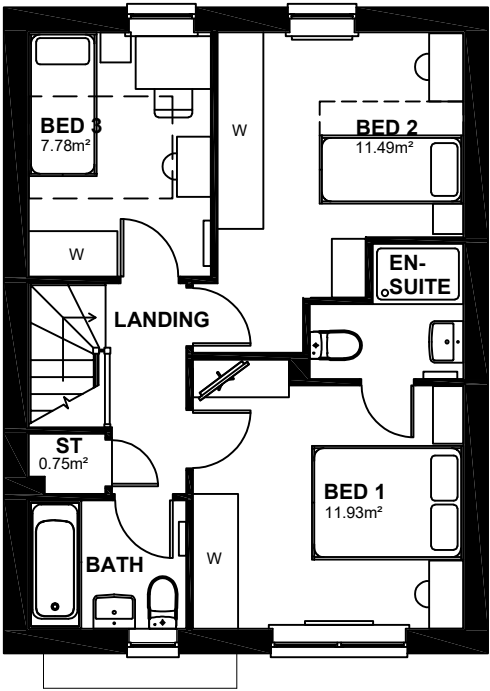

FIRST FLOOR PLAN

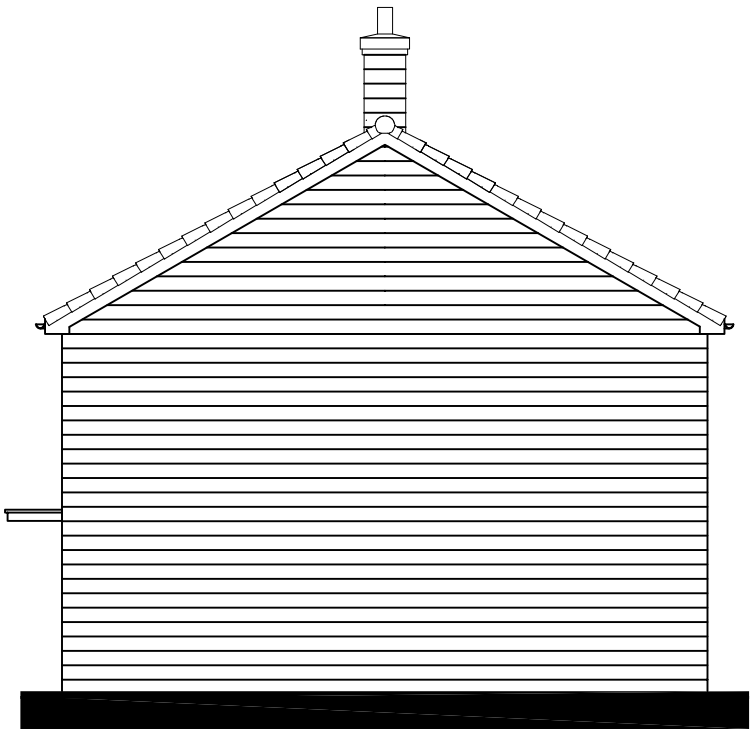

SIDE ELEVATION

NDSS AREA REQUIREMENTS

BEDS / PEOPLE	REQ'D FLOOR AREA (FINISHED)	FLOOR AREA ACHIEVED (FINISHED)	REQ'D STORAGE AREA (FINISHED)	STORAGE AREA ACHIEVED (FINISHED)
3B / 4P	84m²	190.66m²	2.5m²	2.84m²

CAT 2 +
NDSS

PLOTS 4, 75, 92, 96 & 98



BARRATT
DEVELOPMENTS PLC

Planning

Rev. A

Solar PV Panels added to elevations.

20.07.25

* Denotes double bed/single could be placed within the room, but this will not comply with NDSS requirements.

WARNING TO HOUSE PURCHASERS:
Buyers are warned that this is a working drawing and the contents of this drawing may be subject to change during the progress of the build process. The layout, dimensions, materials, fixtures and fittings shown are for guidance only. The finishes or features shown may alter in respect of individual properties. Whilst we make every effort to ensure our drawings are up to date there may be an unavoidable delay in updating these due to changes in regulations and/or re-planning. Purchasers are advised to check with the Sales Adviser whether any alterations have been made to this drawing. The contents of this drawing do not constitute a contract, part of any contract or warranty unless specifically incorporated into the contract. They should not be relied upon for the purposes of entering into a contract to purchase any property.

TOTAL FLOOR AREA : 990ft² / 92.02m² (Structural)

Sales Name: RATHLIN SIDE GABLE BARGEBOARD
House Type Code:YRLN XCBE
Spec:AMBASSADOR Drawing No:01 Date:MAY 25
Drawn:GDT Checked: GDT Scale: 1: 100