




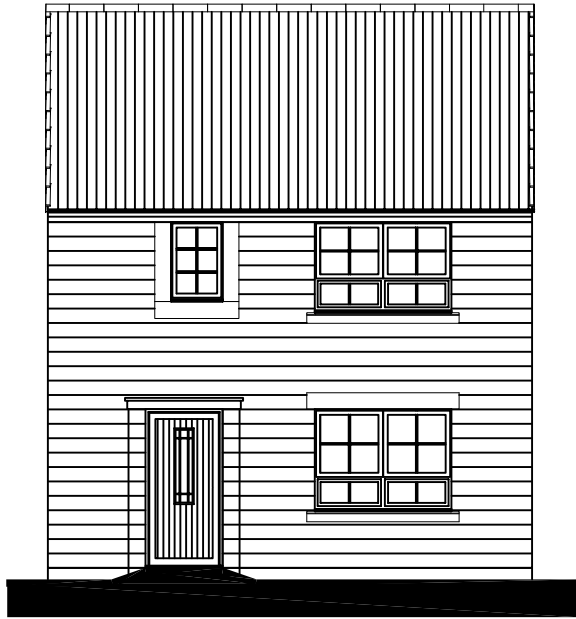


FRONT ELEVATION

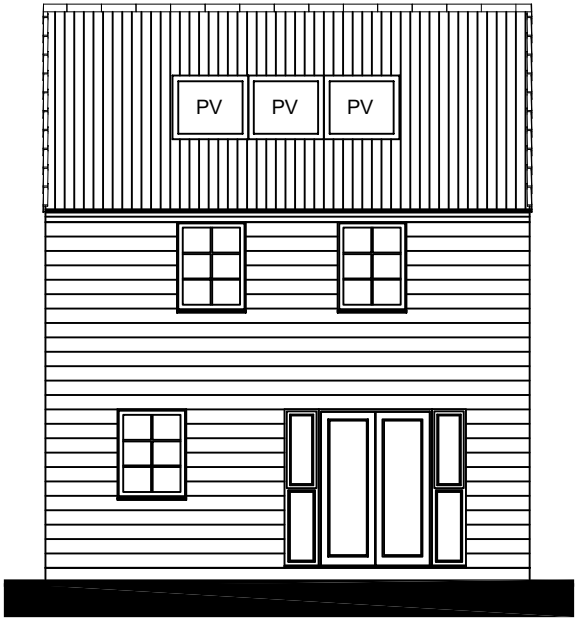


FRONT ELEVATION

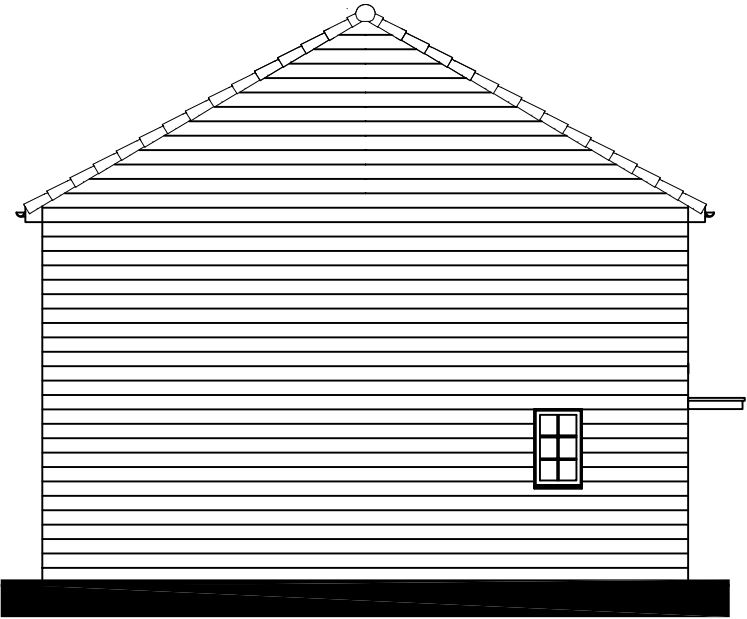


SIDE ELEVATION

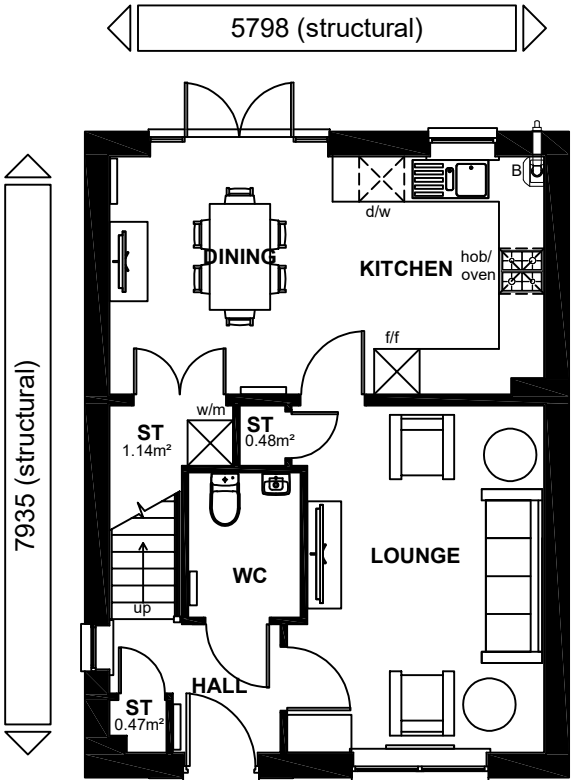

GROUND FLOOR PLAN

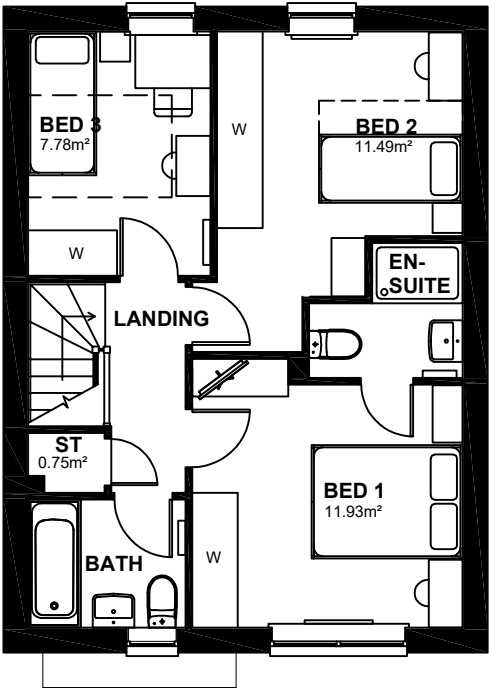

FIRST FLOOR PLAN

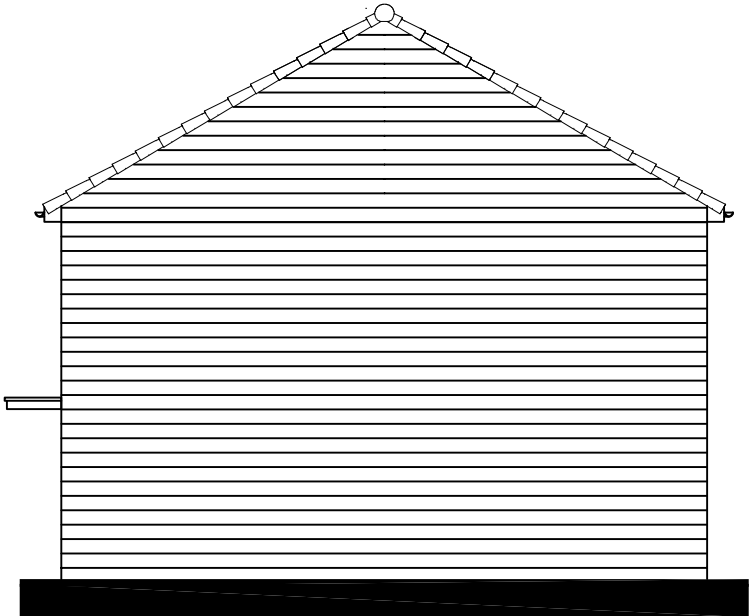

SIDE ELEVATION

NDSS AREA REQUIREMENTS

BEDS / PEOPLE	REQ'D FLOOR AREA (FINISHED)	FLOOR AREA ACHIEVED (FINISHED)	REQ'D STORAGE AREA (FINISHED)	STORAGE AREA ACHIEVED (FINISHED)
3B / 4P	84m²	190.66m²	2.5m²	2.84m²

PLOTS 24, 27, 34, 35, 44 & 61

CAT 2 +
NDSS

TOTAL FLOOR AREA : 990ft² / 92.02m² (Structural)

Planning

Rev. A

Solar PV Panels added to elevations.

* Denotes double bed/single could be placed within the room, but this will not comply with NDSS requirements.

Sales Name: RATHLIN SIDE GABLE

House Type Code:YRLN X0GE

Spec:AMBASSADOR Drawing No:01

Drawn: GDT

Date:MAY 25

Checked:

GDT Scale: 1: 100