


AREA SCHEDULE GROUND FLOOR

Overall Internal Footprint	-	206.9 sq.m	2226 sq.ft
Main Area	-	187 sq.m	2012 sq.ft
Welfare	-	11.4 sq.m	122 sq.ft

Overall footprint is taken from inside face of external wall and includes all common areas and internal walls

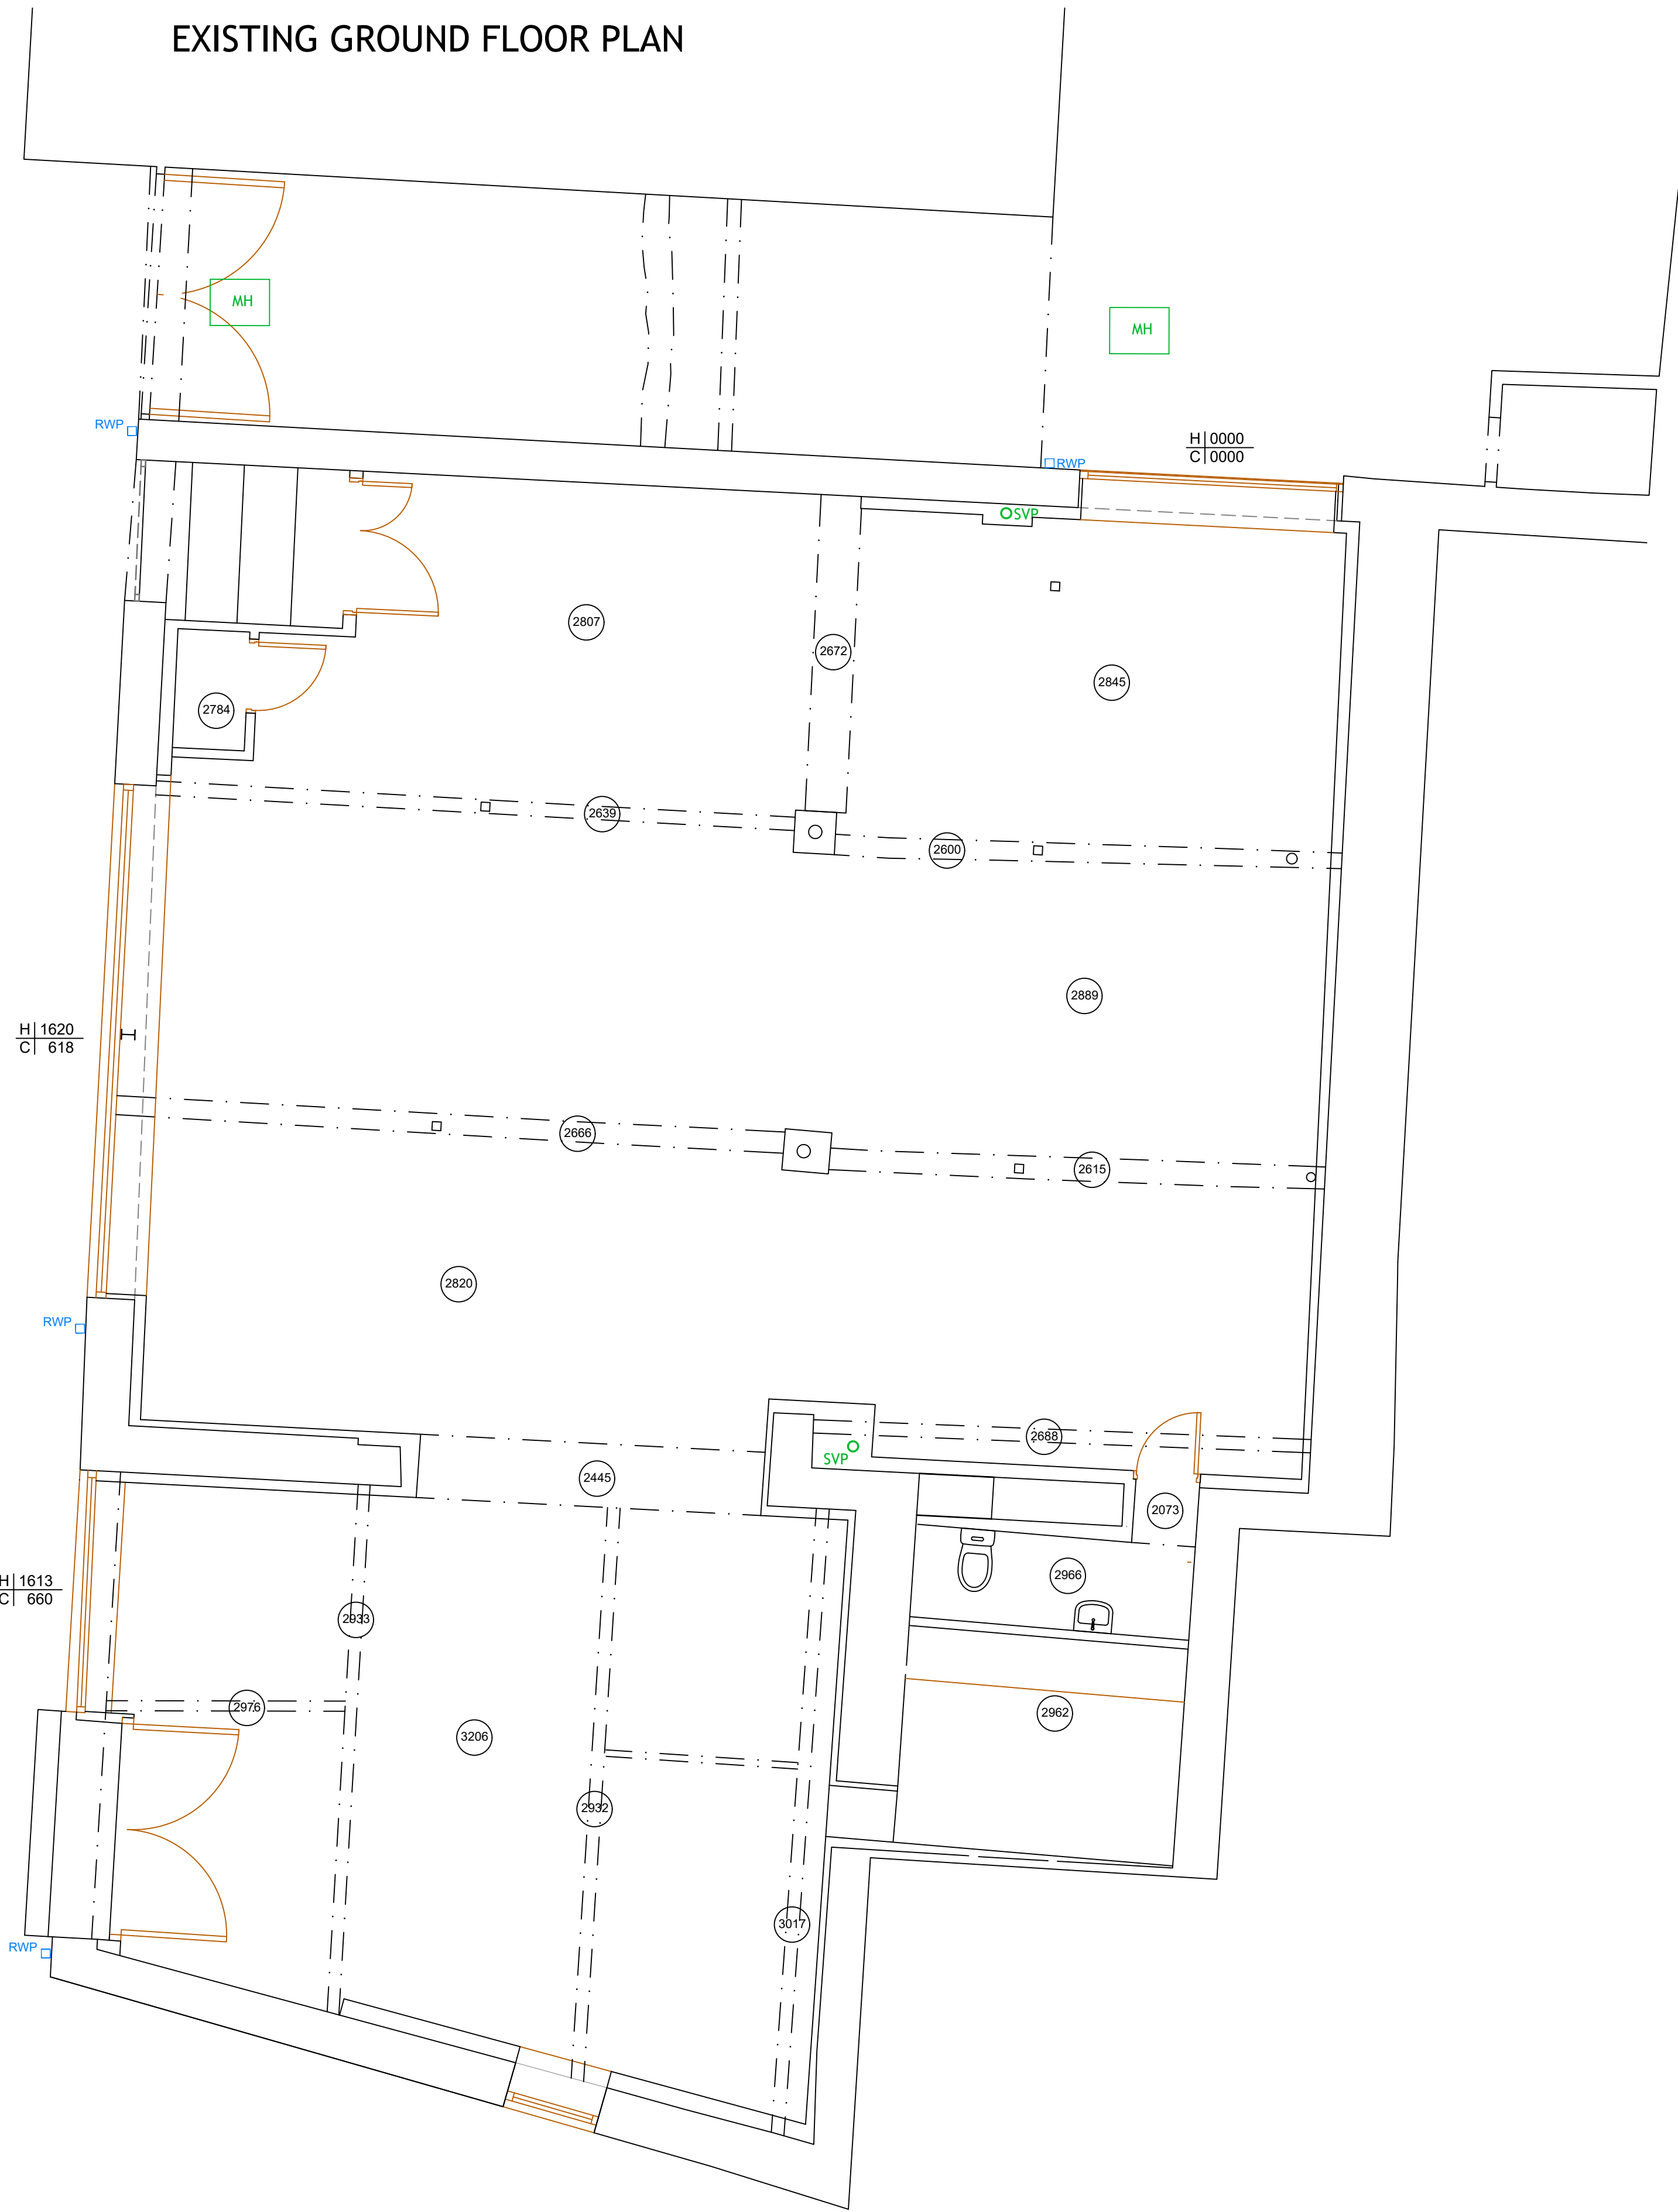

REVISIONS

--	--

PROJECT

Proposed Development at:
Victoria Mill
New Mills
High Peak

DRAWING TITLE

Existing Ground Floor Plan

CLIENT

Zelly UK Trading Ltd

Legend

Level Difference	> up 240mm
Sloping Ceiling Direction	SC
Ceiling Height	2777
Cill and Head Heights	H 0000 C 0000
Rainwater Pipe Position	RWP
Soil and Vent Pipe Position	OSVP
SVP Position above or below	OSVP
Beam / Soffit	Beam / Soffit

DATE	Feb '25	DRAWING No.	REV
DRAWN BY	NH	972-2.01	A
SCALE	1:50@A1		