


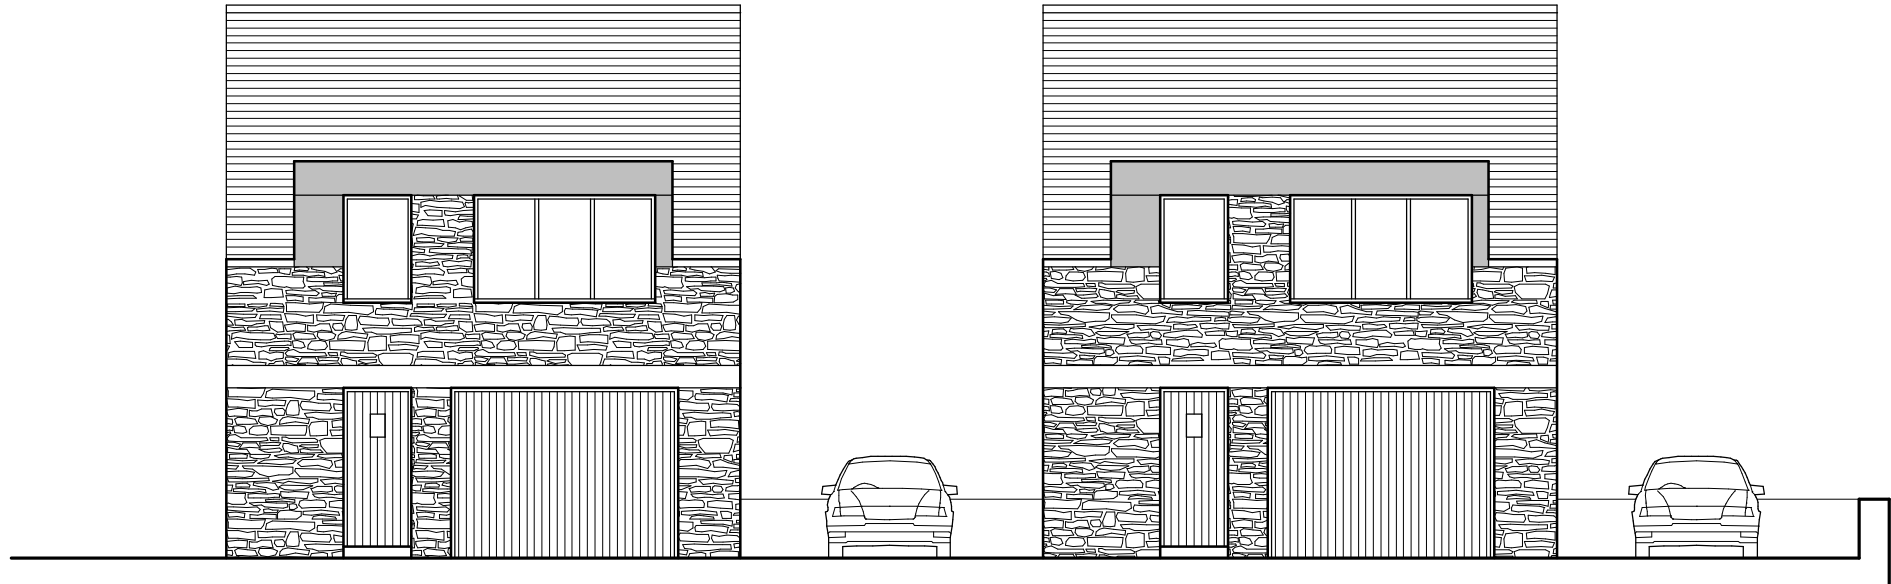
 


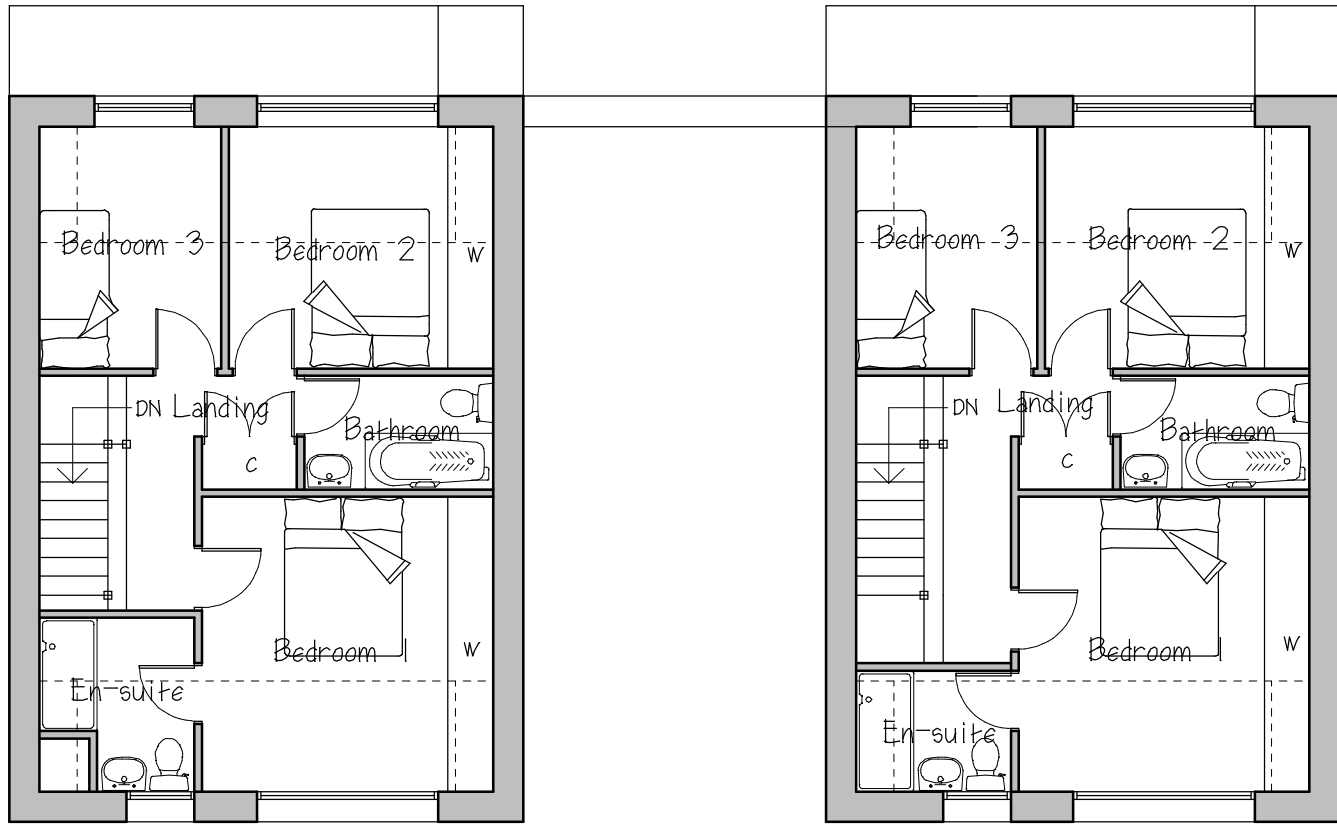


EAST ELEVATION

 



FIRST FLOOR PLAN

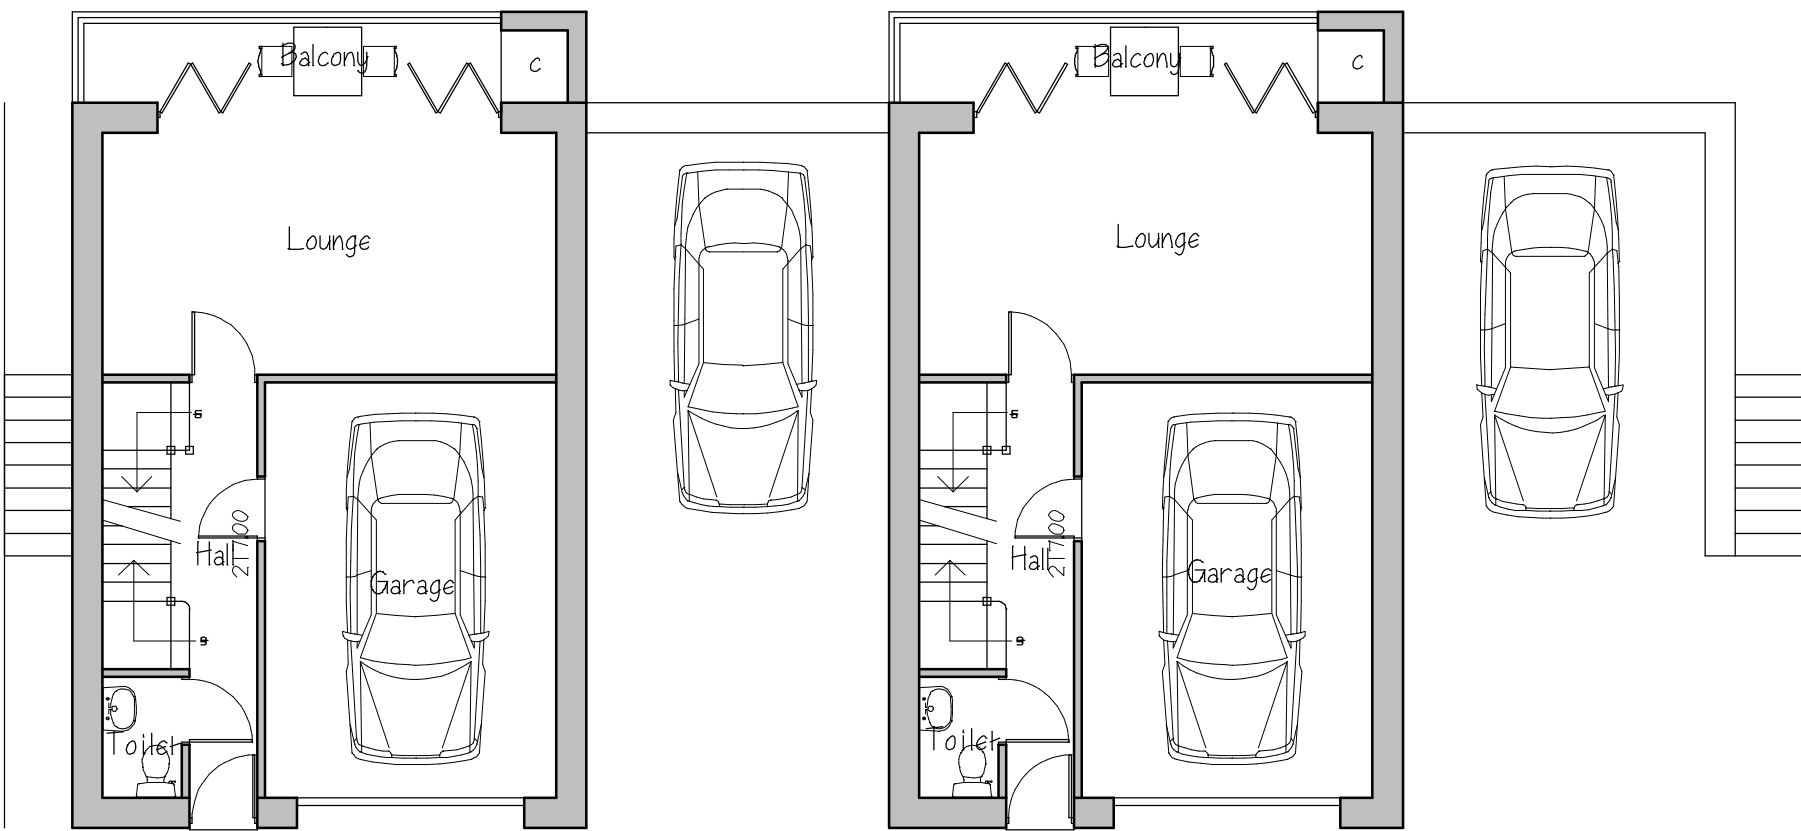


GROUND FLOOR PLAN

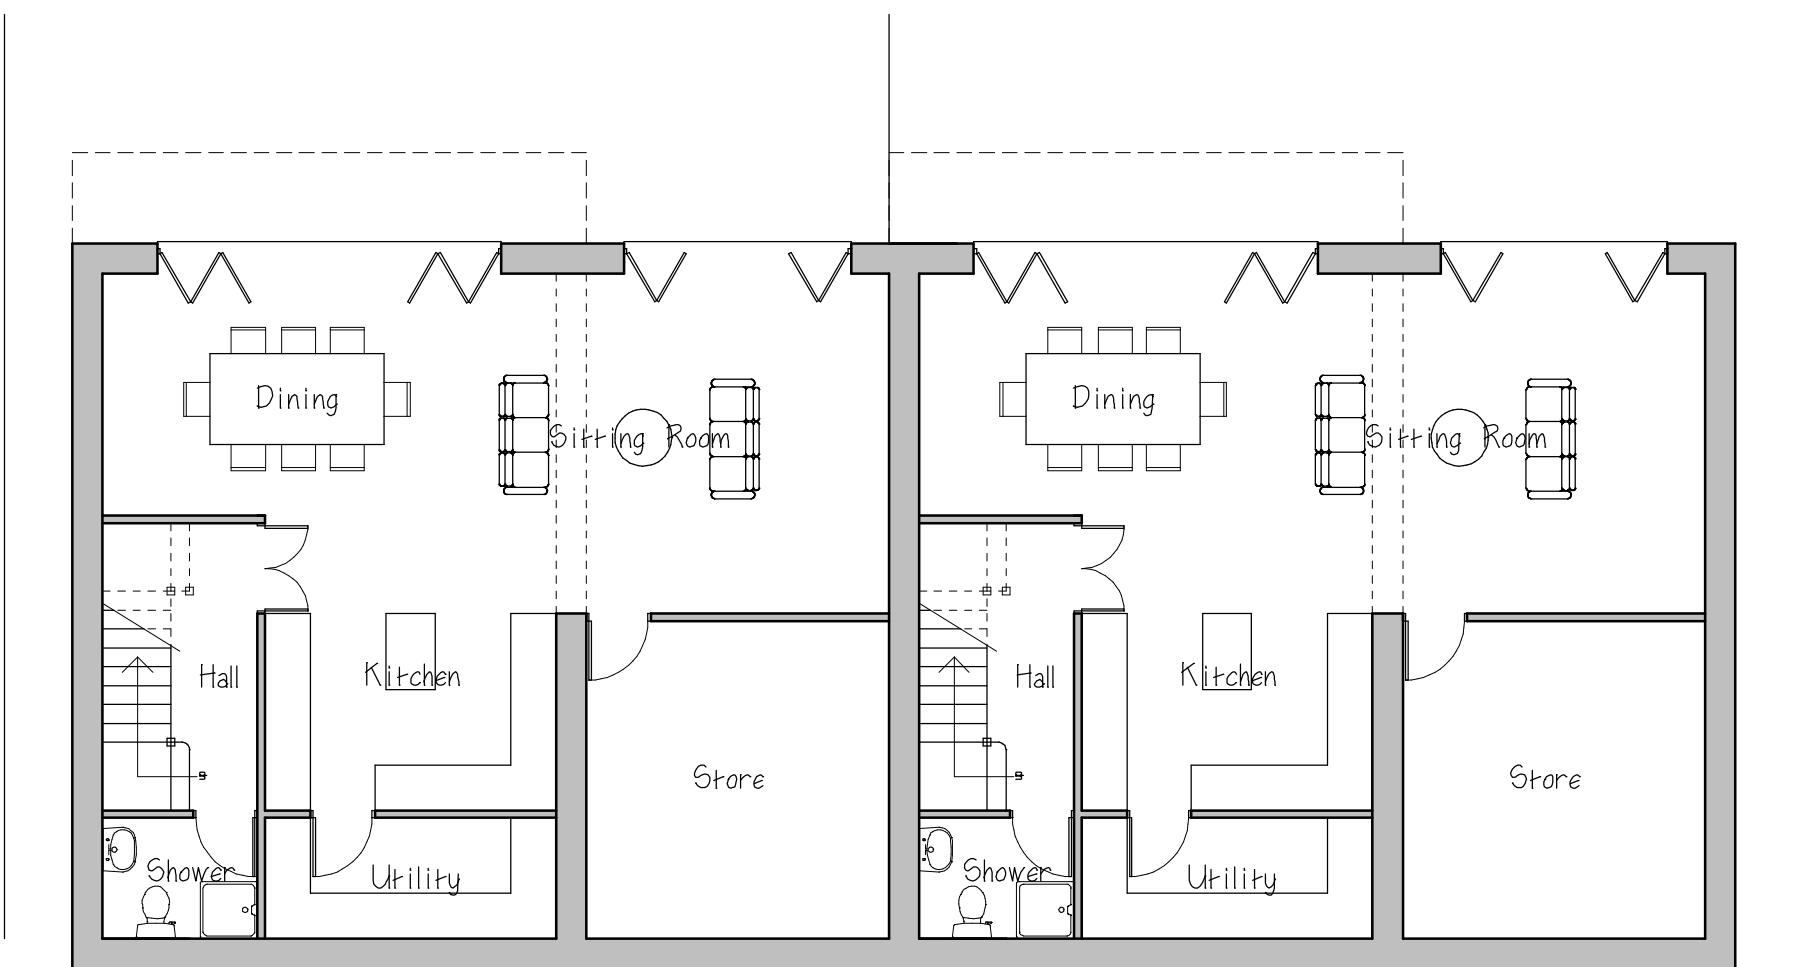


BASEMENT FLOOR PLAN

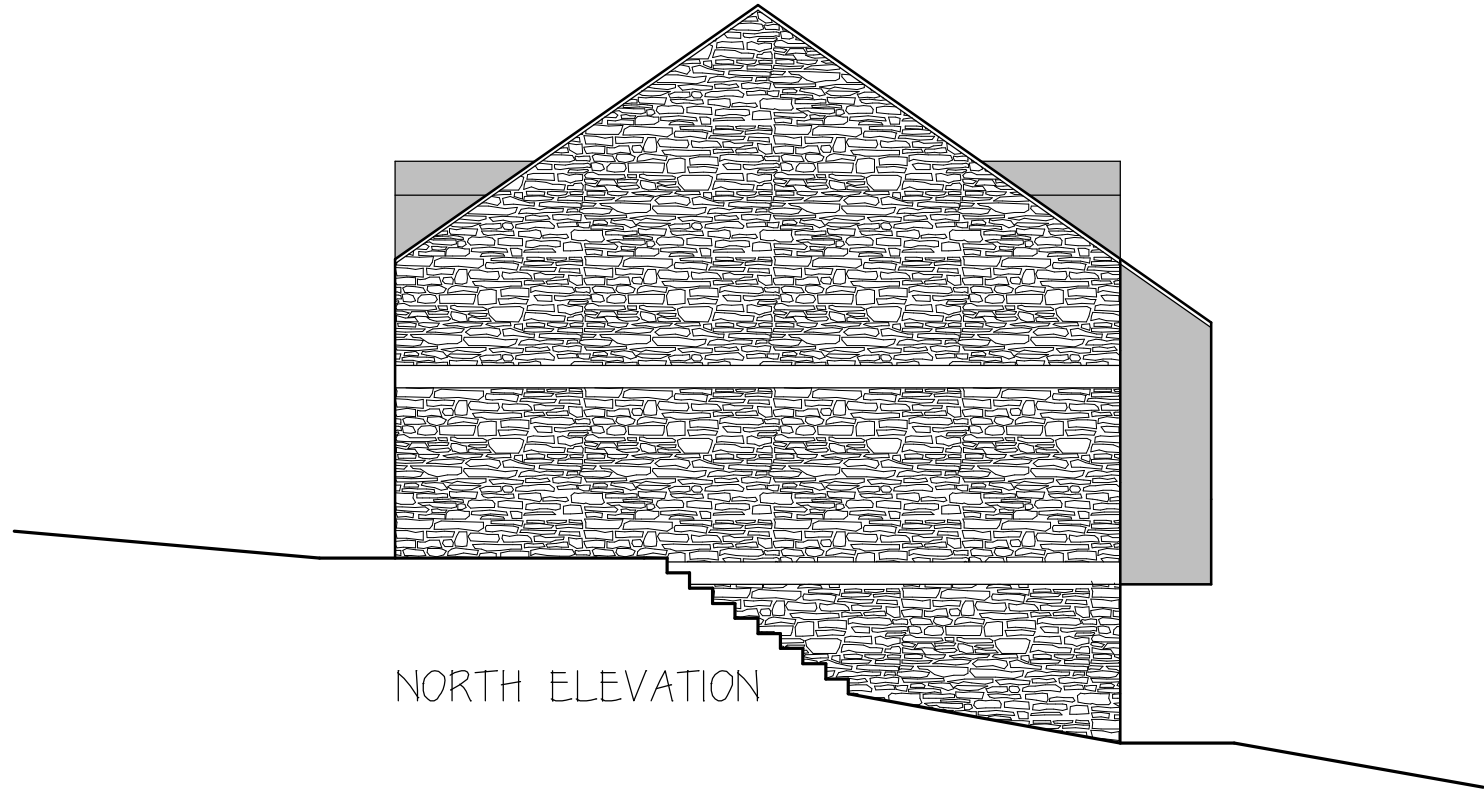 


NORTH ELEVATION

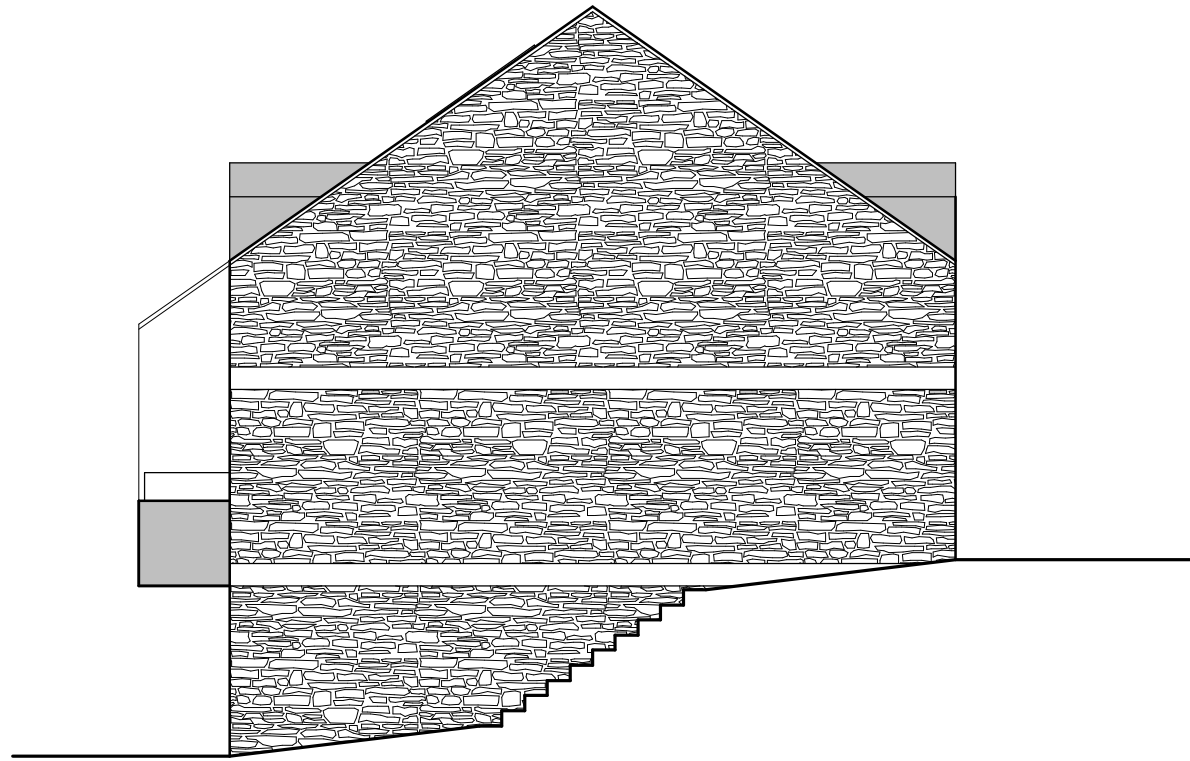

SOUTH ELEVATION

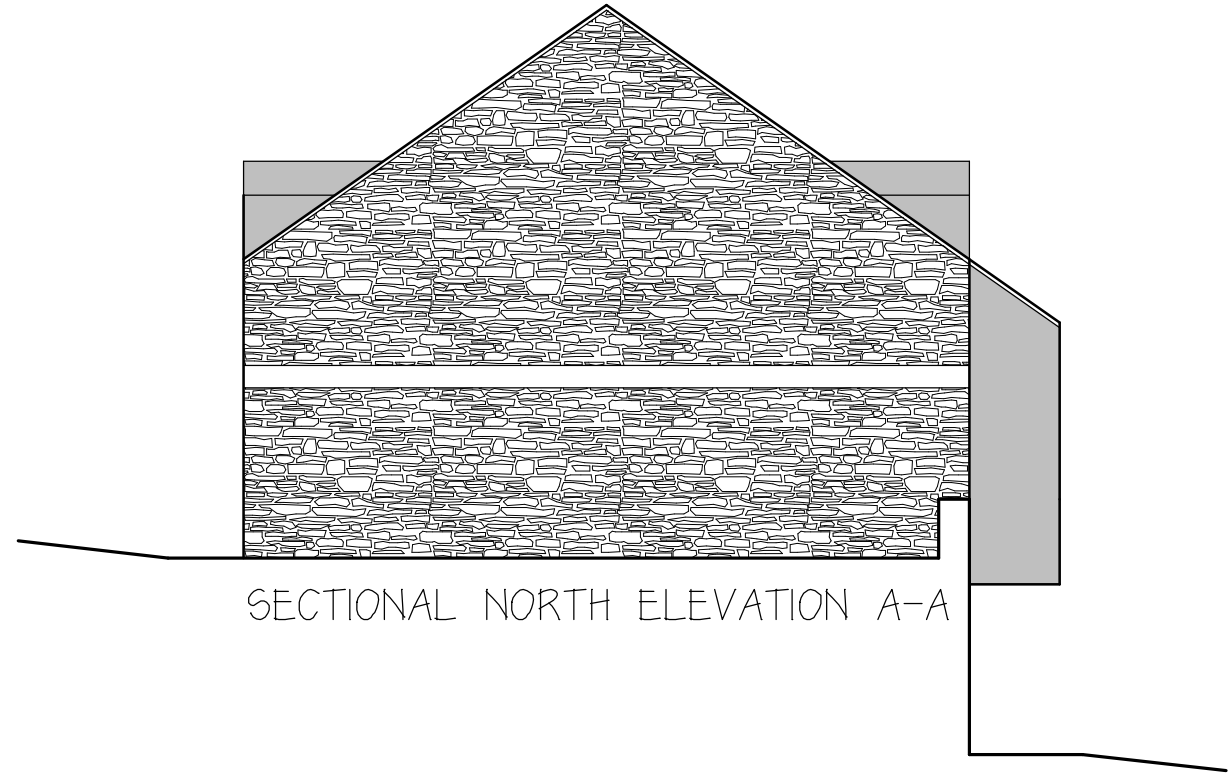


SECTIONAL NORTH ELEVATION A-A

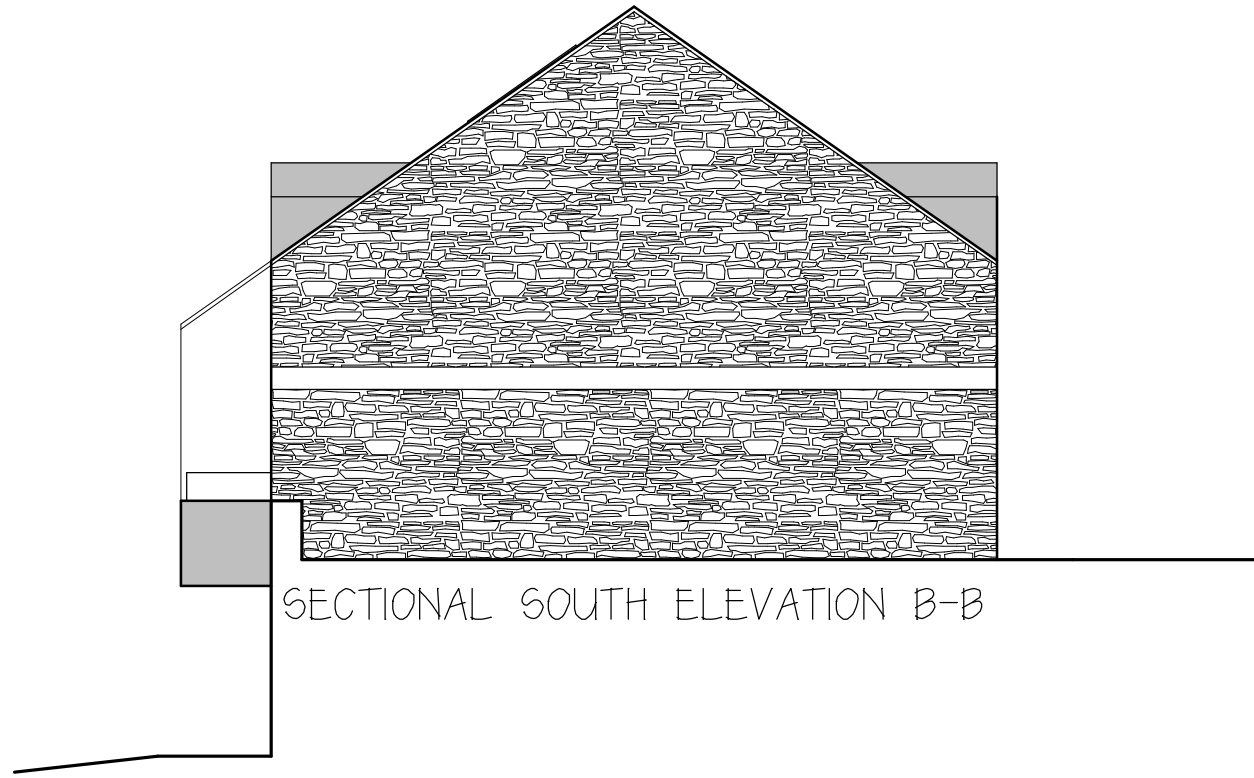

SECTIONAL SOUTH ELEVATION B-B


29 South Head Drive

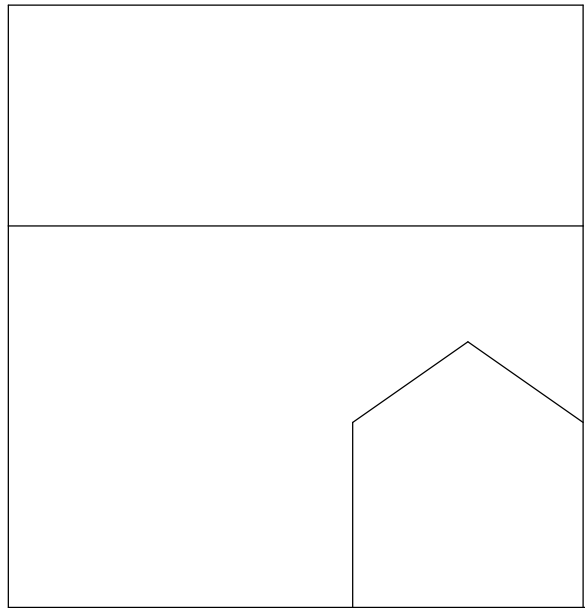

40 South Head Drive



WEST ELEVATION

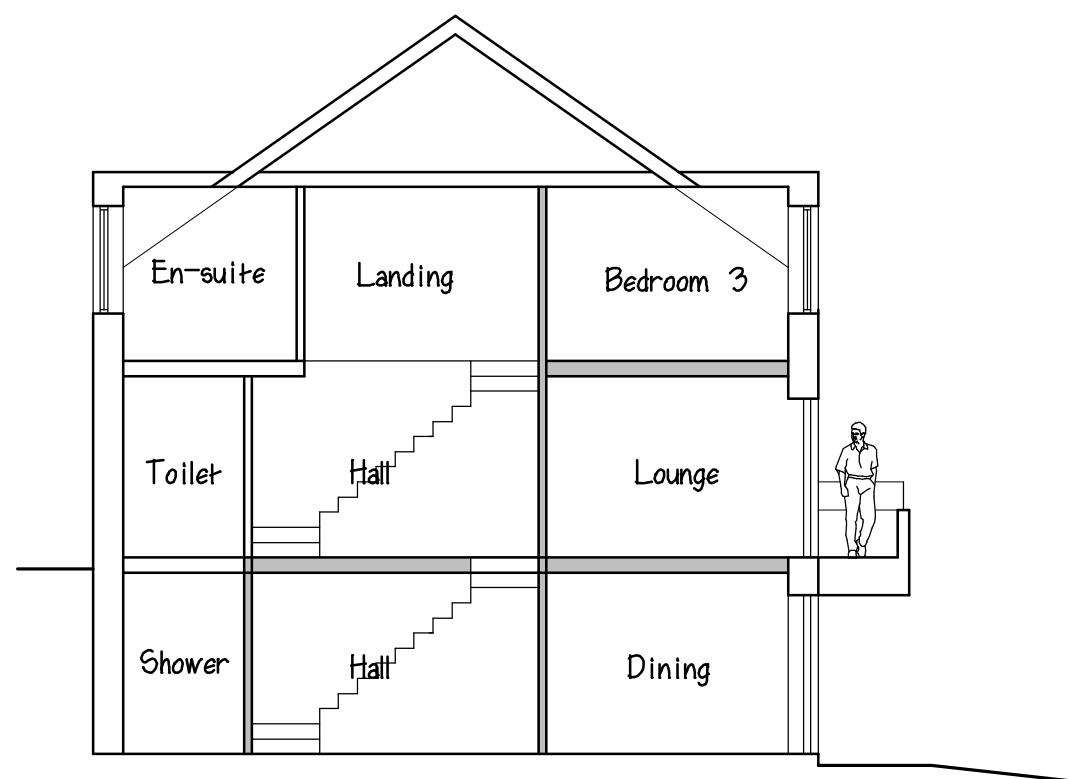

SECTION THROUGH DWELLING

This drawing is to scale but scaled dimensions should not be used for on-site construction purposes. Only drawings showing dimensions should be used for construction work.

This drawing is the sole copyright of Oldfield Design Ltd. Any discrepancies between this drawing and other information shall be reported to Oldfield Design Ltd.

revisions

- B - Oct '23 - Elevations Amended prior to Submission
- D - May '24 - Flat roof removed to provide a more traditional appearance.

project

PROPOSED ERECTION OF
2no. CUSTOM-BUILD DWELLINGS

address

LAND TO REAR OF 102
MARKET STREET,
CHAPEL-EN-LE-FRITH
SK23 0HZ

for

MR BYWATER & MR WILLIAMSON

title

PROPOSED PLANS
& ELEVATIONS

dwg no.

2262-03D

scale

1:100 on A1 Sheet

date

JUNE 2023



OLDFIELD DESIGN
PLANNING AND ARCHITECTURAL CONSULTANTS