



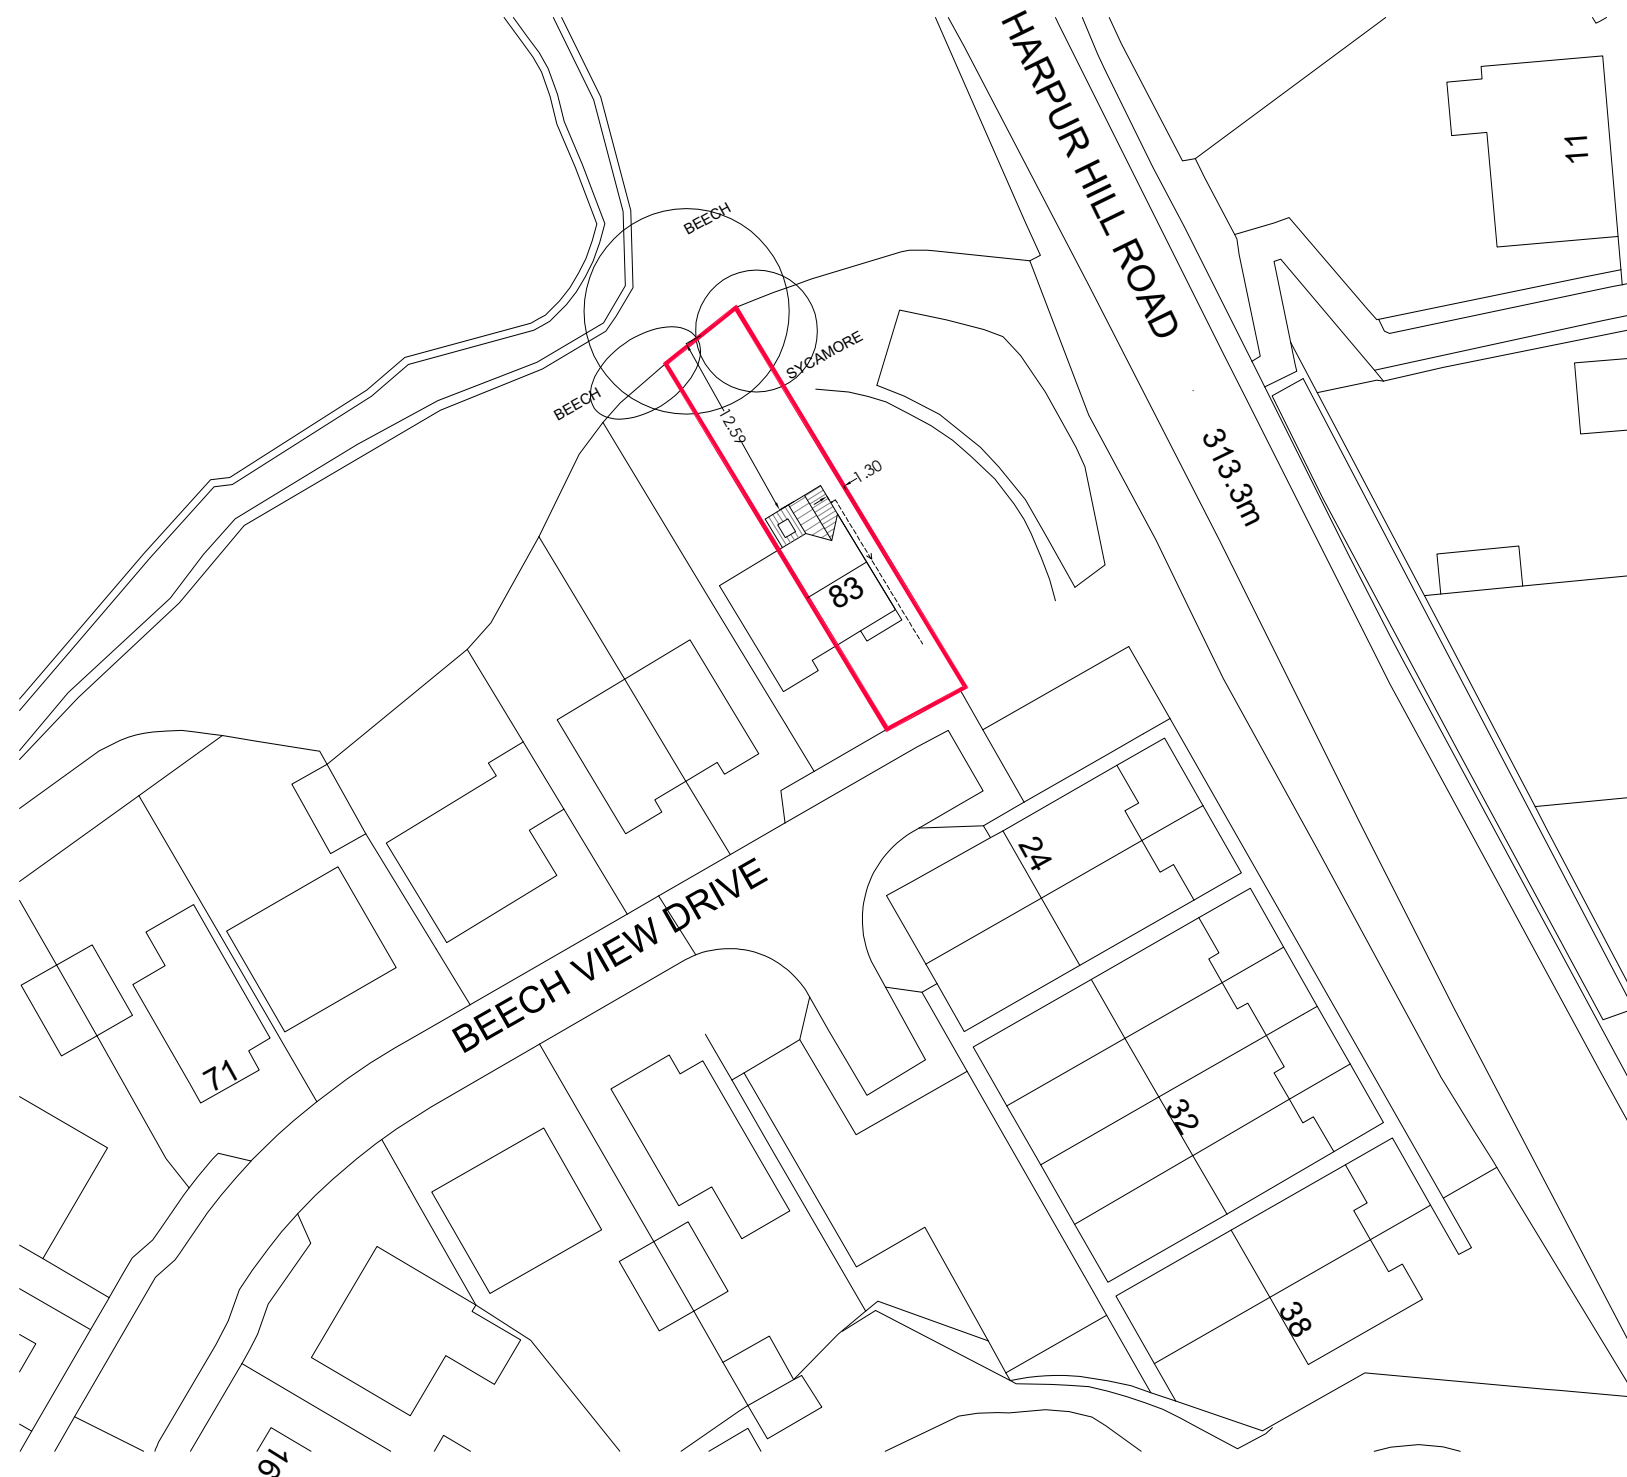

Ordnance Survey, (c) Crown Copyright 2025. All rights reserved. Licence number 100022432

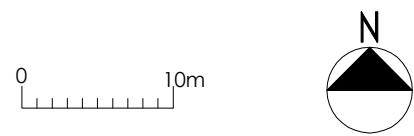

REVISIONS			
DRAWN	FW	SCALE	1:500
DATE	July 25	AREA	SQ.M. SQ.FT.
PROJECT Two storey rear kitchen and bathroom extension at 83 Beech View Drive, Harpur Hill, Buxton			
CLIENT Ms. S. Cox			
TITLE Proposed Site Plan			
 Residential Architecture Design and Planning 07875551825 www.wyliearchitecture.co.uk			
DRAWING NUMBER 02.02			REV A