

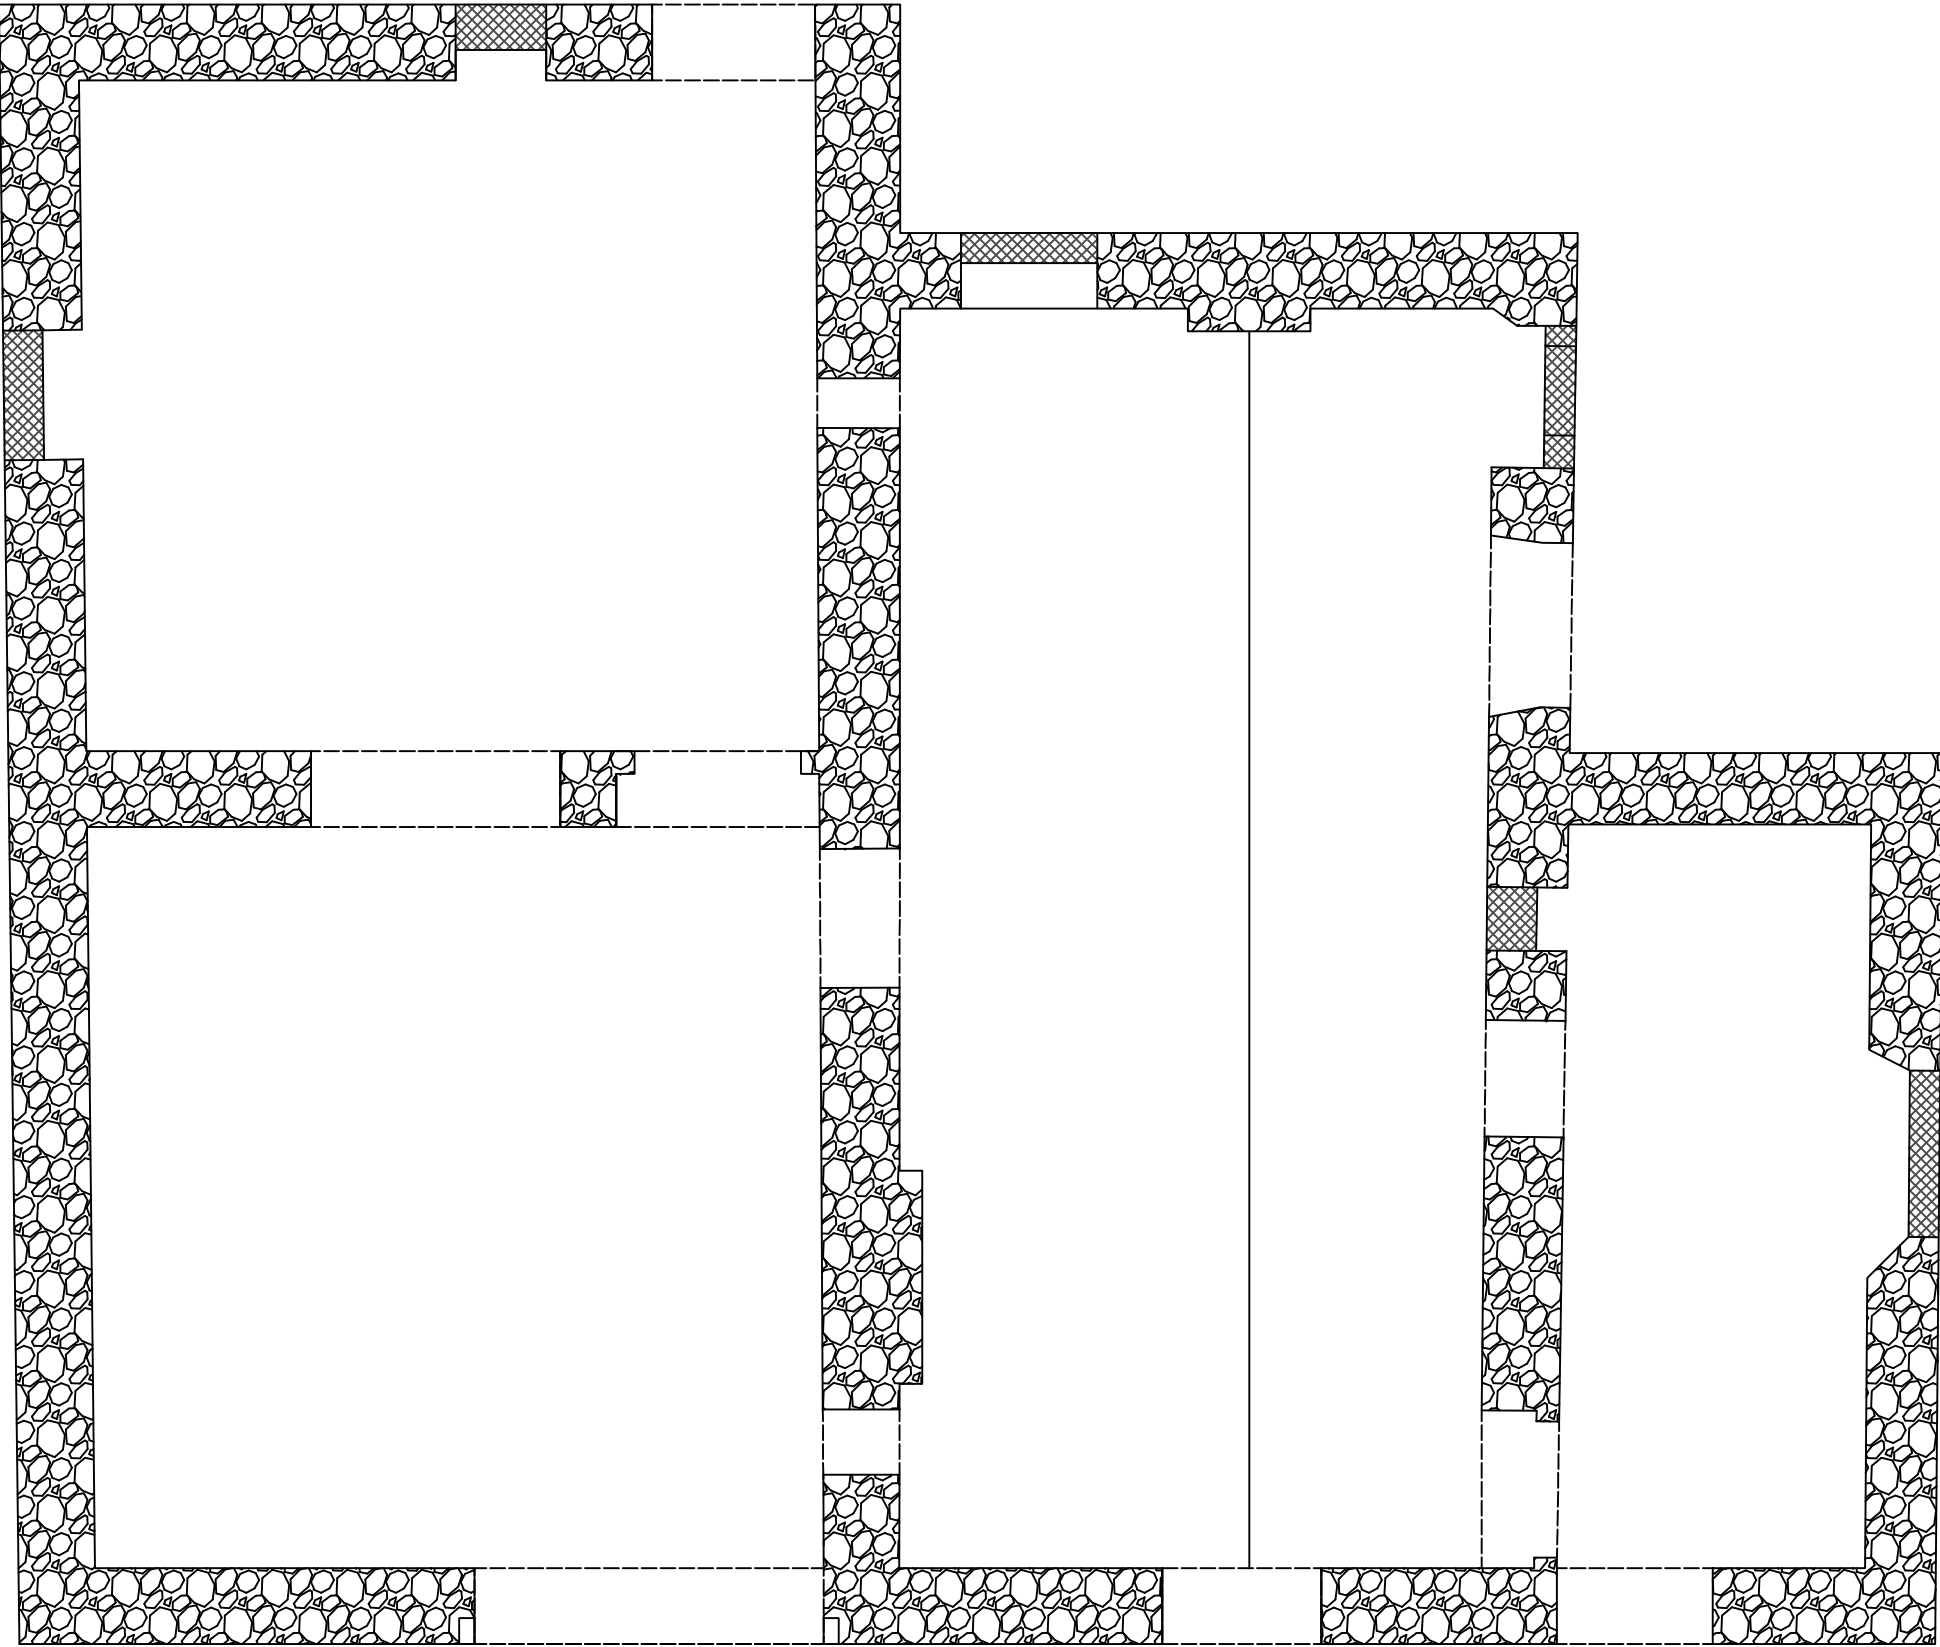



GROUND FLOOR PLAN 1:50

 


FIRST FLOOR PLAN 1:50

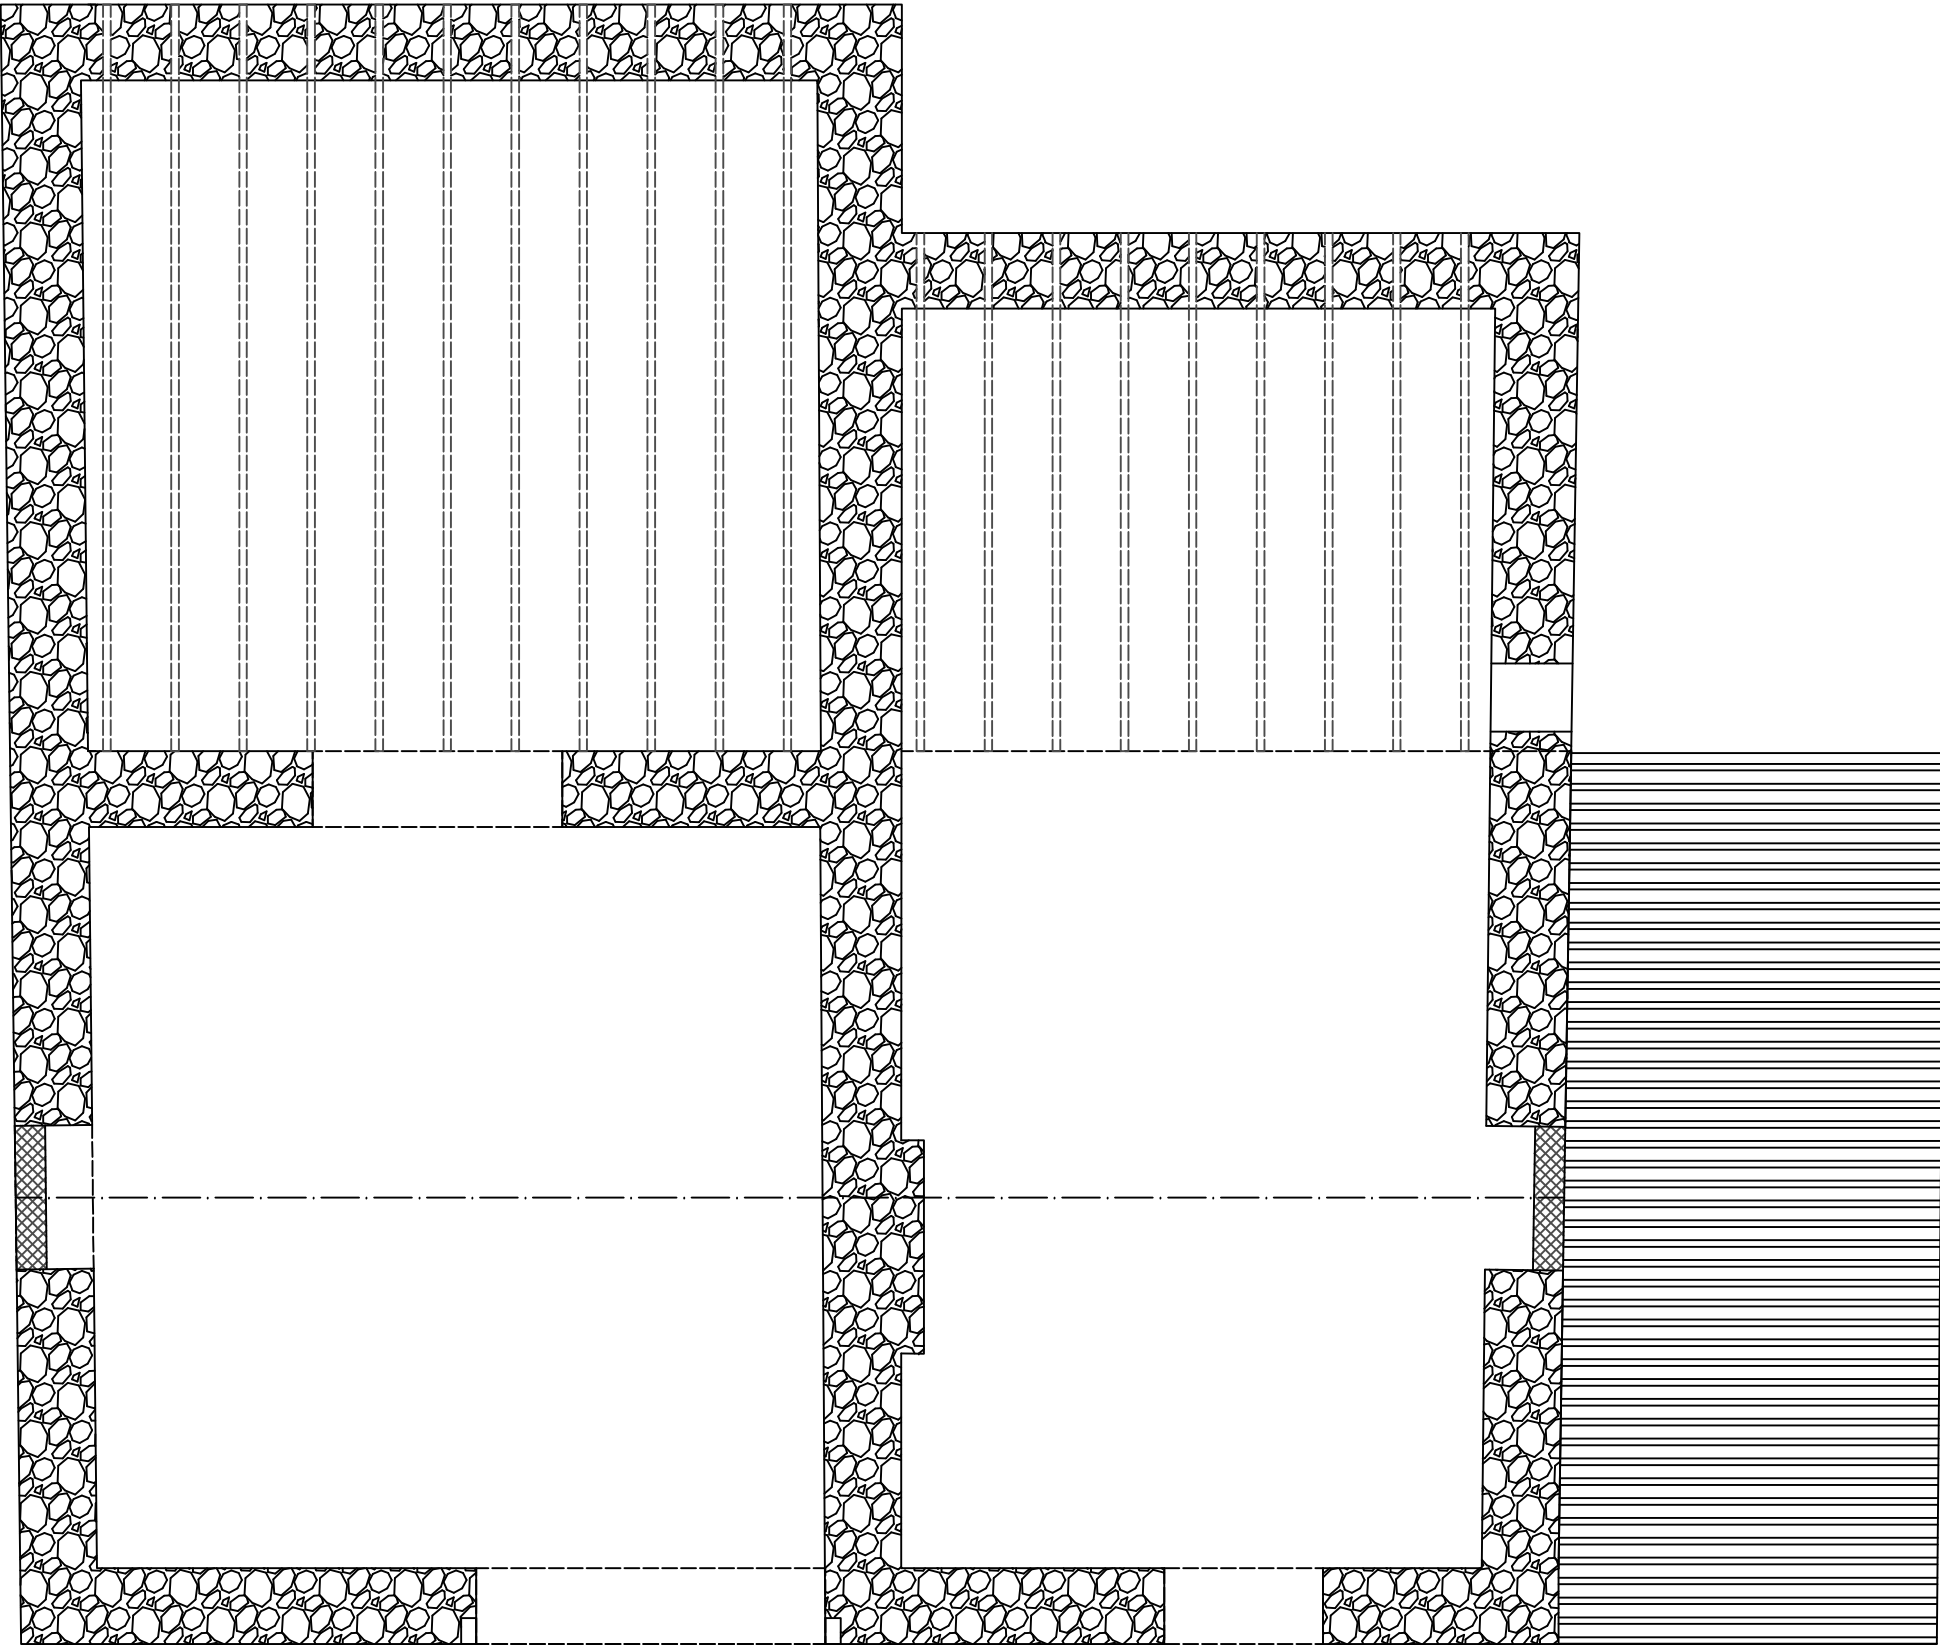

FOUNDATION PLAN 1:50

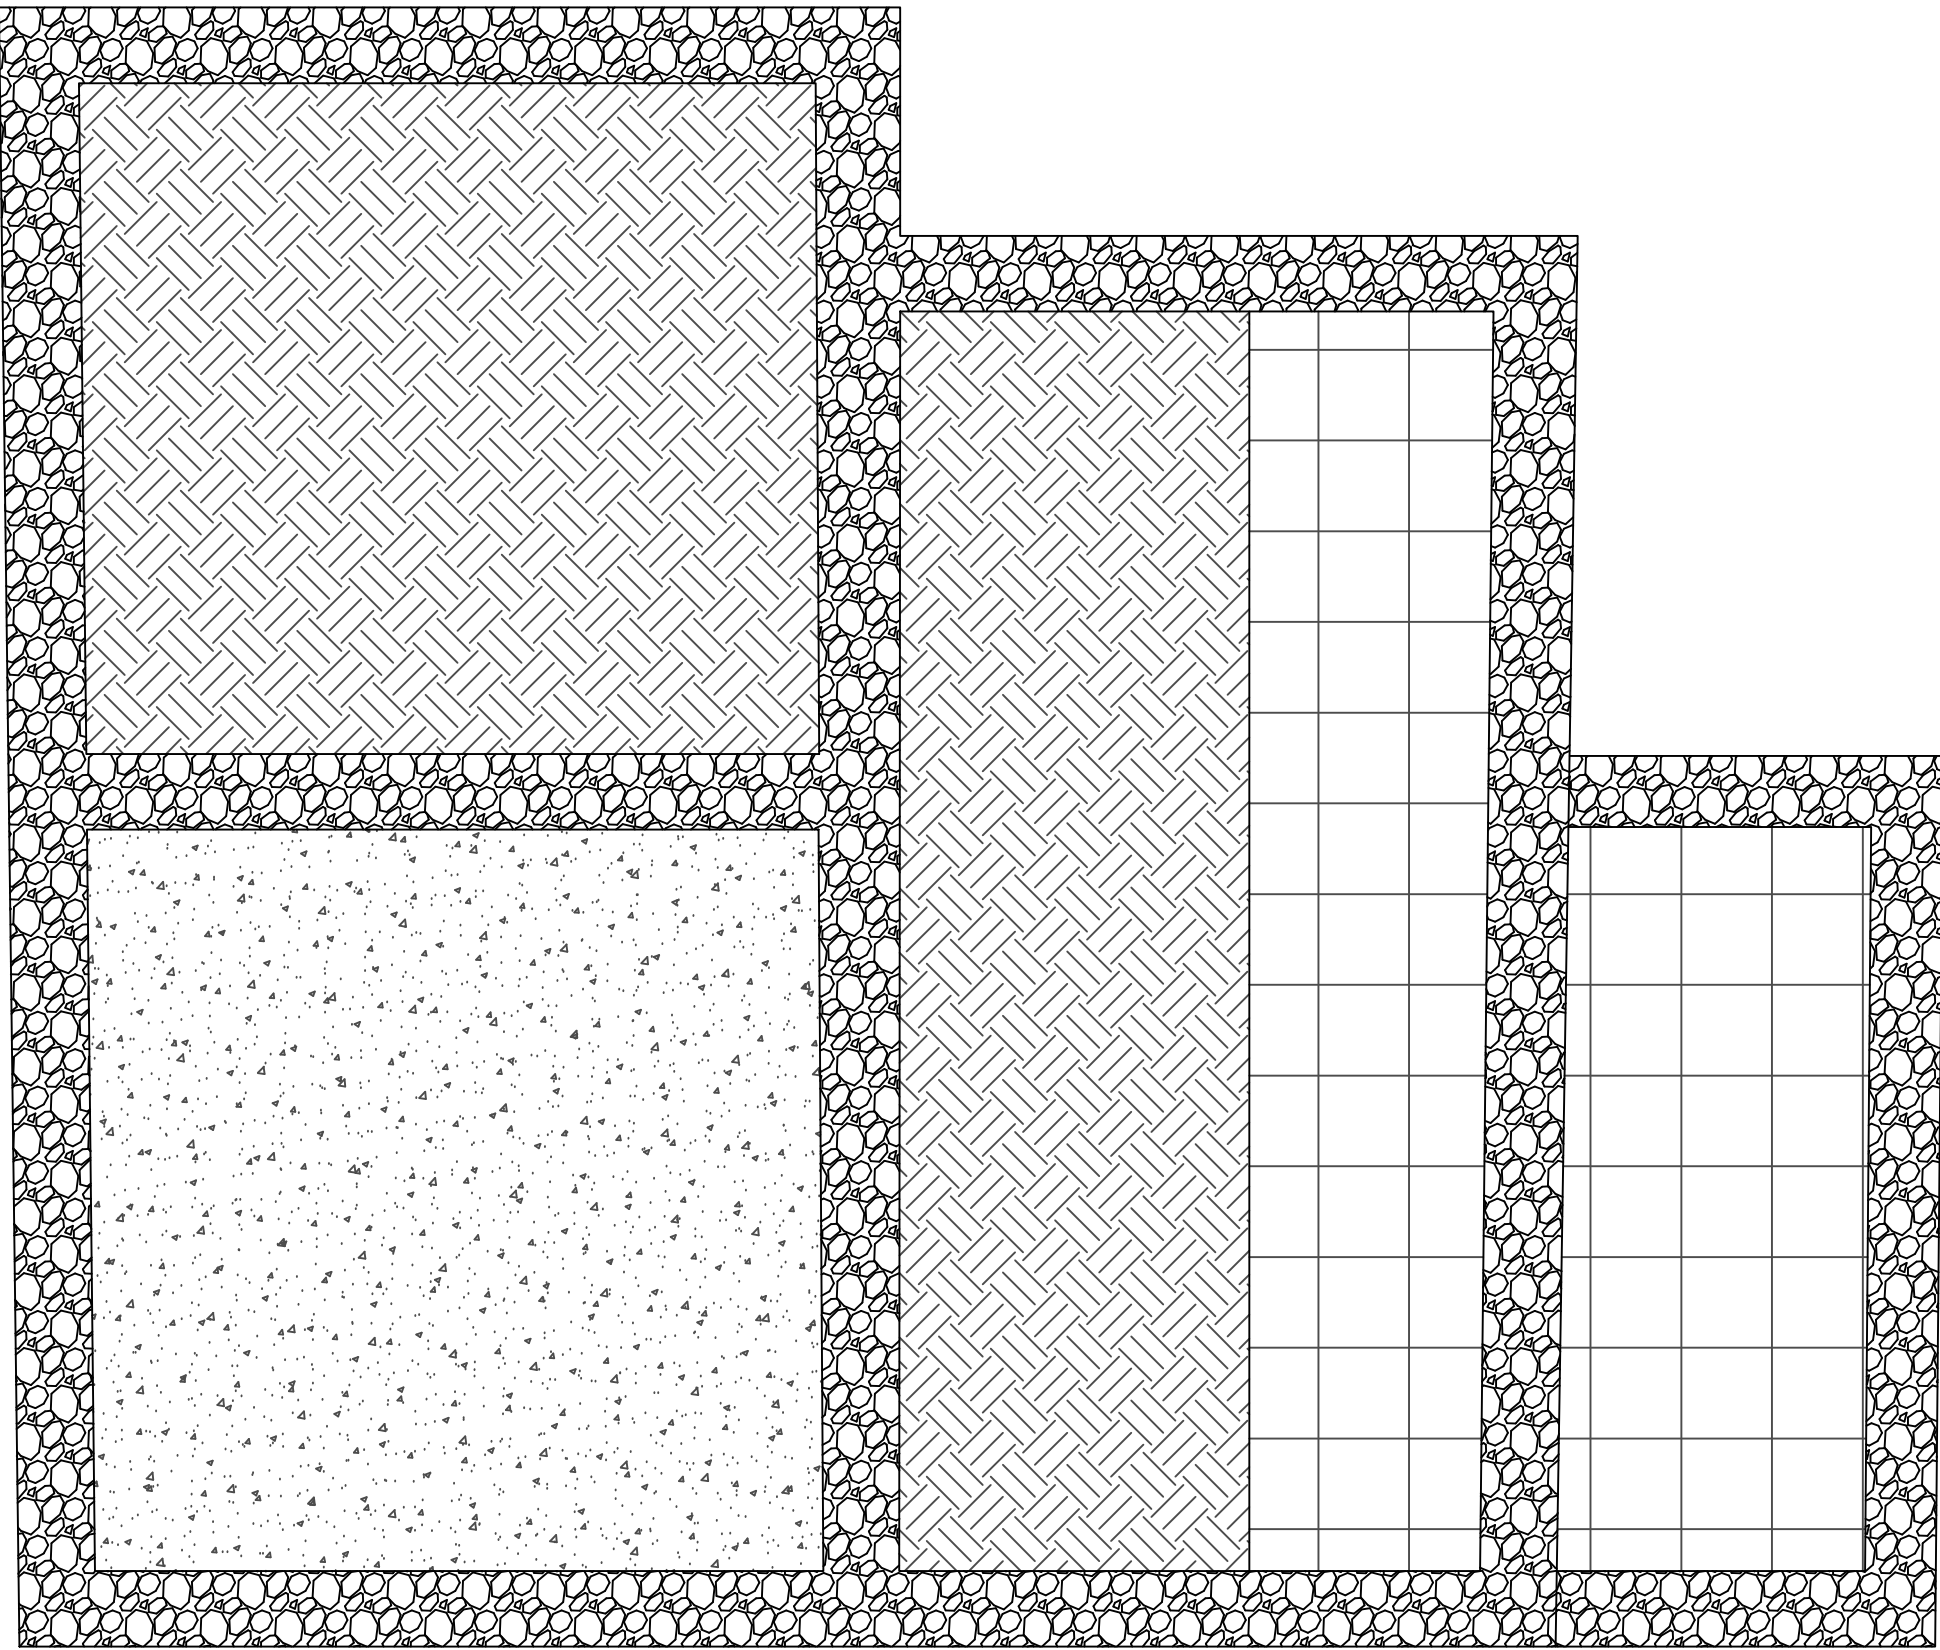

JOIST/RAFTER PLAN 1:50

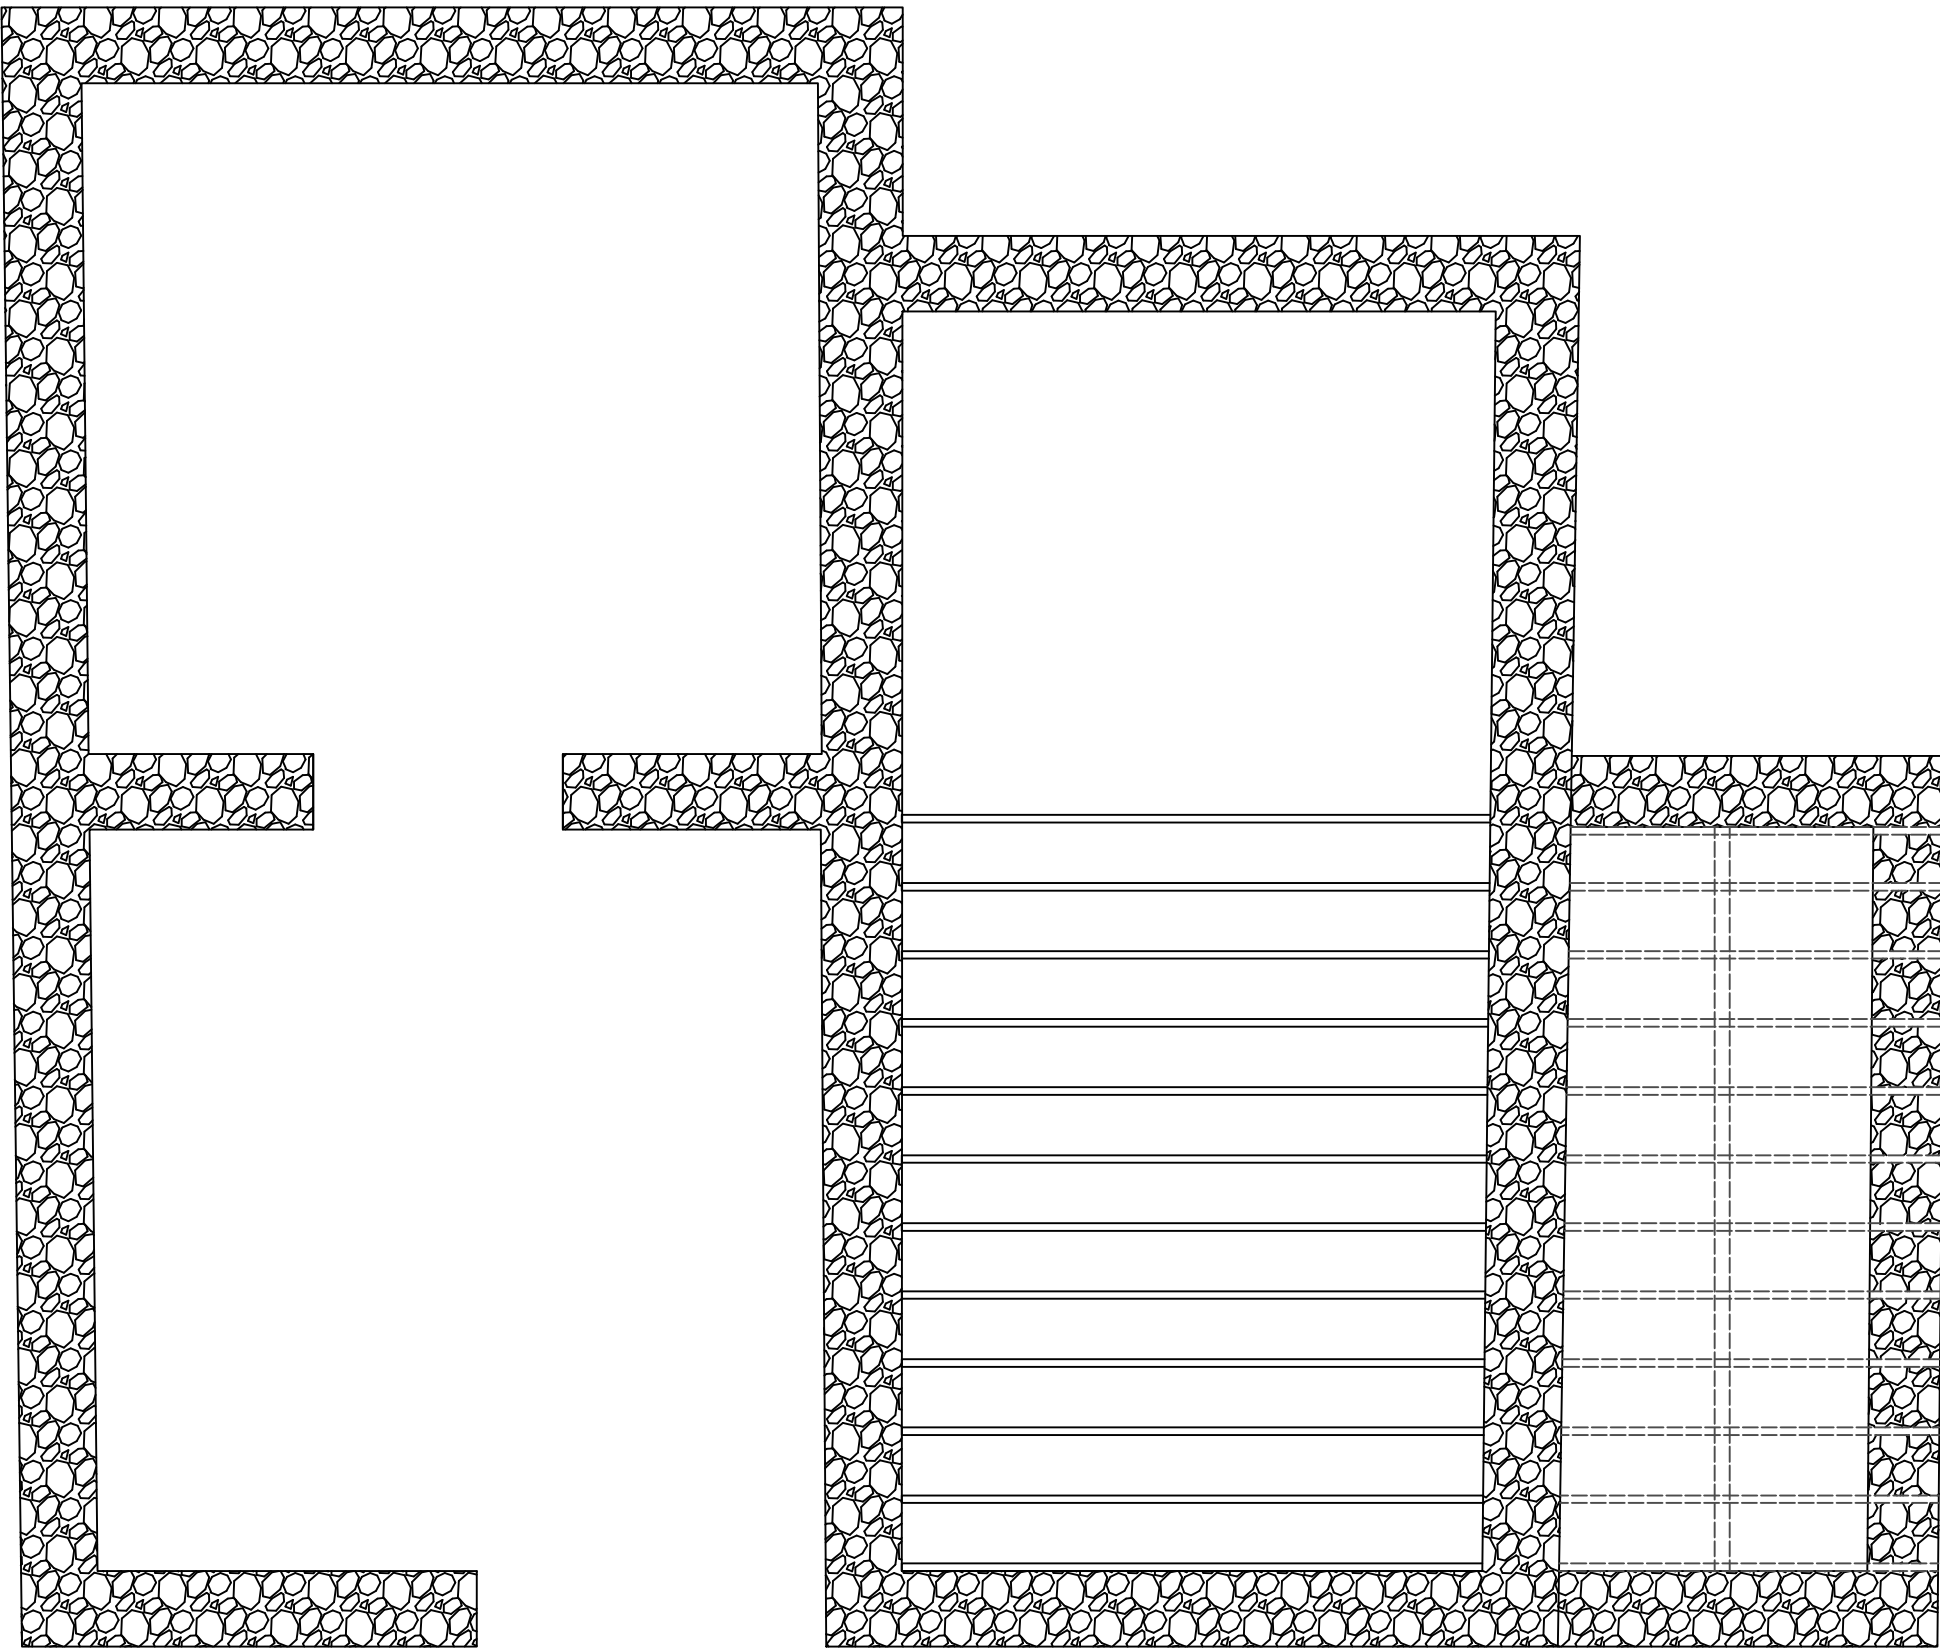

ORIGINAL BARN (EXISTING)
DANE HEY FARM, COMBS

REVISIONS:
DANE HEY FARM

COMBS

SCALE: 1:50
DATE: JULY'25 DRAWN: AJS CHECKED: AJS

©THIS DRAWING AND THE BUILDING WORKS DEPICTED ARE THE COPYRIGHT OF AJS ARCHITECTURE
AND MAY NOT BE REPRODUCED OR AMENDED EXCEPT BY WRITTEN PERMISSION. NO LIABILITY WILL BE ACCEPTED
FOR AMENDMENTS MADE BY OTHER PERSONS.

A.J.S ARCHITECTURE



32 carr road,
buxton,
derbyshire,
sk17 6wf.

h: 01298 26062
m: 07794 400237

DRAWING No: EXISTING BARN 01

B REGS COMPLIANT