
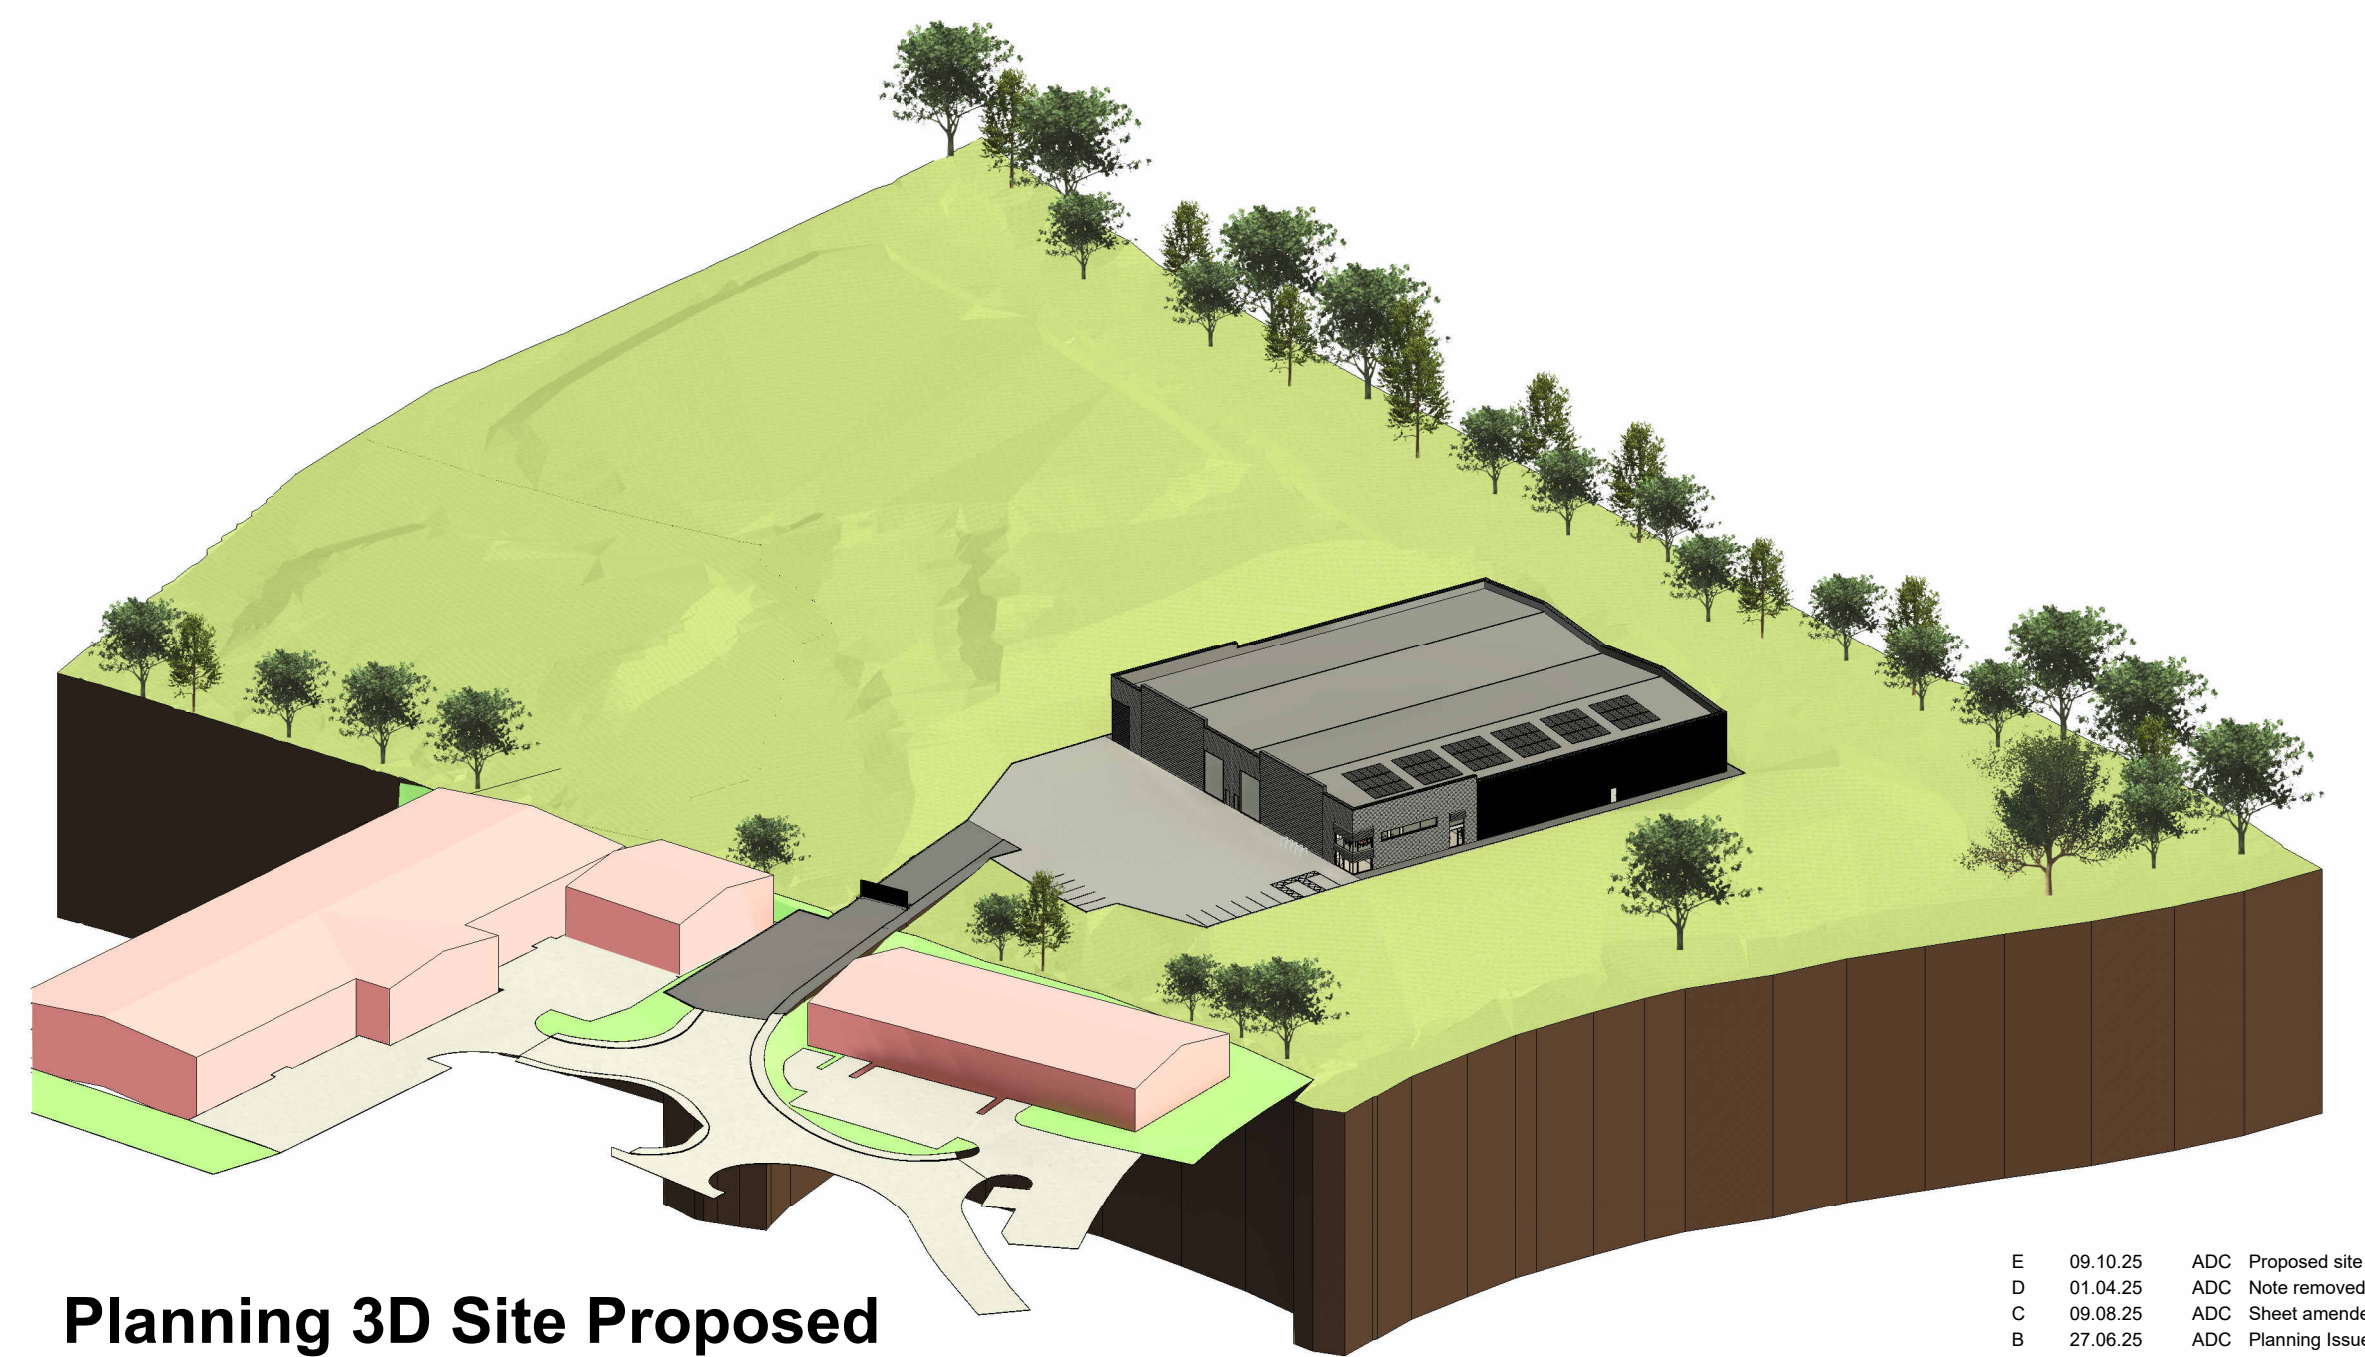


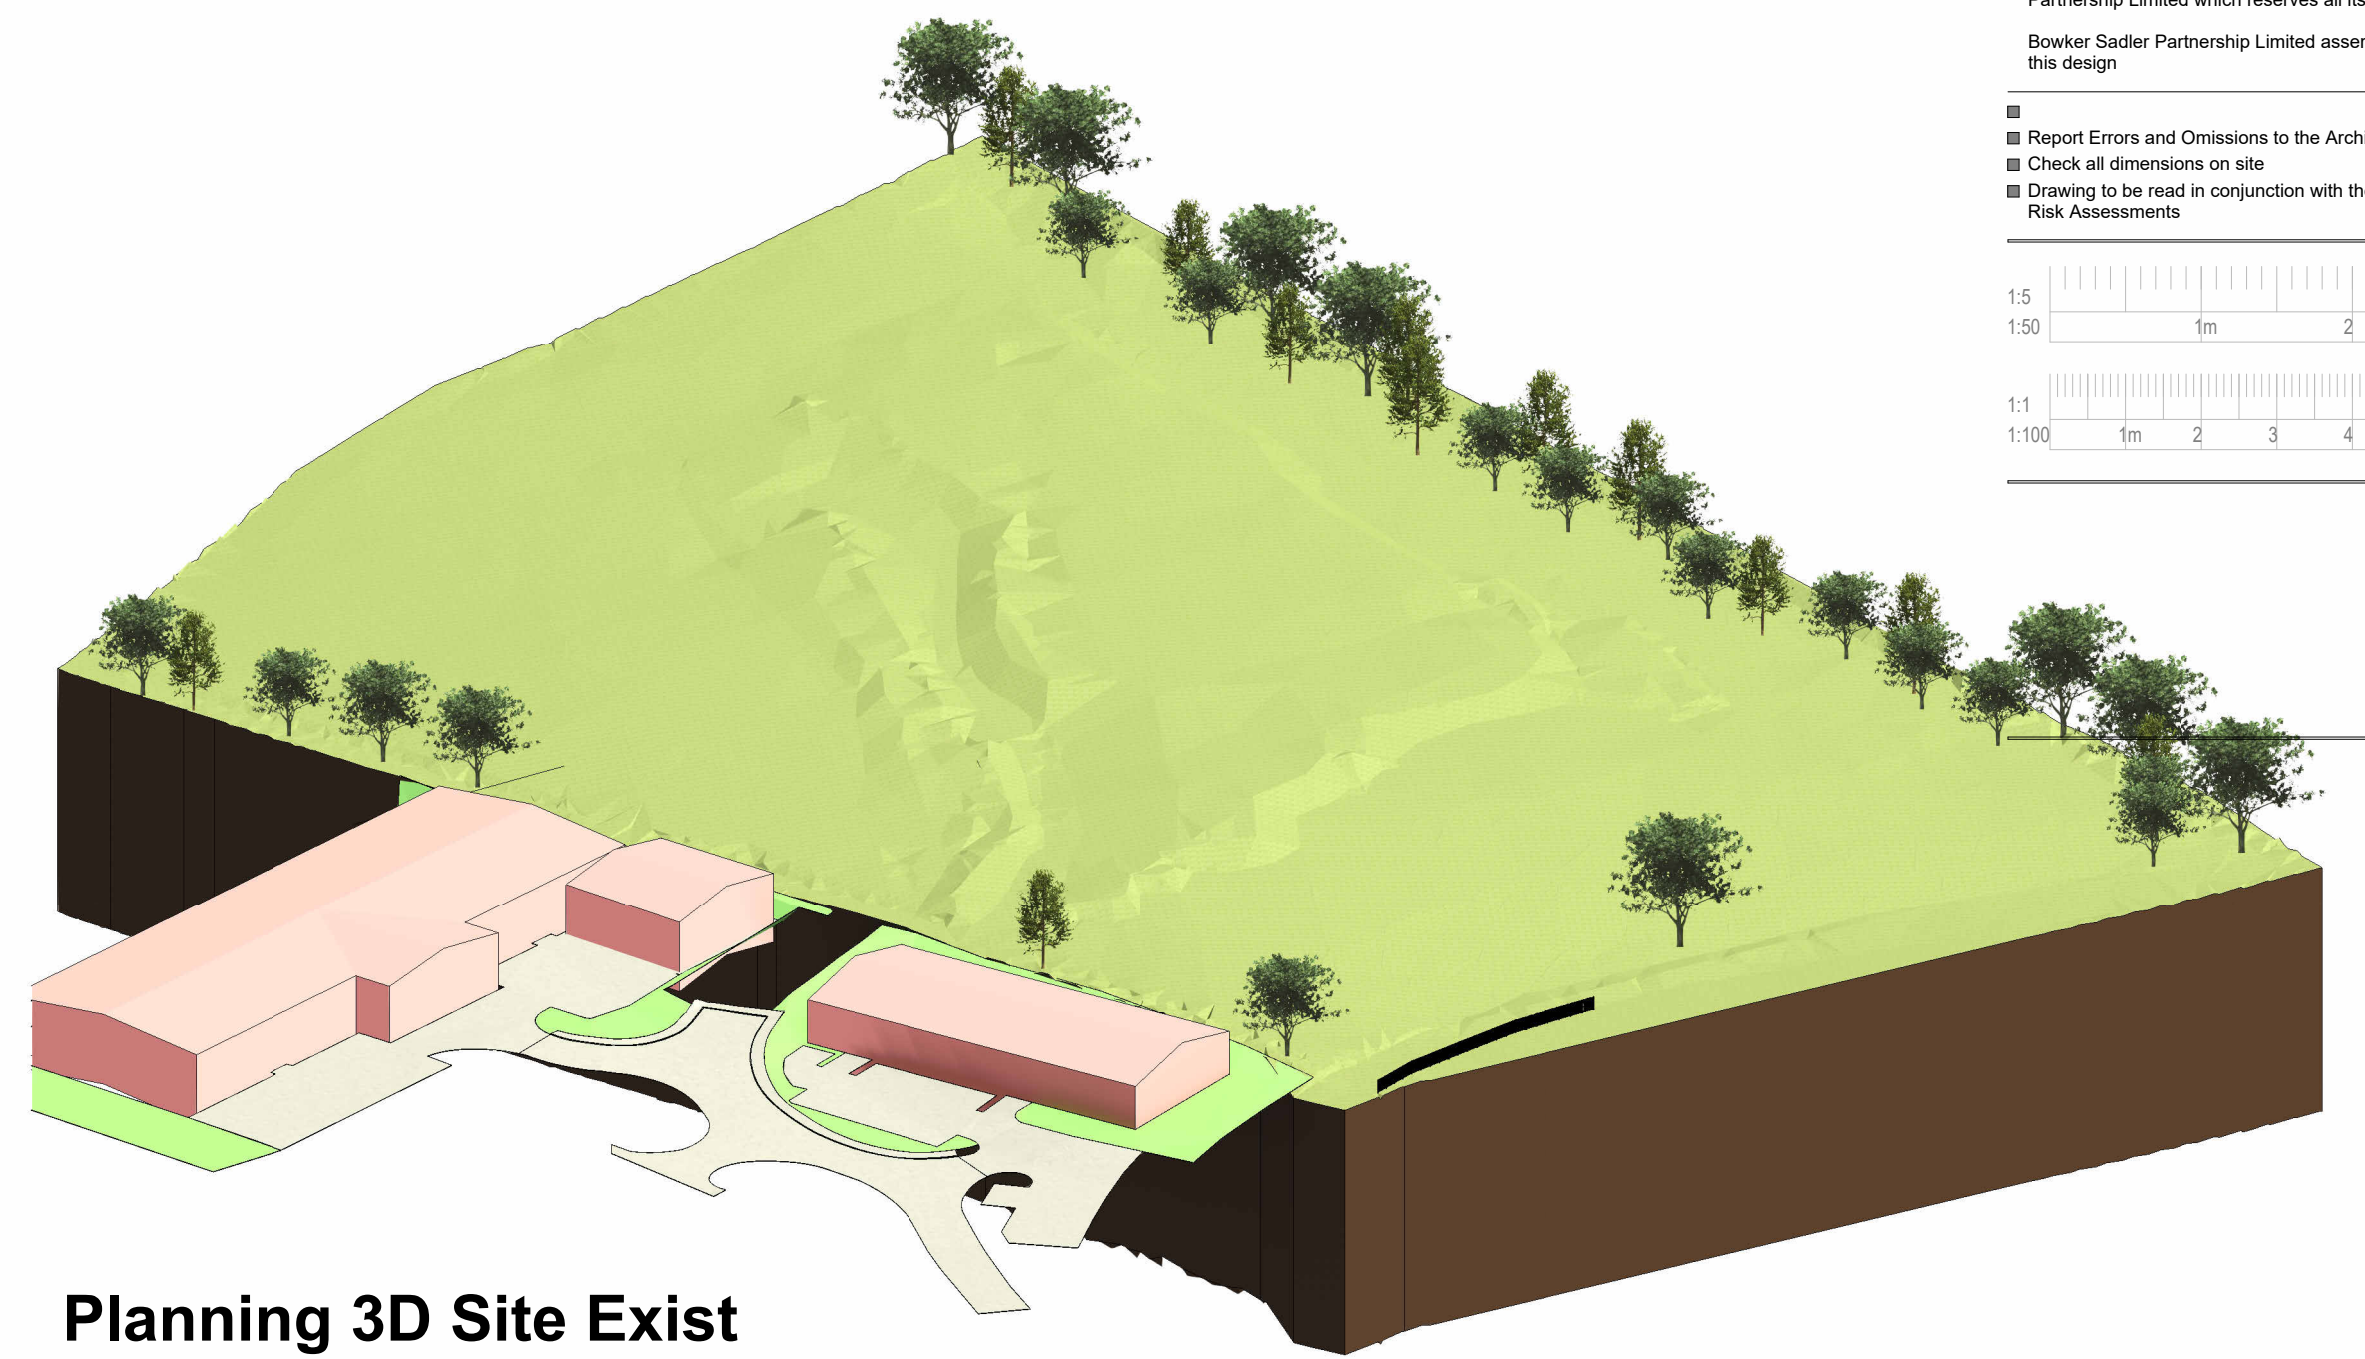

© Bowker Sadler Partnership Limited

This drawing is the subject of copyright which vests in Bowker Sadler Partnership Limited. It is an infringement of copyright to reproduce this drawing, by whatever means, including electronic, without the express written consent of Bowker Sadler Partnership Limited which reserves all its rights.

Bowker Sadler Partnership Limited asserts its rights to be identified as the author of this design

Report Errors and Omissions to the Architect.  
Check all dimensions on site  
Drawing to be read in conjunction with the Health and Safety Plan and all relevant Risk Assessments

1:500  
1:50  
1:1  
1:100

1m 2 3 4 5 6

|      |          |      |                                  |       |
|------|----------|------|----------------------------------|-------|
| E    | 09.10.25 | ADC  | Proposed site topography amended | DL    |
| D    | 01.04.25 | ADC  | Note removed                     | DL    |
| C    | 09.08.25 | ADC  | Sheet amended                    | DL    |
| B    | 27.06.25 | ADC  | Planning Issue                   | DL    |
| A    | 15.05.24 | ADC  | 1:500 scale bar added            | DL    |
| Rev. | Date     | Drn. |                                  | Chkd. |

**BowkerSadler**

Project  
**Bowden Hey Road**

Client  
**Trustees of the Ainley Pension Scheme**

Drawing  
**Proposed Site Plan & 3D Views**

|                                |                    |              |               |                |            |                       |                      |
|--------------------------------|--------------------|--------------|---------------|----------------|------------|-----------------------|----------------------|
| Scale<br>1 : 500               | Sheet Size<br>@ A1 | Drawn<br>ADC | Checked<br>DL | Date<br>May 24 |            |                       |                      |
| Project No.<br><b>15-072 -</b> | Originator         | Zone         | Level         | Form           | Discipline | Number<br><b>1006</b> | Revision<br><b>E</b> |
| Status                         |                    |              |               |                |            |                       |                      |

Hatherlow House, Hatherlow, Romiley, Stockport, SK6 3DY  
0161 406 7333 office@bowker-sadler.co.uk www.bowker-sadler.co.uk