
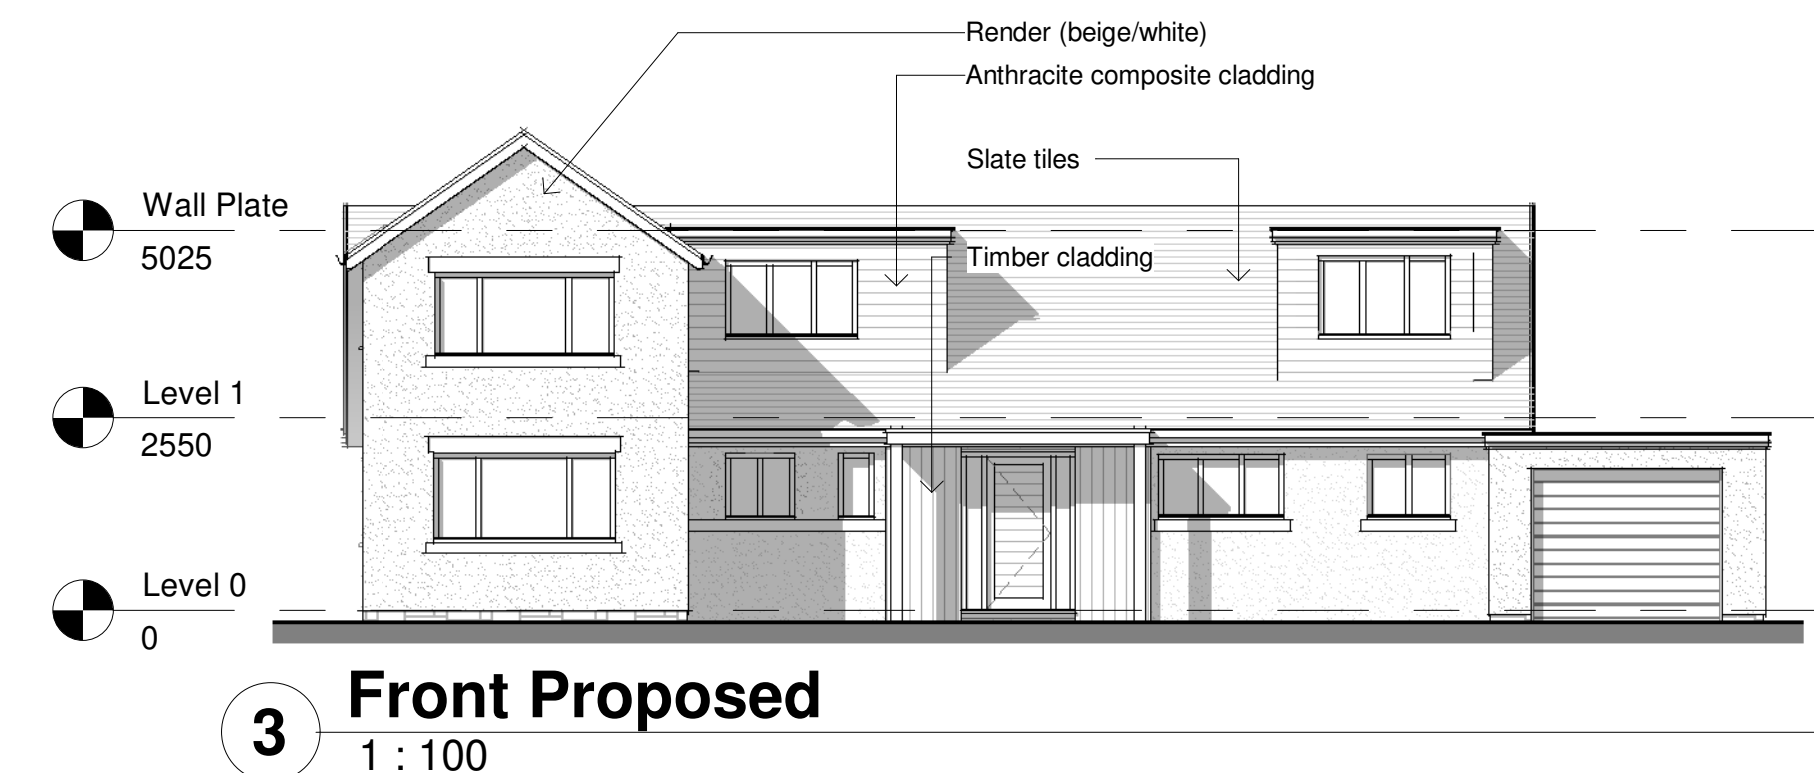


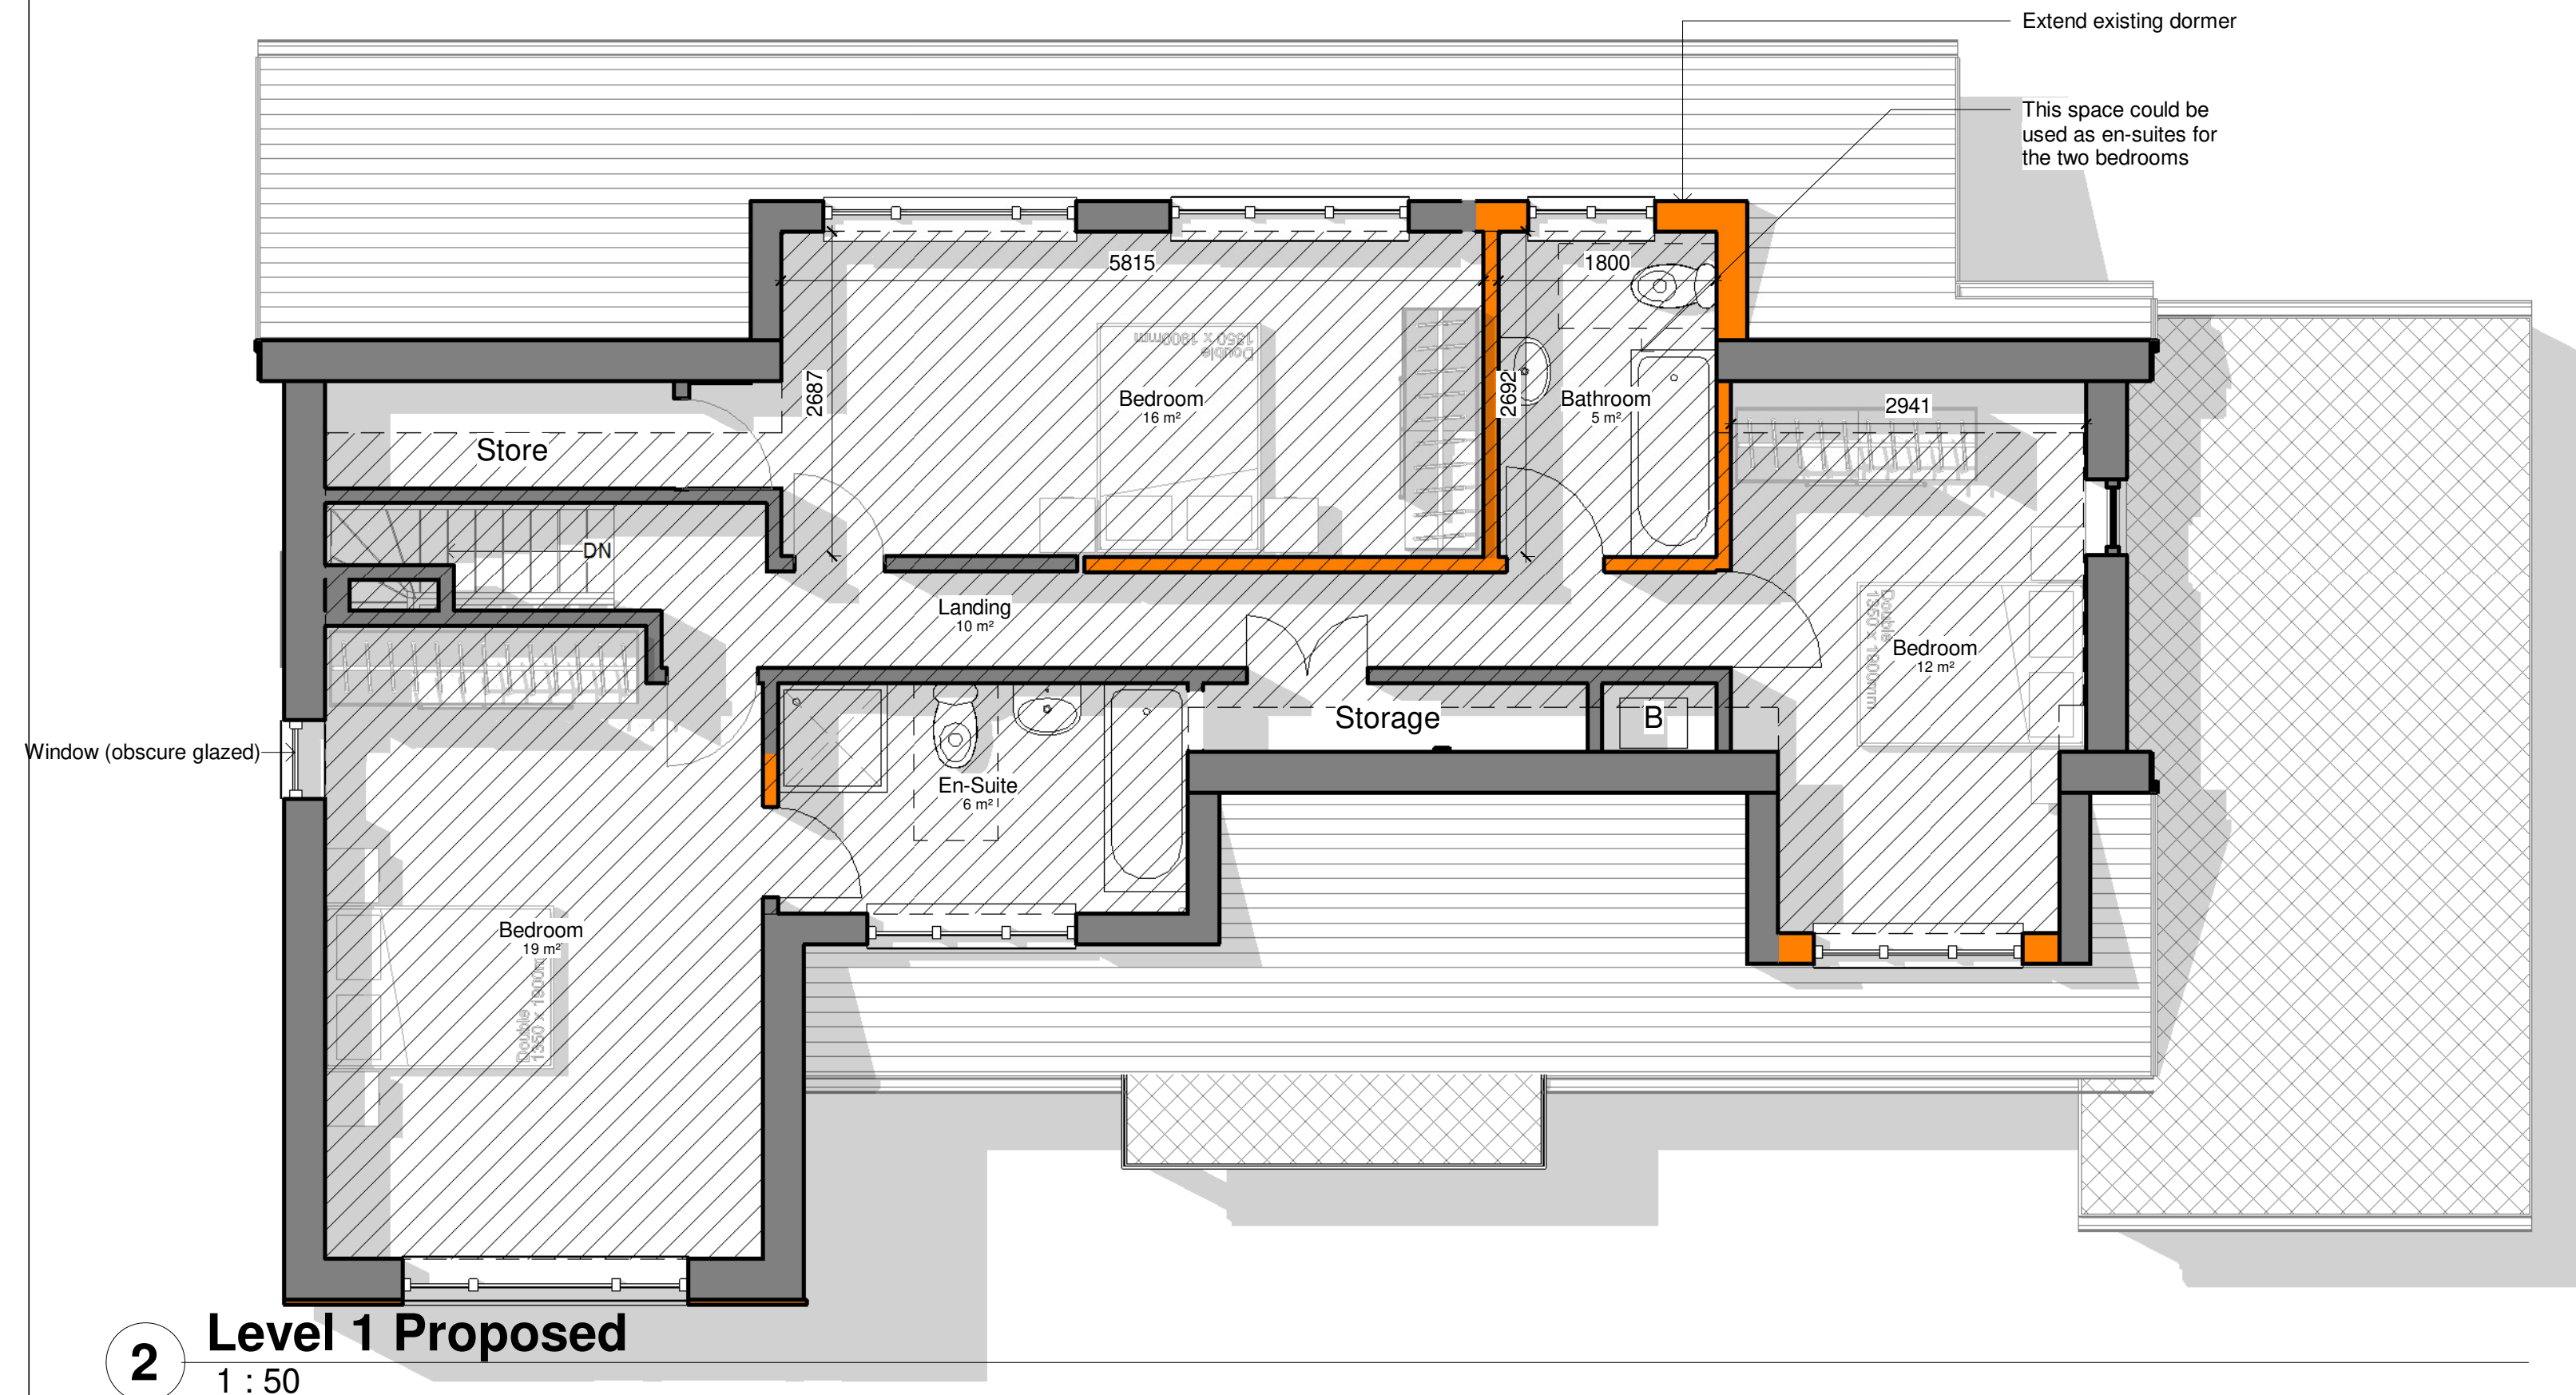

0.5 0 0.5 1 1.5 2 2.5
SCALE 1:50 m

All Dimensions to be checked on site

Work must not be commenced until planning permission (where applicable) and building regulations approval is received. Any works carried out before receipt of the permissions is "entirely at clients' own risk"

It is the responsibility of the client to verify the accuracy of the boundary shown on the Site plan.



Maxron House - Green Lane - Romiley - SK6 3JQ
0161 494 9646 - 07823 322338
email - asmarple@gmail.com
www.architecturalsolutionsltd.co.uk

Rev	Description	Date
A	Design revisions	29/09/25
B	Design revisions	02/10/25

PROJECT ADDRESS

Hillbrow
Highgate Road
Hayfield
SK22 2JL

PROJECT

Hillbrow

TITLE

Plans as Proposed

CLIENT

Mr & Mrs Tuckwell

DRAWN BY
MJH

DATE
23/09/25

SCALE (@ A1)
As indicated

PROJECT NUMBER
3050

DRAWING NUMBER

3050 - 03 B

