


Cricket Nets Site Plan

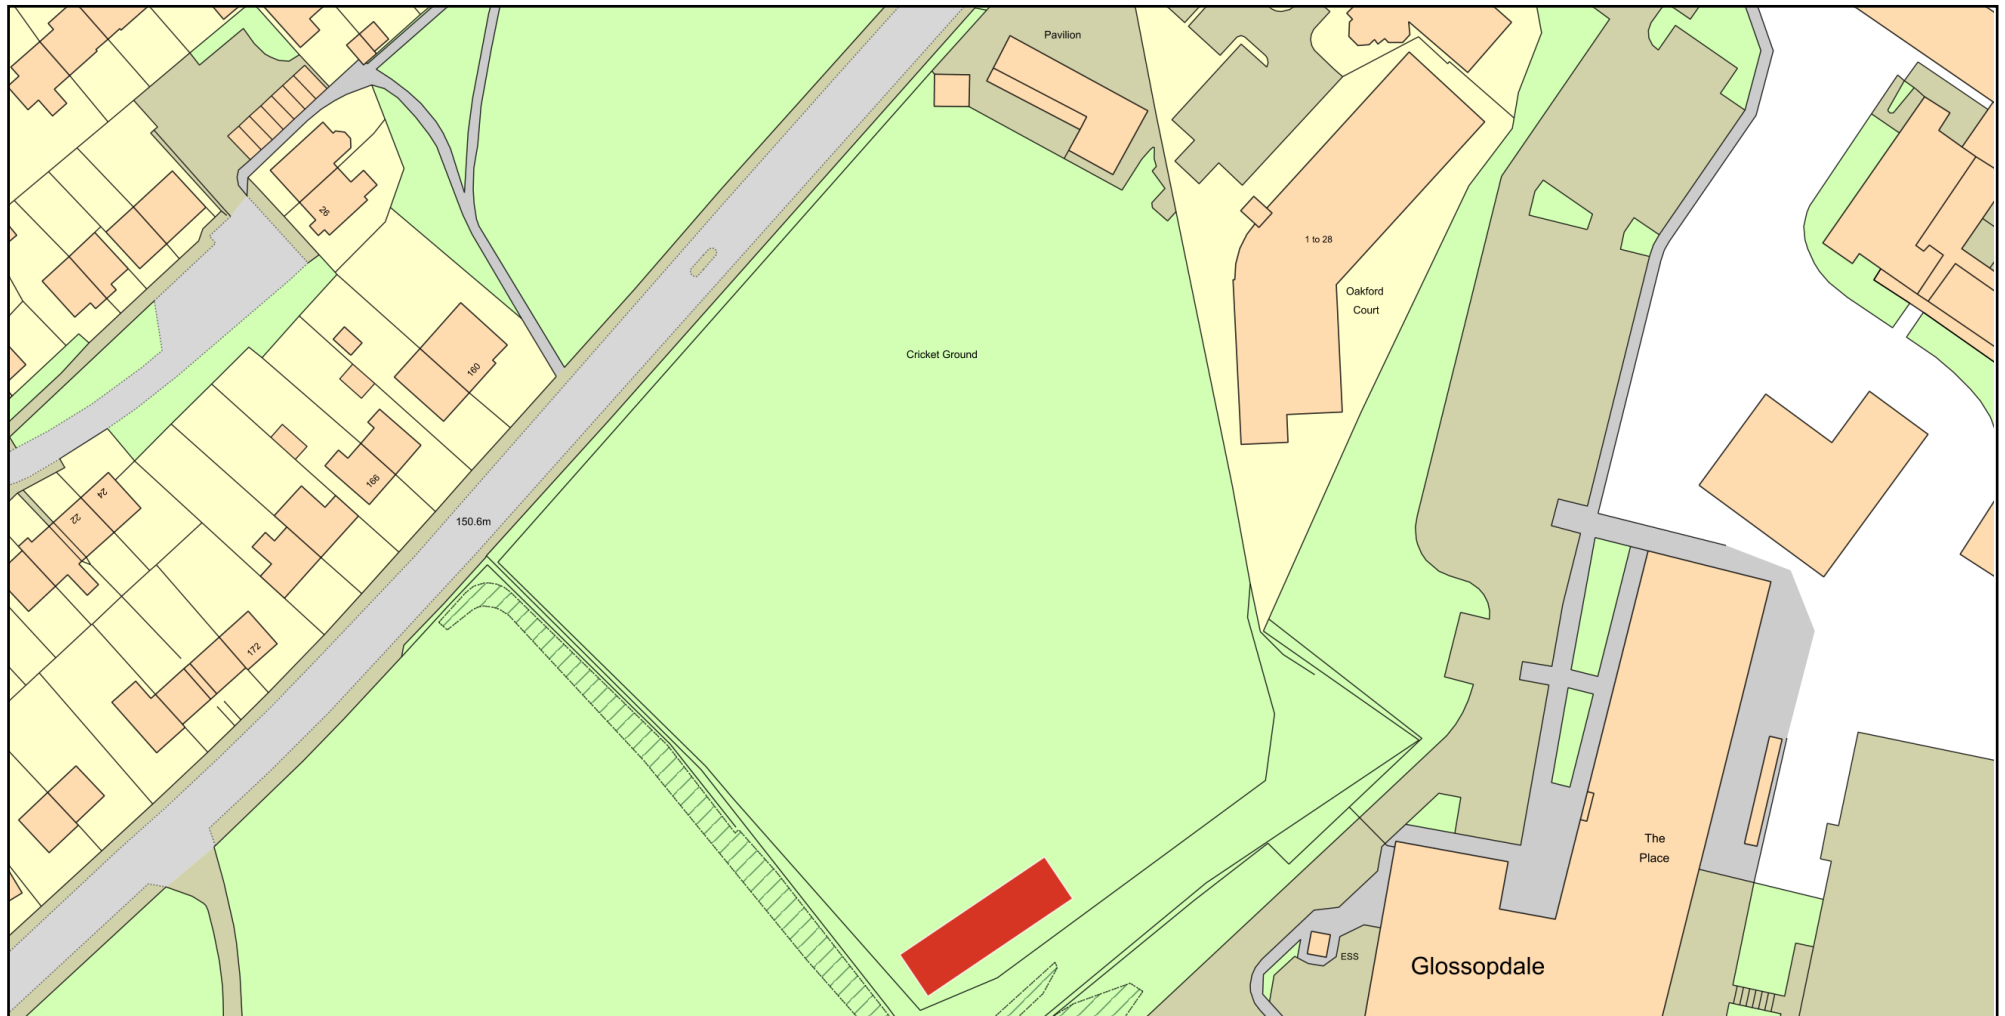

0 50
Metres



Plan Produced for: Hadfield St Andrews CC

Date Produced: 03 Oct 2025

Plan Reference Number: TQRQM25276191016527

Scale: 1:1250 @ A4

© Crown copyright and database rights 2025 OS 100042766