



EXISTING FLOOR PLAN

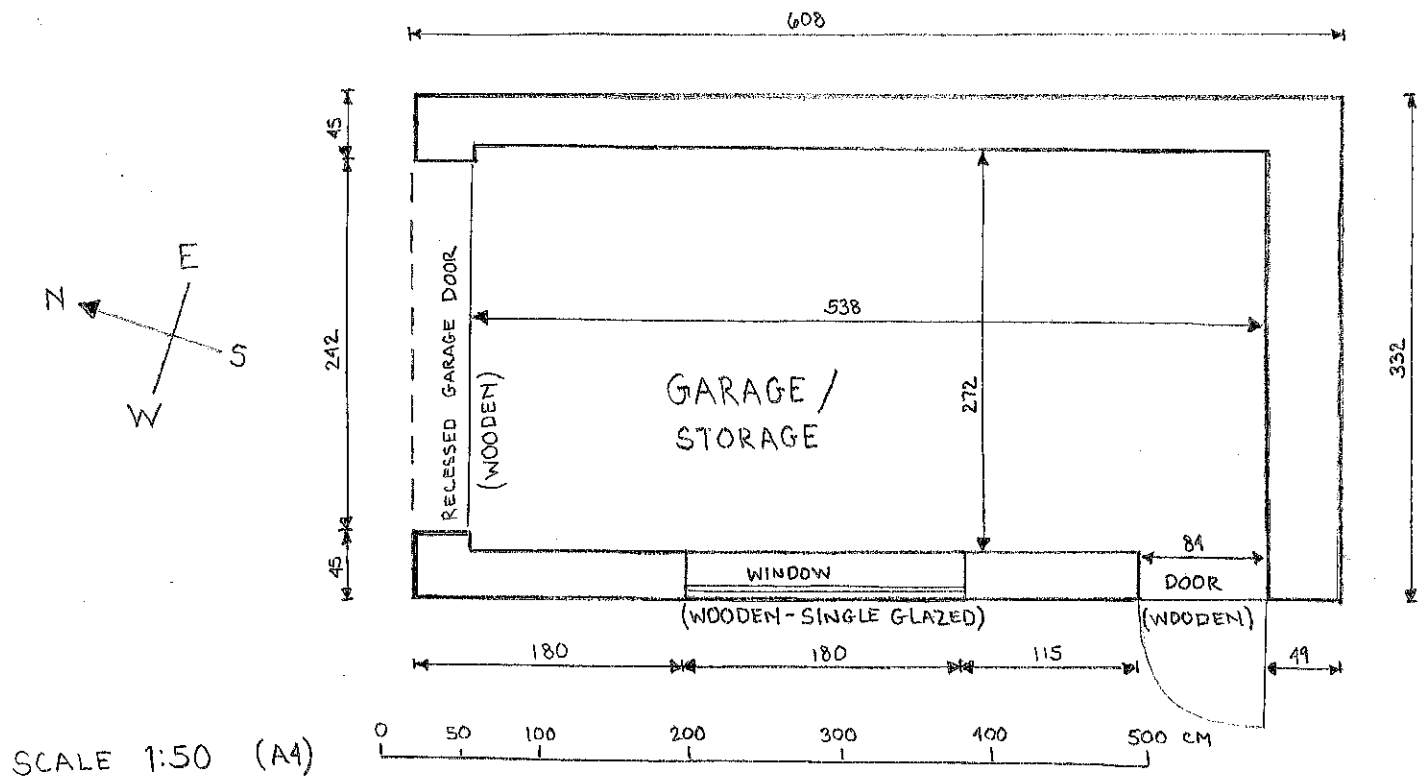


PROPOSED FLOOR PLAN

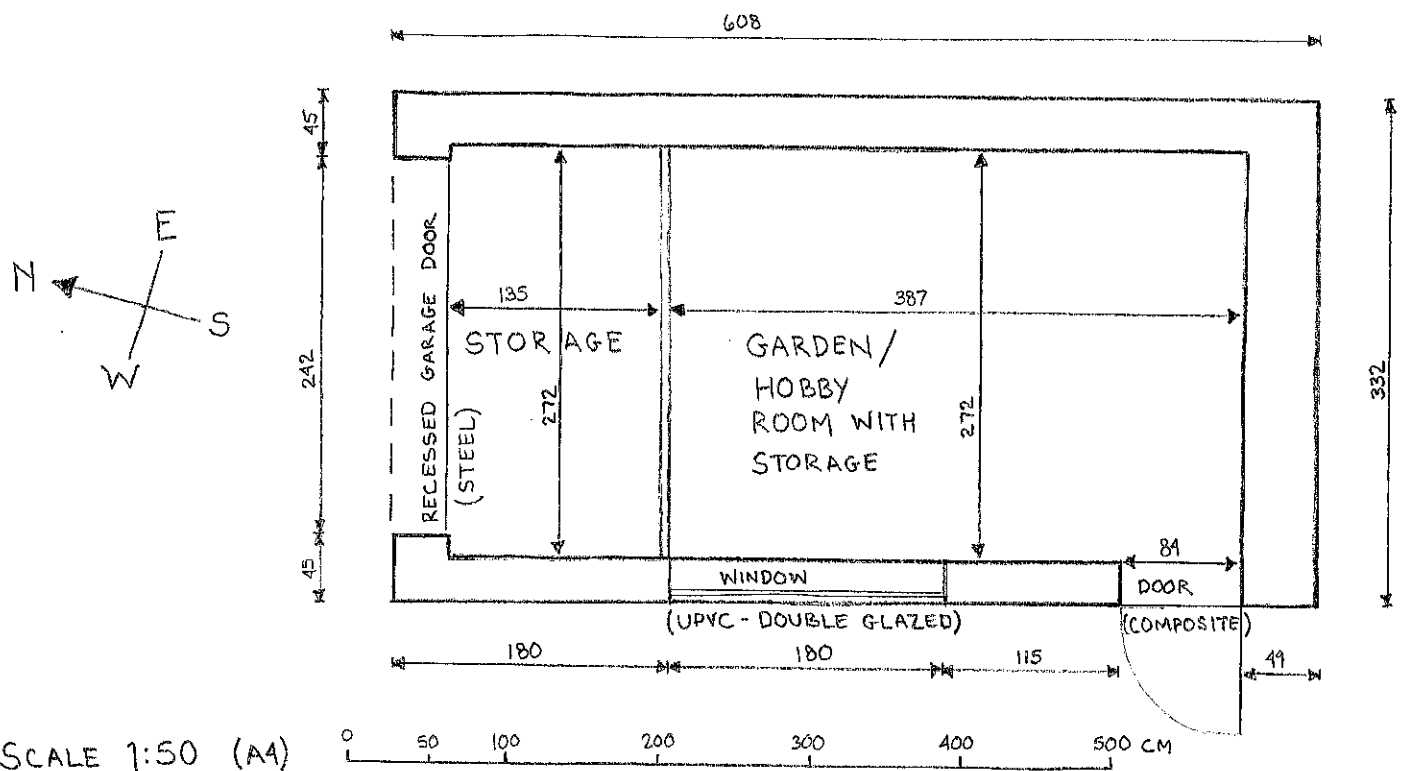


WEST ELEVATION EXISTING

SCALE 1:50
 (A4)

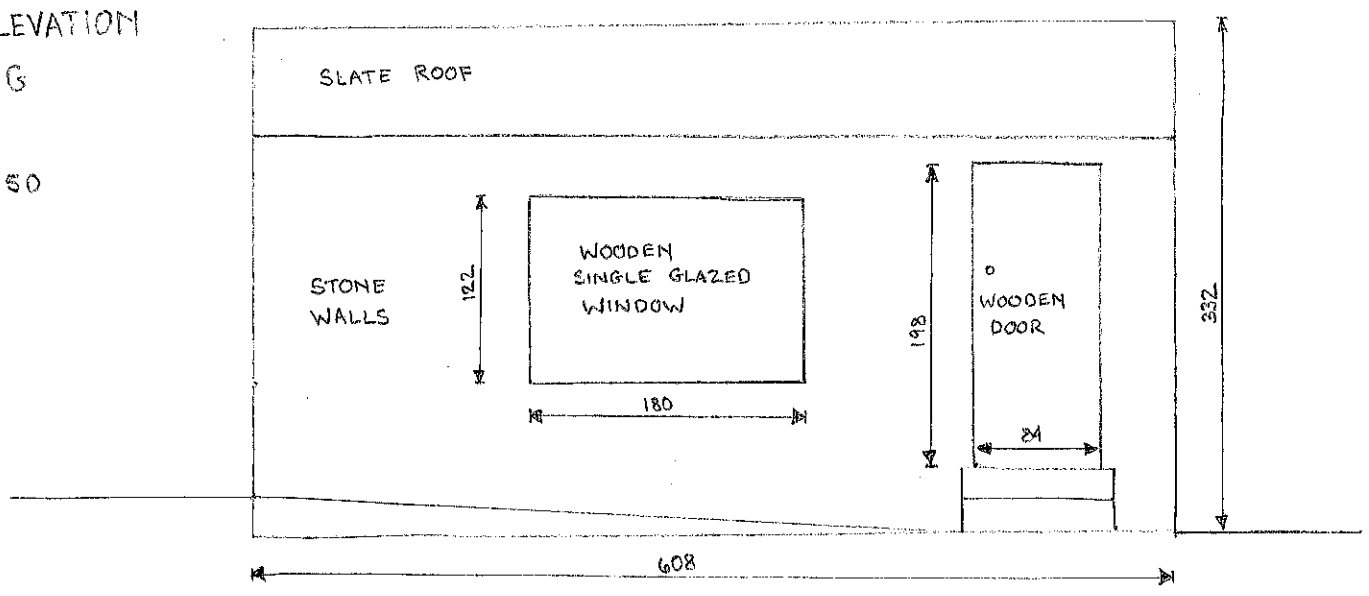


WEST ELEVATION PROPOSED

SCALE 1:50
 (A4)

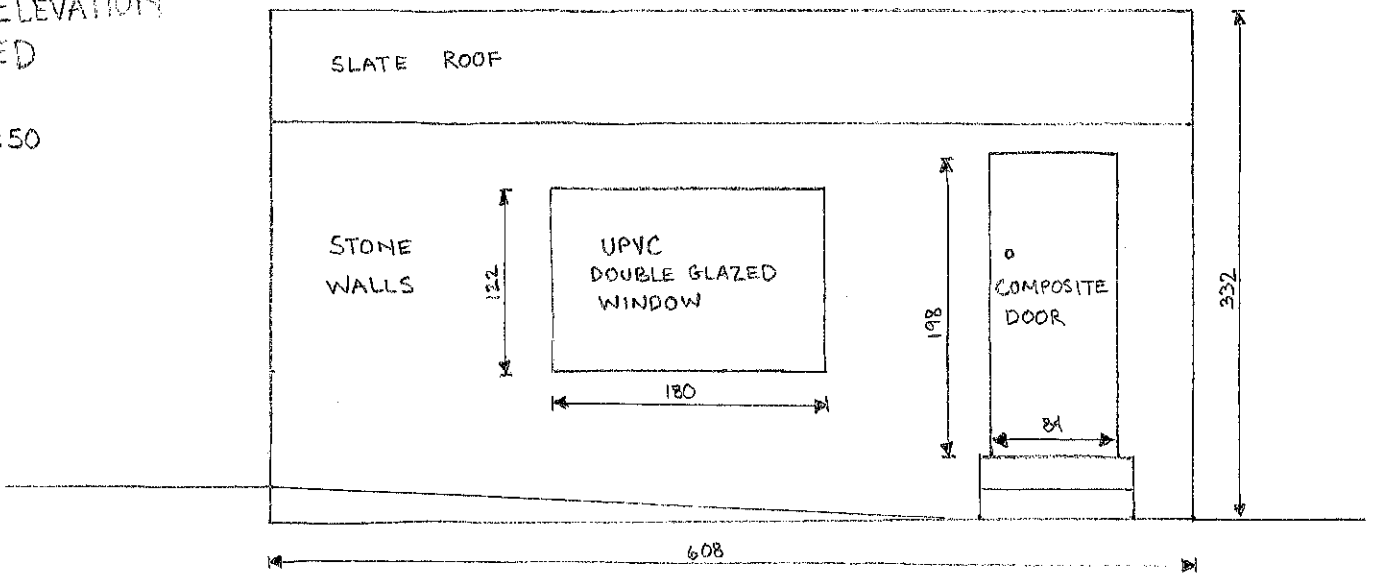

SOUTH ELEVATION EXISTING

SCALE 1:50 (A4)

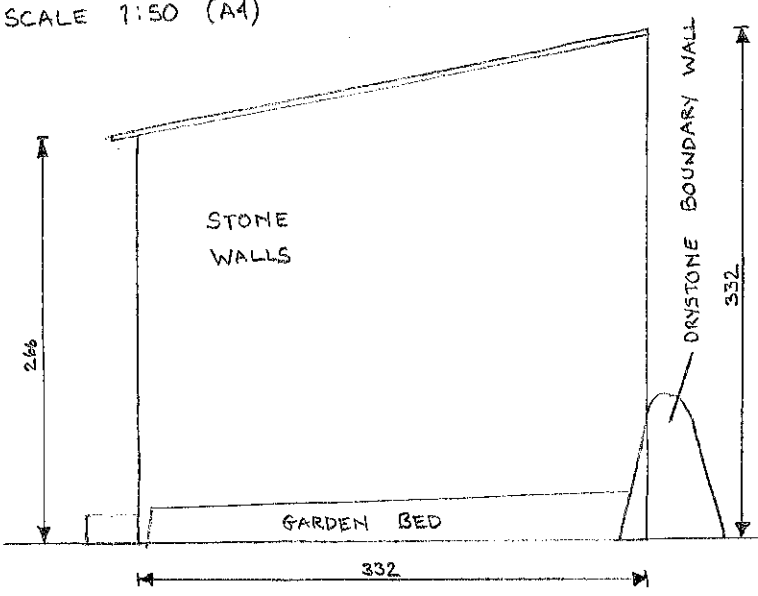

SOUTH ELEVATION PROPOSED

SCALE 1:50 (A4)

