


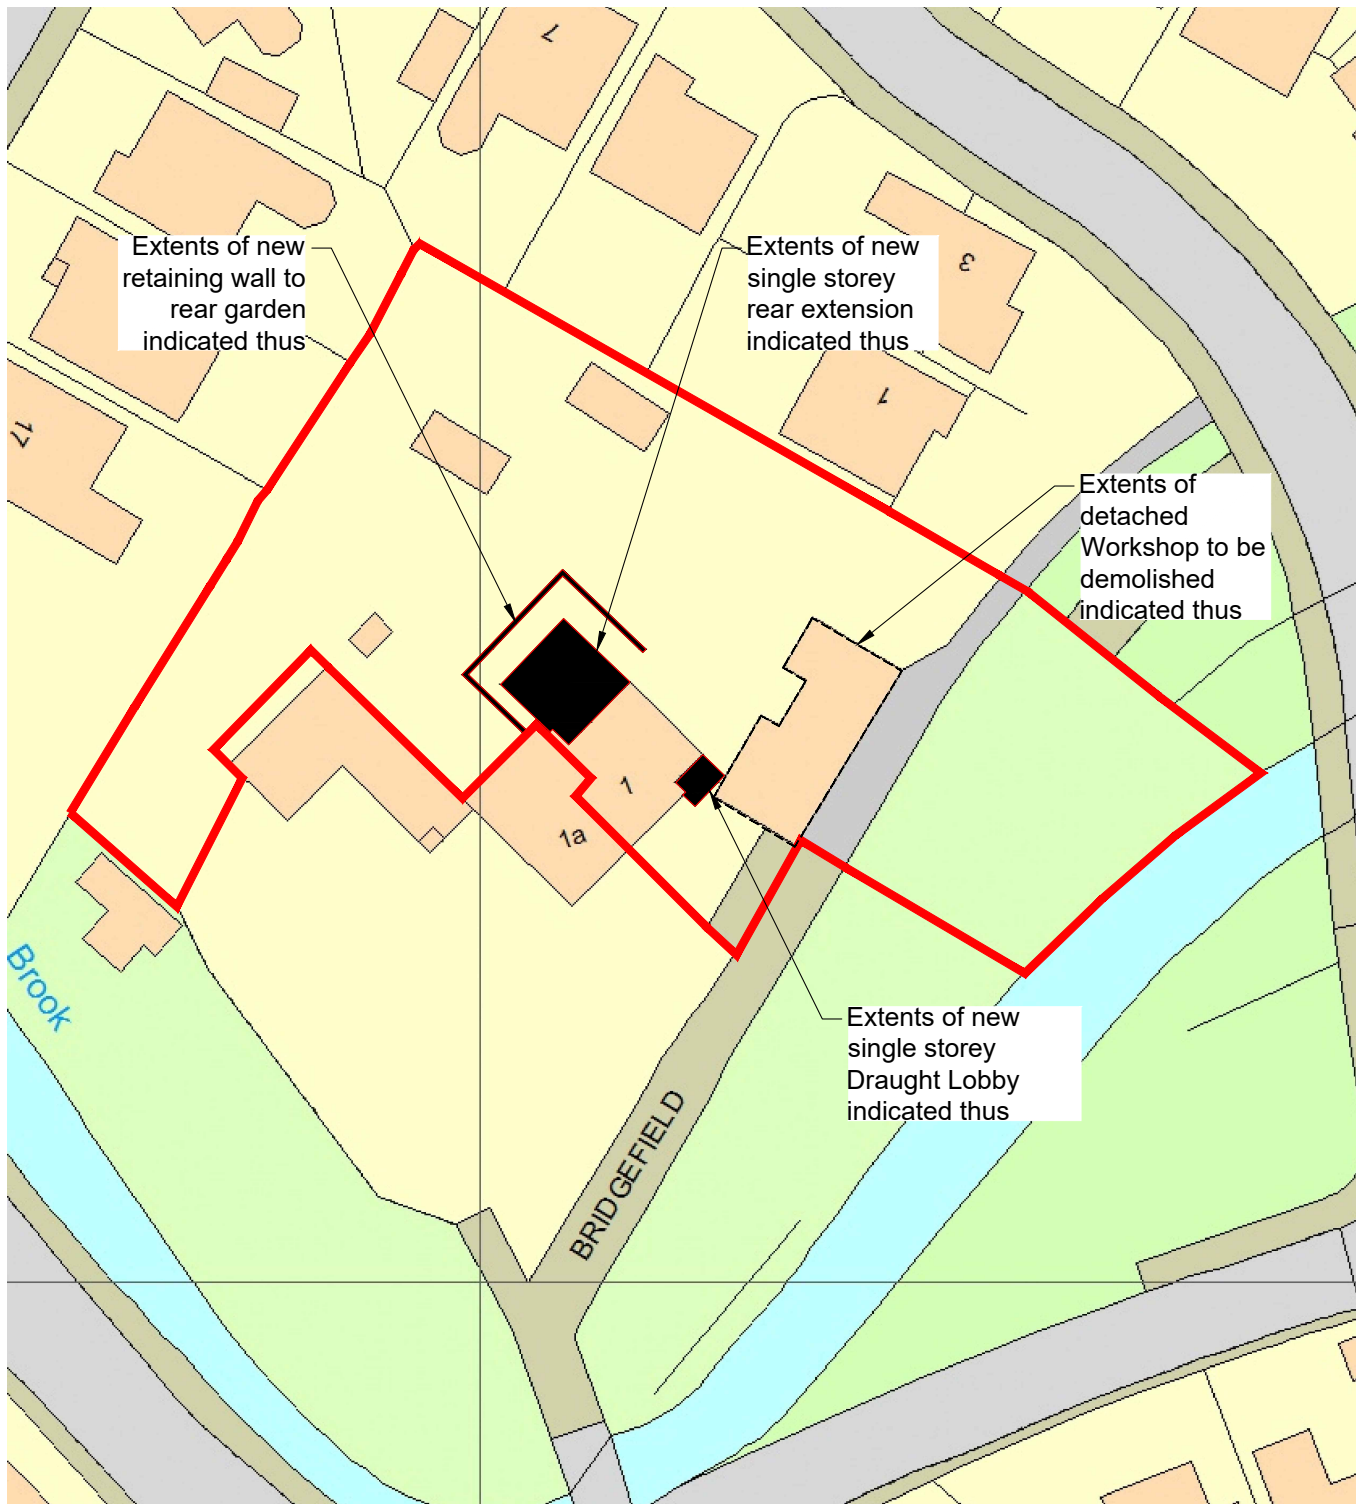

1 Bridgefield, Glossop
Proposed Site Plan
Scale 1:500

