

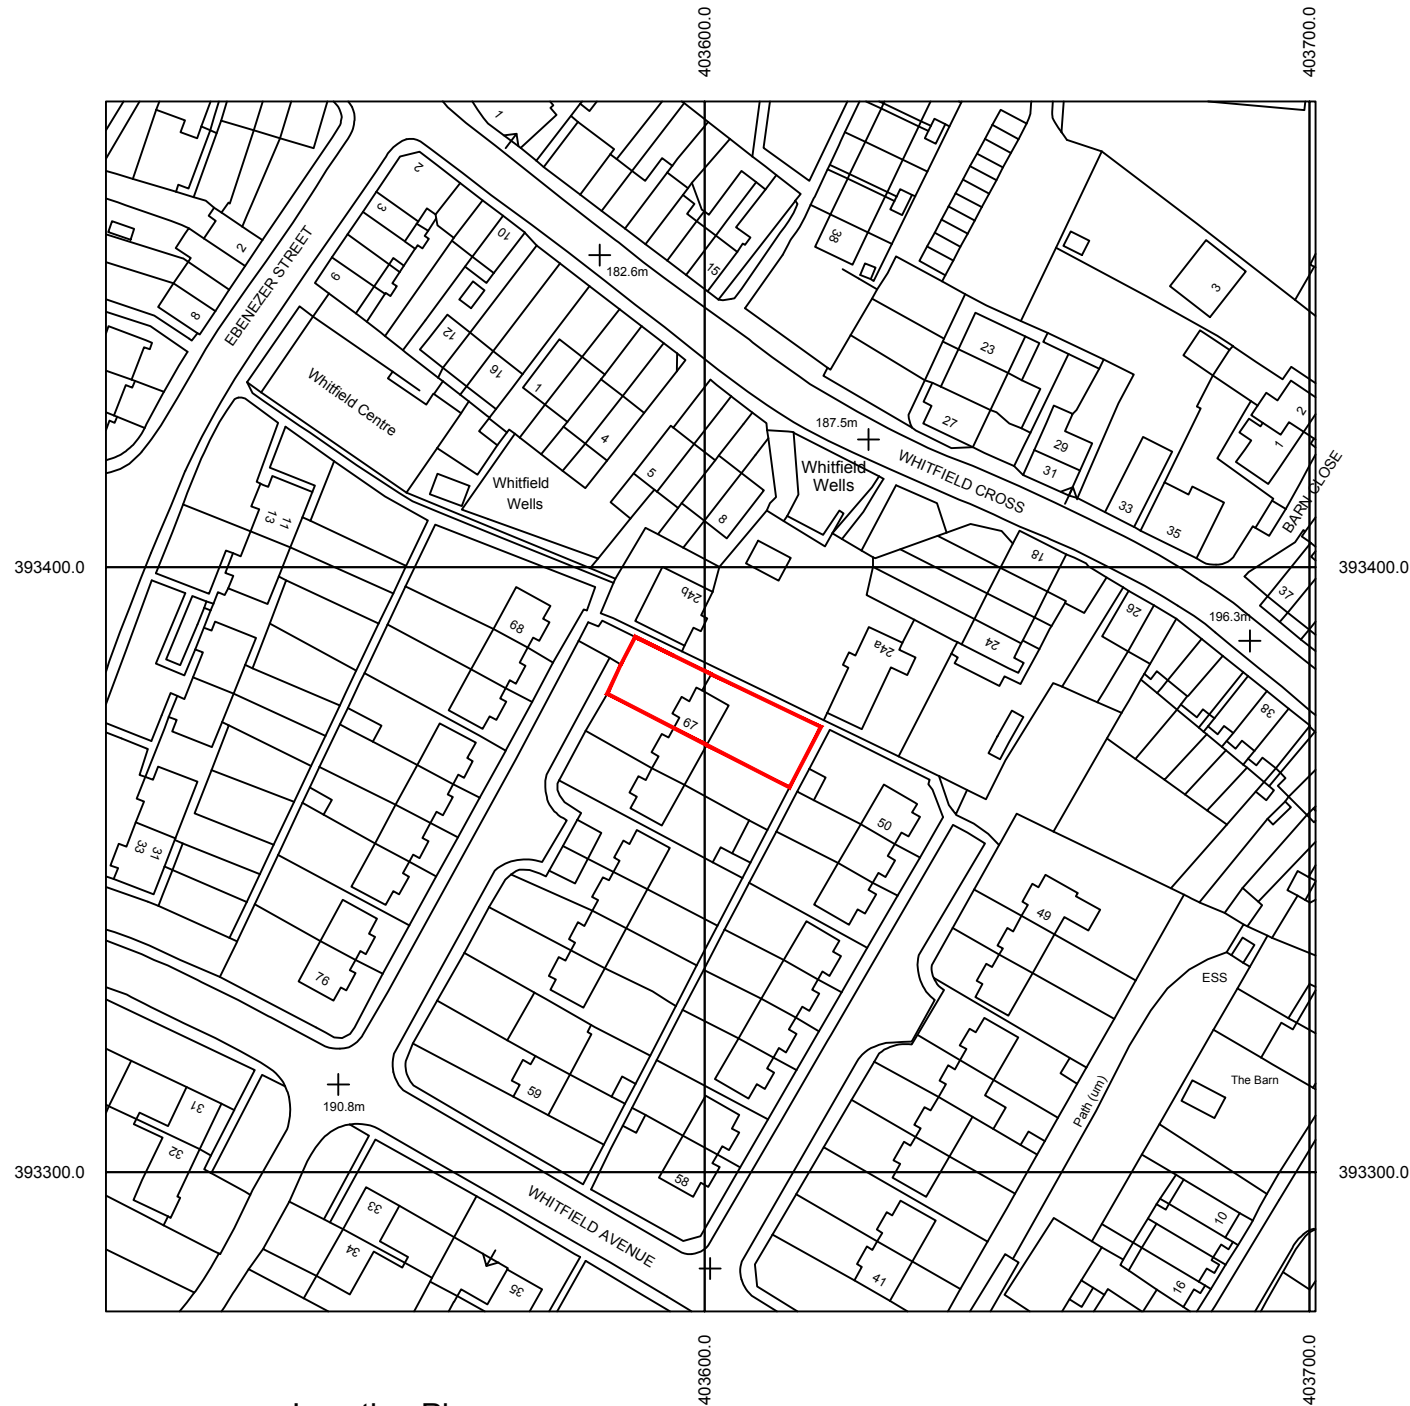
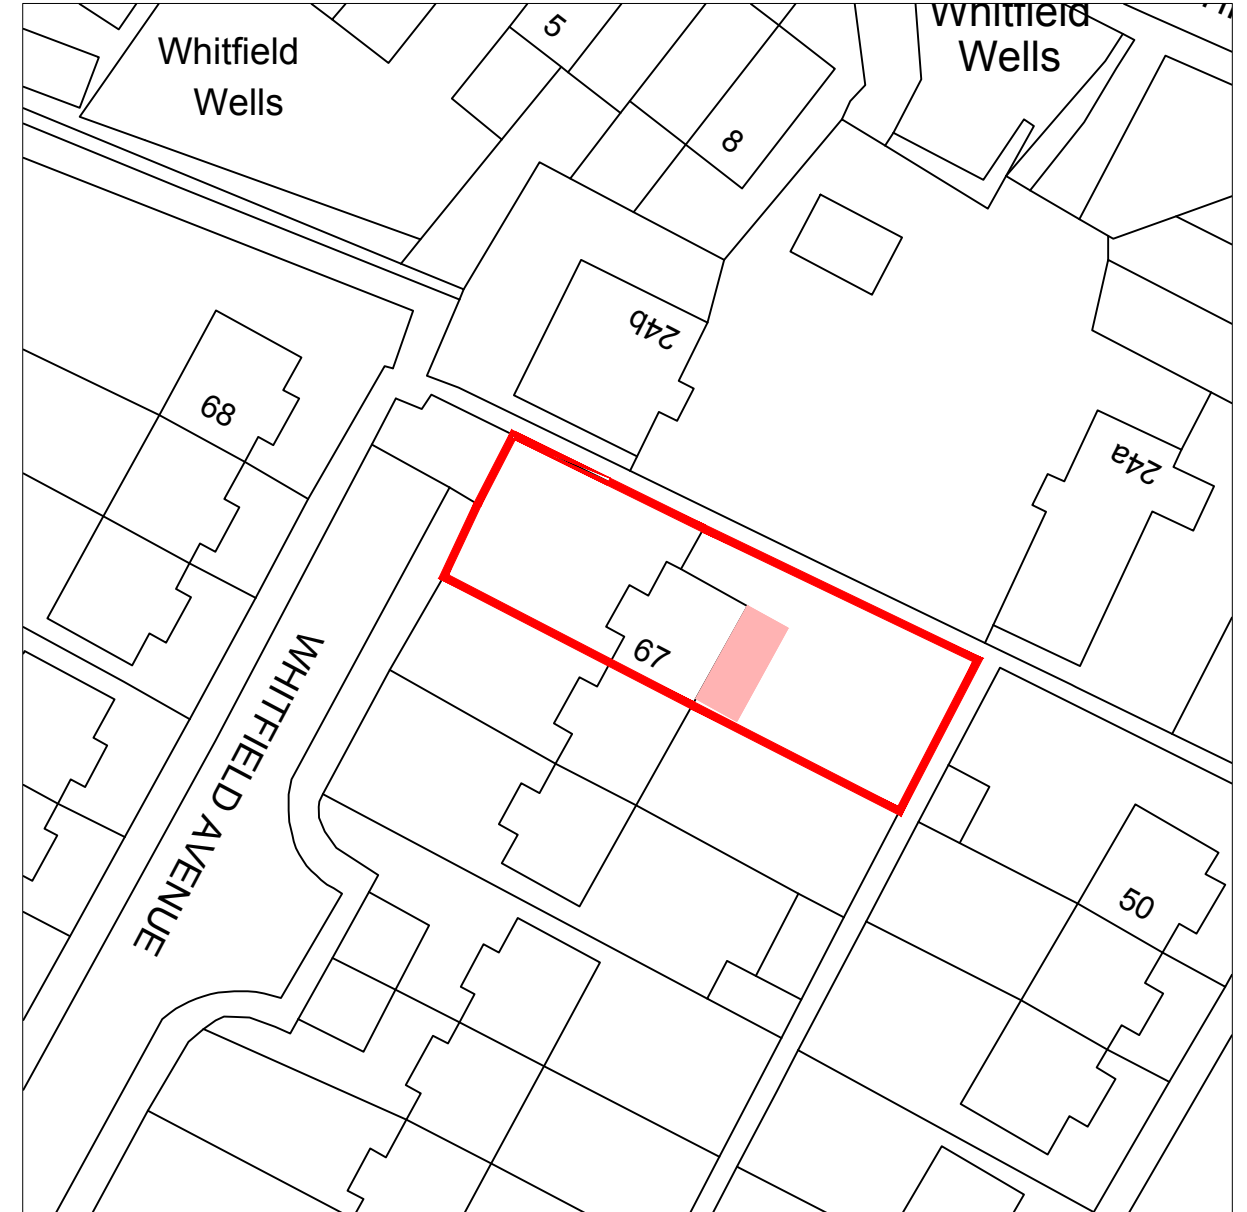


 

Location Plan
Scale 1:1250

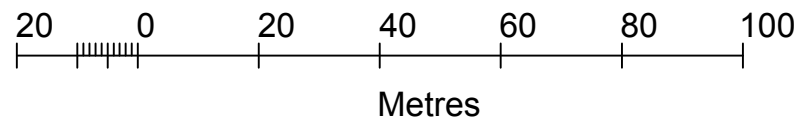

Site Plan
Scale 1:500

-  Area of proposal
-  Red line boundary



Address:

Mr Jordan Simpson,
67 Whitfield Avenue, Glossop, Derbyshire, SK13 8JZ

Project:

Proposed single storey rear extension

Title:

Location Plan

Scale: 1:1250 & 1:500 @ A3

Drawn:	Date:
C.K.	September 2025

Project no.:	Drawing no.:
3364	3364-003

PLANMART LIMITED
9, GEORGE STREET, GLOSSOP,
DERBYSHIRE SK13 8AY.
TEL: 01457 863153