



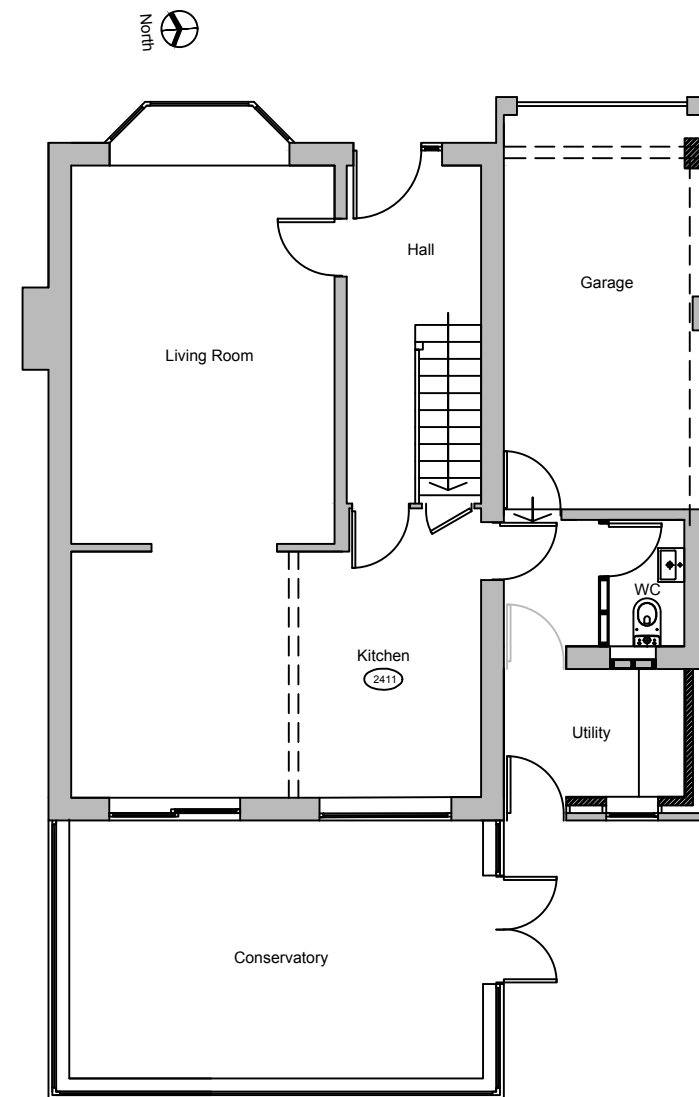

Proposed Ground Floor Plan

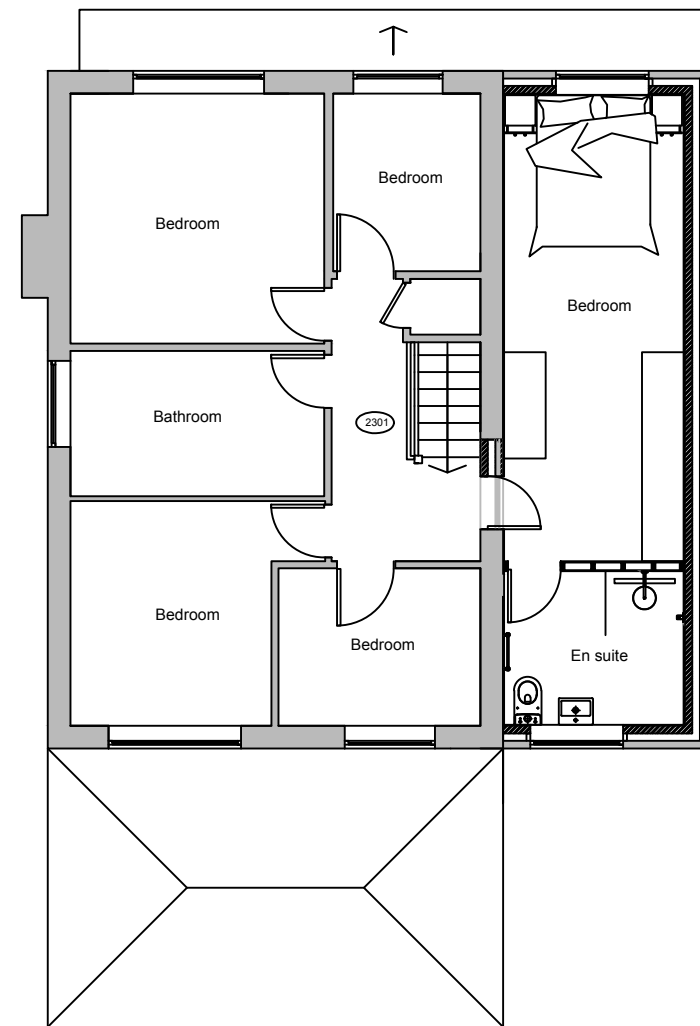

Proposed First Floor Plan

Proposed side extension to match  
neighbouring properties  
7 Winnats Close - HPK/2021/0606  
5 Winnats Close - HPK/0003/9083  
2 Winnats Close - HPK/0003/5576  
16 Hathersage Drive - HPK/0002/4411  
18 Hathersage Drive -HPK/0003/7735  
20 Hathersage Drive - HPK/0002/7195



Address:

Mr & Mrs Walton,  
3 Shirebrook Drive, Glossop, Derbyshire  
SK13 8RF

Project:

Proposed first floor side extension over existing  
garage


Title:

Proposed Plans

Scale: 1:100 @ A3

|                |                       |
|----------------|-----------------------|
| Drawn:<br>C.K. | Date:<br>October 2025 |
|----------------|-----------------------|

|                      |                          |
|----------------------|--------------------------|
| Project no.:<br>3368 | Drawing no.:<br>3368-003 |
|----------------------|--------------------------|

 

Metric Scale

PLANMART LIMITED  
9, GEORGE STREET, GLOSSOP,  
DERBYSHIRE SK13 8AY.  
TEL: 01457 863153