




All drawings should be read in conjunction with the entire **PL Series** drawings. Full details and specifications will be provided following approval of the planning application and through a formal Building Control submission prior to commencement of site works & construction.

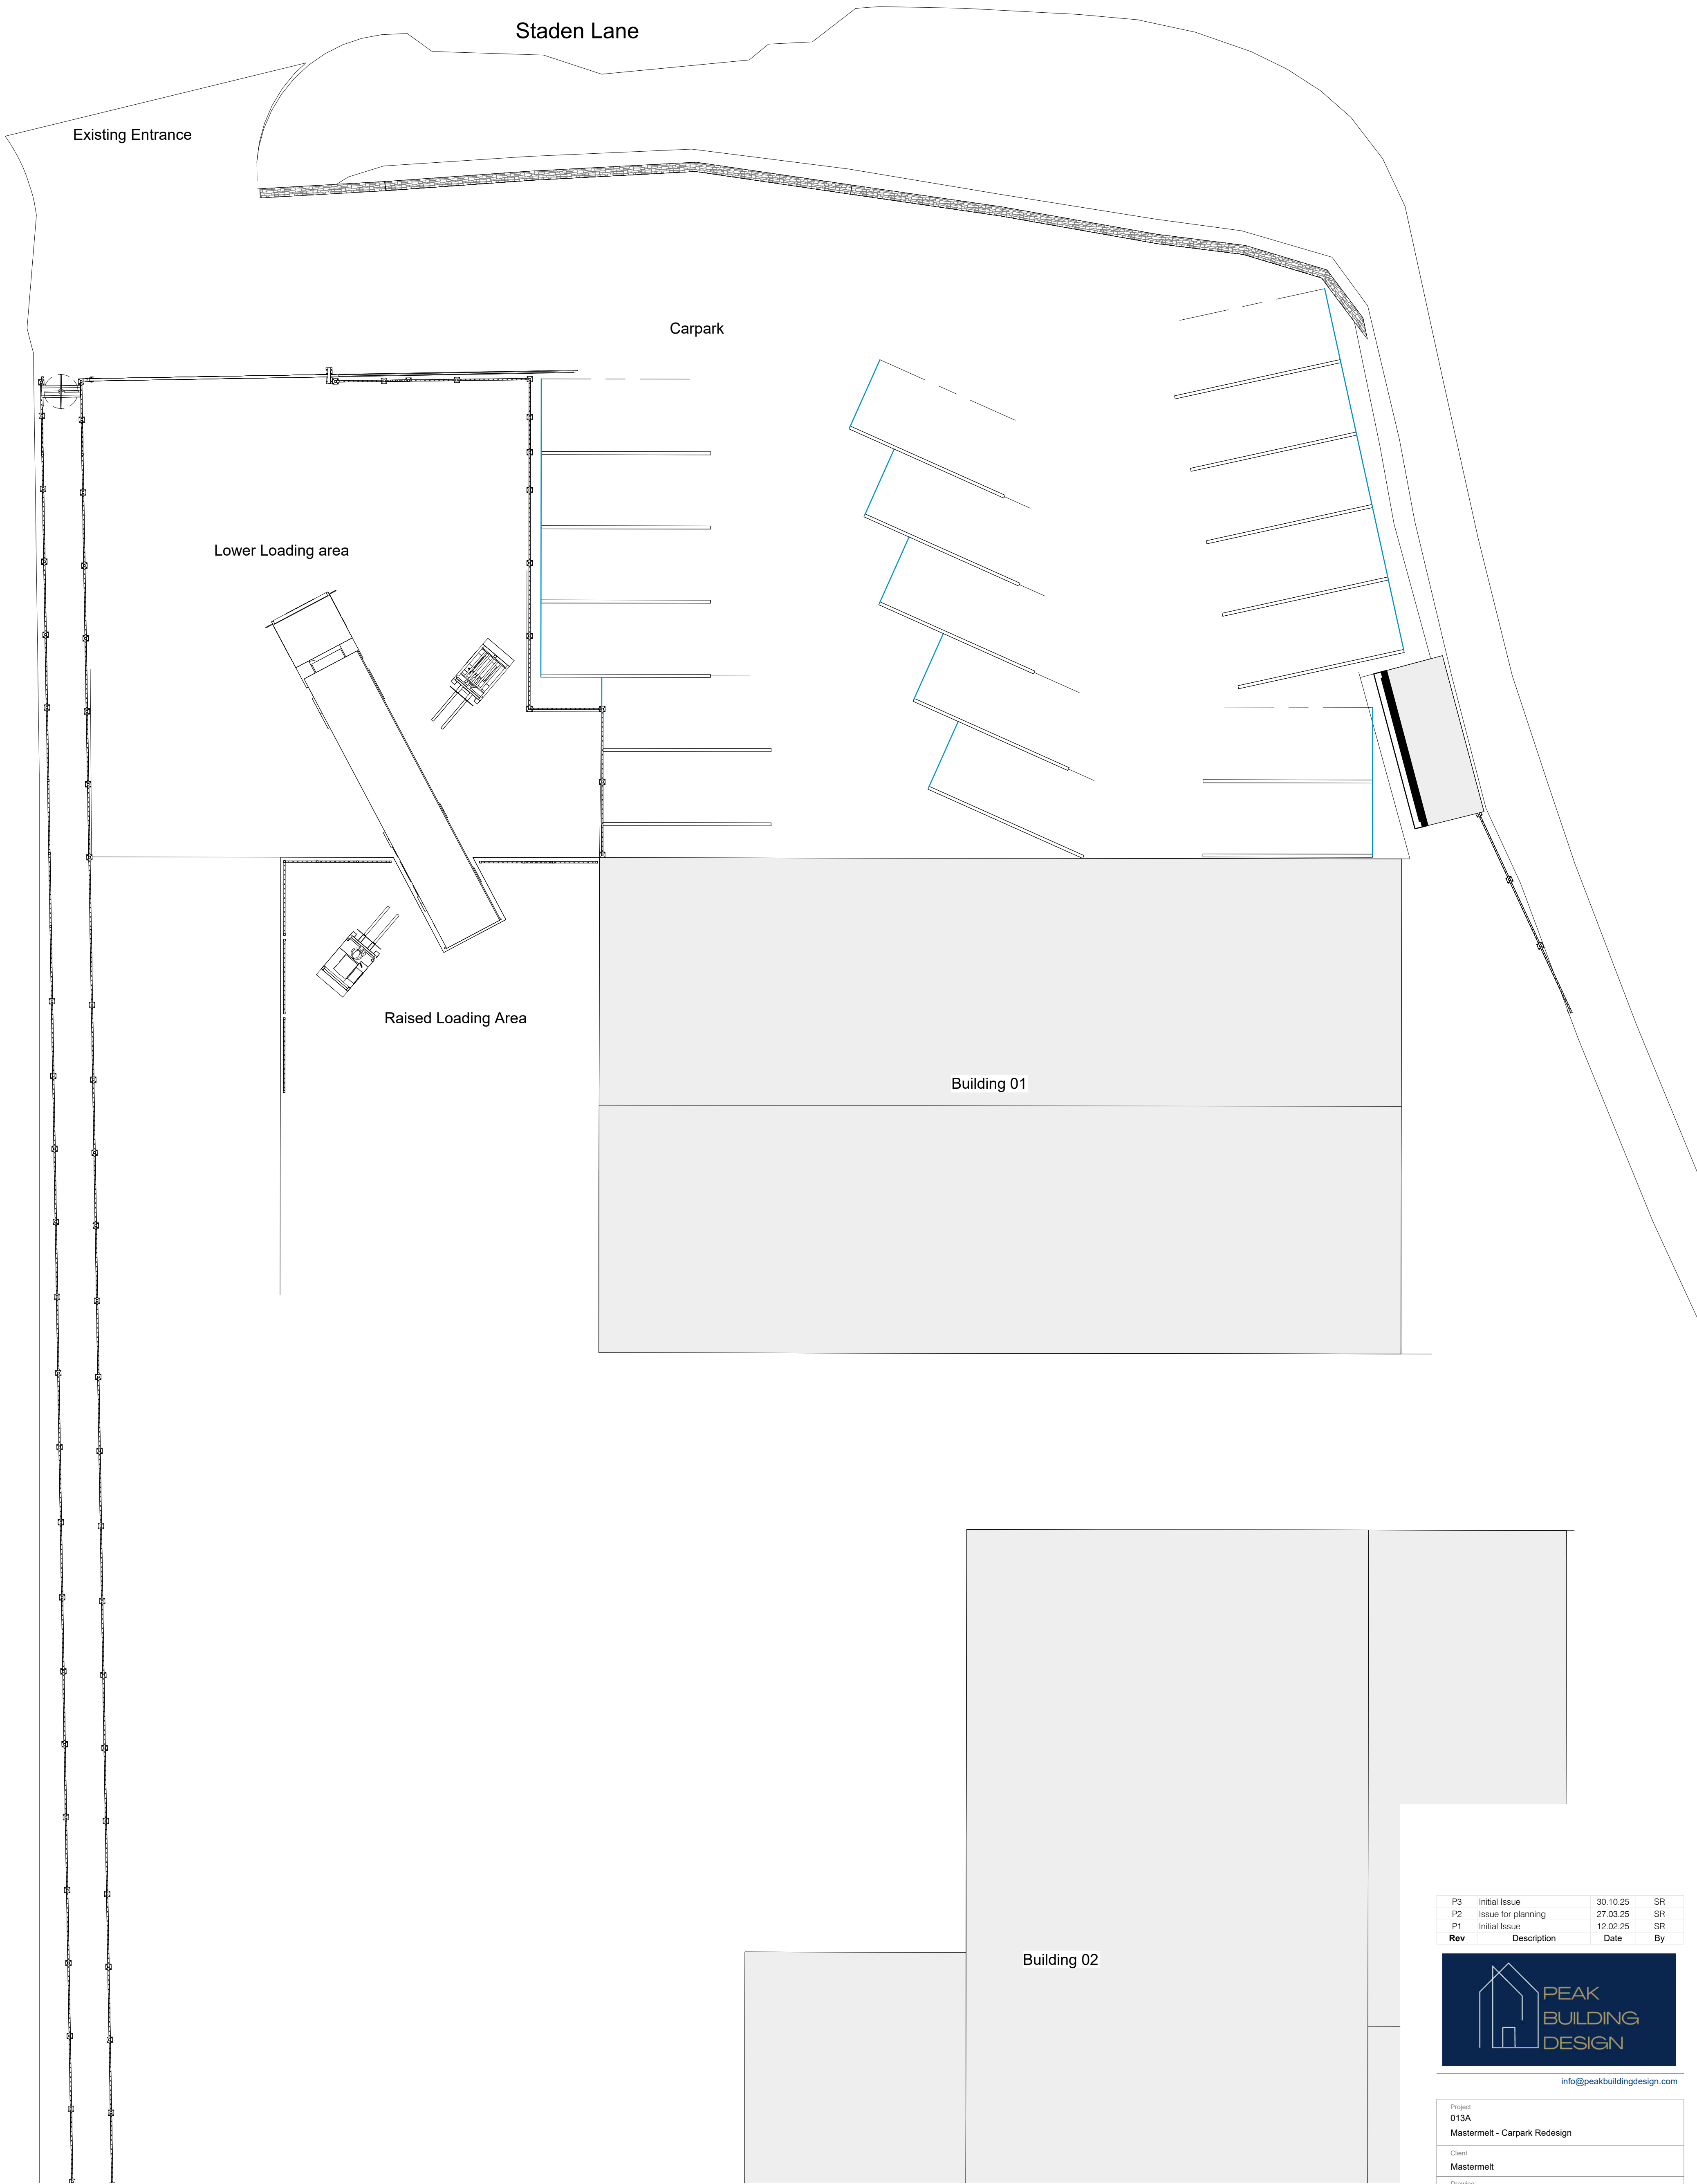

Proposed Floor Plan  
1 : 100

| P3  | Initial Issue      | 30.10.25 | SR |
|-----|--------------------|----------|----|
| P2  | Issue for planning | 27.03.25 | SR |
| P1  | Initial Issue      | 12.02.25 | SR |
| Rev | Description        | Date     | By |



info@peakbuildingdesign.com

|                               |                      |              |                   |
|-------------------------------|----------------------|--------------|-------------------|
| Project                       | 013A                 |              |                   |
| Mastermelt - Carpark Redesign |                      |              |                   |
| Client                        | Mastermelt           |              |                   |
| Drawing                       | Proposed Floor Plans |              |                   |
| DRAWING NUMBER                |                      |              |                   |
| PL201                         |                      |              |                   |
| Revision                      | P3                   | Date Created | 04/03/25          |
| Drawn By                      | SR                   | Scale        | As indicated @ A1 |

PLANNING