


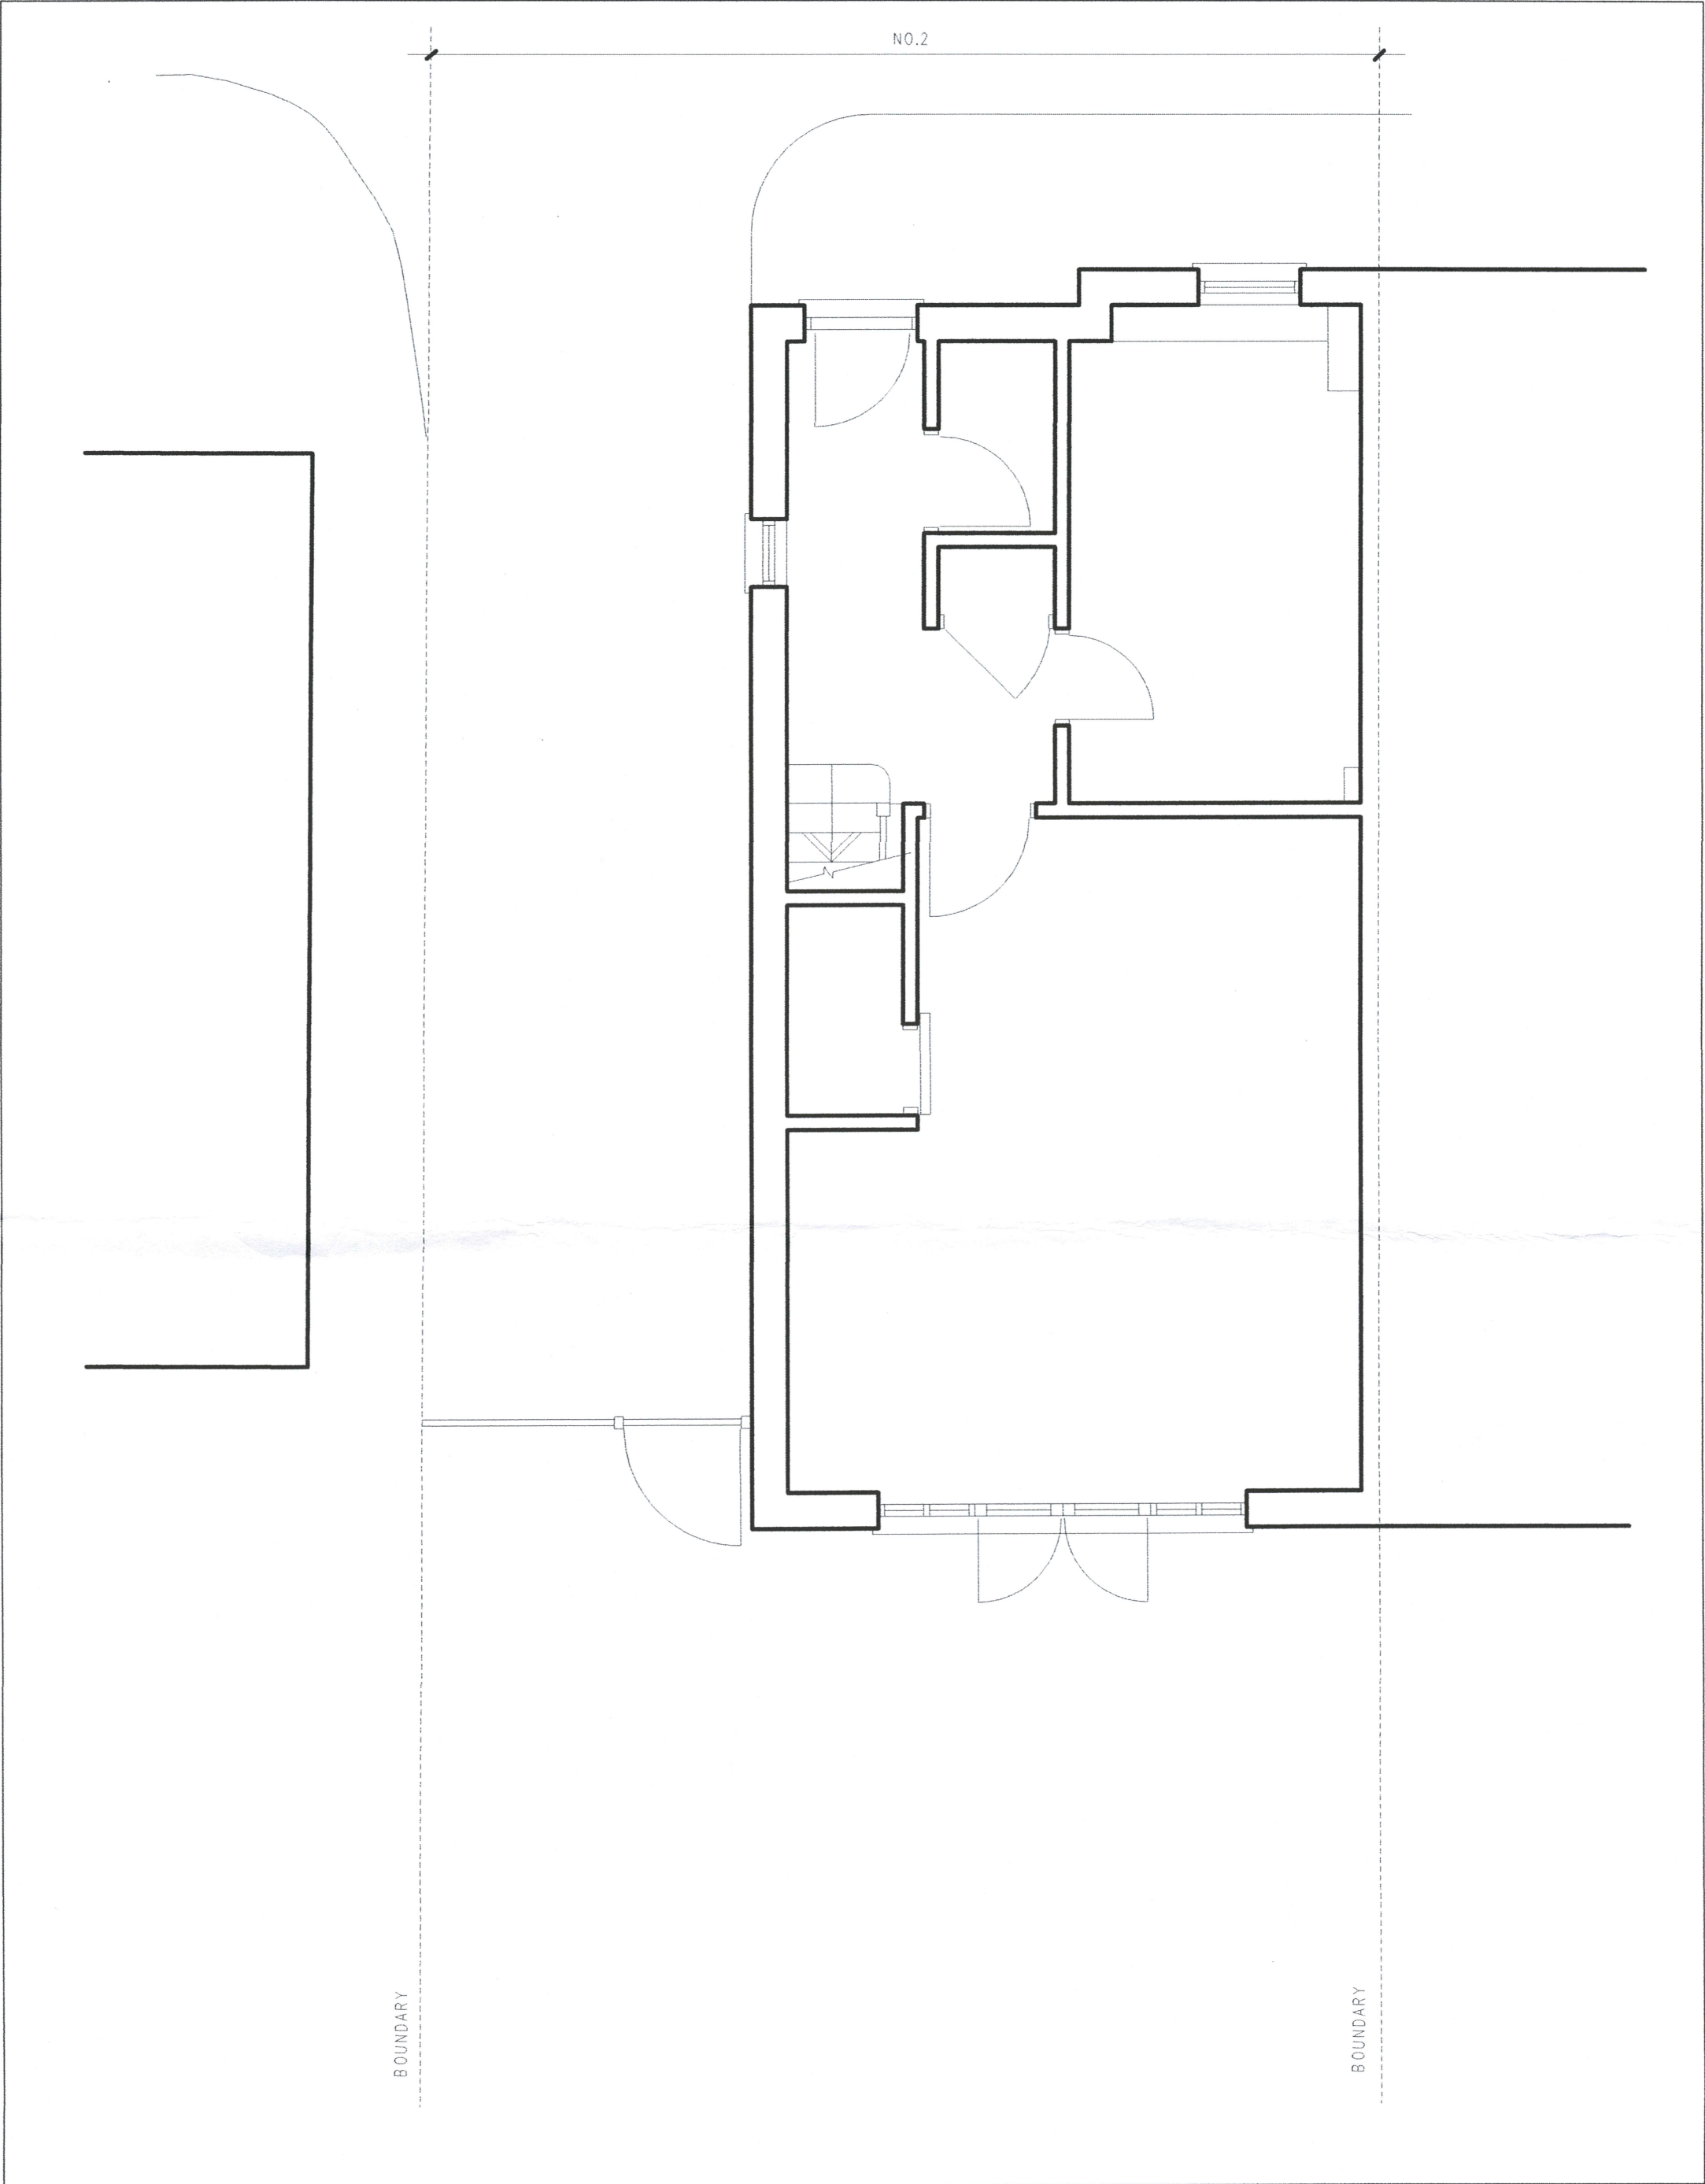

SIMON COLEY

B.A.(HONS) Dip Arch

RIBA

2, Water's Edge Lane,
Chapel-en-le-Frith,
High Peak,
Derbyshire.
SK23 0LP
Tel No. 01298 815835
Fax No. 01298 815219
e Mail: Ceasark@AOL.COM

ARCHITECT

SITE 2, Heath Lane, Chapel-en-le-Frith

TITLE GROUND FLOOR PLAN - EXISTING

SCALE 1:50 DATE OCT 2025 BY: SNC

DRAWING NO. 239 - TP01

REV NOTES

DATE

