
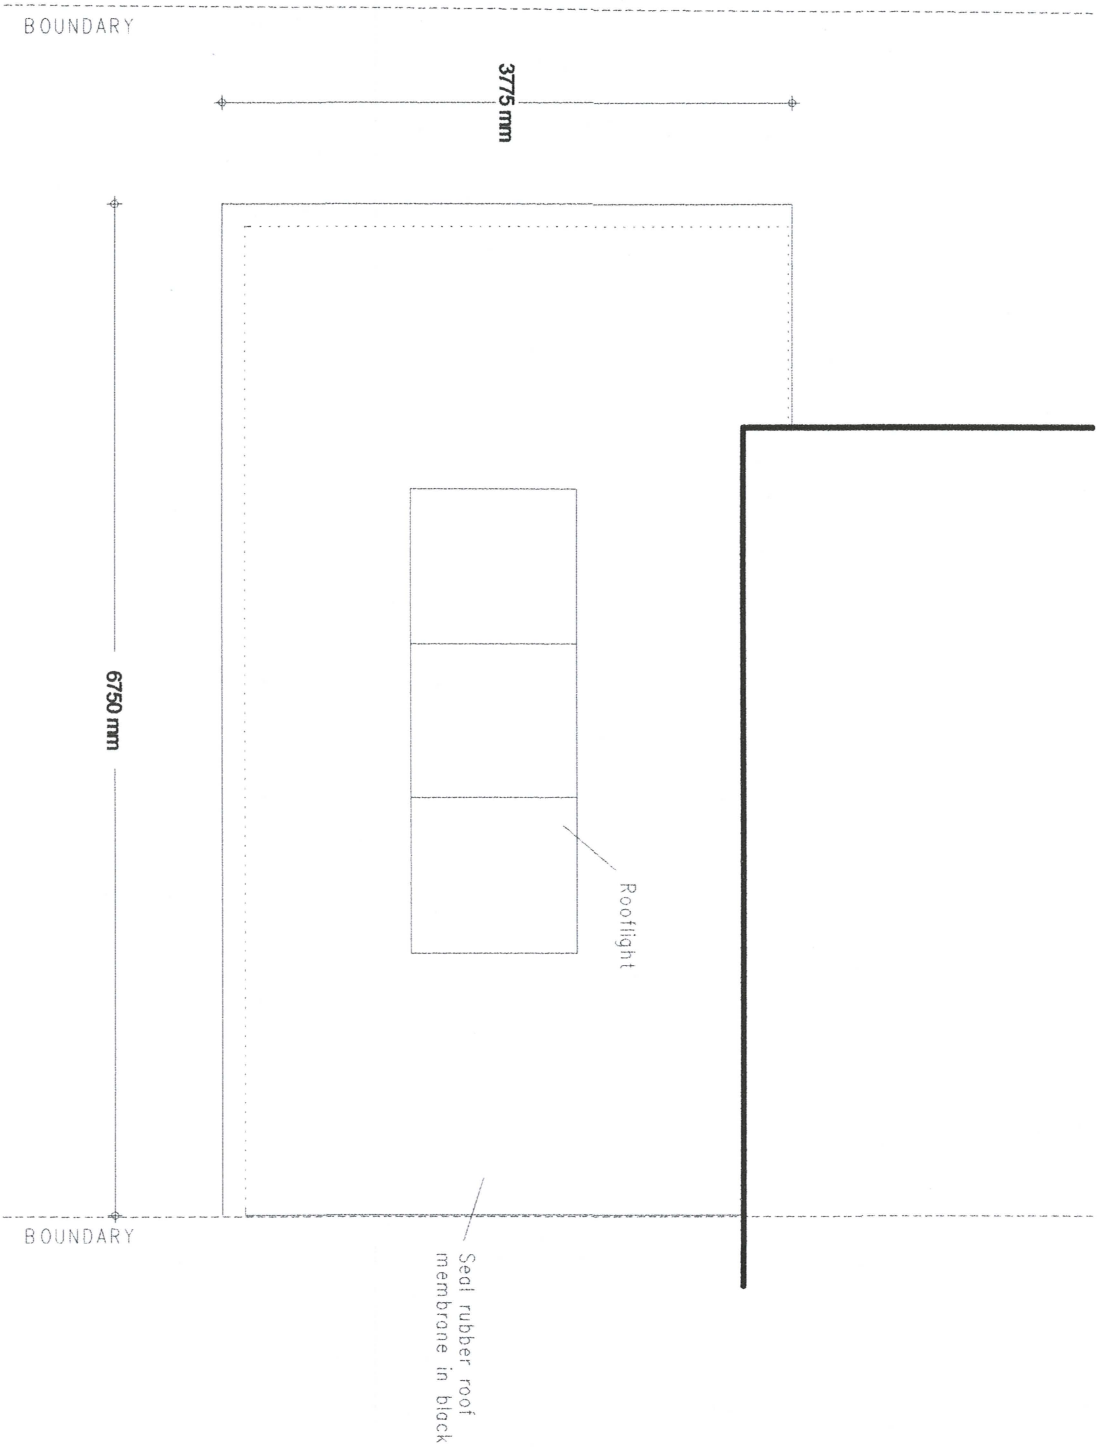
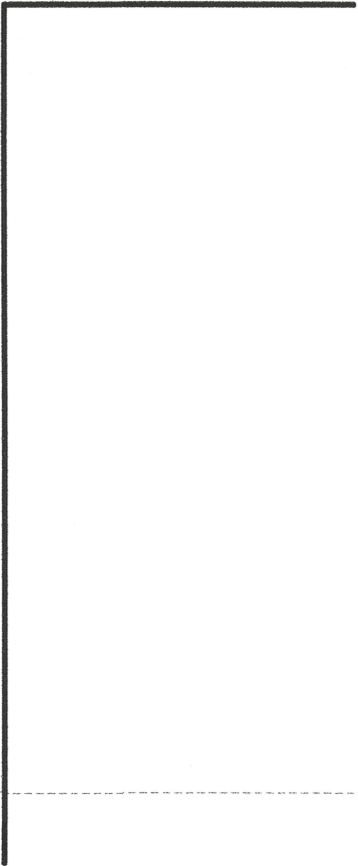


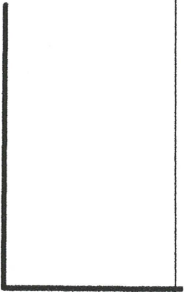

SIMON COLEY

BA(ARCH) TP/15

MSA

ARCHITECT

2, Water's Edge Lane,
Chapel-en-le-Frith,
High Peak,
Derbyshire,
SK23 0LP
Tel No. 01298 815835
Fax No. 01298 815219
e Mail: CEO@ARCHITECT.CO.UK

SITE
2, Heath Lane, Chapel-en-le-Frith

REV NOTES

DATE

TITLE

ROOF PLAN - PROPOSED

SCALE

1:50

DATE

OCT 2025

BY:

SNC

DRAWING NO.

239 - TP15

