

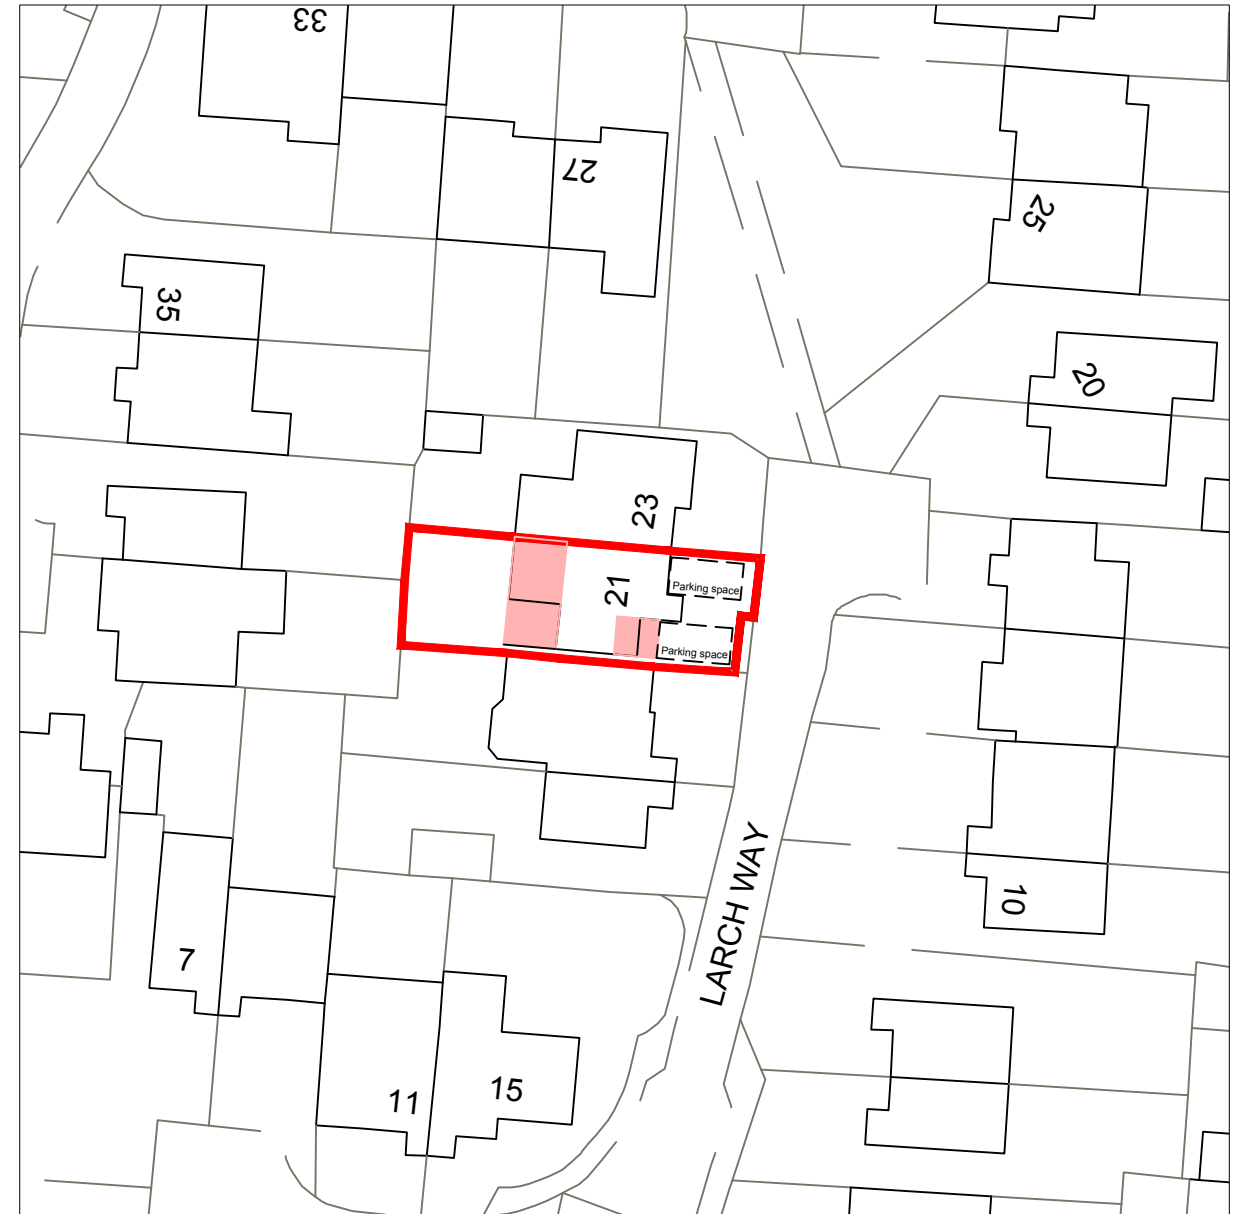


 

Location Plan
Scale 1:1250

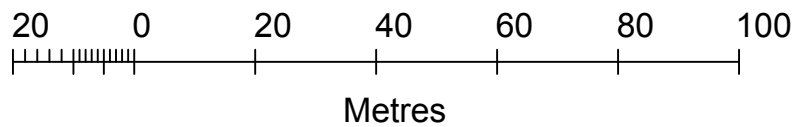

Site Plan
Scale 1:500

- Area of proposal
- Red line boundary

Rev C - side extension added Nov 2025
Rev B: Extension amended Nov 2025
Rev A: Parking amended on site Oct 2025



Address:

Mr & Mrs Glennie,
21 Larch Way, Glossop, Derbyshire SK13 8RY

Project:

Proposed two storey side extension & single
storey rear extension

Title:

Location Plan

Scale: 1:1250 & 1:500 @ A3

Drawn:	Date:
C.K.	November 2025

Project no.:	Drawing no.:
3348	3348-003C

PLANMART LIMITED
9, GEORGE STREET, GLOSSOP,
DERBYSHIRE SK13 8AY.
TEL: 01457 863153