




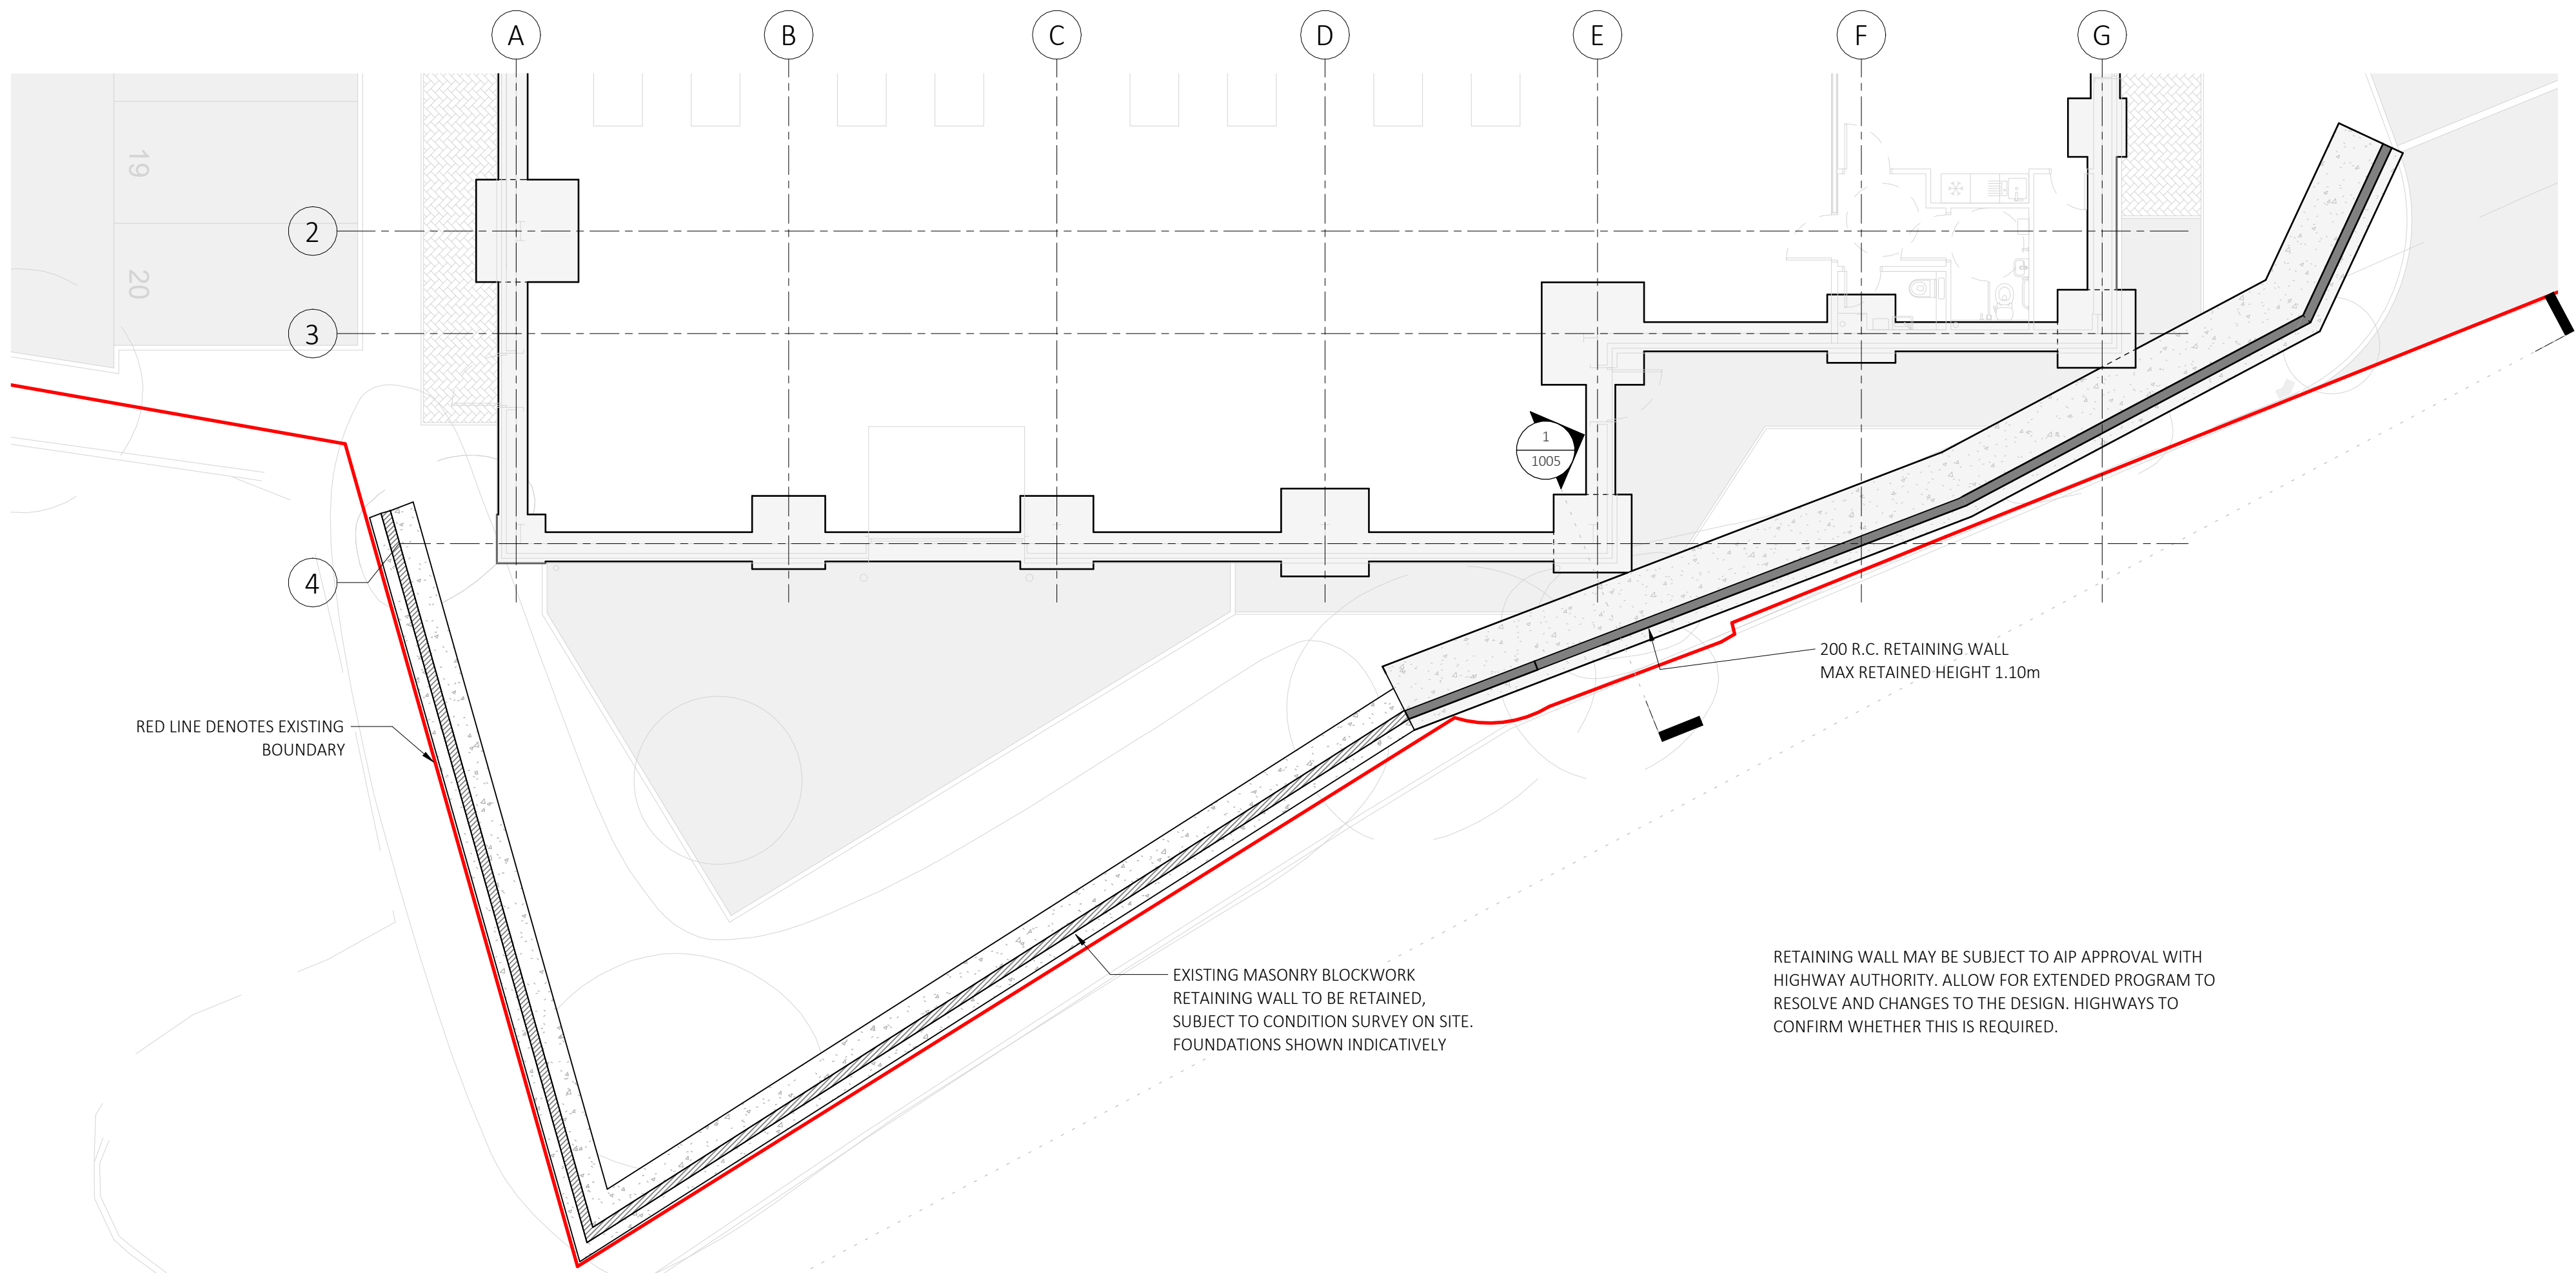

RETAINING WALL G.A. UNIT B
1 : 100

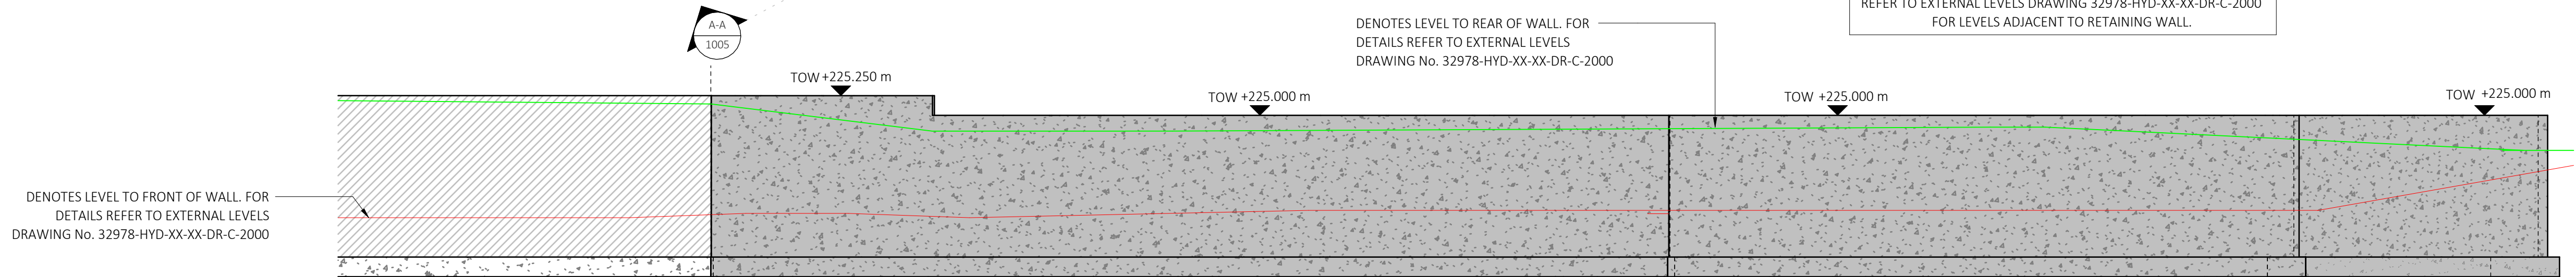

RETAINING WALL ELEVATION 1
1 : 50

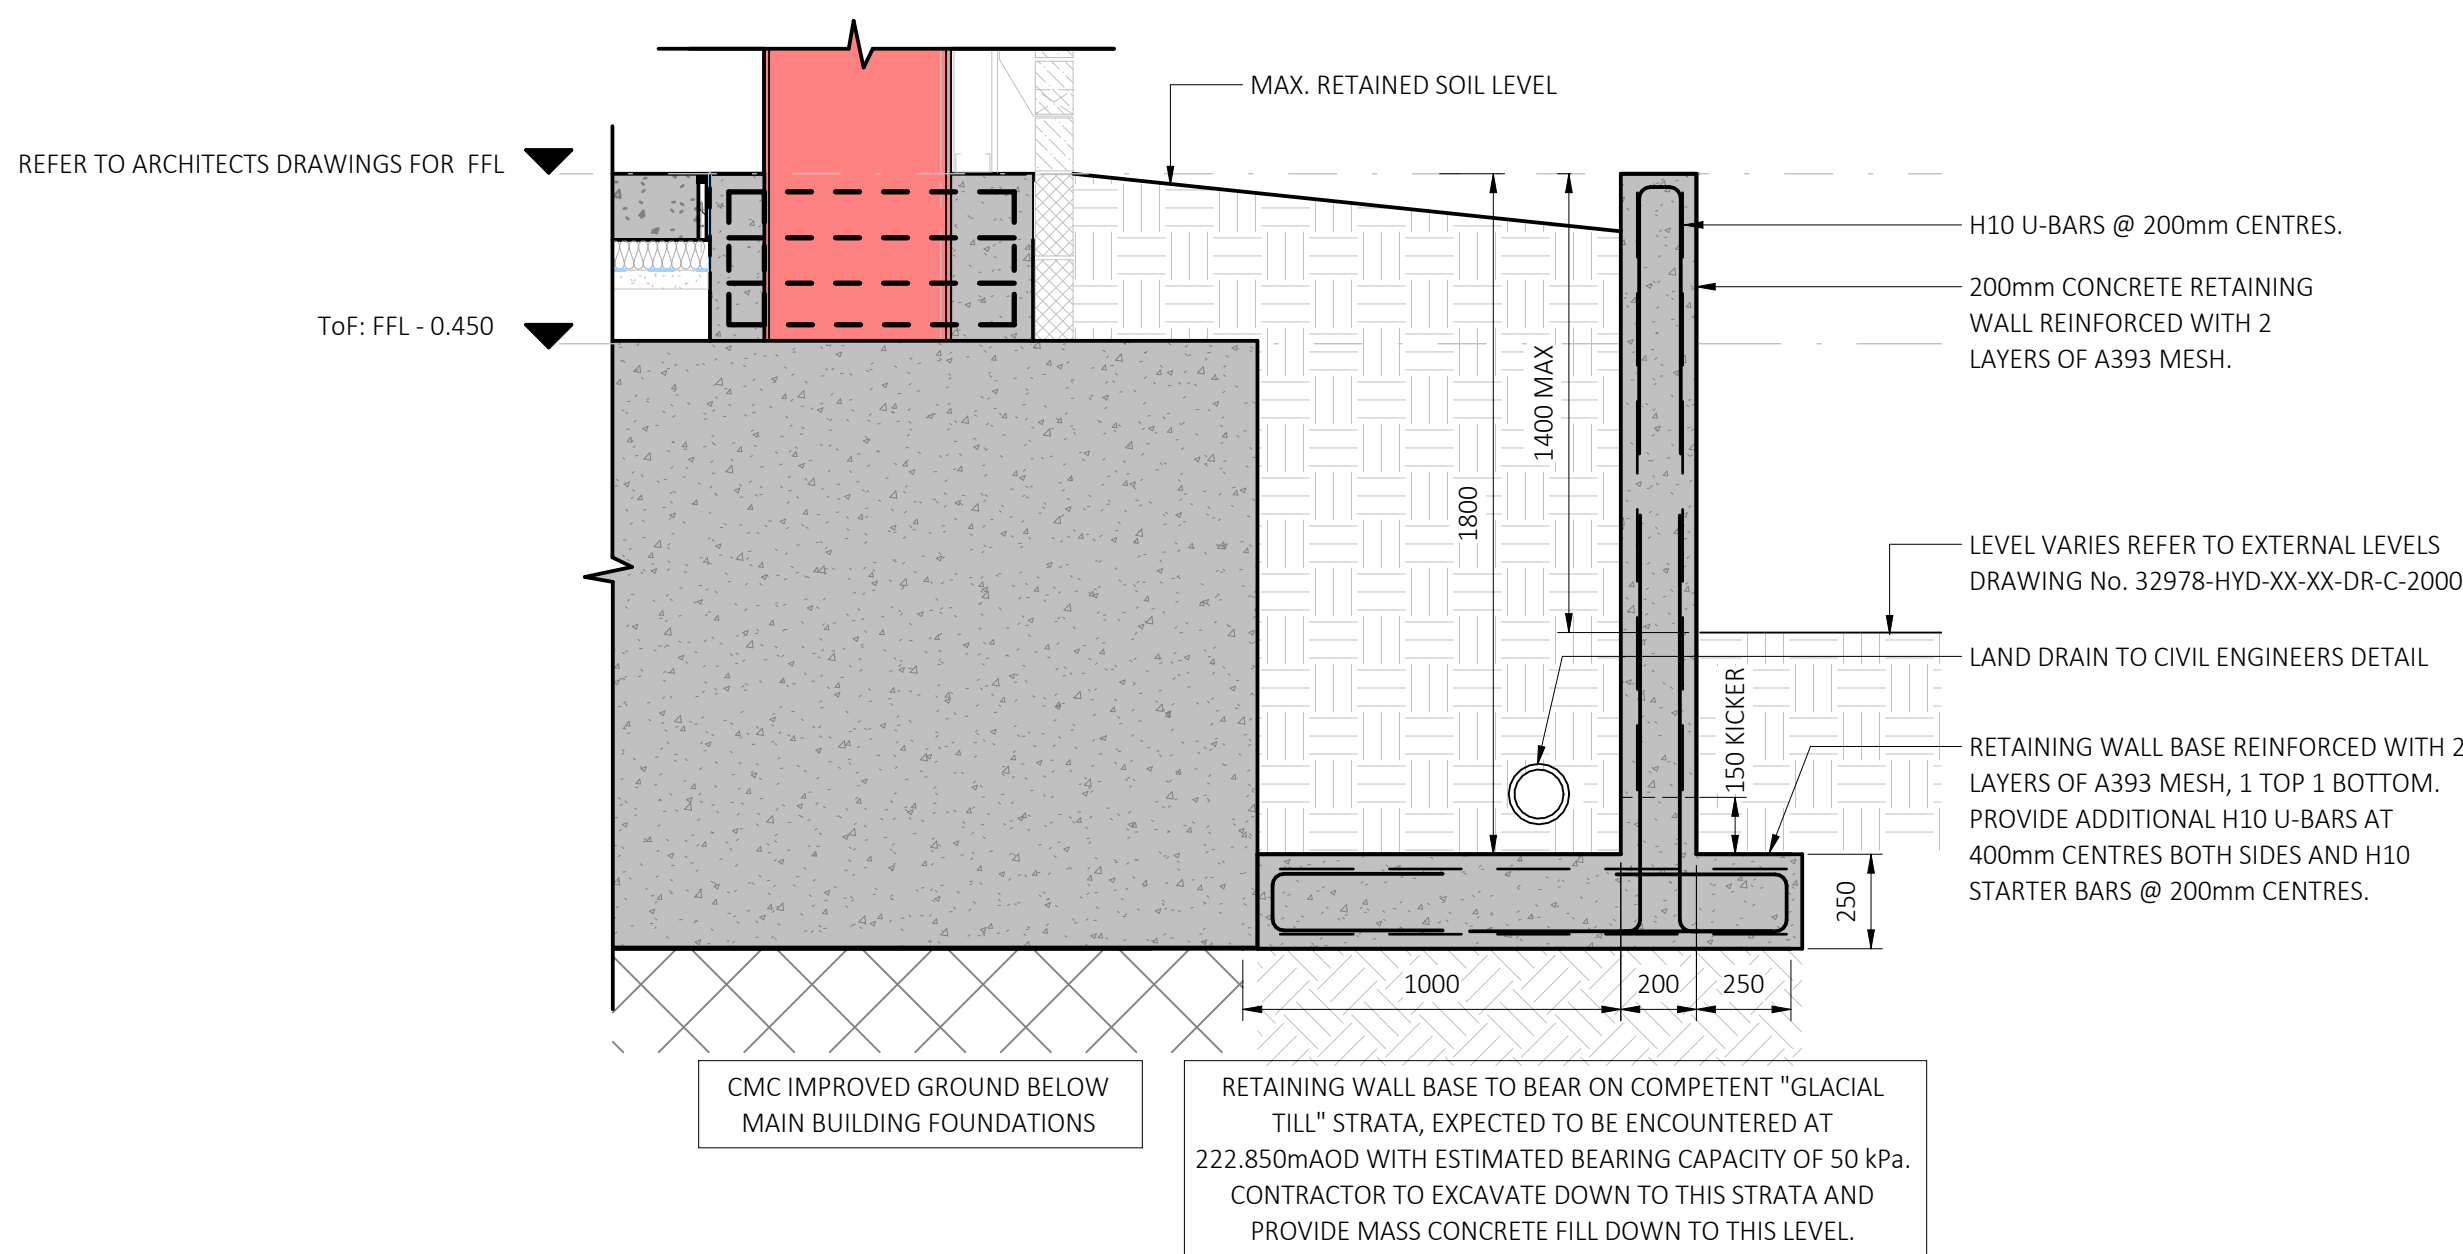

RETAINING WALL SECTION 1
1 : 20

KEY PLAN

NOTES

1. ALL DIMENSIONS ARE TO BE CHECKED ON SITE BEFORE THE COMMENCEMENT OF WORKS. ANY DISCREPANCIES ARE TO BE REPORTED TO THE ARCHITECT & ENGINEER FOR VERIFICATION. FIGURED DIMENSIONS ONLY ARE TO BE TAKEN FROM THIS DRAWING.
 2. THIS DRAWING IS TO BE READ IN CONJUNCTION WITH ALL RELEVANT ENGINEERS' AND SERVICE ENGINEERS' DRAWINGS AND SPECIFICATIONS. THIS DRAWING IS COPYRIGHT.
- FOR NOTES REFER TO GENERAL NOTES DRAWING 32978-HYD-XX-XX-DR-S-0001

ADDITIONAL COSTING NOTES FOR RETAINING WALLS

- ALLOW FOR 100mm DIA LAND DRAIN BEHIND ALL RETAINING WALL STEMS. LAND DRAIN SHALL BE SURROUNDED WITH FREE DRAINING AGGREGATES AND WRAPPED WITH GEO TEXTILE.
- ALLOW FOR 75mm DIA WEEPHOLES AT 1000 CRS.
- ALLOW FOR LIQUID APPLIED WATER PROOFING (RIW OR EQUIVALENT APPROVED) ON RETAINED SIDE OF ALL RETAINING WALL STEMS.
- ALLOW FOR SUITABLE TEMPORARY WORKS TO PROVIDE STABILITY TO THE SLOPE DURING THE CONSTRUCTION OF RETAINING WALLS. MEASURES MAY INCLUDE CONSTRUCTION OF WALLS IN NUMBER OF SEGMENTS ON A HIT AND MISS BASIS.
- ALLOW FOR REAR GUARD WATER BARS AT ALL CONSTRUCTION JOINTS.

REVISIONS

Rev.	Revision Notes	Date	Drawn By	Checked	Approved
T02	REVISED TENDER ISSUE	30.10.2025	GC		DU
T01	REVISED TENDER ISSUE	27.10.2025	GC		DU



Riverside West
Whitehall Road
Leeds
LS1 4AW
t: +44 (0) 113 543 1700
e: leeds@hydrock.com

CLIENT

CJK PACKAGING LTD.

PROJECT

ASHBOURNE LANE
CHAPEL EN LE FRITH

TITLE

RETAINING WALL G.A.
UNIT B

HYDROCK PROJECT NO. 32978	SCALE @ A1 AS INDICATED	STATUS S3
STATUS DESCRIPTION SUITABLE FOR REVIEW & COMMENT		REVISION T02
DRAWING NO. 32978-HYD-B-XX-DR-S-1005		