




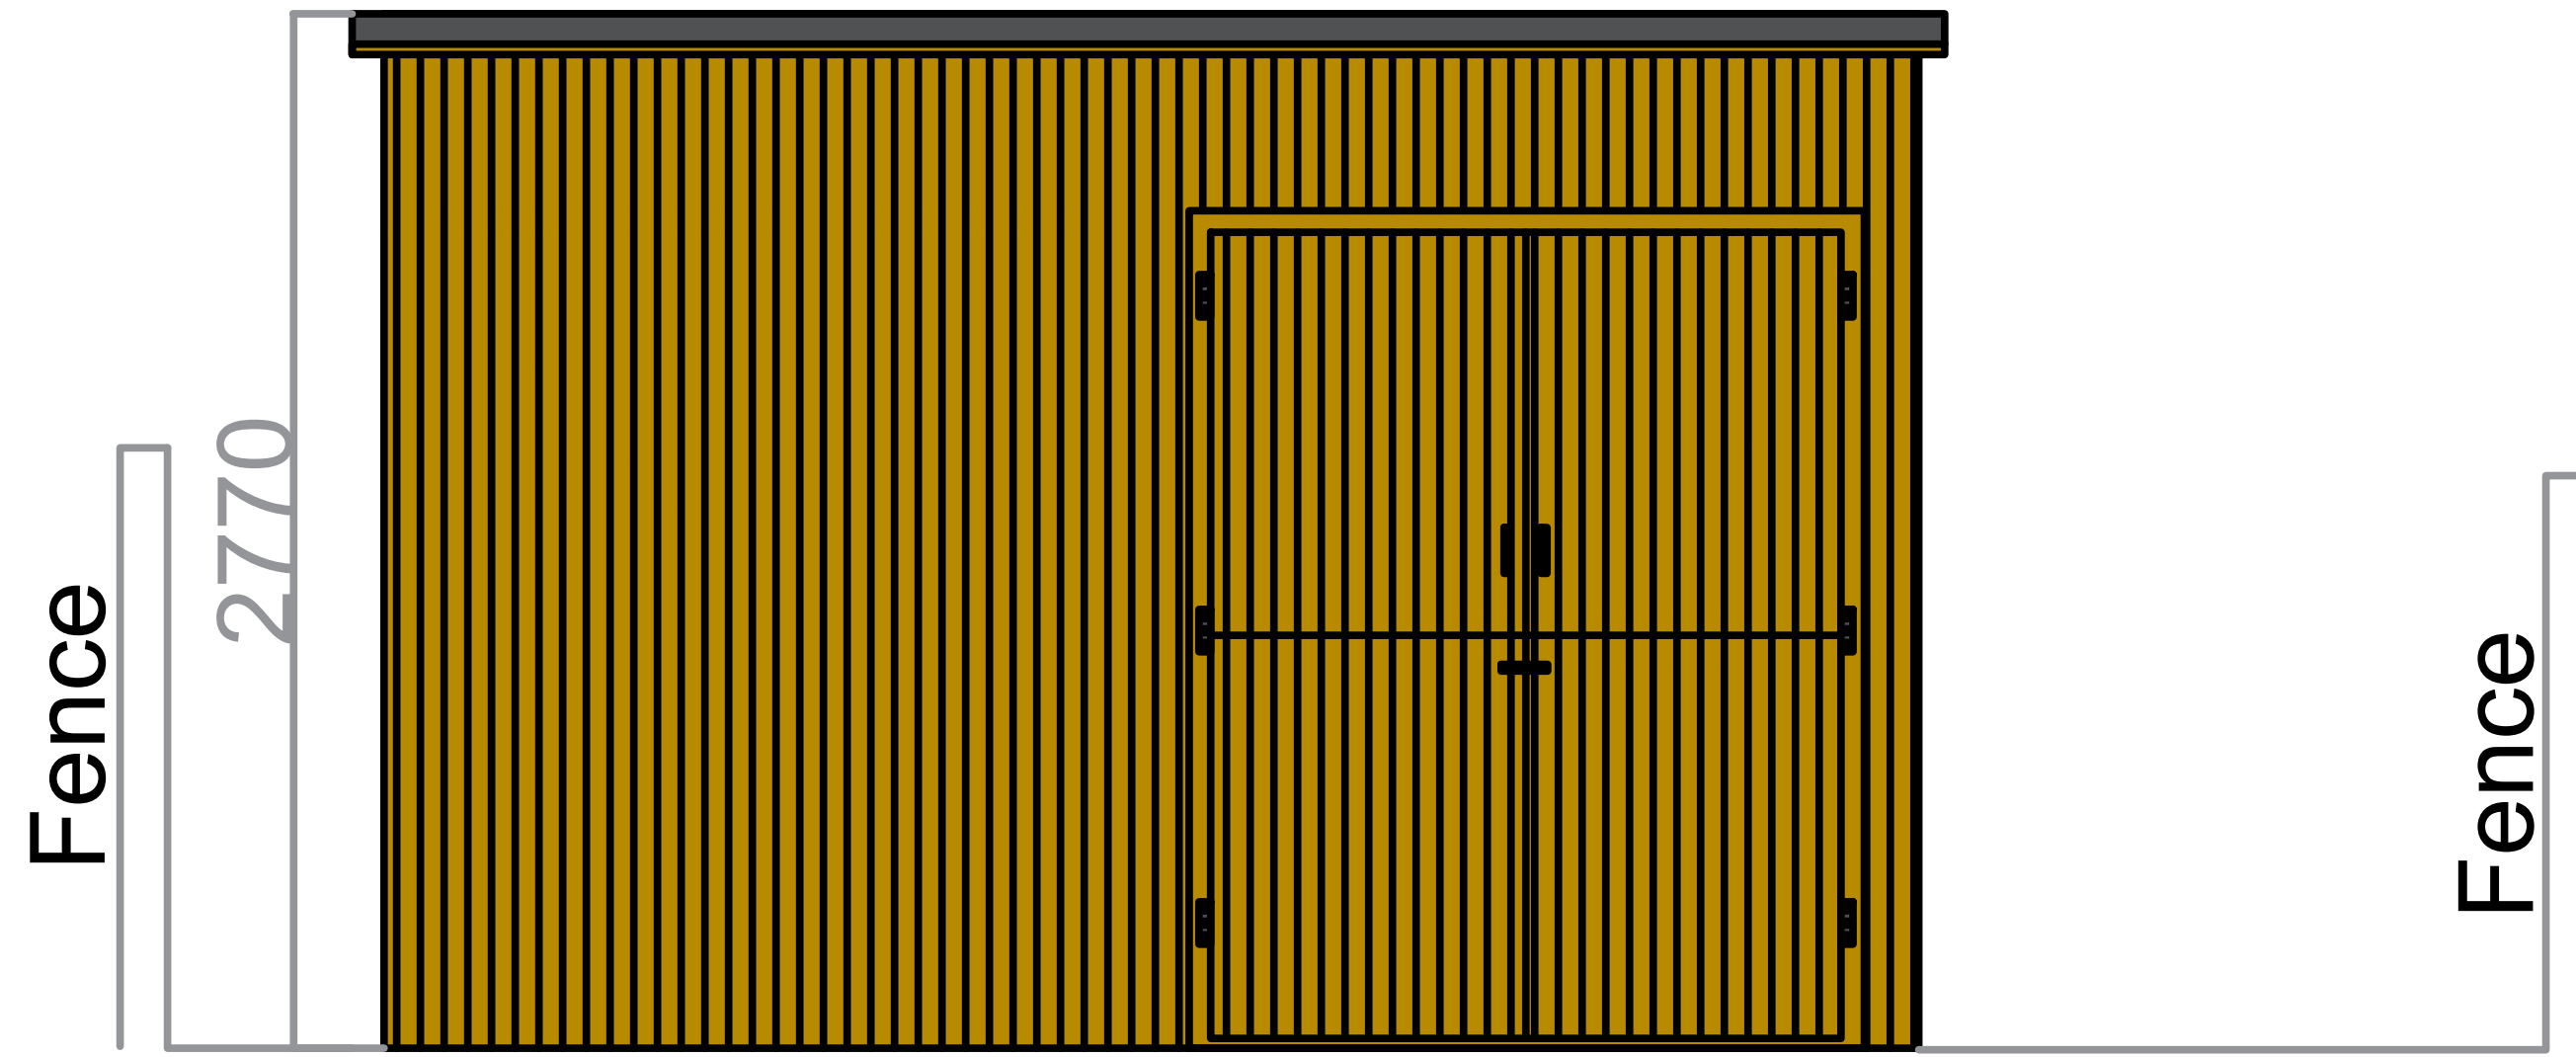


Front Elevation  
Scale 1:20

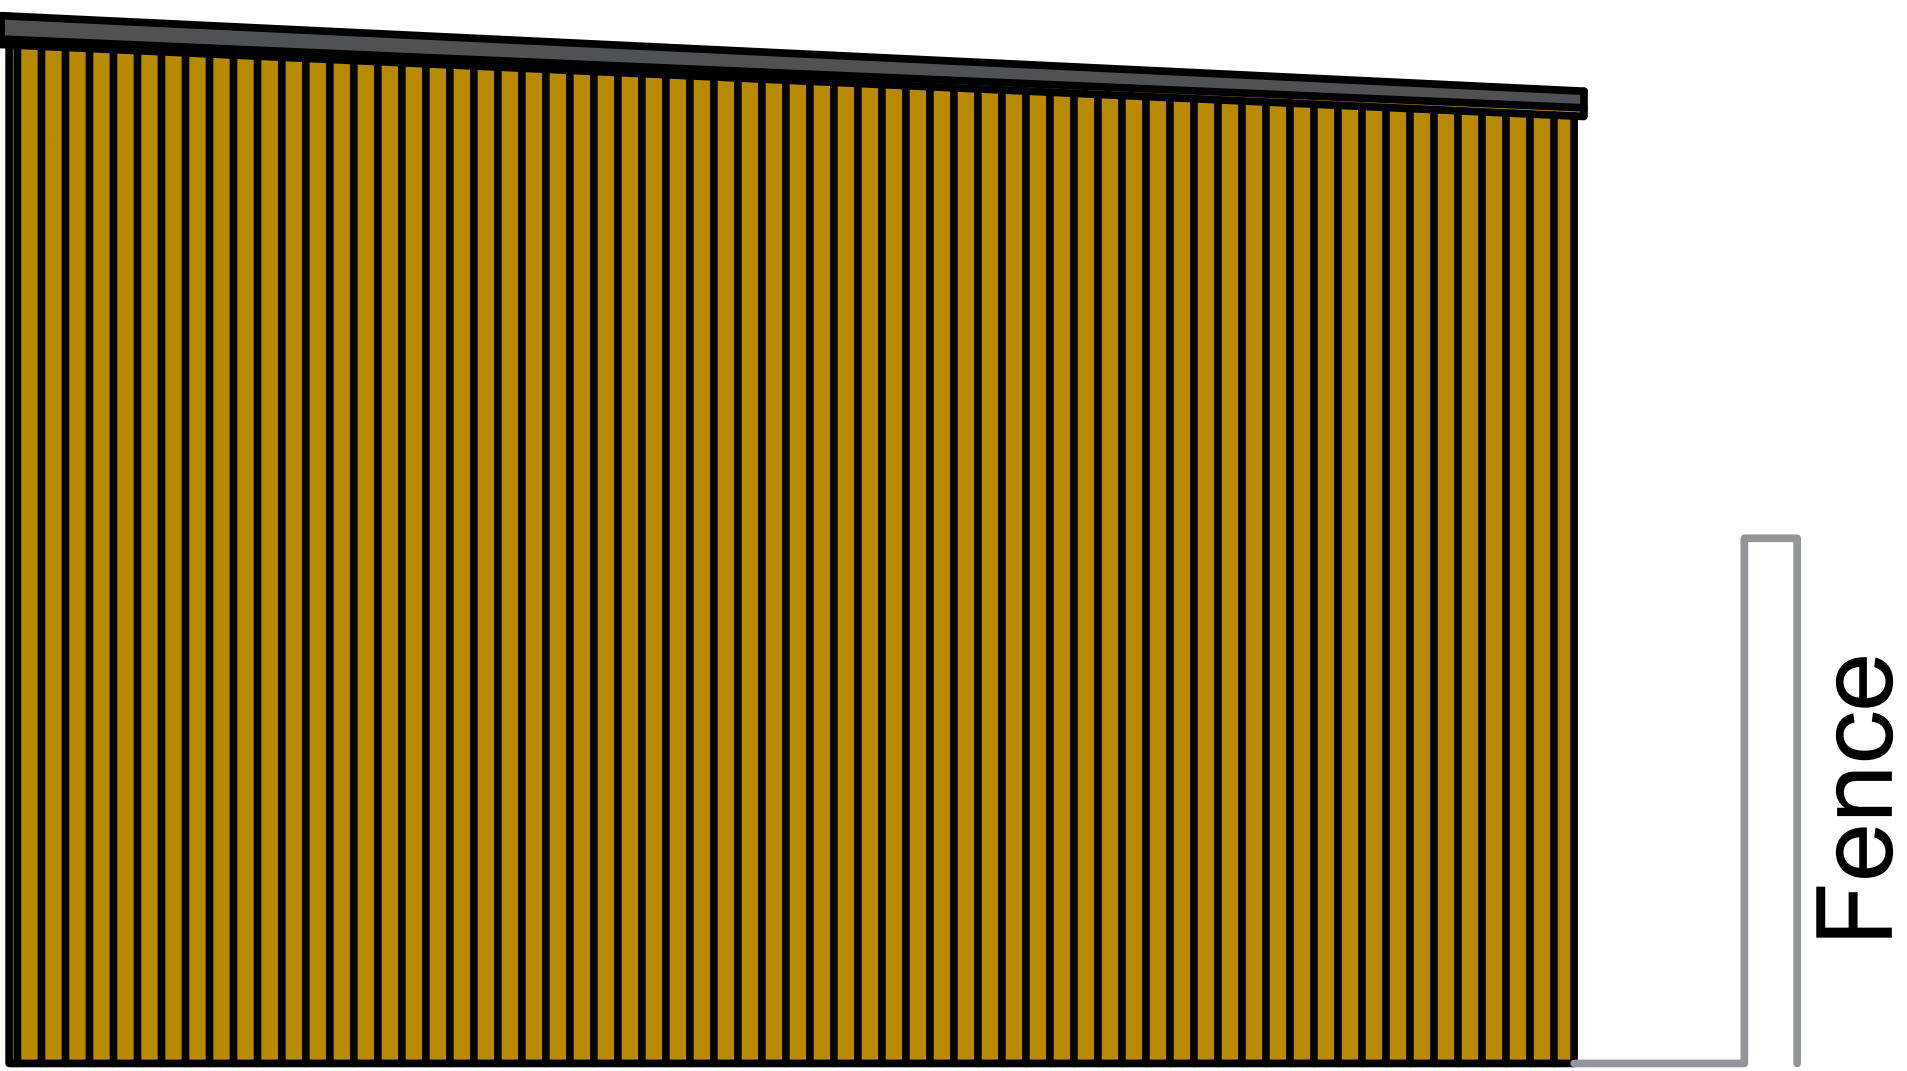


Right Side Elevation  
Scale 1:20

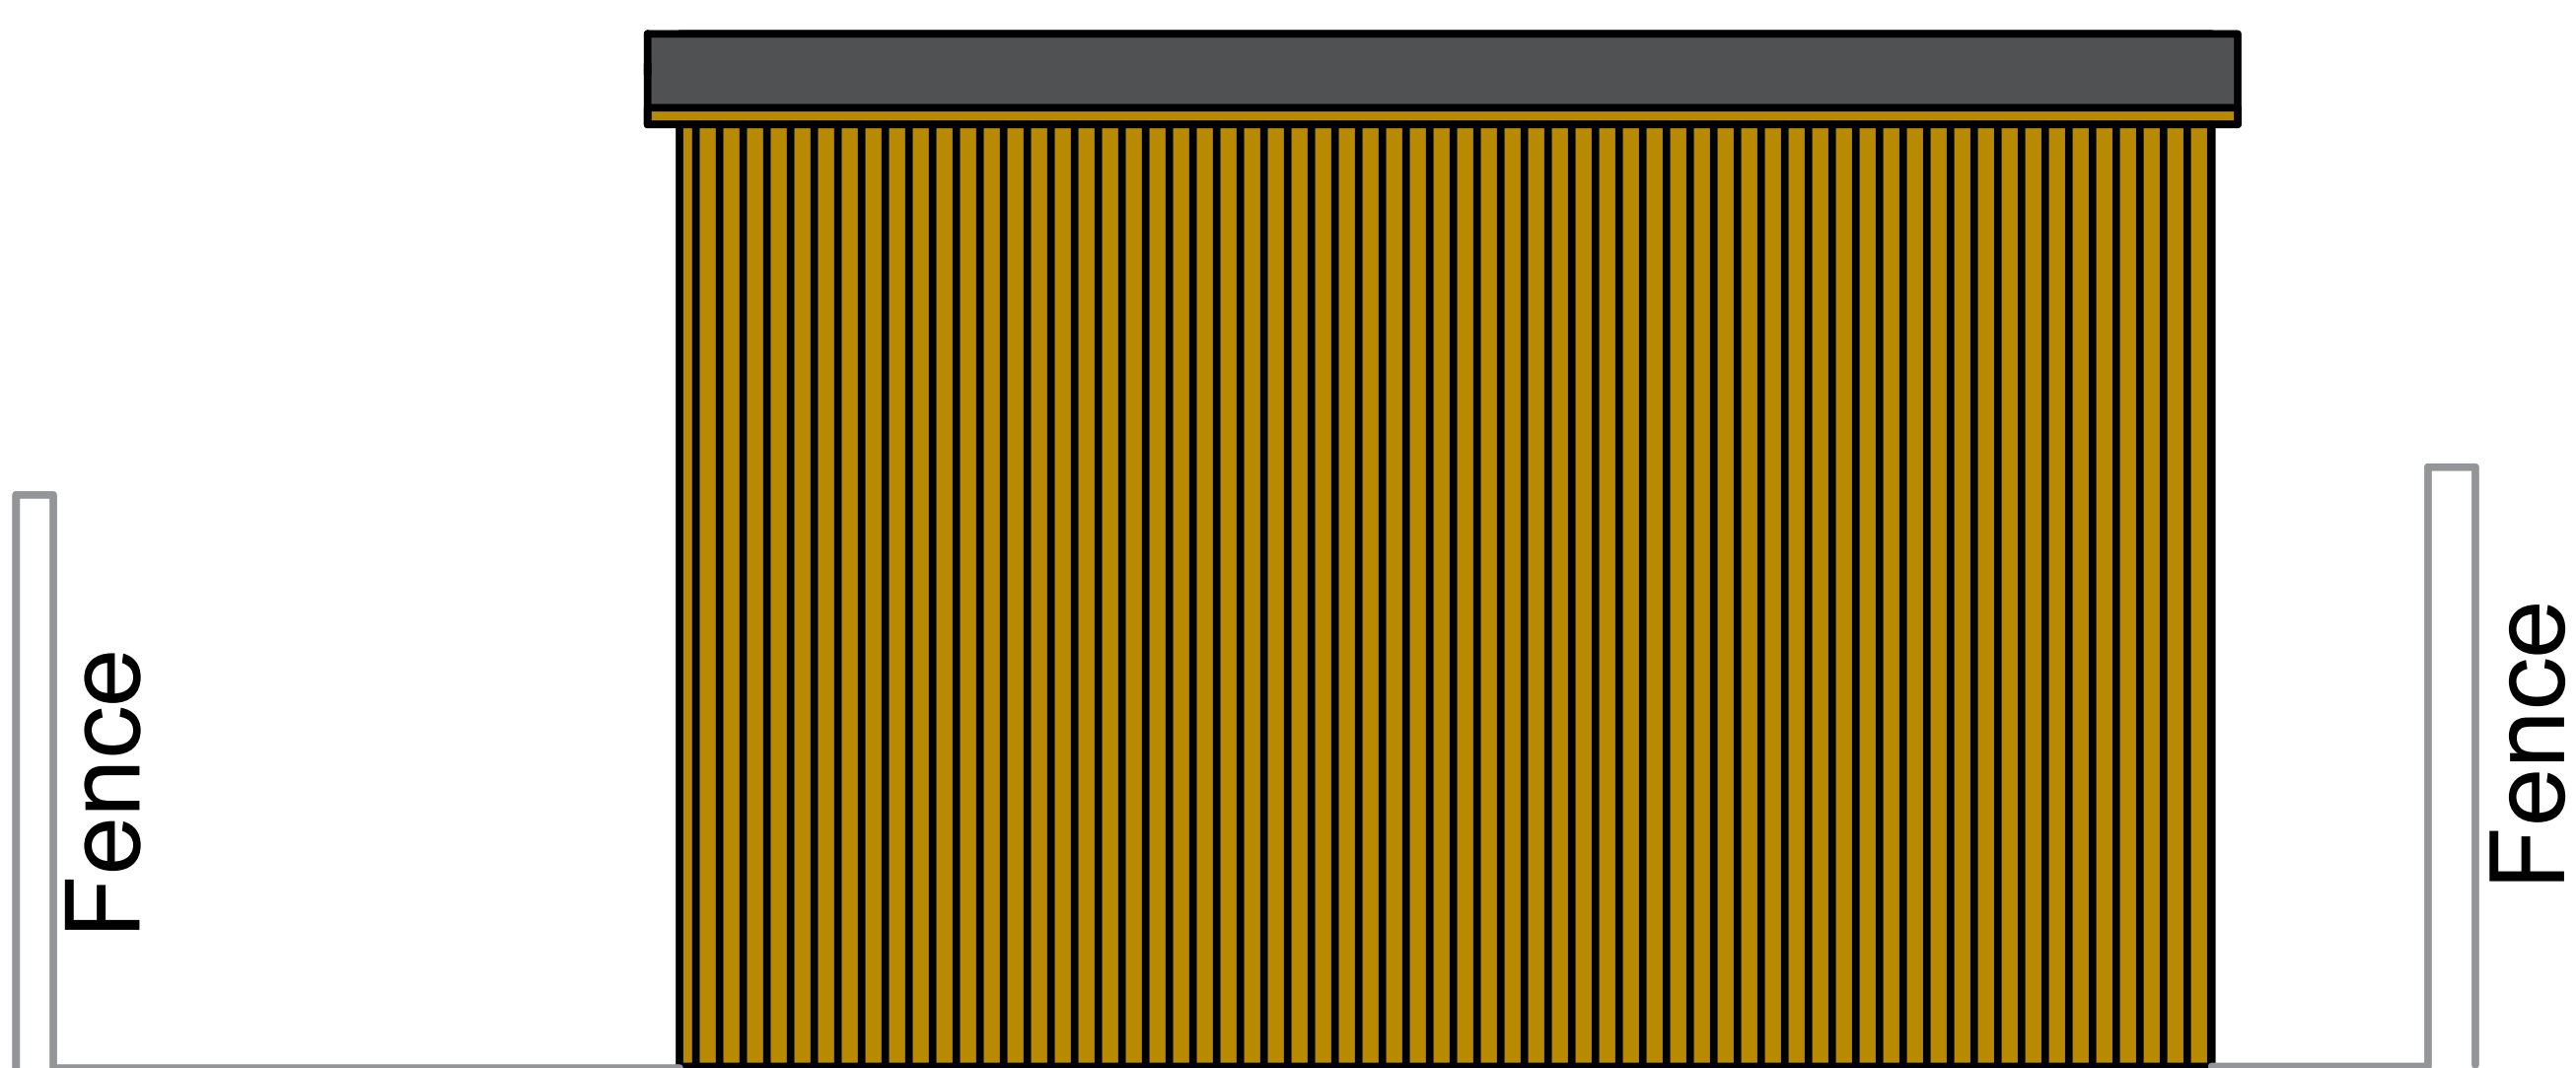

Rear Elevation  
Scale 1:20

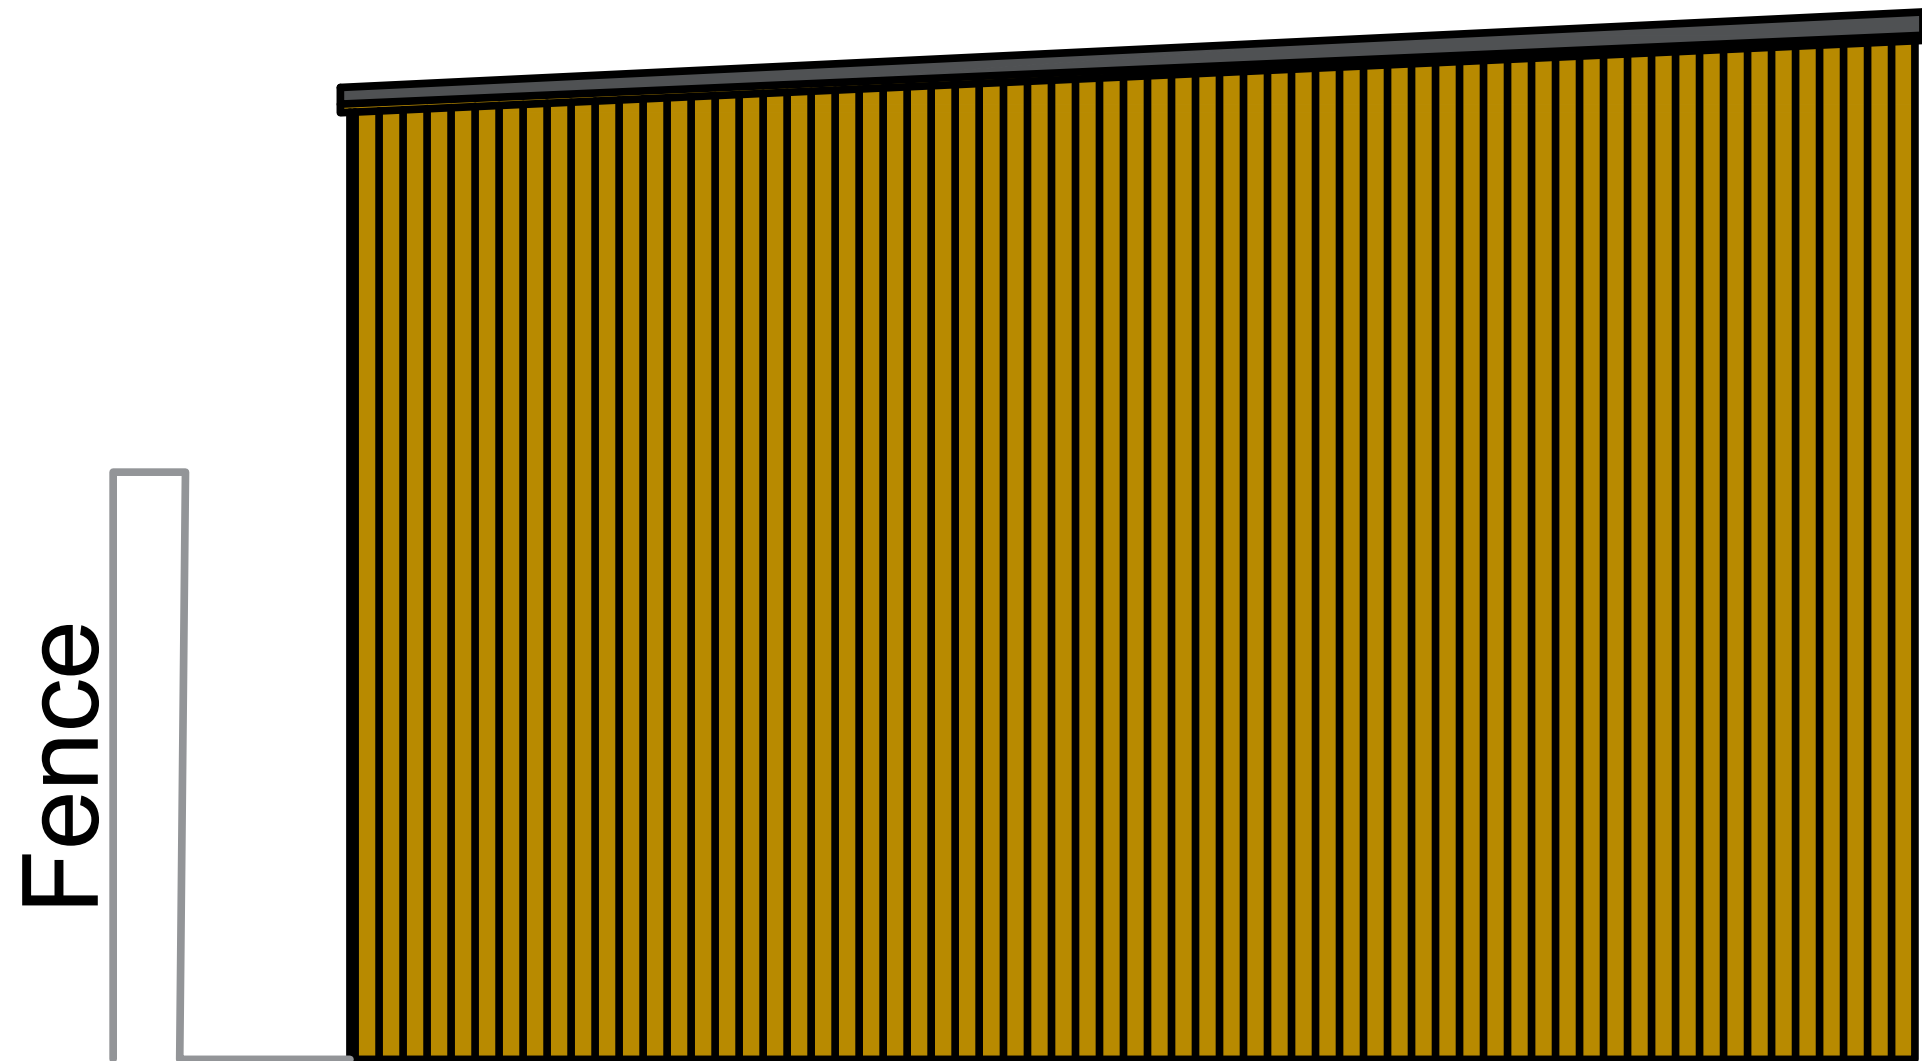

Left Side Elevation  
Scale 1:20

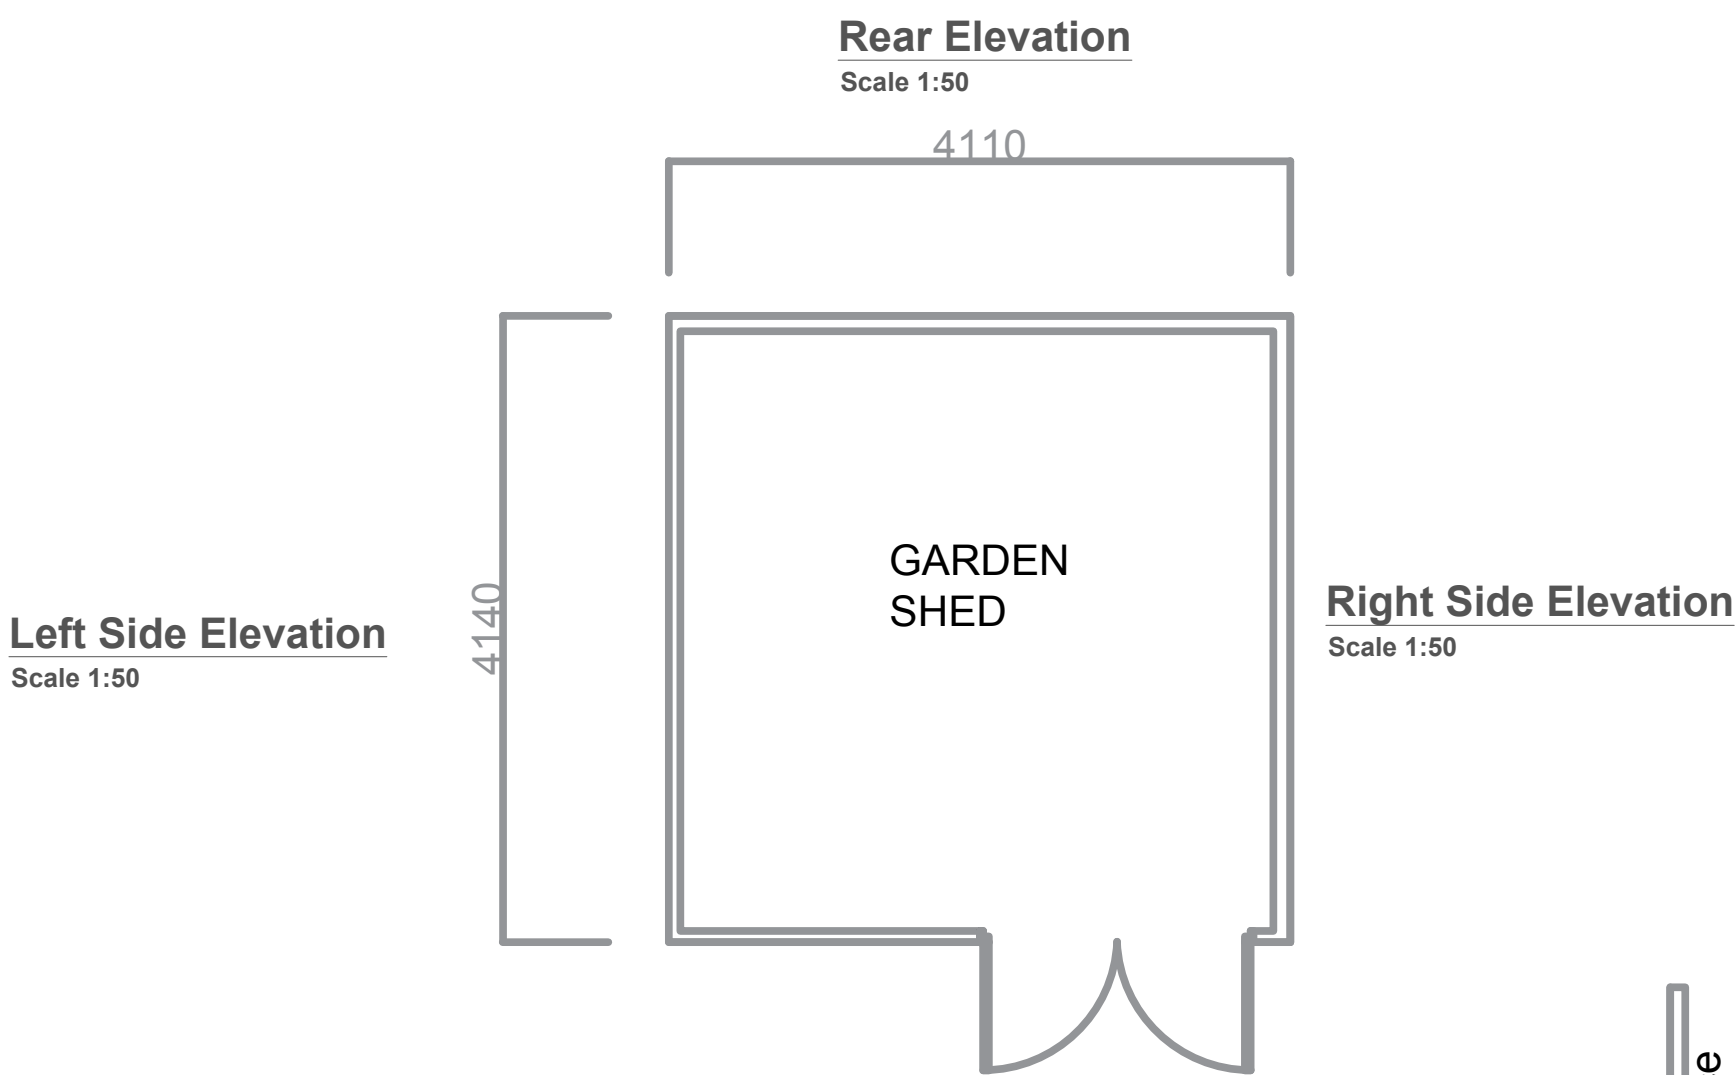

Ground floor  
Scale 1:50

Front Elevation  
Scale 1:50



Client: DUNCAN

PROJECT:  
GARDEN SHED - RETROSPECTIVE

Rev: Rev Date: Drawn By: AP

Rev Details:  
Initial Issue: 22/10/2025

DRAWING FOR INFORMATION ONLY

Drawing No:002/001/AP

Drawing Title:  
Floor Plan & Elevations

Scale @ A1:  
As Shown