



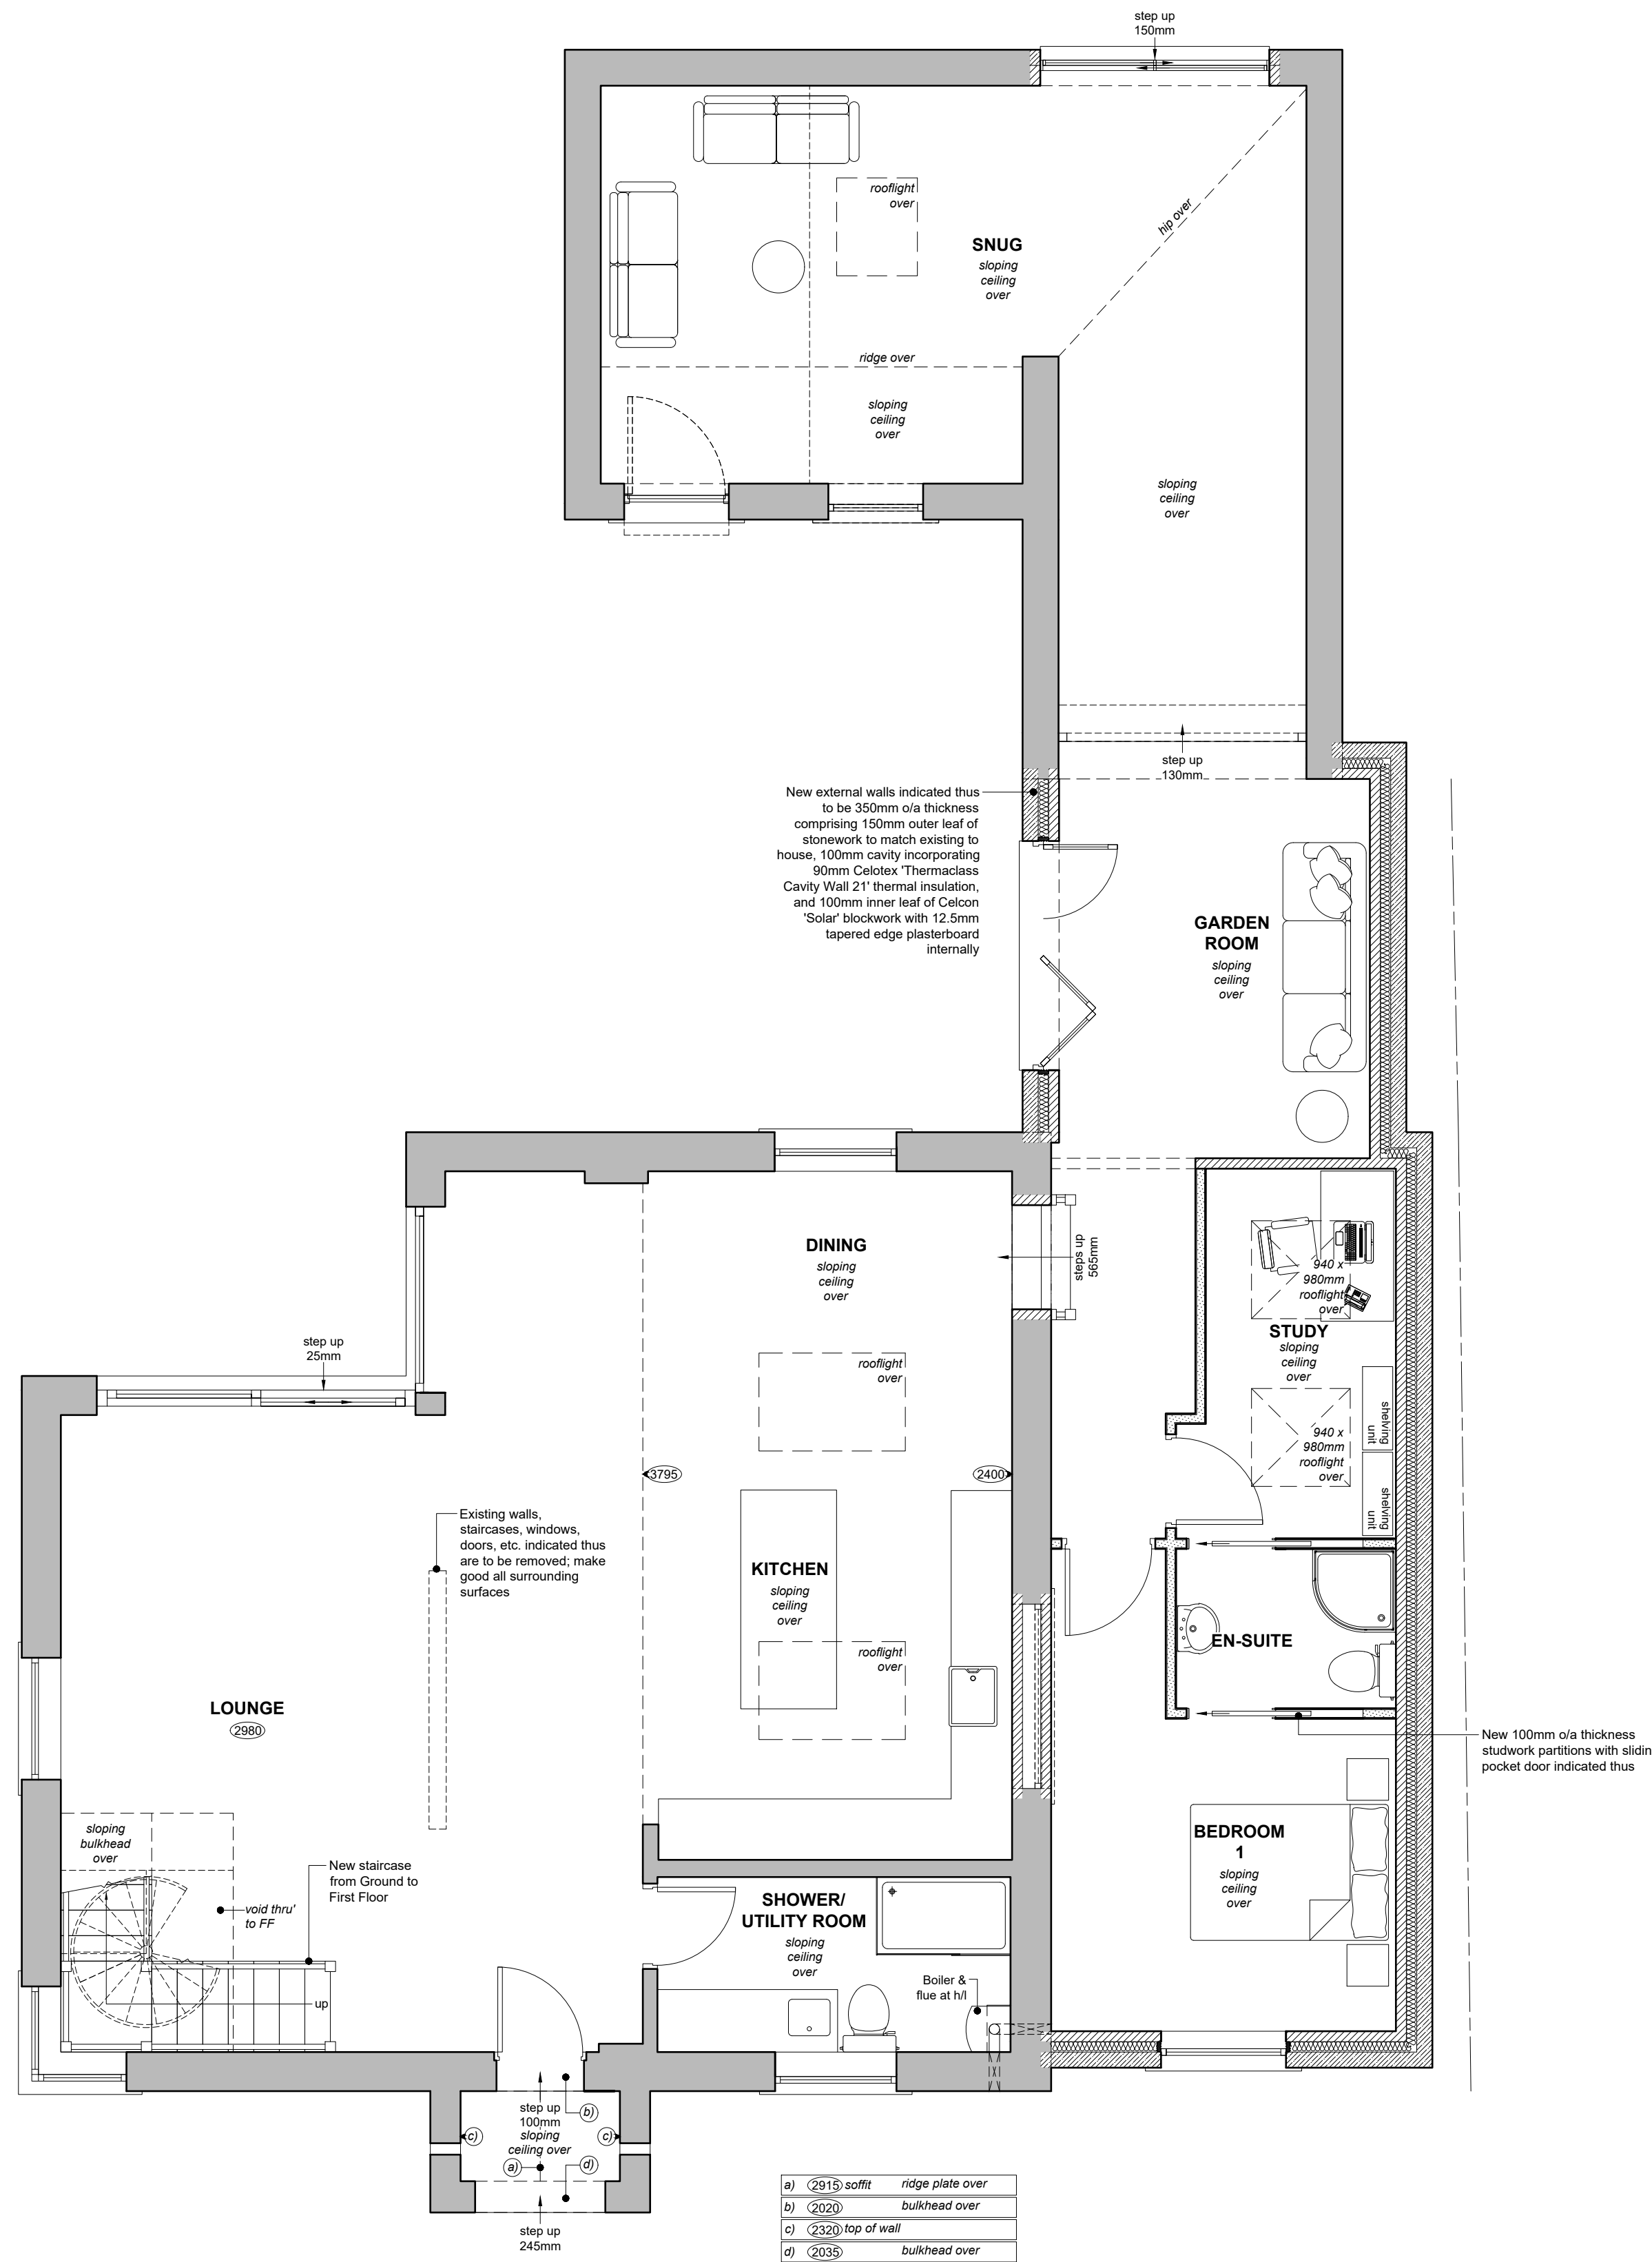

PROPOSED GROUND FLOOR PLAN

(Showing converted former Garage and extension)

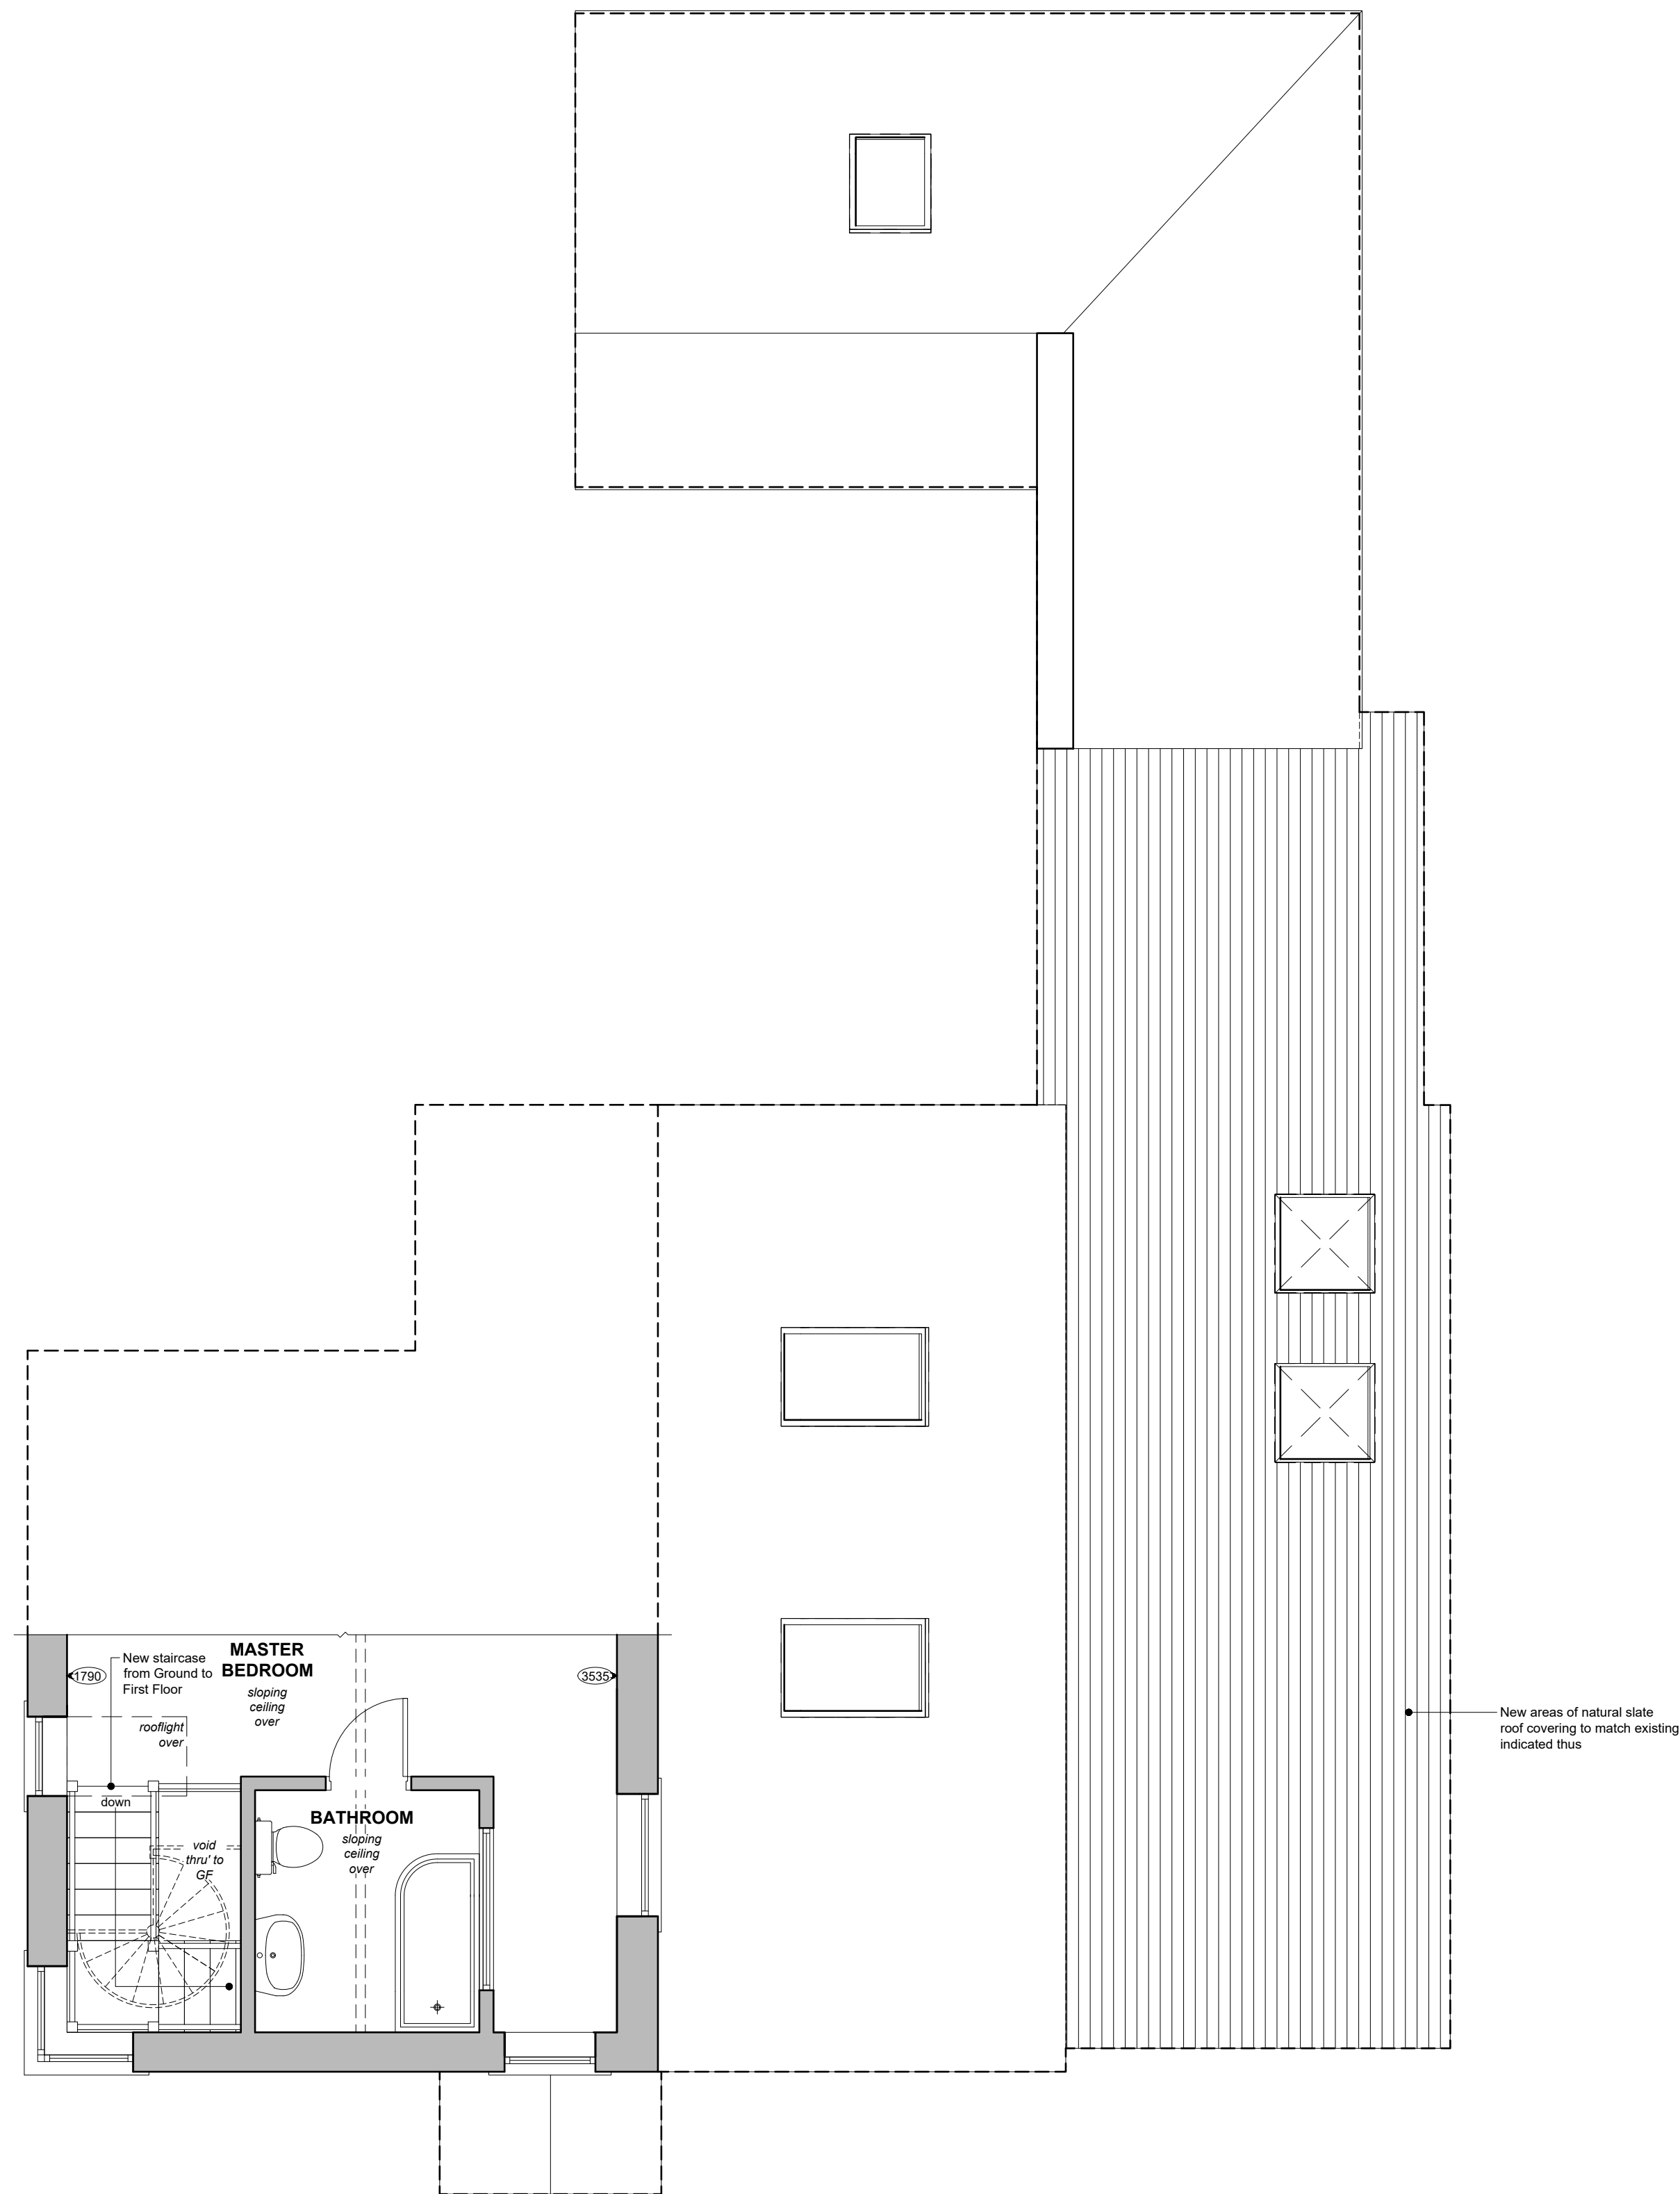

PROPOSED PART FIRST FLOOR PLAN

(Showing converted former Garage and extension)

NOTES

All dimensions are to be checked on site and any discrepancies referred to the designer prior to proceeding. All levels are to be confirmed on site prior to proceeding with the work. All discrepancies between information shown on the drawing and the information shown on the specification are to be referred to the designer prior to proceeding with the works. All component sizes and references to be checked prior to the ordering of materials. Positions of existing drains and associated installations to be confirmed prior to proceeding and amended as necessary. All relevant boundary positions to be checked prior to proceeding. Any on site design changes must be reported to the designer and agreed with the relevant authority prior to proceeding. Levels shown are related to an arbitrary datum and therefore not related to ordnance datum.

		R.A.G.RINDY ARCHITECTURAL SERVICES LIMITED 30 PARK ROAD, HADFIELD, GLOSCESTER, DORSETSHIRE, SAL7 2DA TEL: 01470 867770 FAX: 01470 867780 EMAIL: RICHARD@CRUNDYARCHITECTURAL.CO.UK	
Project:	Proposed Extension and Alterations at: Mill View House When Nest Terrace Clonsilla Dorchester SA13 7AW		
Client:	Johnny Clifford and Helen Plummer		
Drawing Title:	PROPOSED GROUND AND FIRST FLOOR PLANS		
Drawn by:	R.G.	Date:	18th October 2023
Checking:	2555.11	Scale:	1:50 @ A1

