

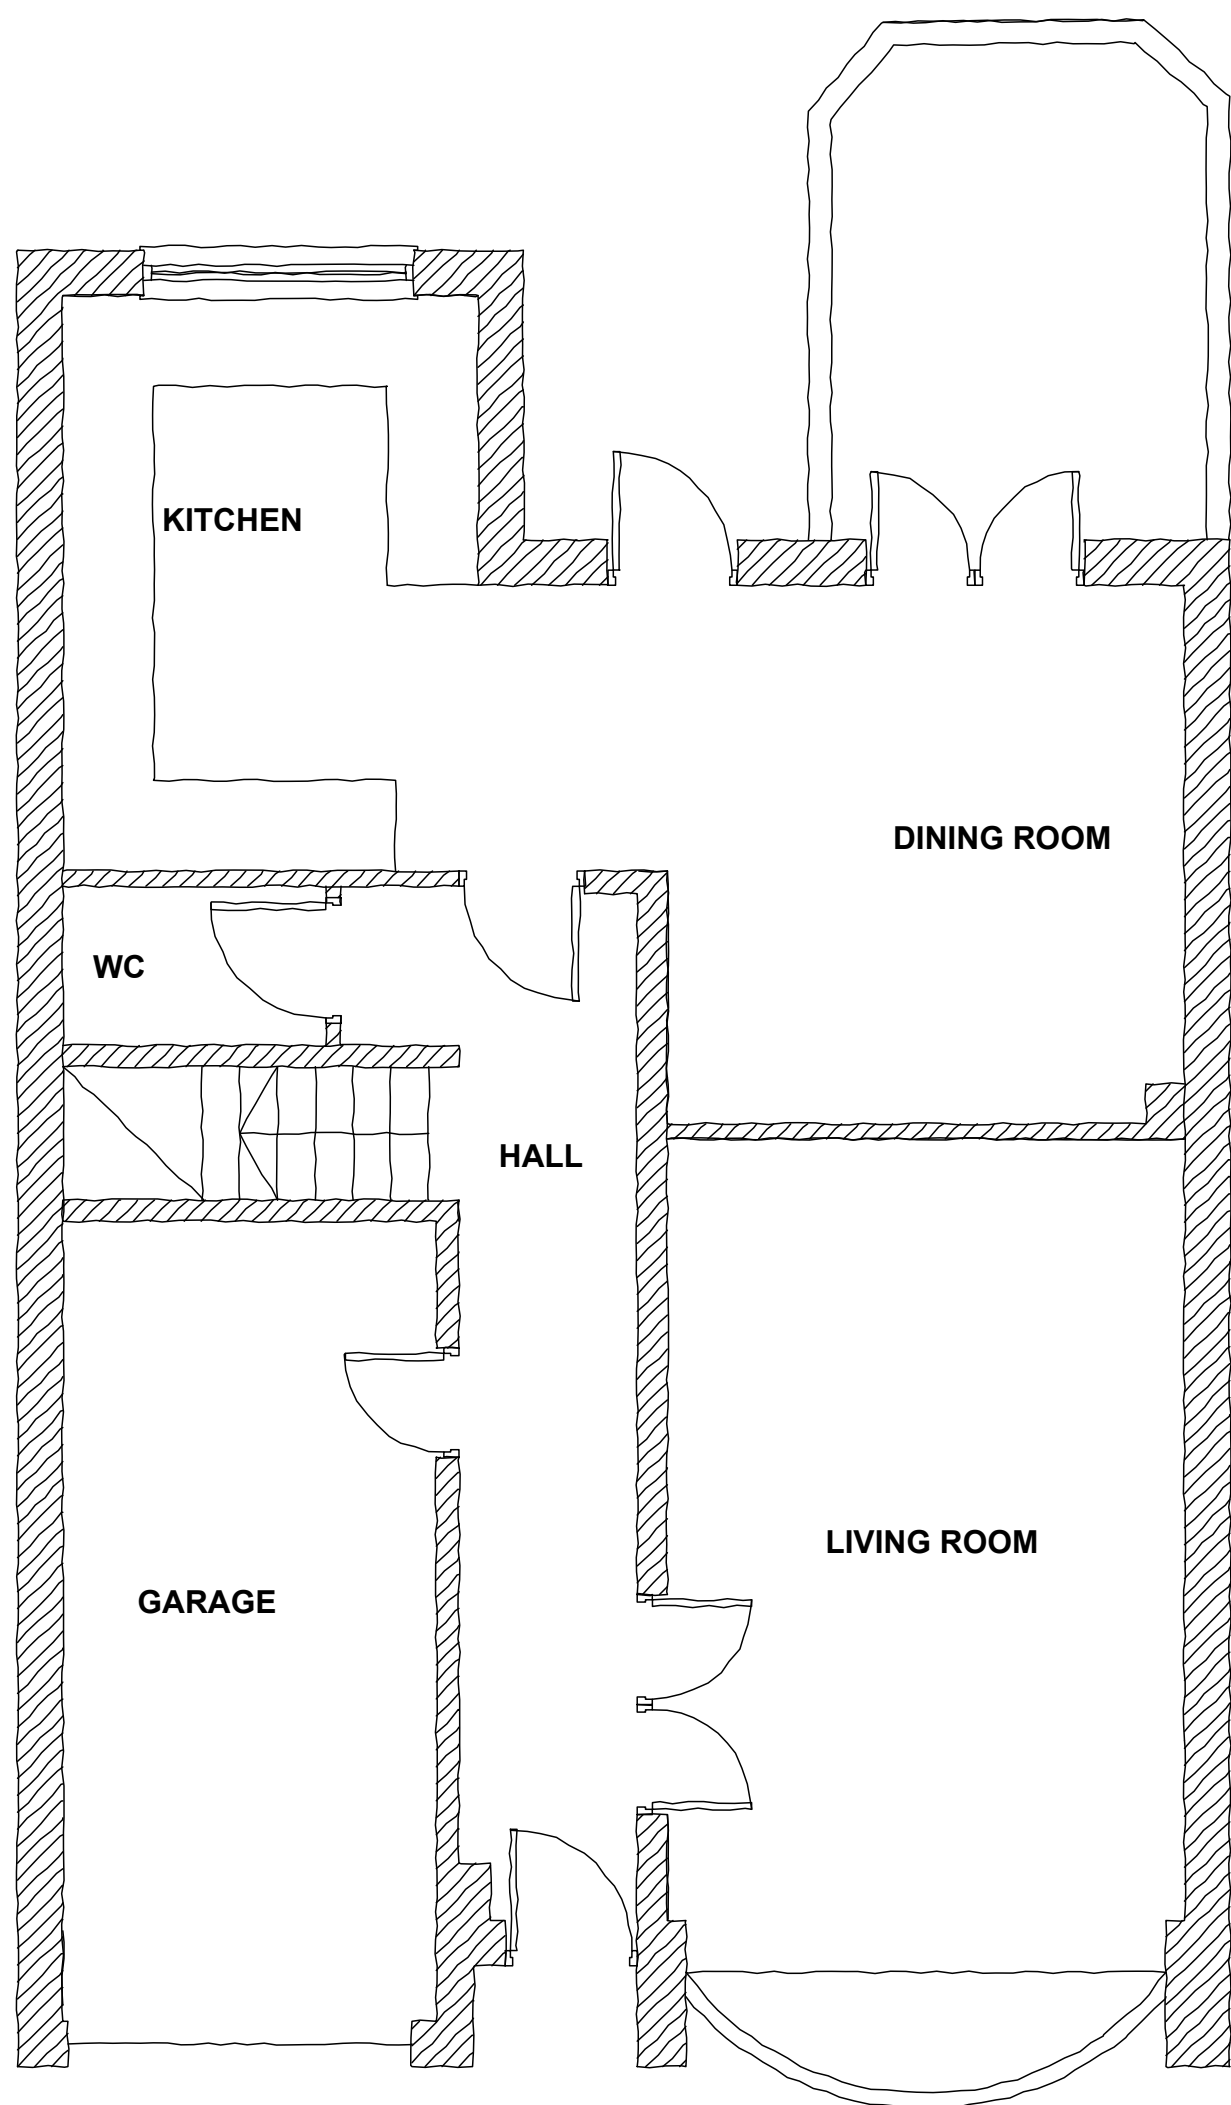


SITE LOCATION

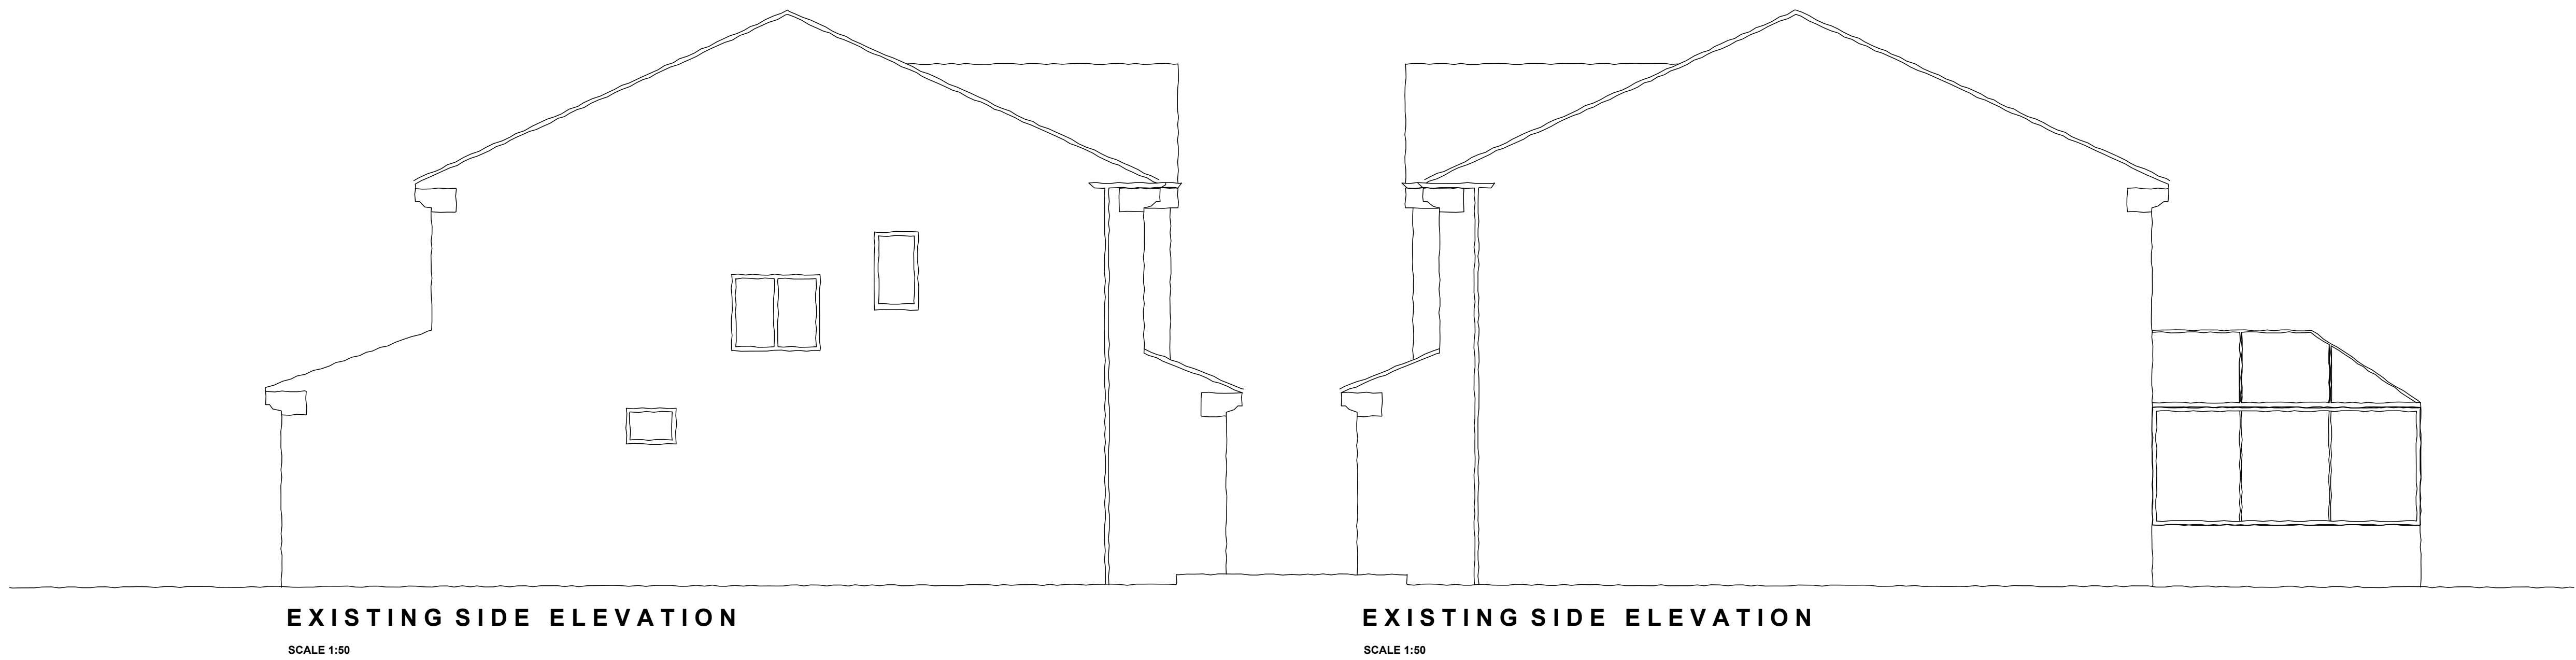

EXISTING GROUND FLOOR PLAN
SCALE 1:50

client	PAUL THORNLEY		
project	18 PLOVER CLOSE GLOSSOP SK13 8UB		
title	EXISTING PLANS & ELEVATIONS		
drawing number	02	revision	
scale	1:50 @ A0	date	OCT 25
drawn by	SB	status	PLANNING

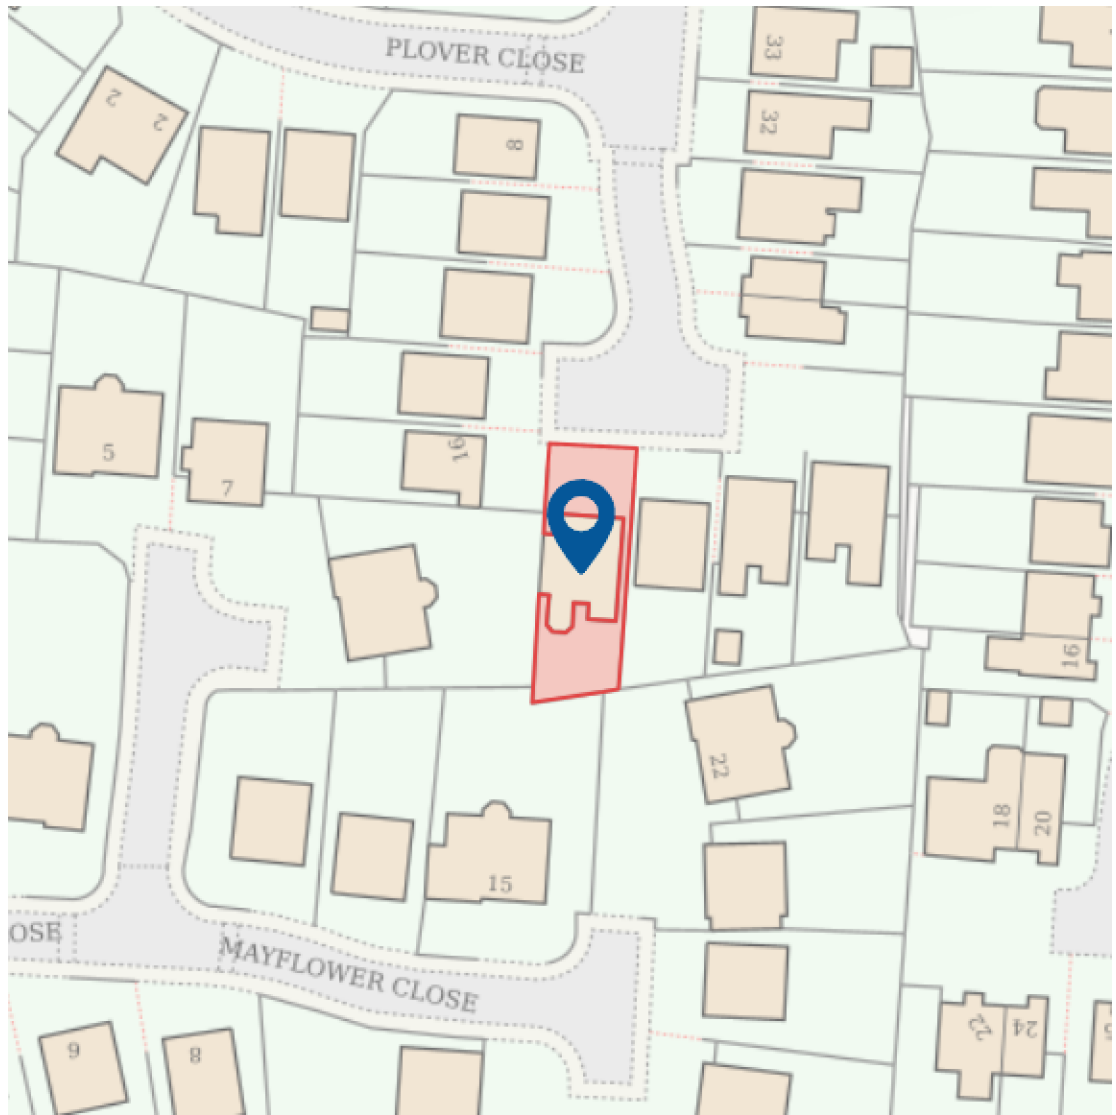

18 PLOVER CLOSE - GLOSSOP