




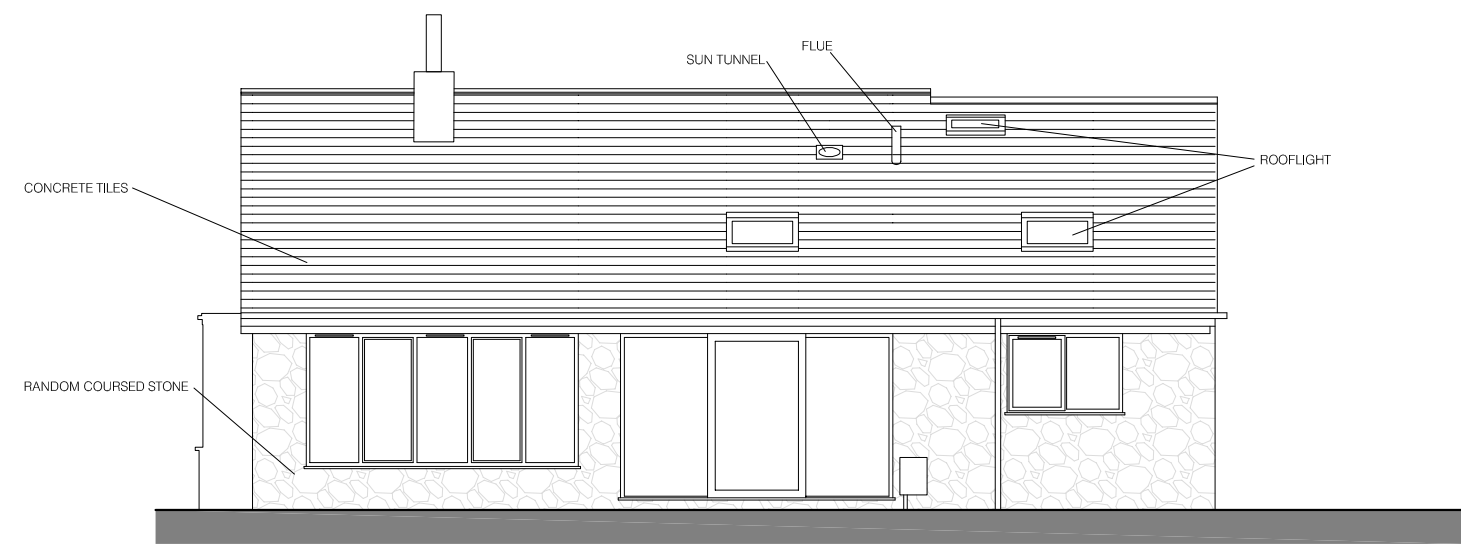

NORTH EAST ELEVATION

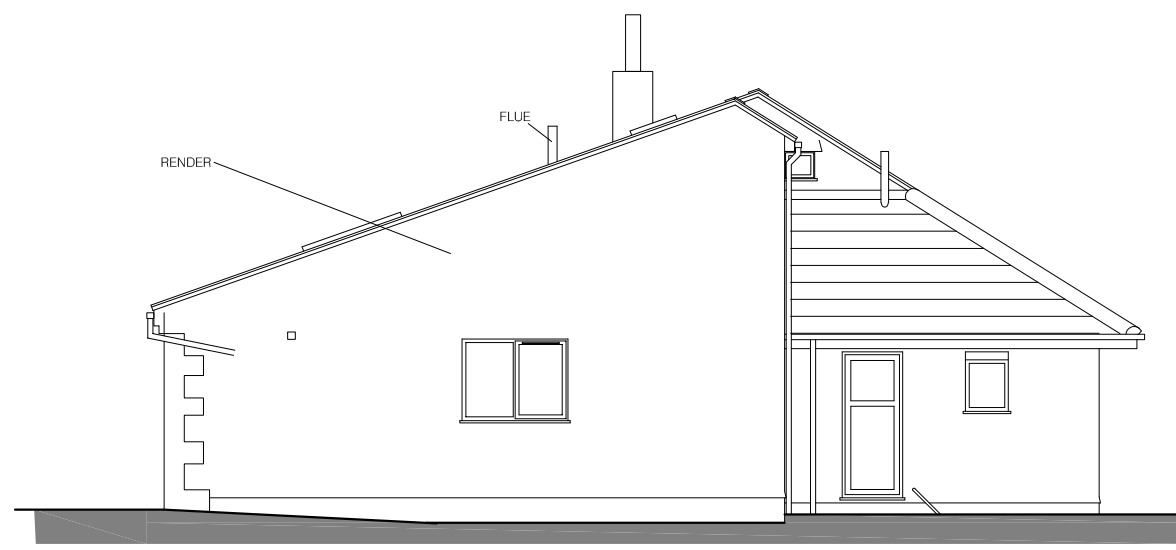


NORTH WEST ELEVATION

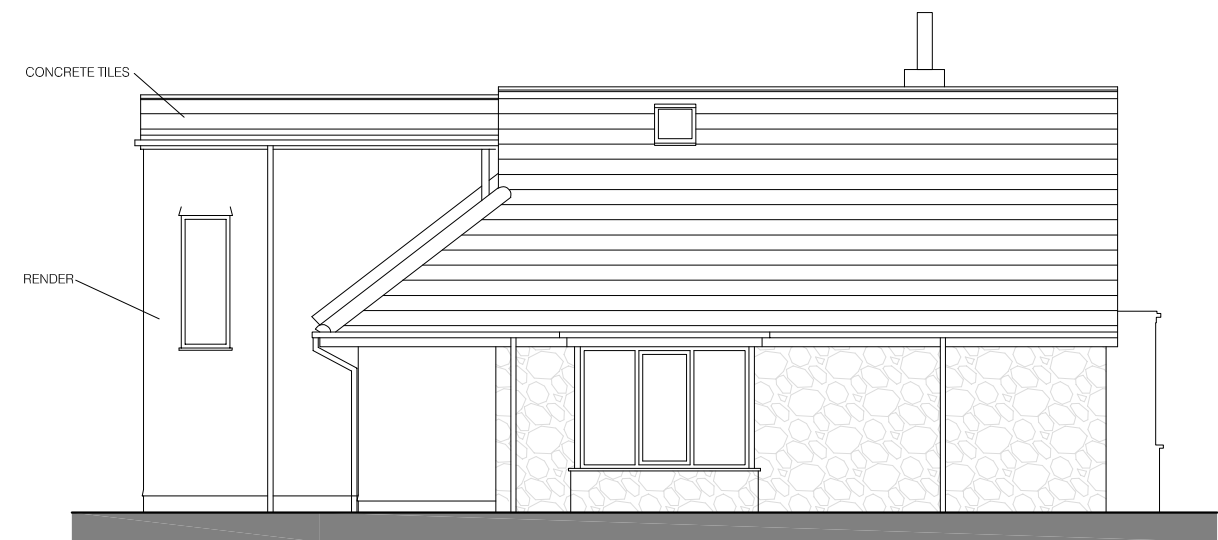

SOUTH WEST ELEVATION



SOUTH EAST ELEVATION

 

MSA DRAWN		REVISION		NOV 25 DATE		VER	
PROJECT ROCKLANDS START LANE WHALEY BRIDGE SK23 7BP				5855 FIFTY EIGHT FIFTY FIVE DESIGN CONSULTANTS 7 Duke Street, Alderley Edge Cheshire, SK9 7HX Telephone: 07721 415122 Email: mark@5855.co.uk © Fifty Eight Fifty Five Limited.			
TITLE ELEVATIONS AS PROPOSED							
SCALE 1:100							
JOB No 179		DRAWING No AL03		REV			