




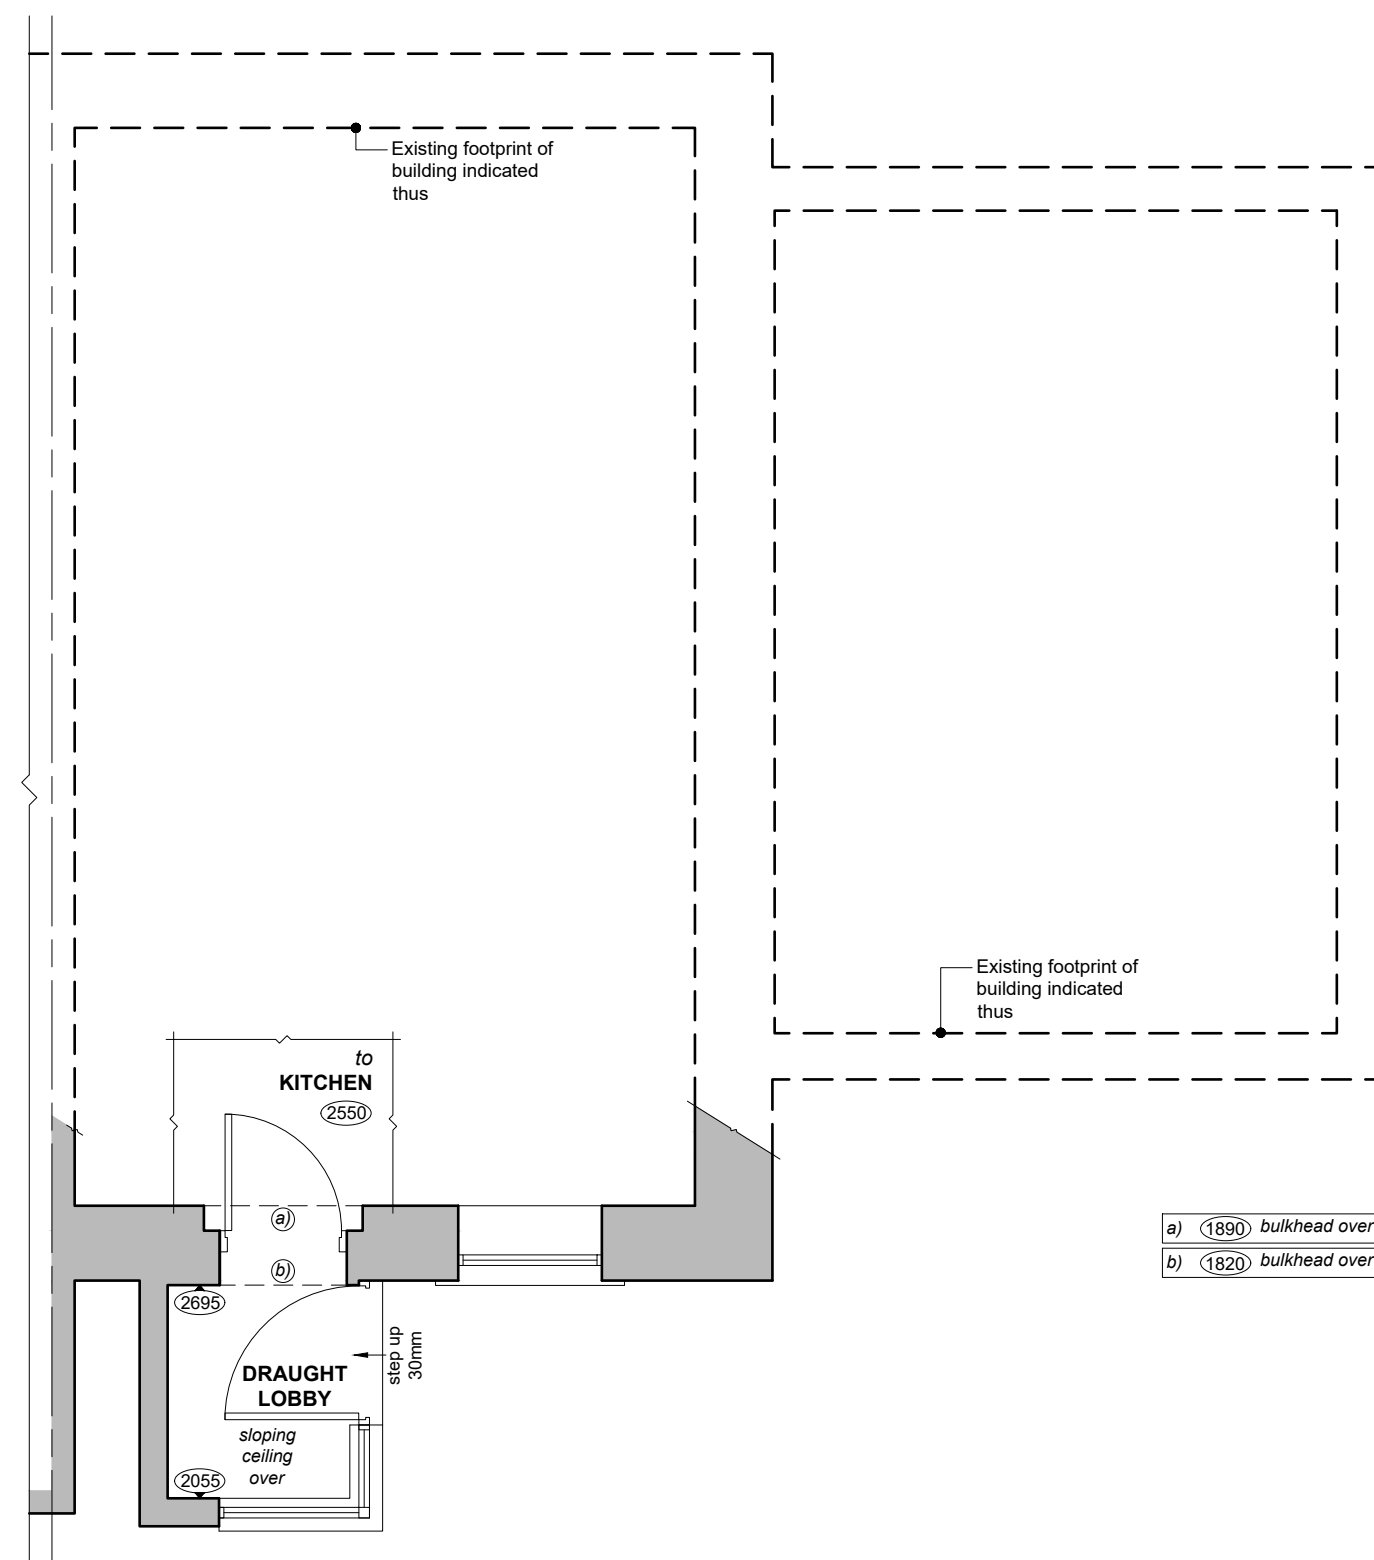


EXISTING PART GROUND FLOOR PLAN

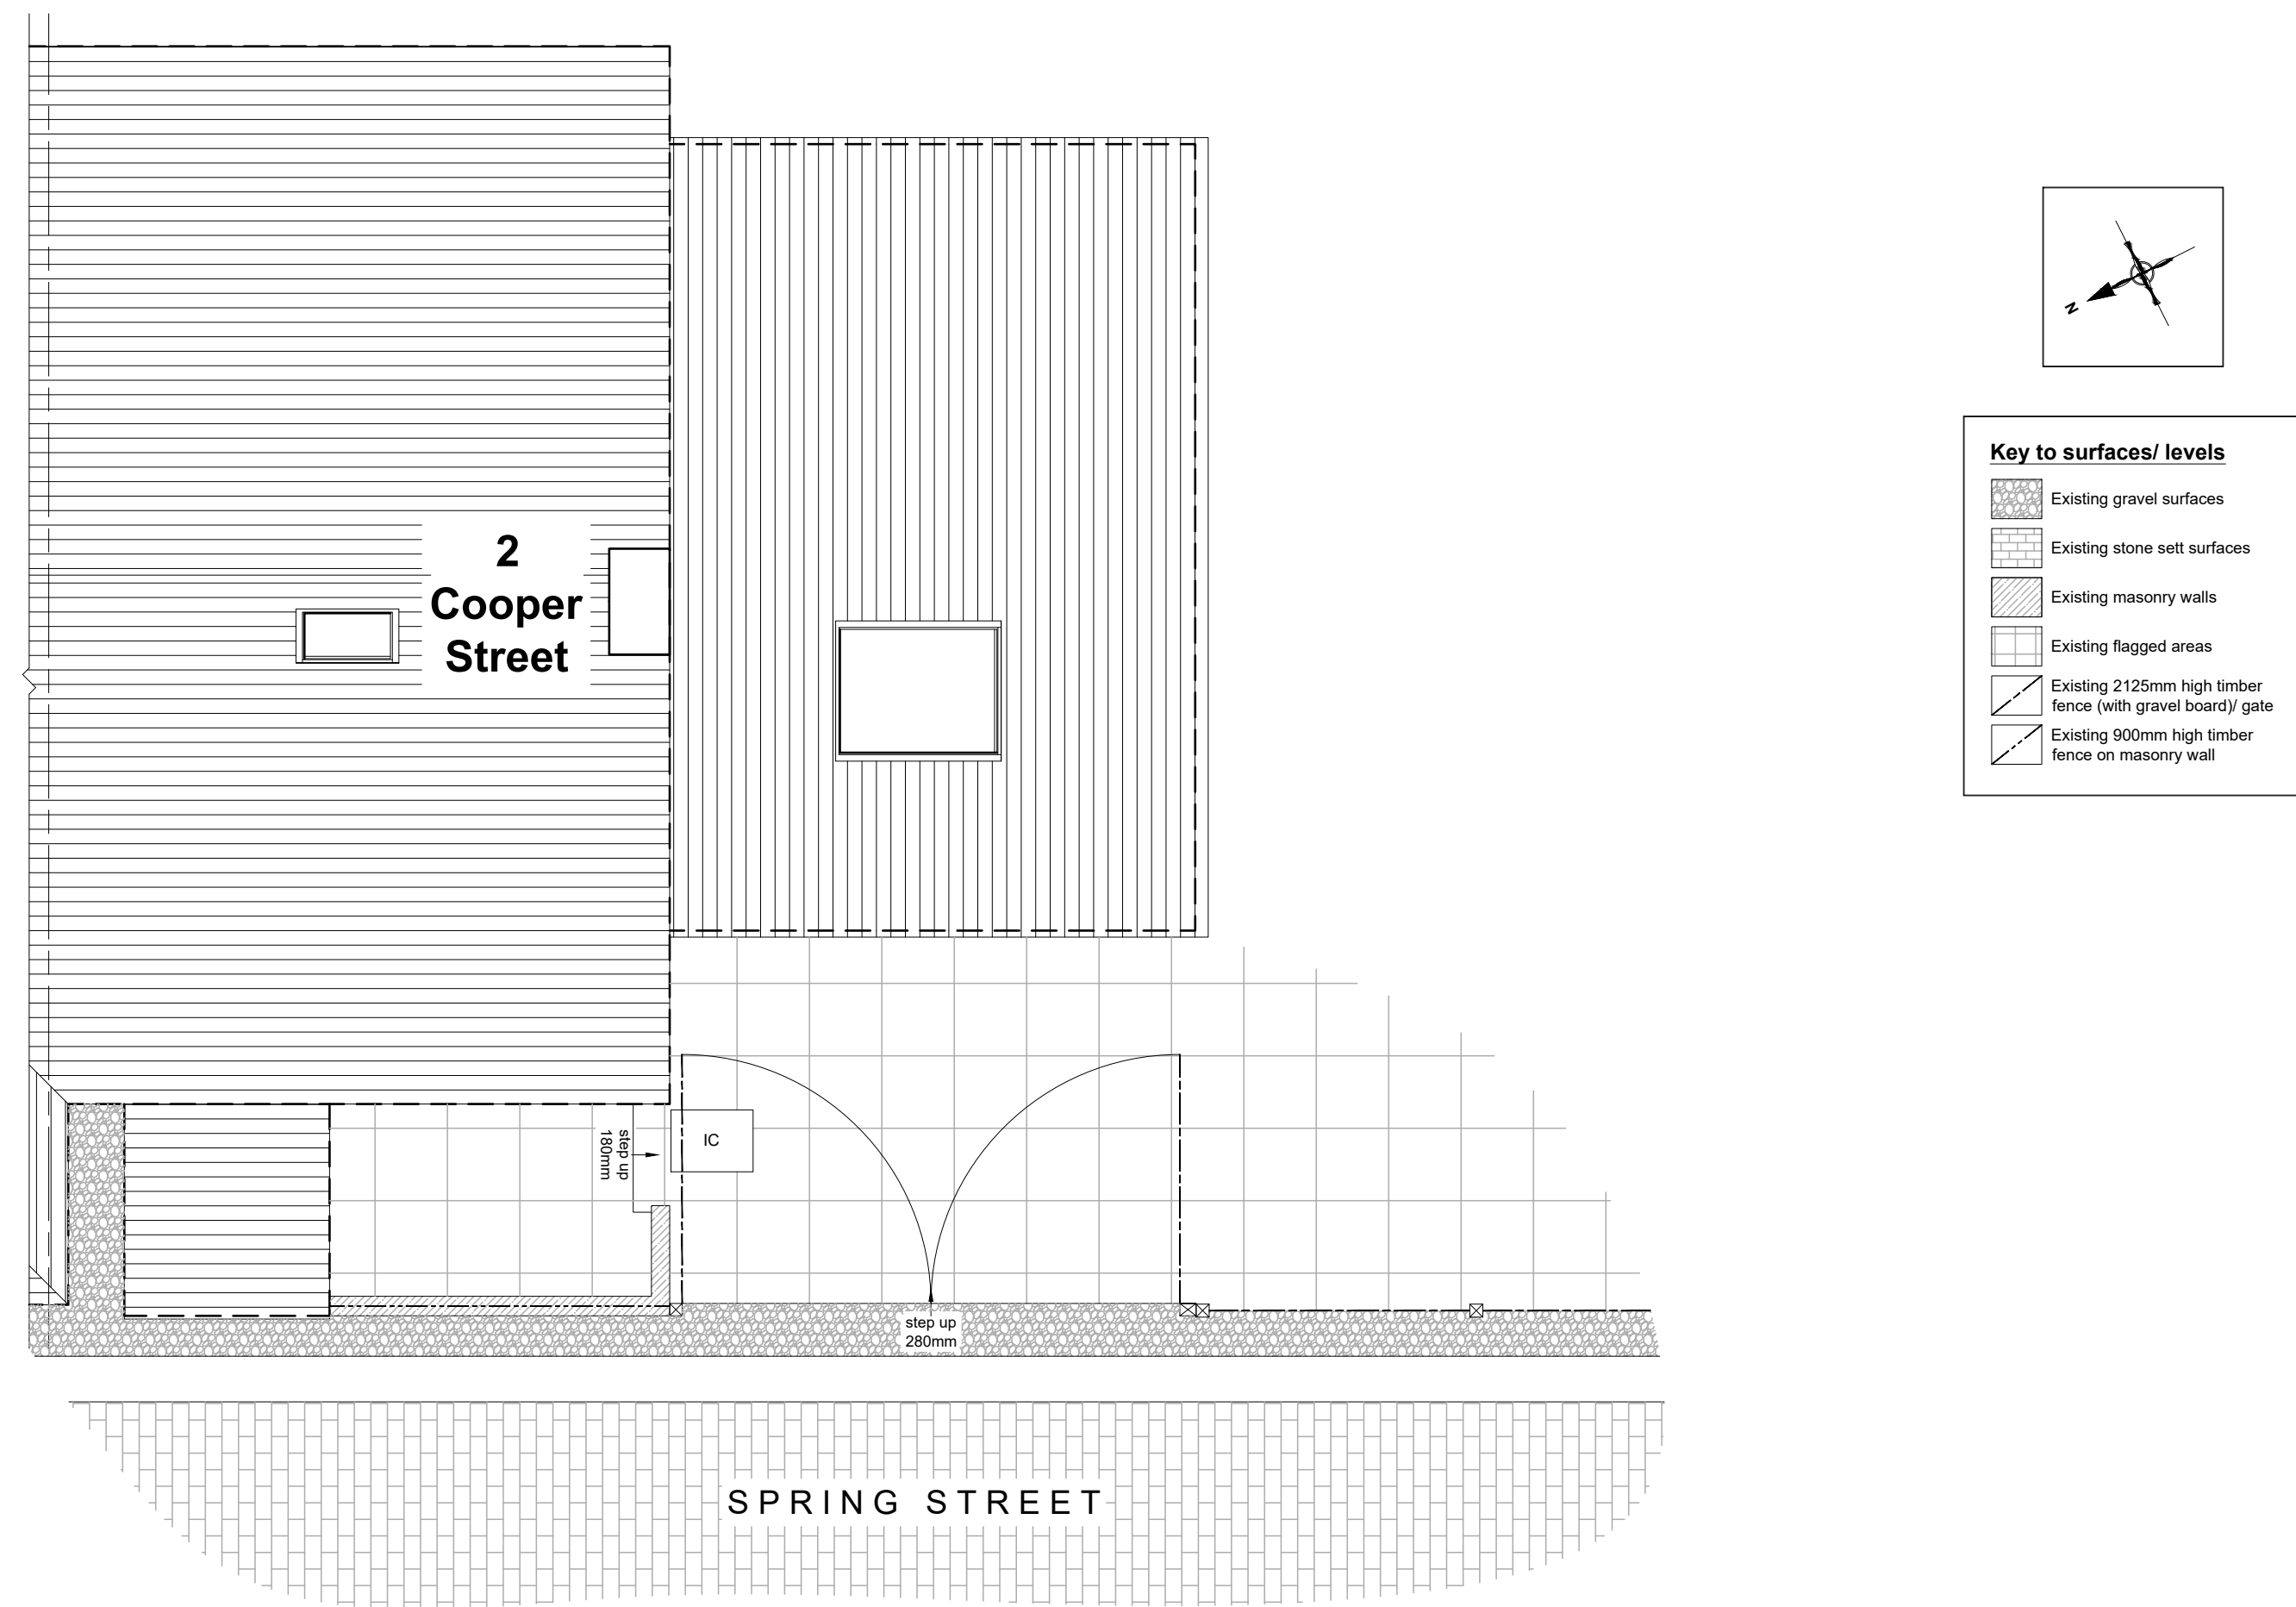

EXISTING PART SITE PLAN

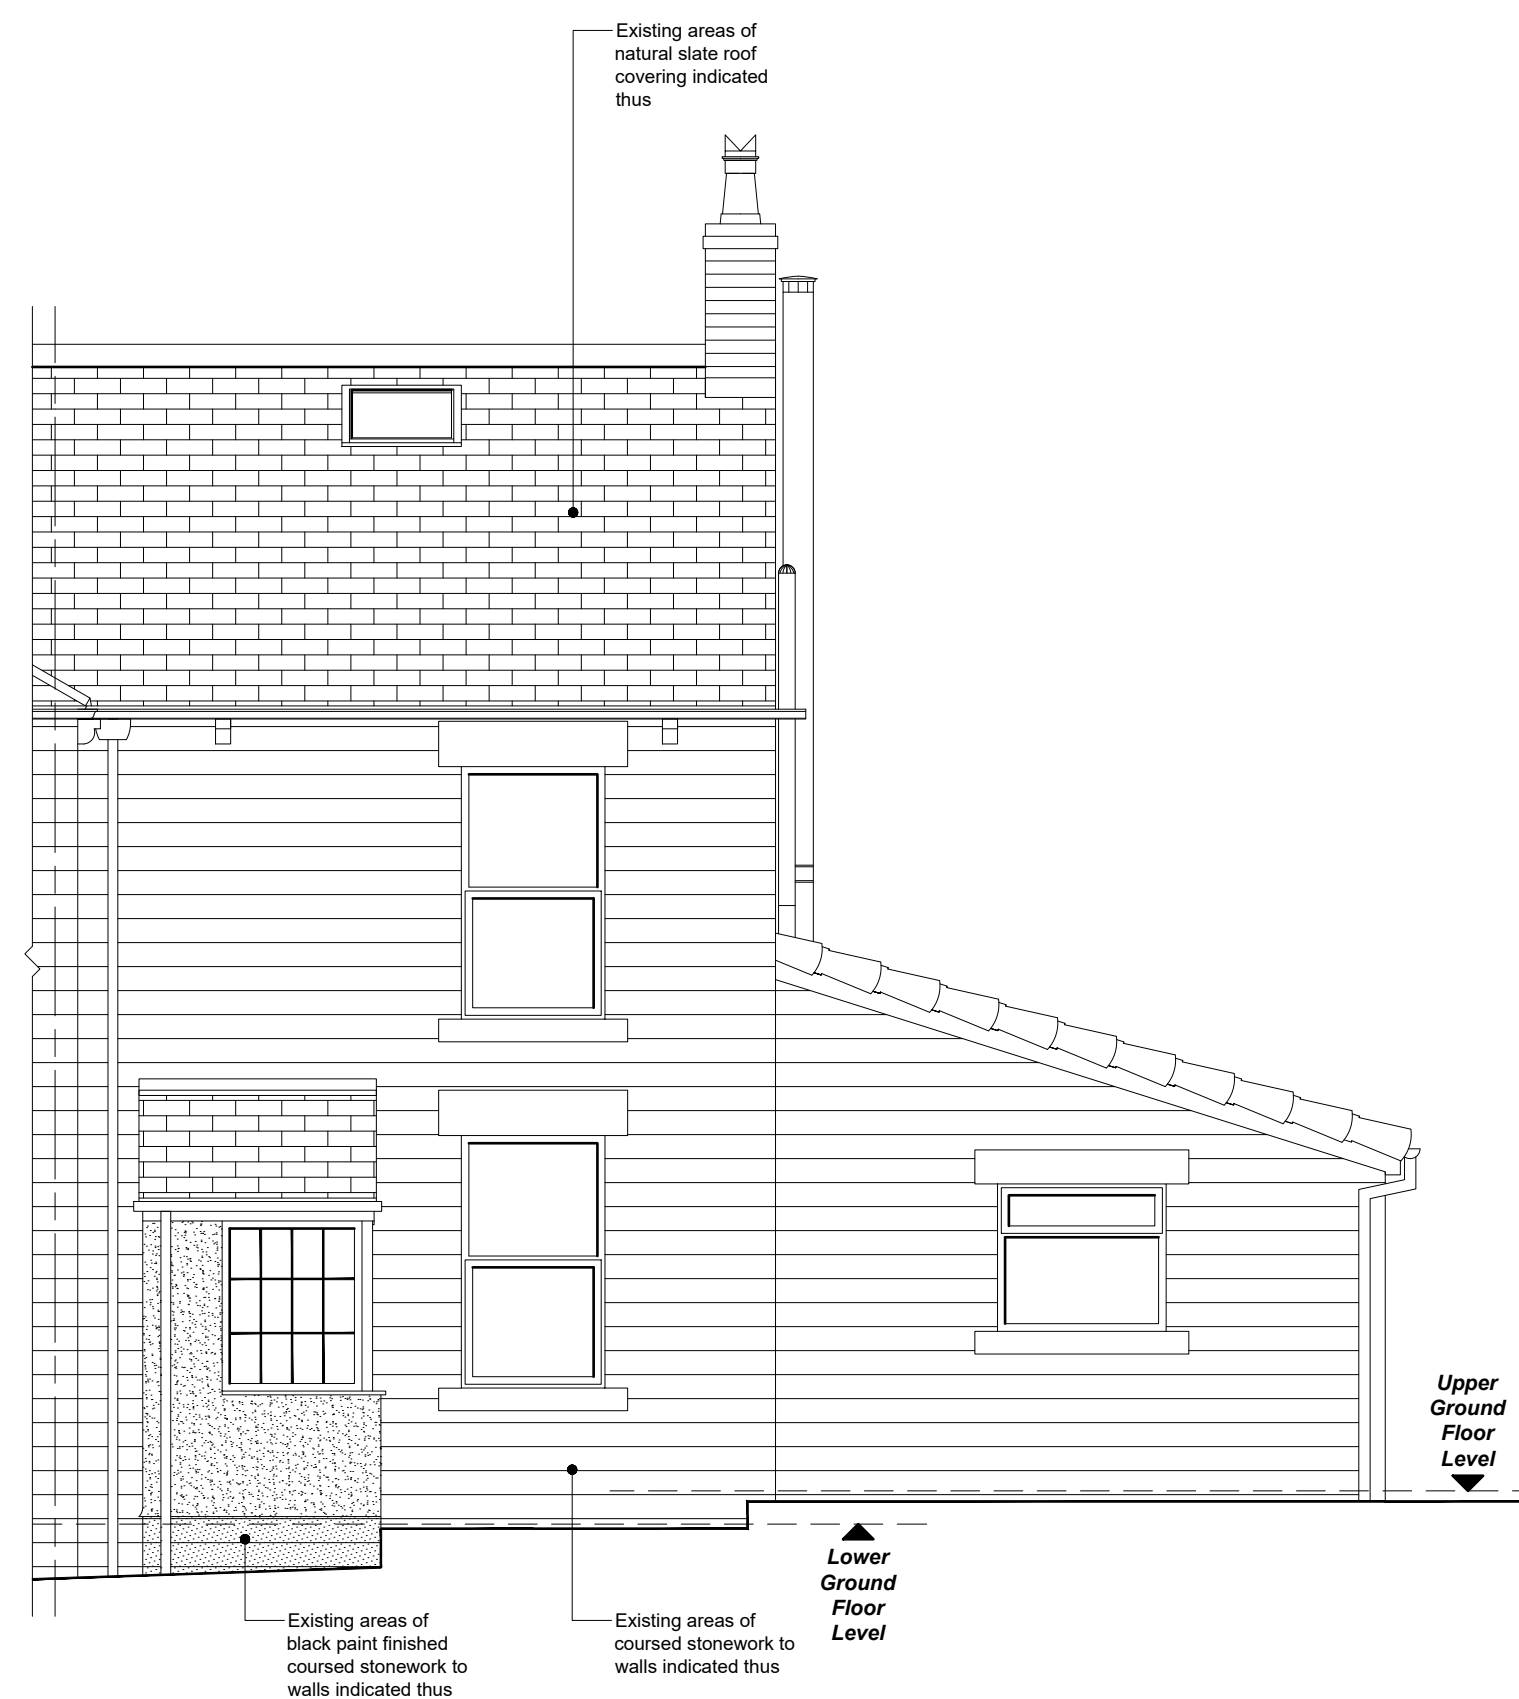

EXISTING REAR (NORTH WESTERN) ELEVATION TO SPRING STREET

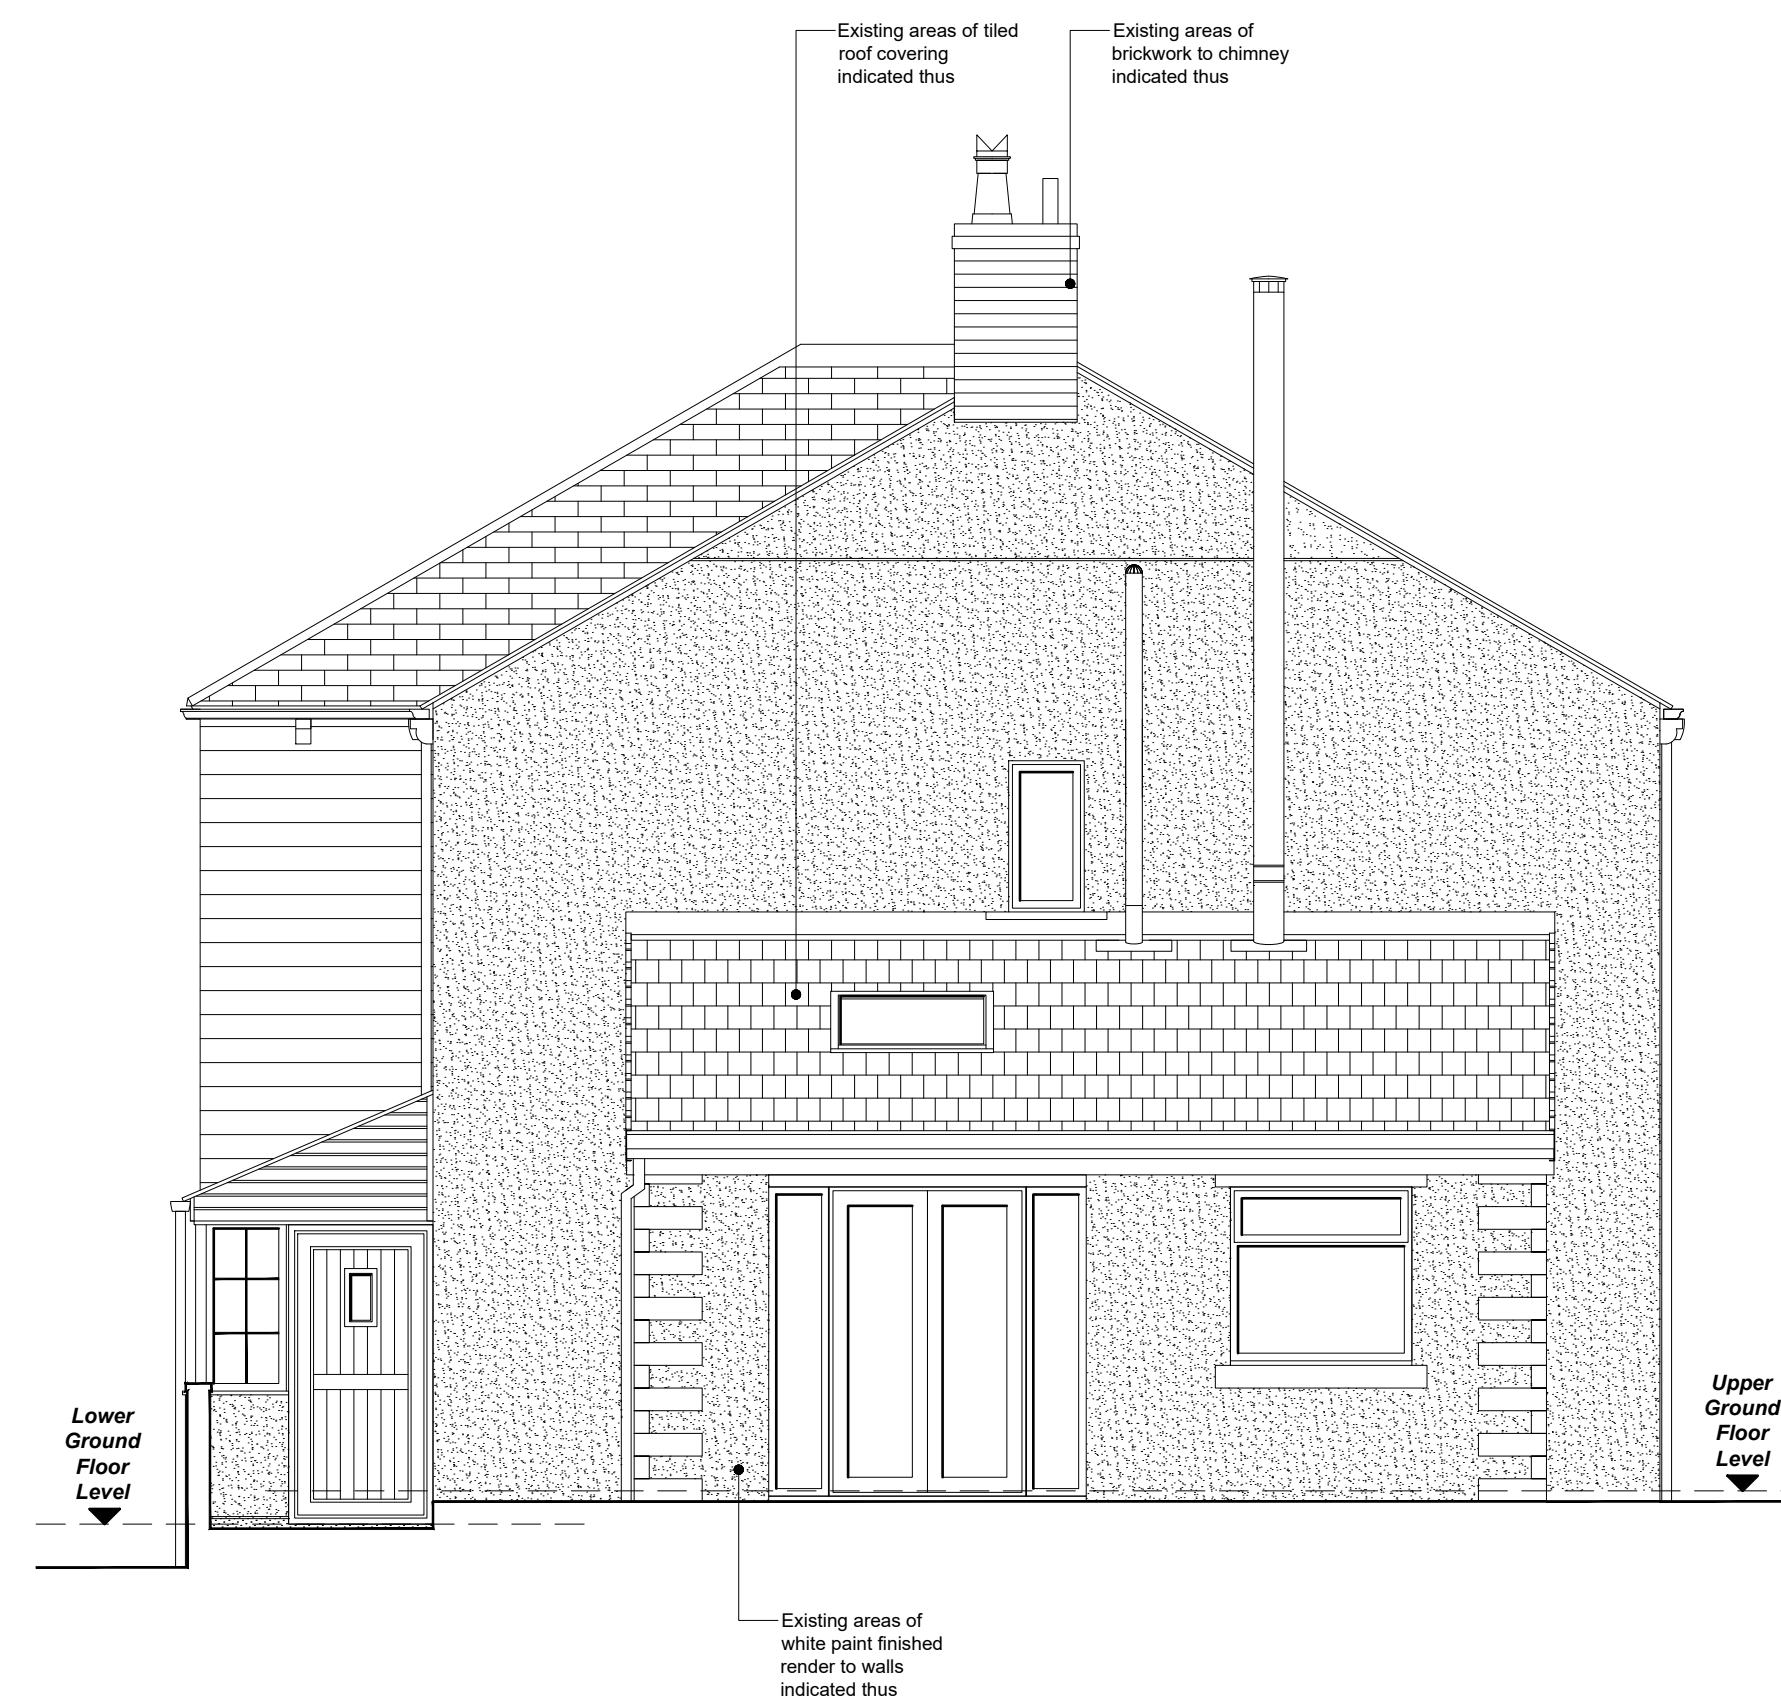

EXISTING SIDE (SOUTH WESTERN) ELEVATION

NOTES		
All dimensions are to be checked on site and any discrepancies referred to the designer prior to proceeding. All levels are to be confirmed on drawing and prior to proceeding with the work.		
All discrepancies between information shown on the drawing and the information shown on the specifications are to be referred to the designer prior to proceeding with the works. All component sizes and references to be checked prior to the ordering of materials. Positions of existing drain runs and associated installations to be confirmed prior to proceeding and drains checked as necessary. All relevant boundary positions to be checked prior to proceeding. Any on site design changes must be reported to the designer and agreed with the relevant authority prior to proceeding. Levels shown are related to an arbitrary datum and therefore not related to Ordnance Datum.		
Revision	Date	Details
 R.A.GRUNDY ARCHITECTURAL SERVICES LIMITED PO BOX 8428 HAREFIELD GLASNEAD DORSETshire SK13 9HQ E-MAIL: RICHARD@GRUNDYARCH.ITTEL: 01753 581862		
Project:	Proposed Extension at: 2 Cooper Street Glossop Derbyshire SK13 9HQ	
Client:	Natascha Gibson	
Drawing Title:	EXISTING PLANS & ELEVATIONS	
Drawn by:	R.C.	Date: 3rd November 2025
Drawing No.:	2556.01	Scale: 1:50 @ A1
Revision:		