


Roof Cover: Blue Slate to match existing
Walls: Natural Stone/Painted Render to match existing
Joinery: uPVC/Timber Framed to match existing




Front




Rear

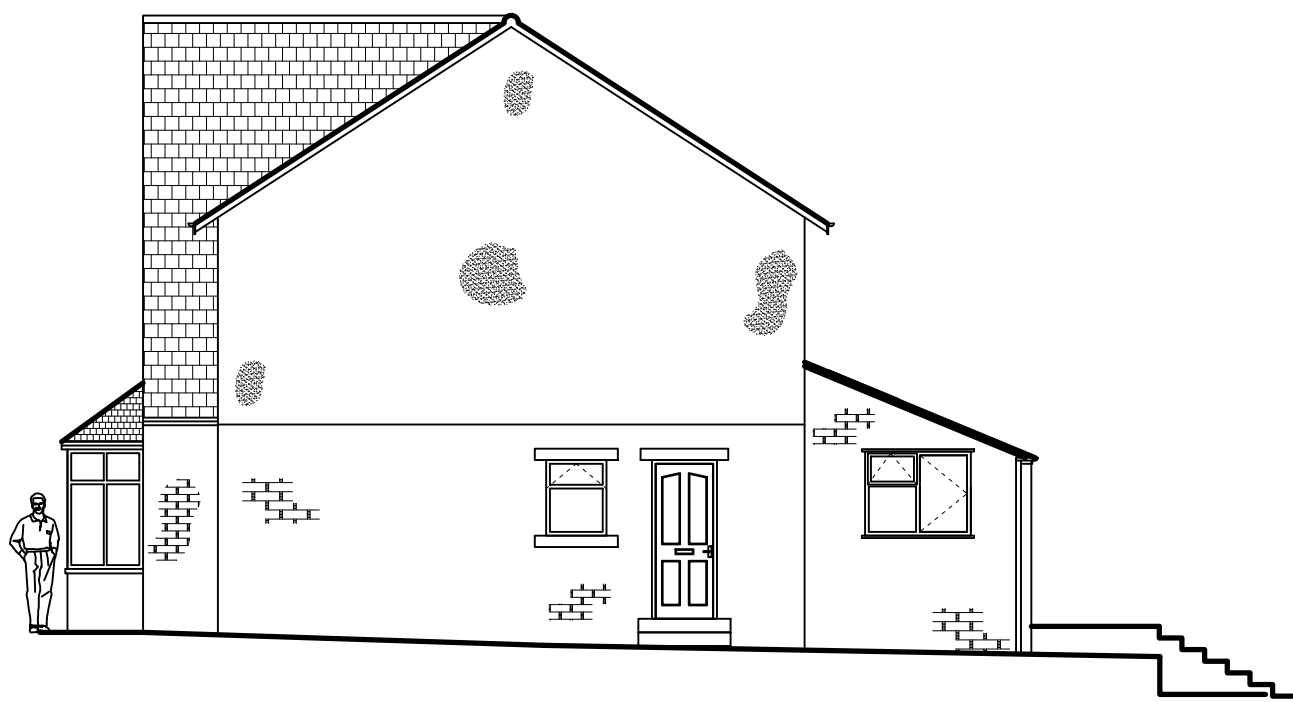


Side

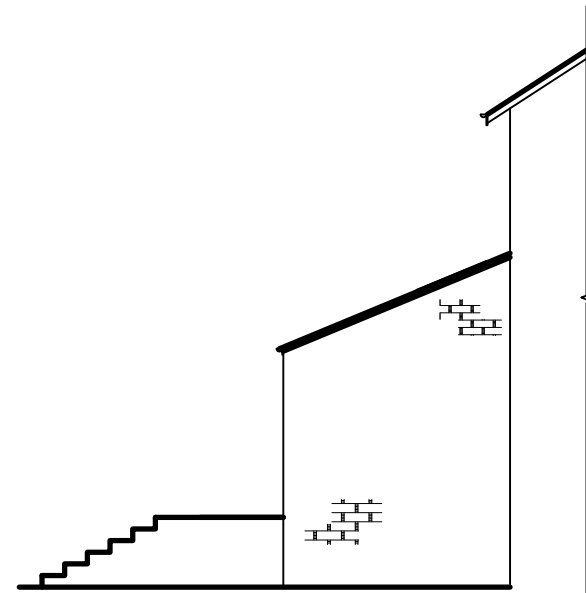


Side (Facing Brookdale)

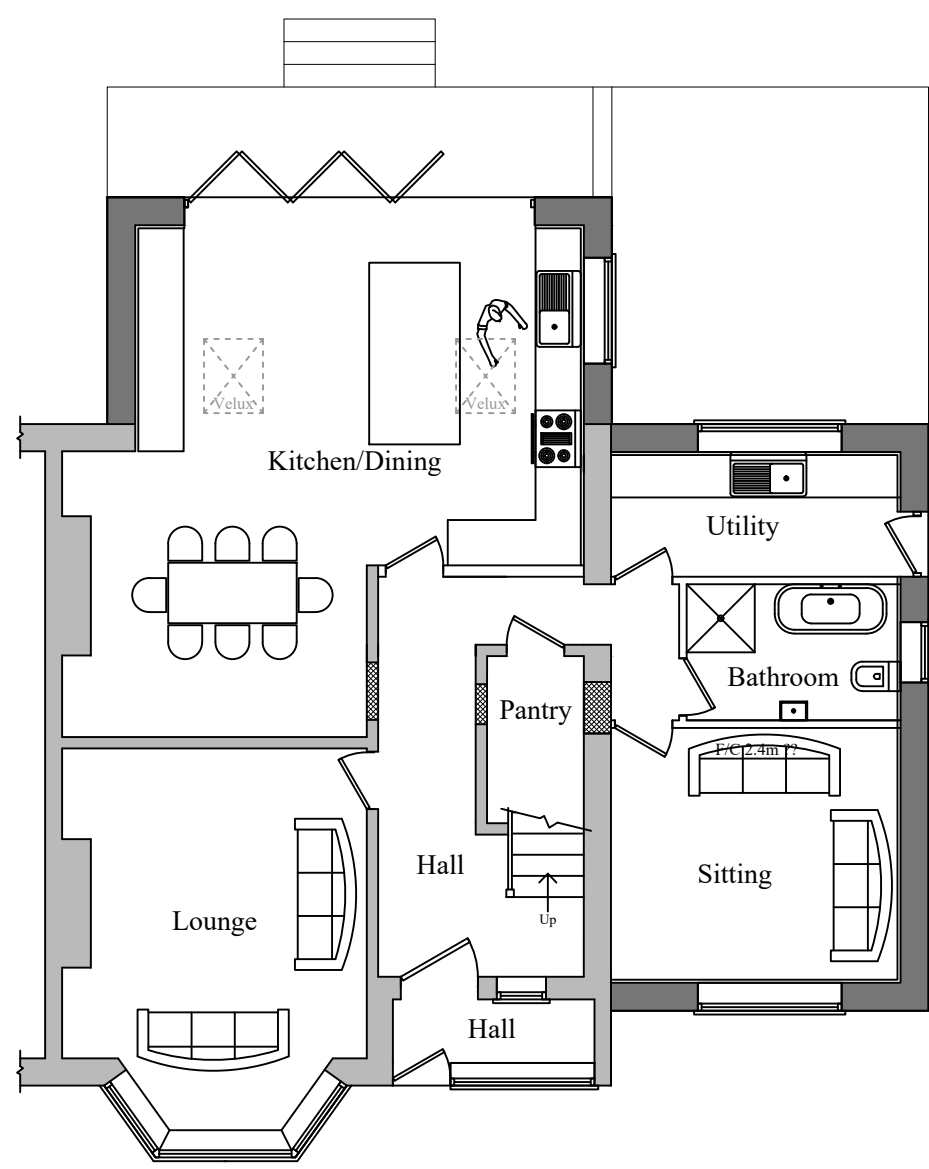


Ground

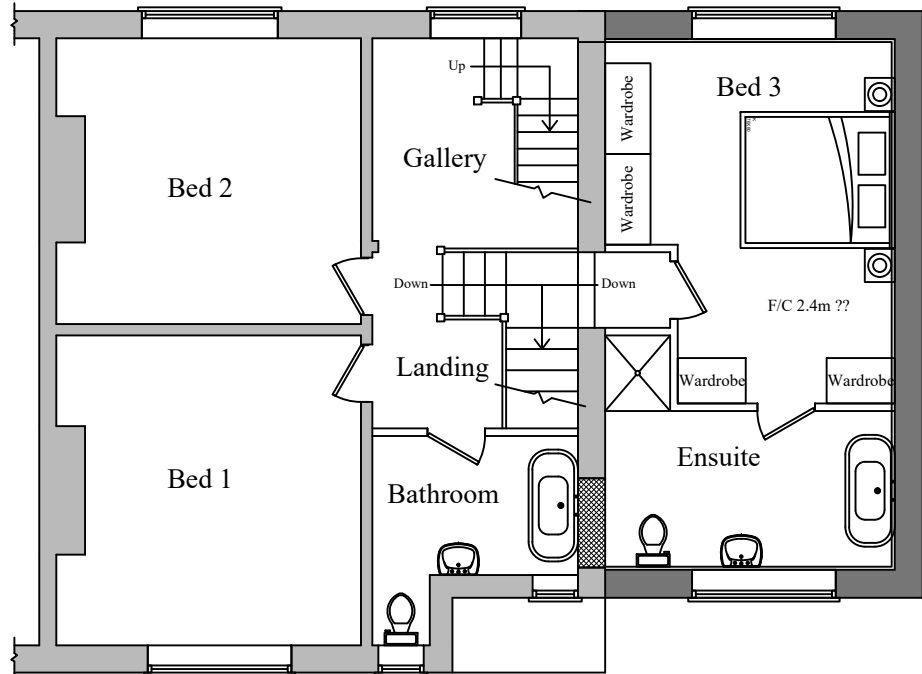


First

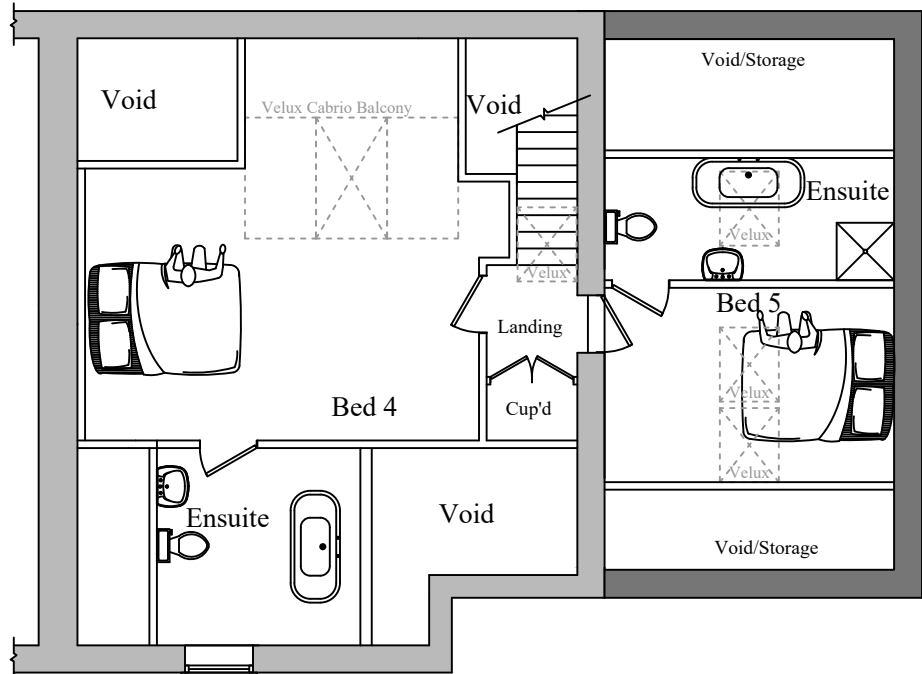

Second

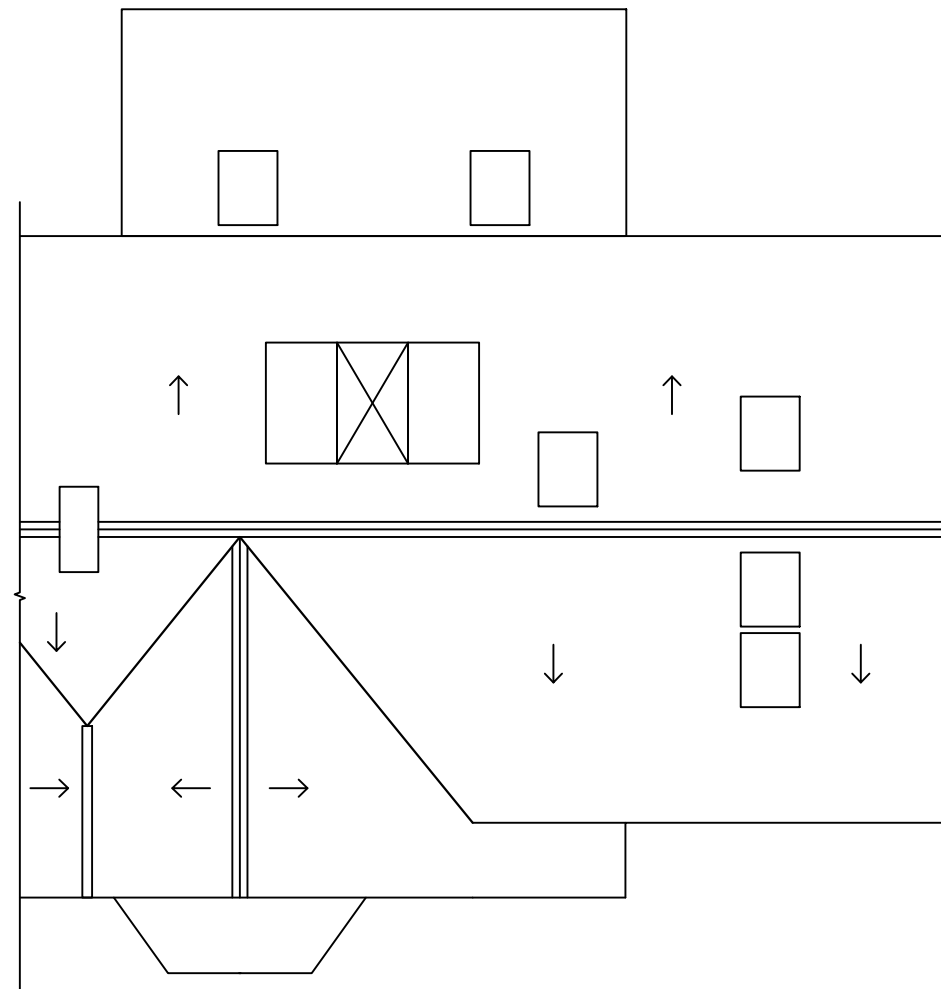

Roof Plan

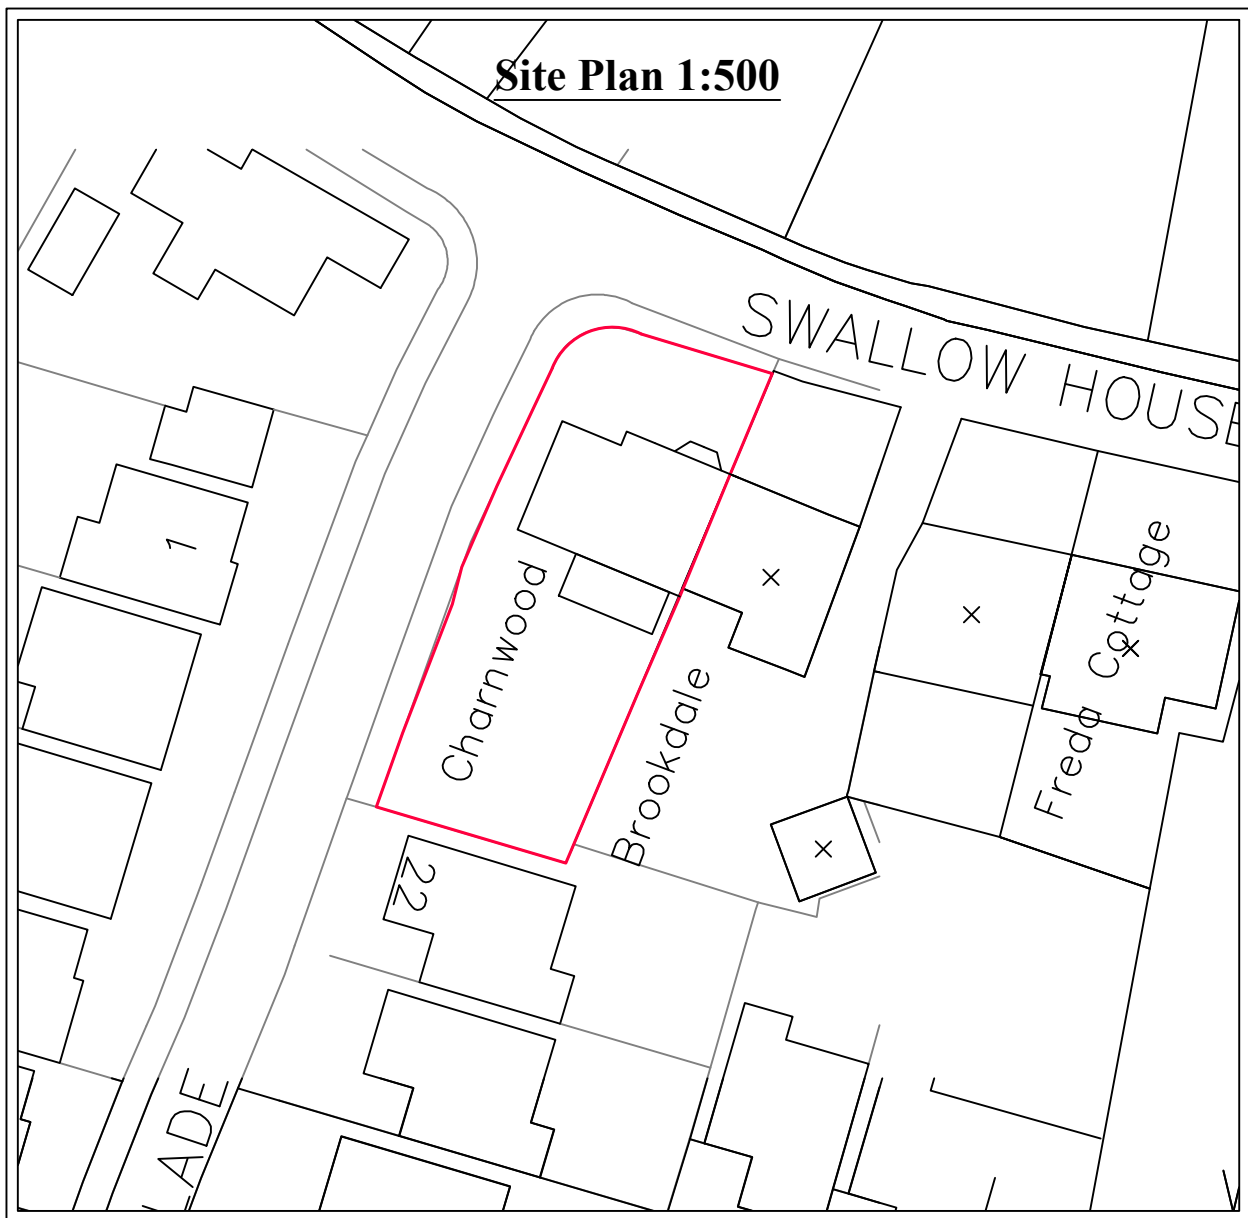

Site Plan 1:500

Planning

This drawing is the copyright of SJ Design Limited.
All dimensions must be checked on site and not copied from this drawing.
All materials and workmanship must be in accordance with planning permission.
Materials, colors and finishes, including floor coverings, must be approved and fixed.
Measurements and all to be complete satisfaction of SJ Design Limited.



Building Design & Surveying Consultants
The Old Co-Op Building, Church Street,
Hayfield, High Peak SK22 2JE
Tel: 01463 742953 Fax: 01463 751547
Mobile: 07984 007 087 Email: info@sjdesign.net
www.sjdesign.net

Client: Claire Brooks
Job Title: Proposed extensions and alterations at
Charmwood
Swallow House Lane
Hayfield
High Peak
SK22 2HB

Drawing Title:
Plans as Proposed

Scale: 1:100, @A1
Date: November 2025
Drawn by: SJ

Drawing No. 200	Rev.
--------------------	------