


SCALE 1:50




CLIENTS/CONTRACTORS ARE ADVISED TO CLARIFY
DIMENSIONS PRIOR TO SETTING OUT AND NOT TO
SCALE OFF THE DRAWING

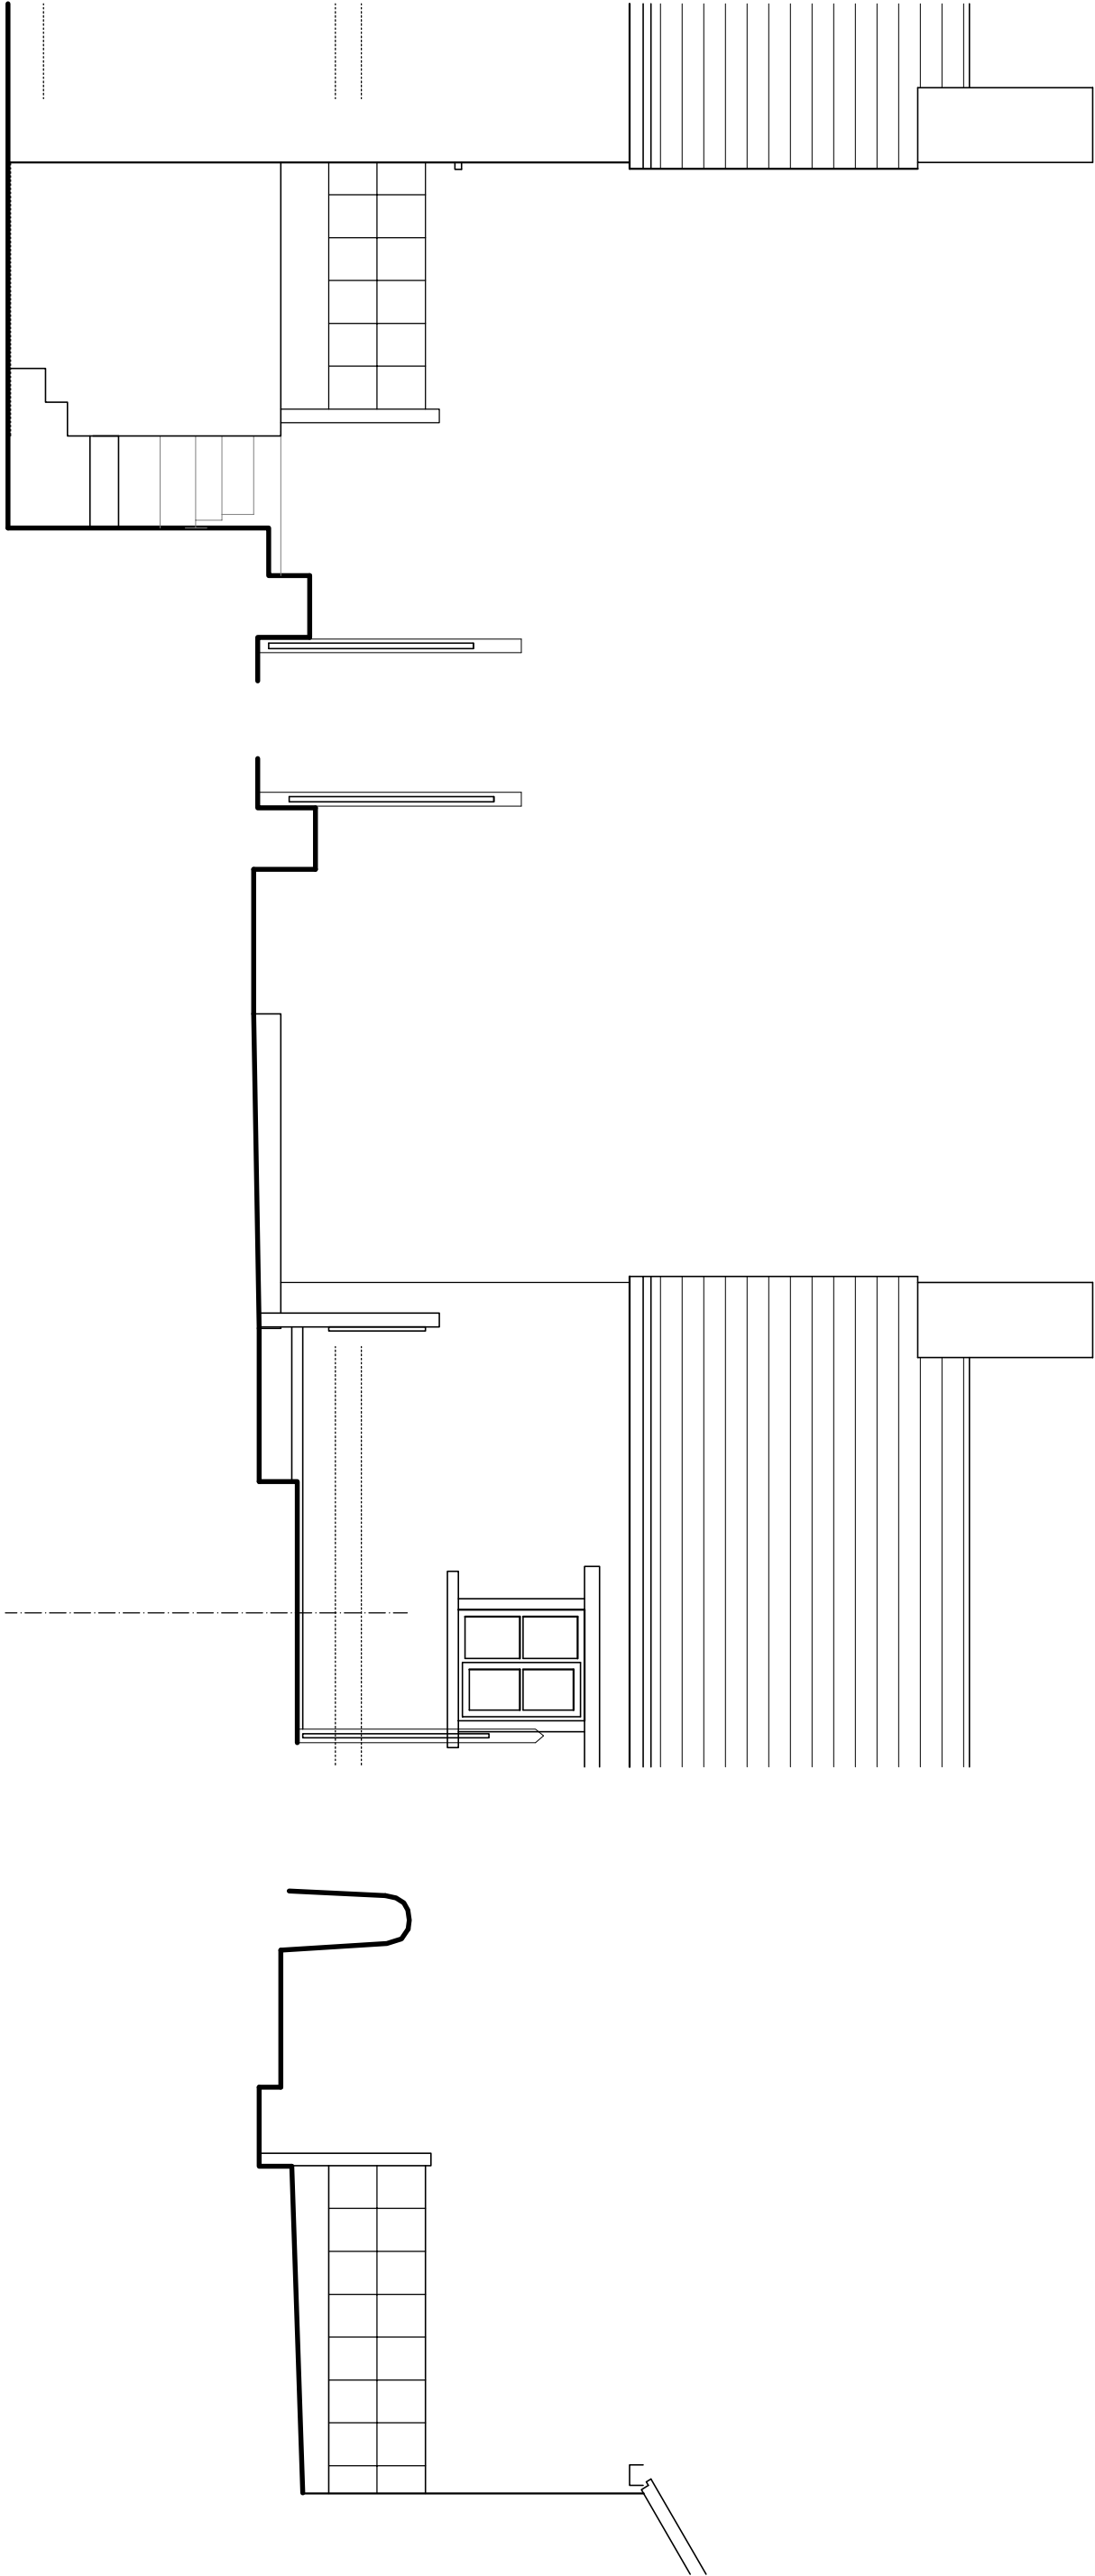

Front Elevation

Rear Elevation

Side Elevation

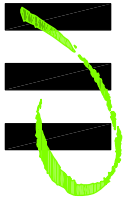

HIGH PEAK ARCHITECTS LTD
2nd Floor, Wharf House, Wharf Road, Walsley Bridge, High Peak, Derby's SK23 7AD
Tel: 01663 719717 Web: www.highpeakarch.com Email: npa@highpeakarch.com

Utility Extension

7 Leaden Knowle

Existing Elevations 2

1997.PL03

Rev A 27/10/2025 Ownership boundary line added to the rear between no. 7 and no. 8

Scale: 1:50@A3

Date: October 2025

Rev. A