


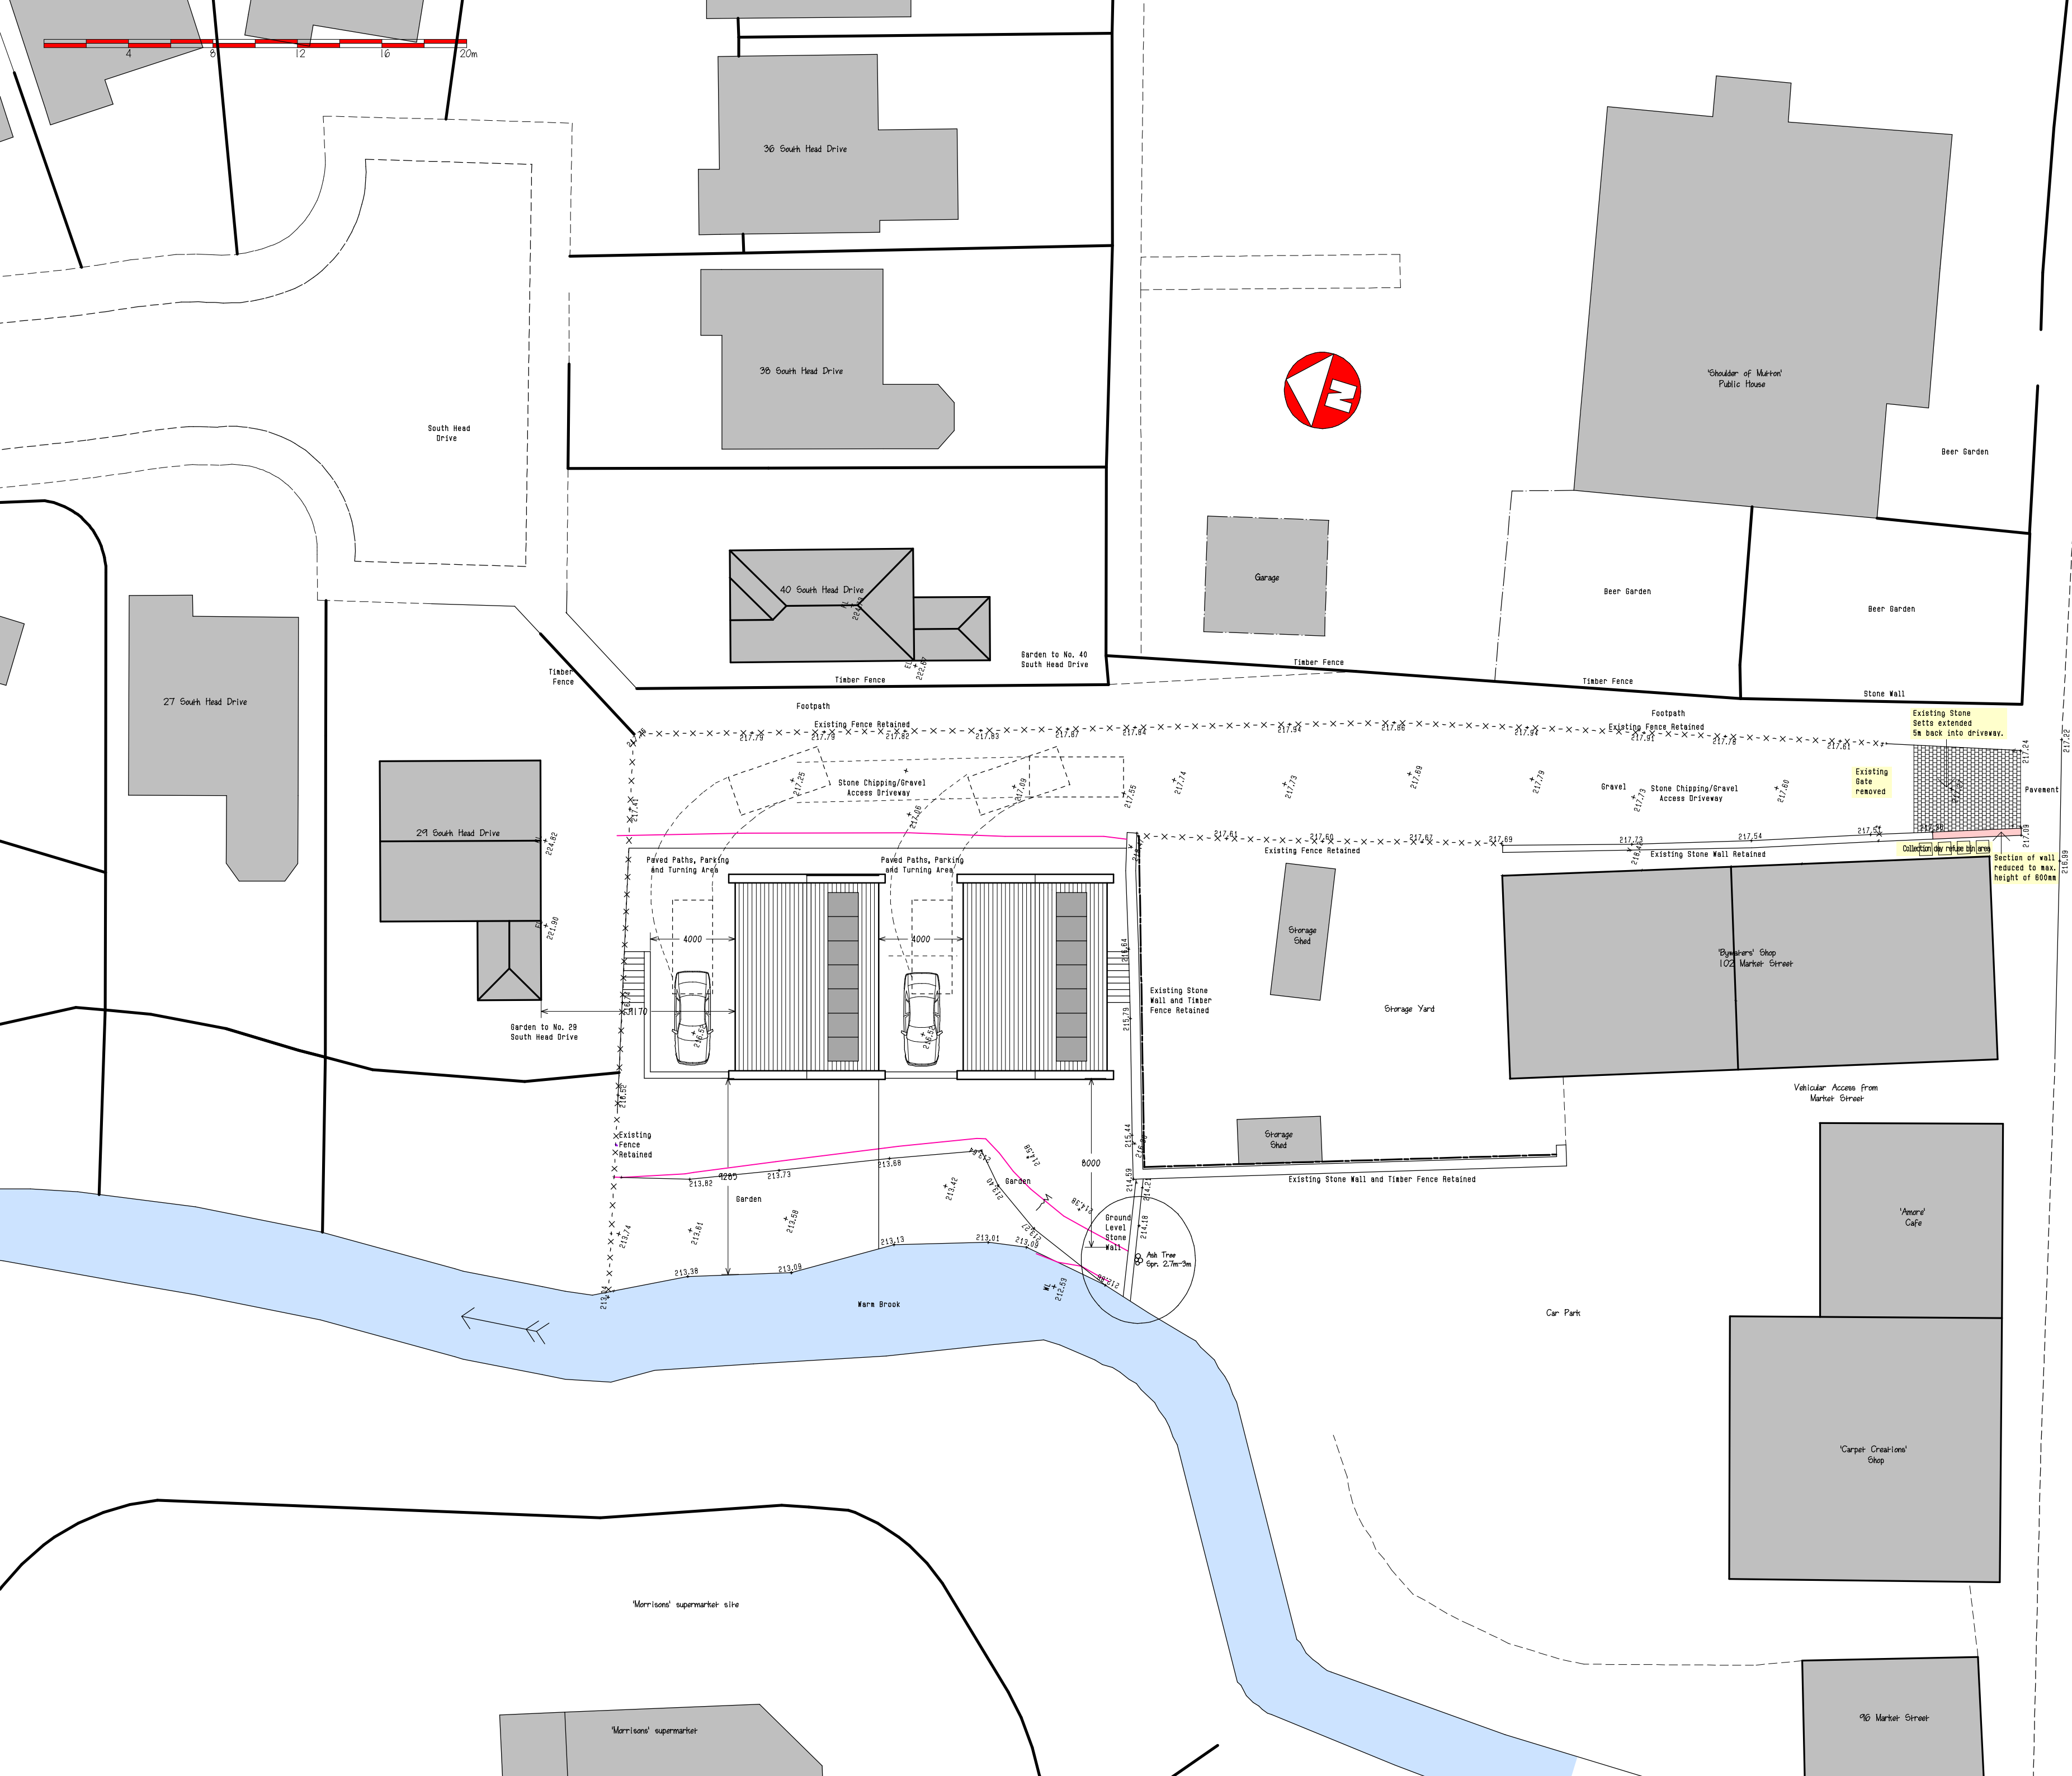

This drawing is to scale but scaled dimensions should not be used for on-site construction purposes. Only drawings showing dimensions should be used for construction work.

This drawing is the sole copyright of Oldfield Design Ltd. Any discrepancies between this drawing and other information shall be reported to Oldfield Design Ltd.

- revisions
- B - Dec'23 - Additional detail added at request of Local Authority
 - C - Dec'23 - Scale changed to 1:200 at request of Local Authority
 - D - May 24 - Site layout amended
 - E - May 24 - Highway details added
 - F - Sep 25 - Amendments ahead of planning re-submission
 - G - Nov'25 - Revised scheme following Local Authority's comments

project **PROPOSED ERECTION OF
2no. CUSTOM-BUILD DWELLINGS**

address **LAND TO REAR OF 102
MARKET STREET,
CHAPEL-EN-LE-FRITH
SK23 0HZ**

for **MR BYWATER & MR WILLIAMSON**

title **PROPOSED SITE PLAN**

dwg no. **2262-02G**

scale **1:200 on A2 Sheet**

date **MARCH 2023**