




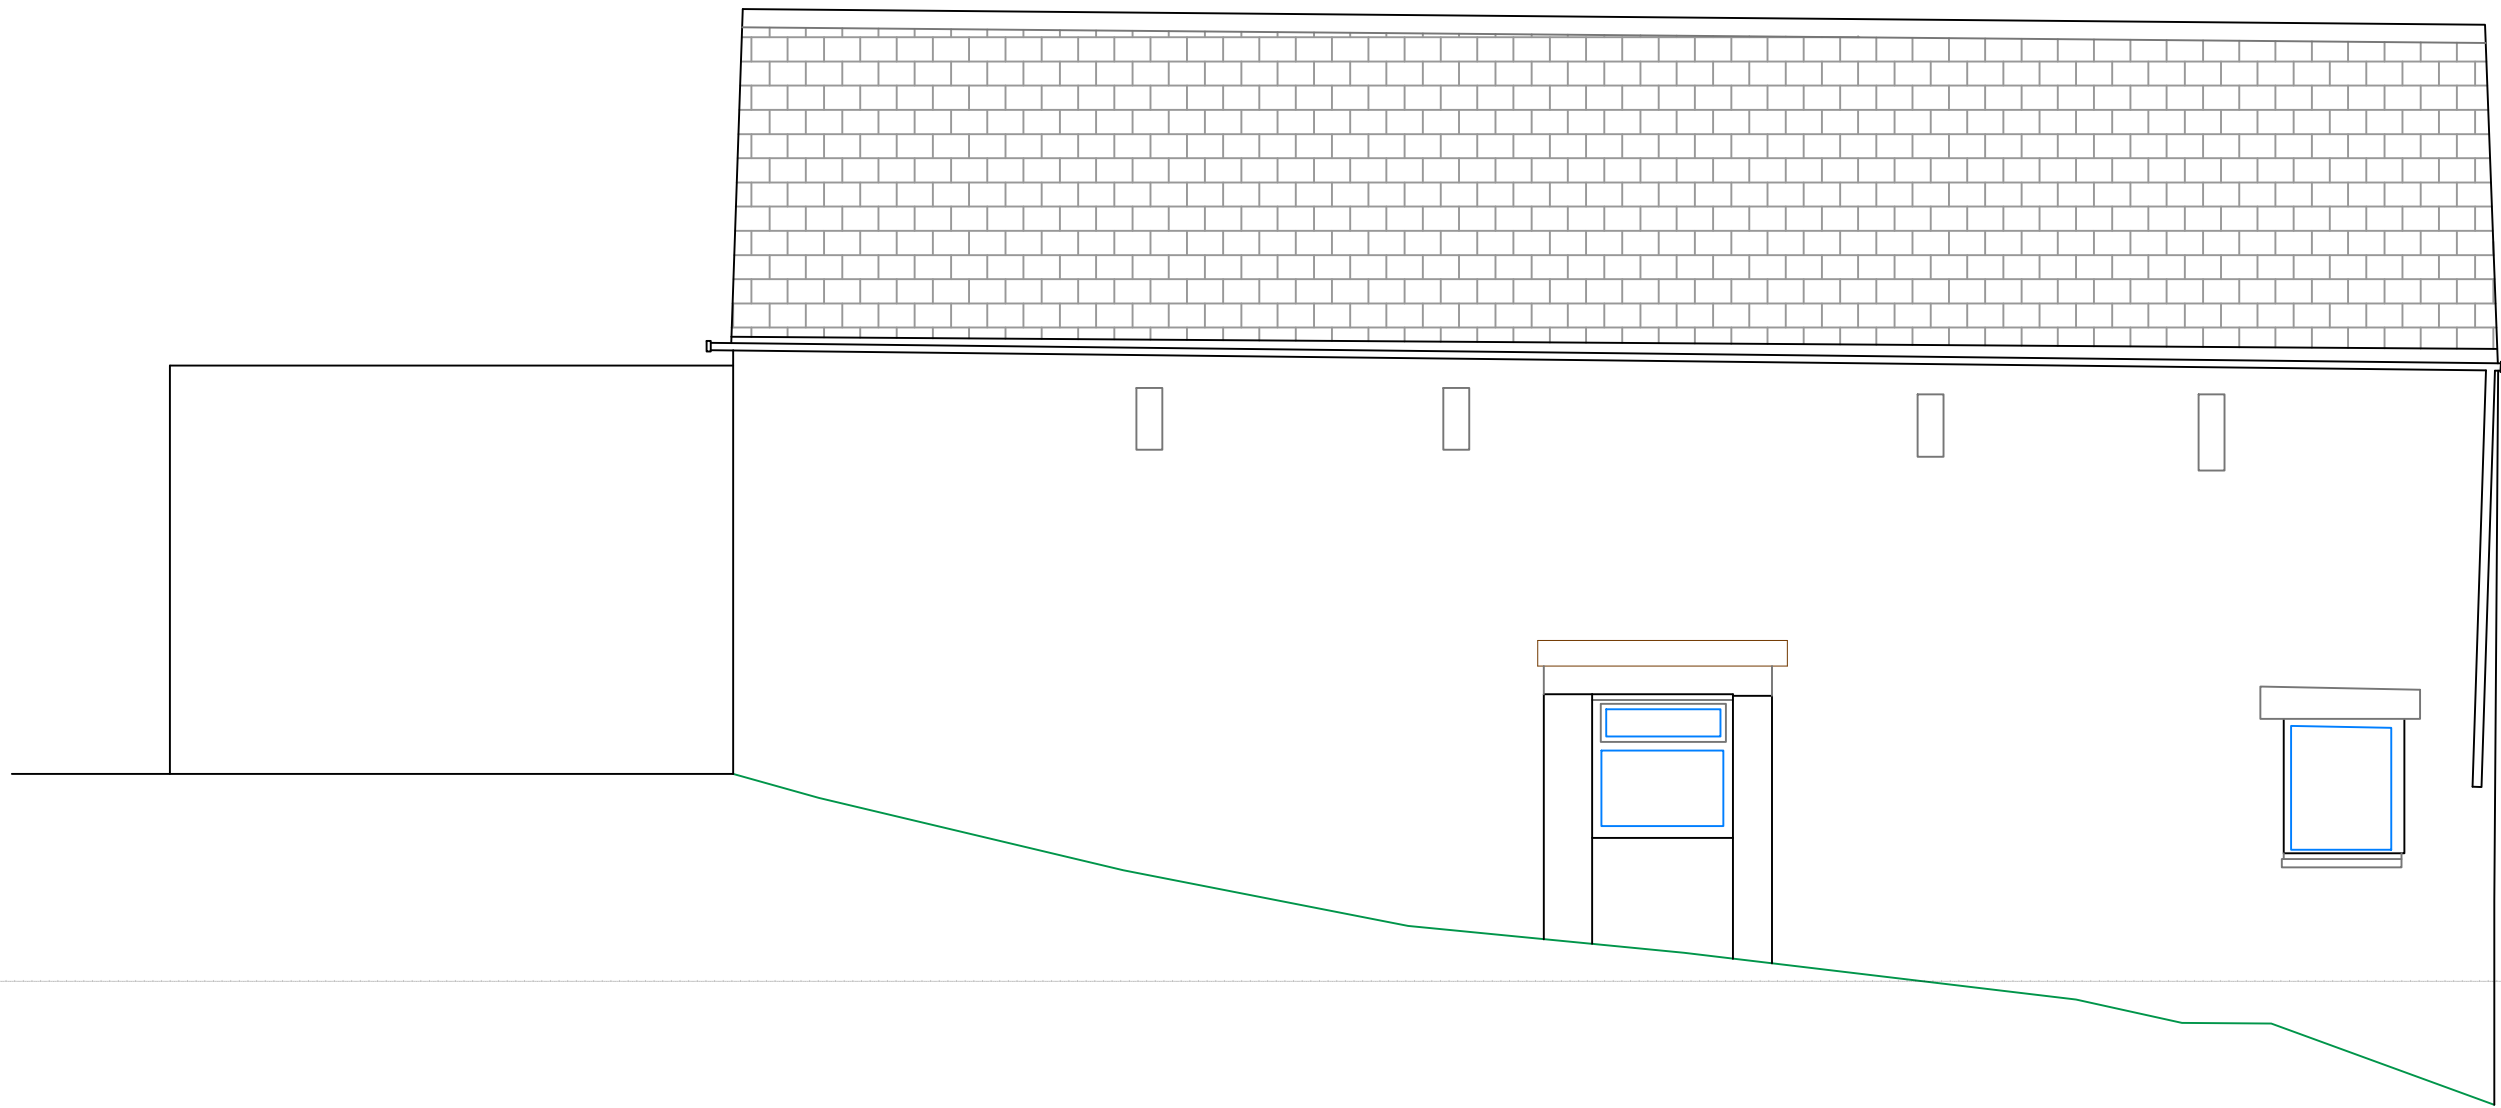


South Elevation

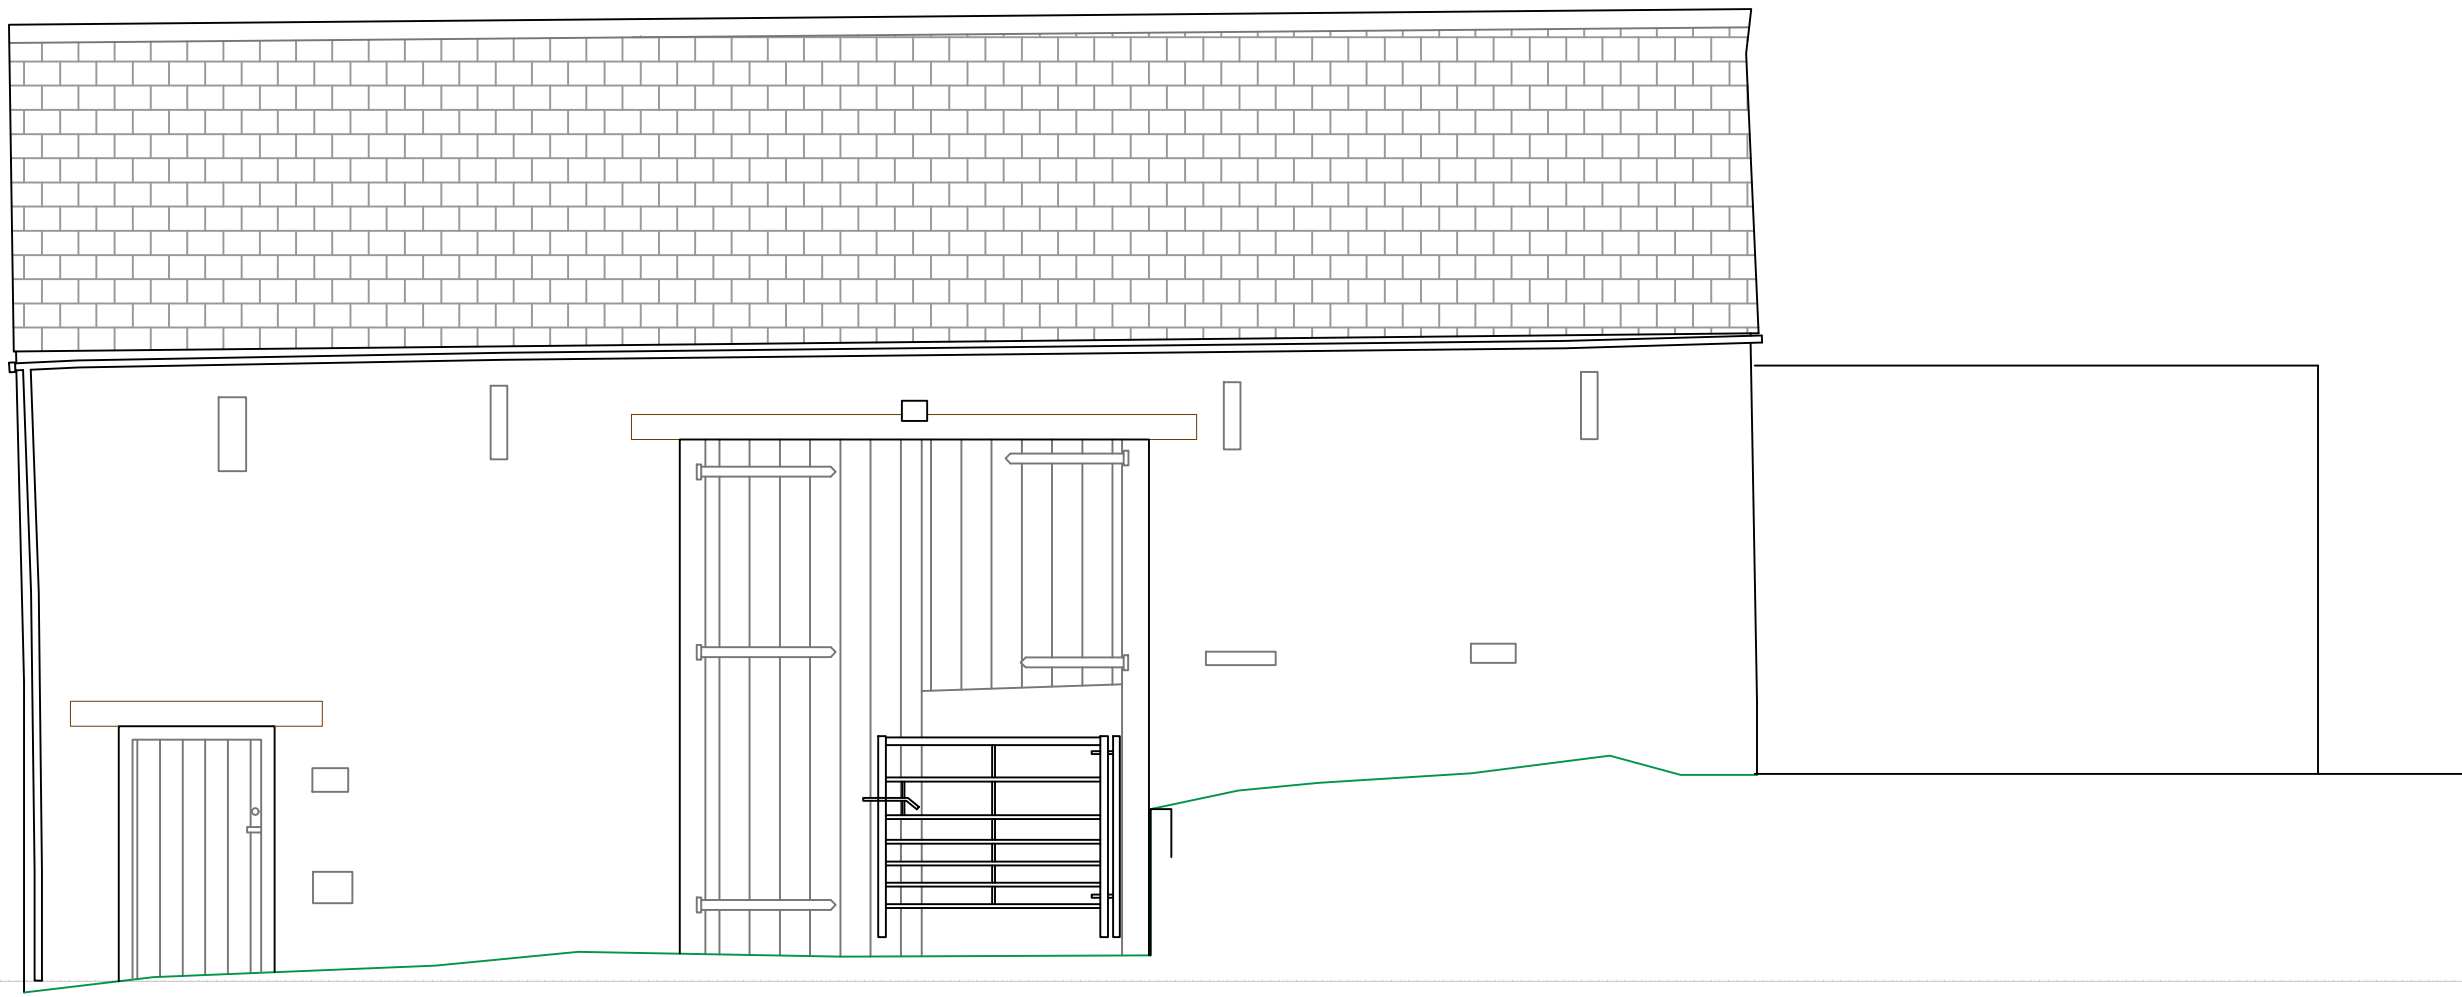


North Elevation

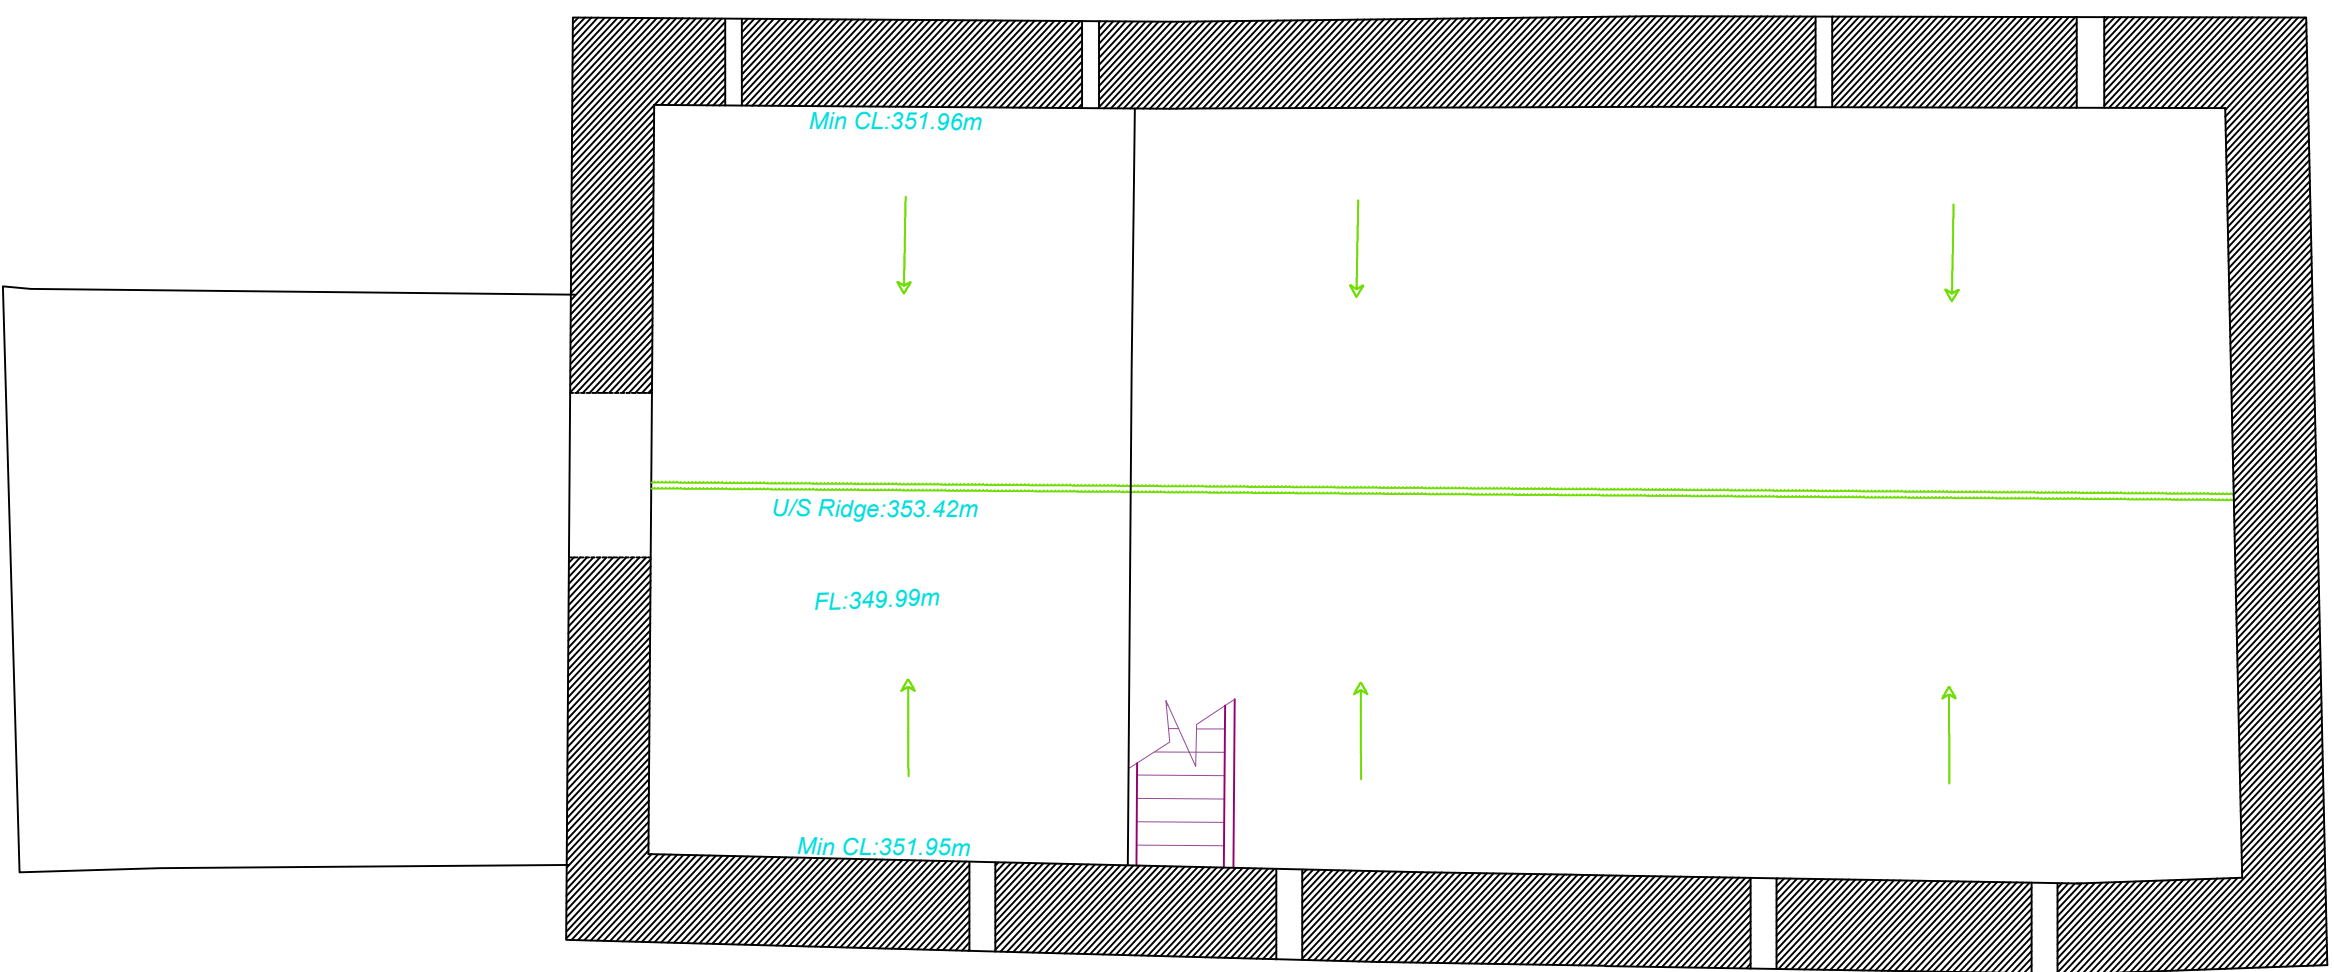


First Floor

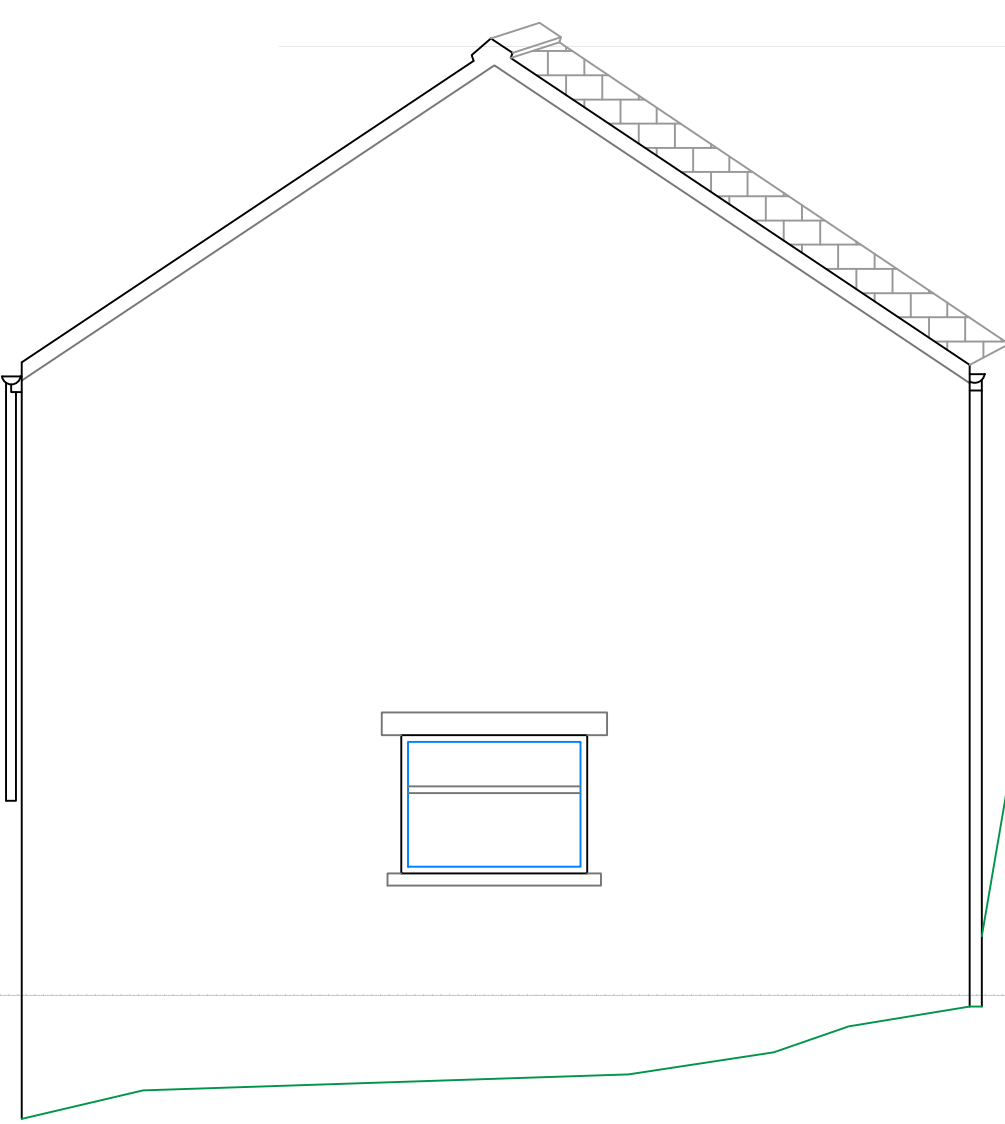

East Elevation

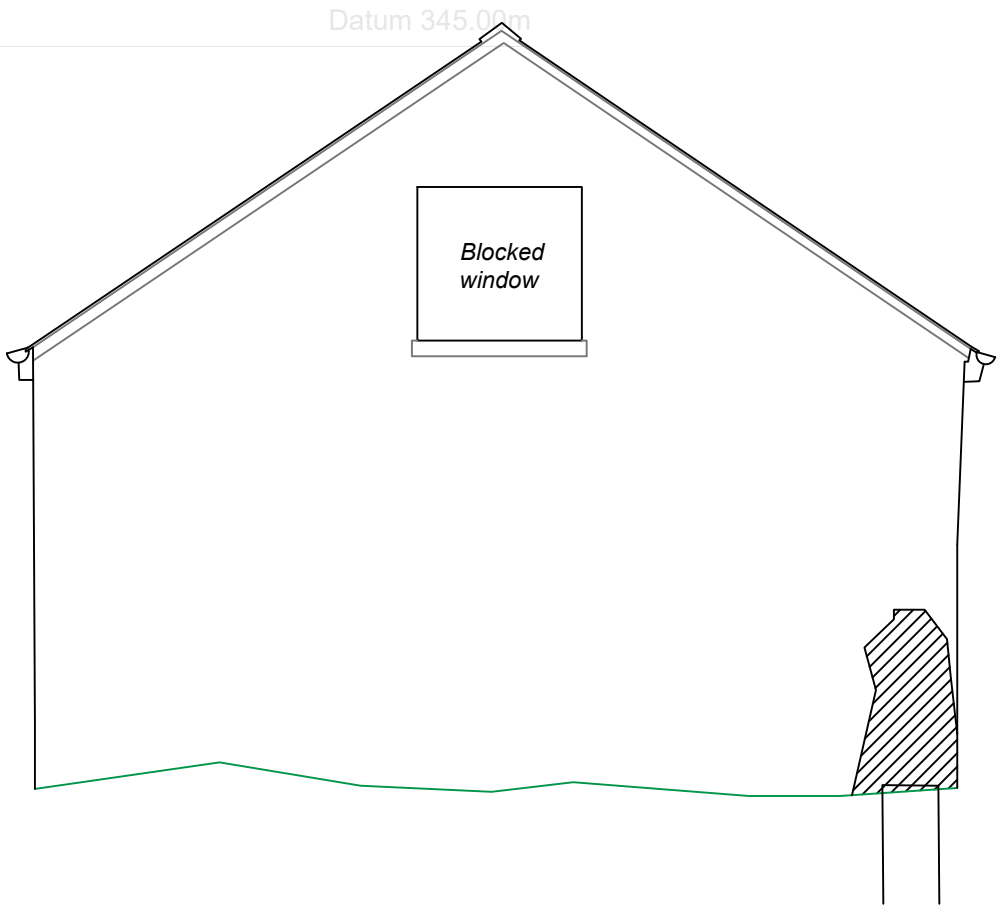

West Elevation

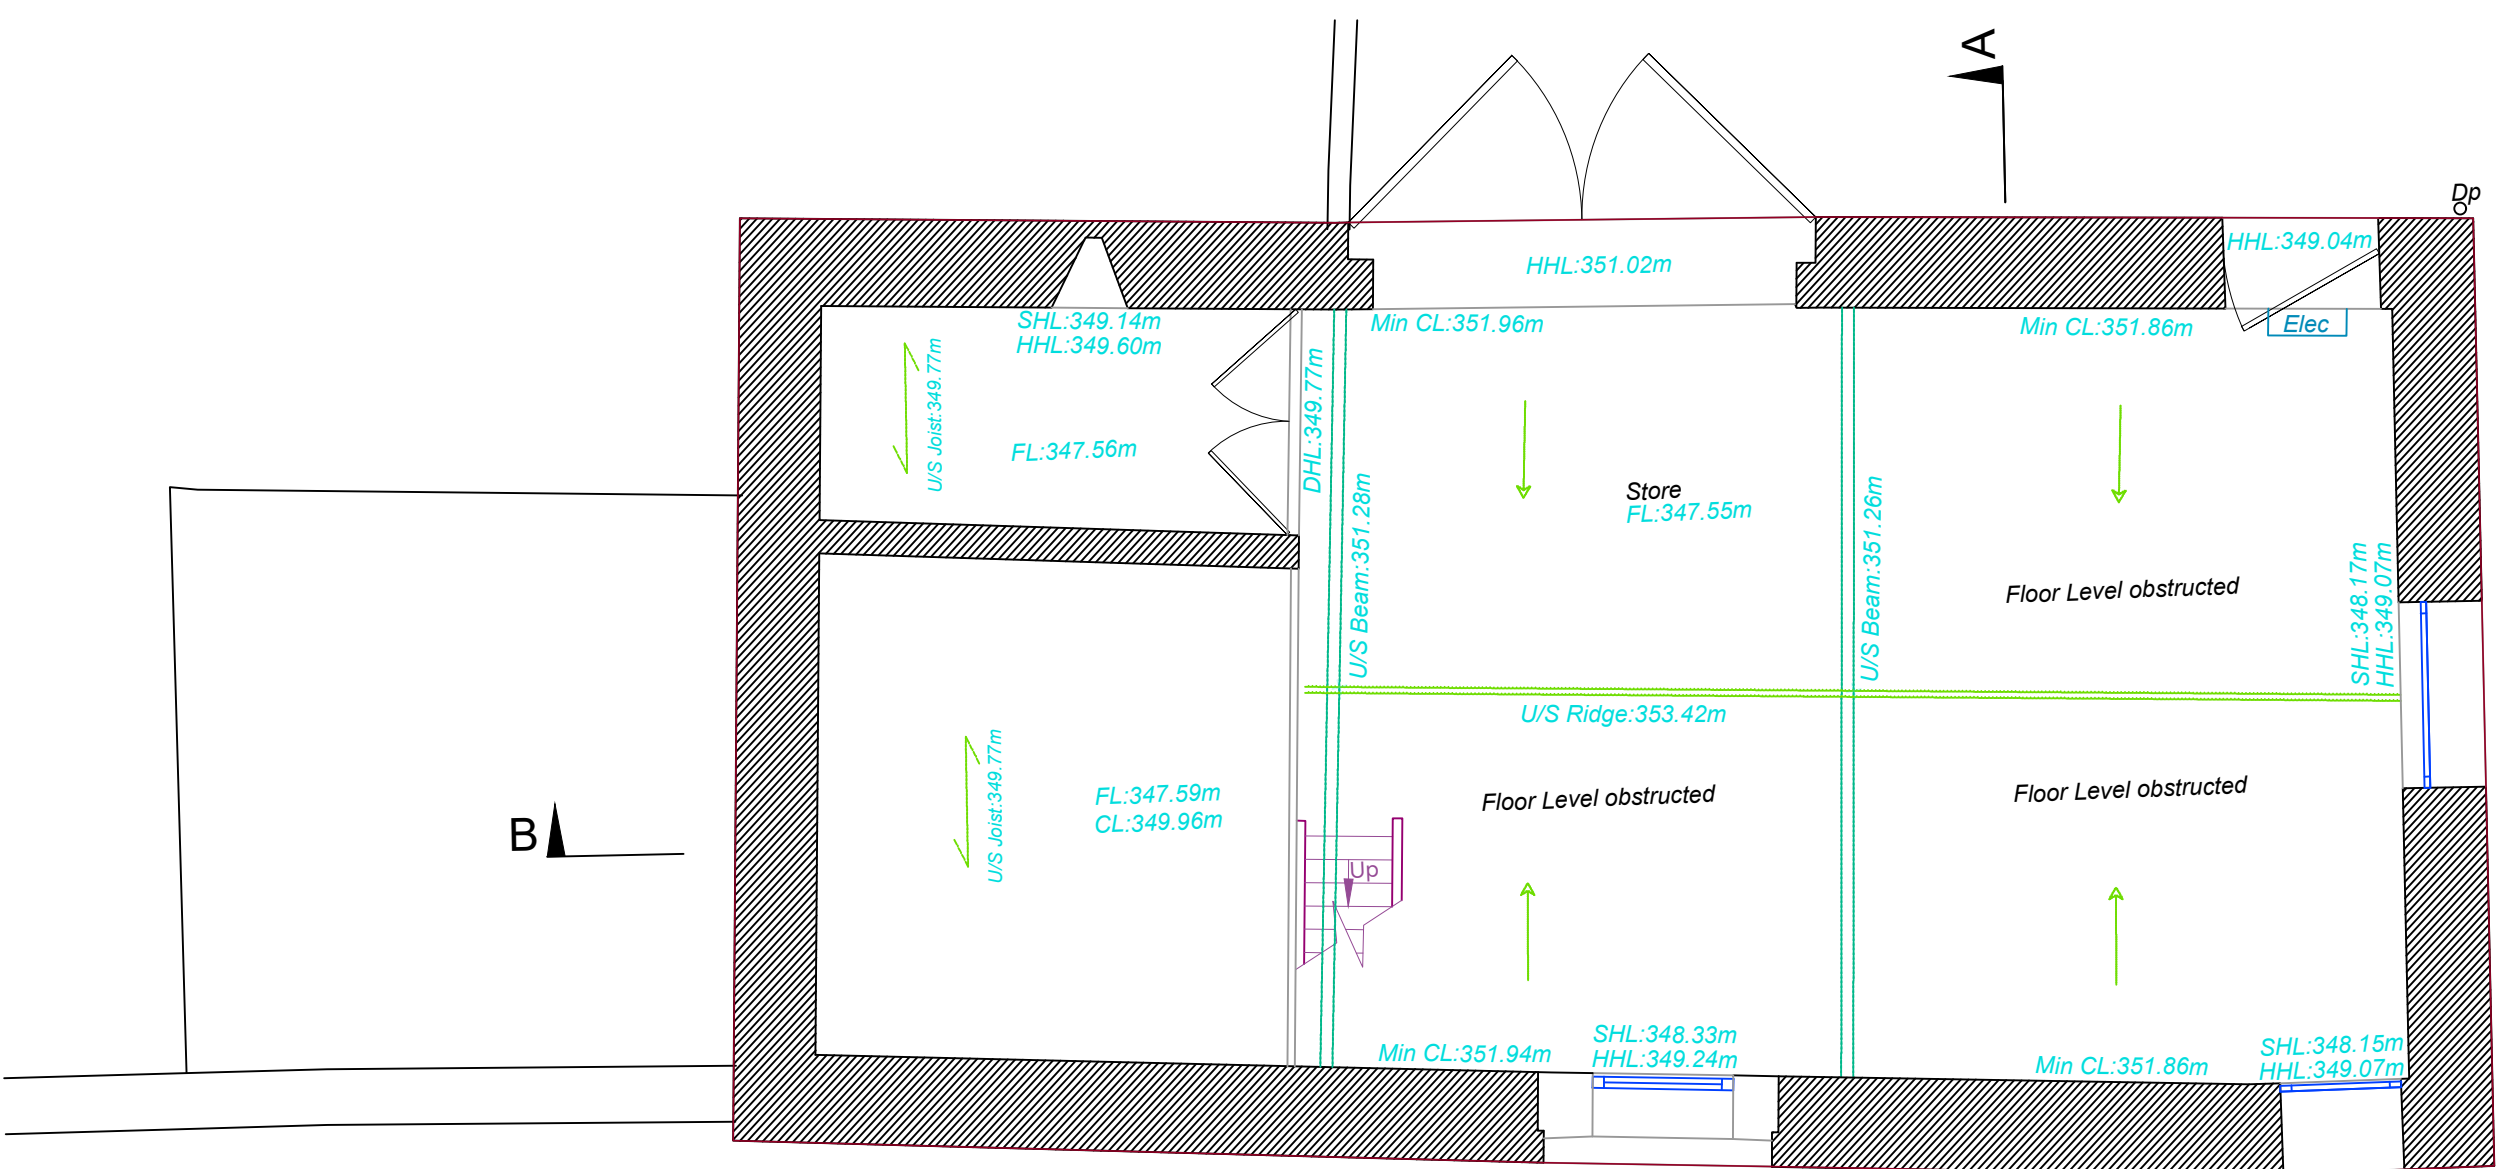

Ground Floor

Existing : Plans & Elevations - Scale 1:50

Rev.	Date.	Details		
Client:	Heathcote			
Project:	Barn off Staden Lane, Buxton, SK17 9RZ			
Drawing Title:	Existing Plans			
fisher german Fisher German LLP, The Estates Office Norman Court, Ashby de la Zouch Leicestershire, LE65 2UZ Tel: 01530 412821 E-mail: ashby@fishergerman.co.uk				
Scale Bar	1:50	North		
0m	1	2	3	
First Issued:	04.12.25	Revision Checked	04.12.25	
Drawn:	KS	Checked	PB	
Project Ref :	130700-004	Paper Size:	A1	
Drawing Ref:	EP01	Rev:	-	Issue 01
THIS DRAWING IS PROTECTED BY COPYRIGHT. IT MAY NOT BE REPRODUCED IN ANY FORM OR BY ANY MEANS FOR ANY PURPOSE WITHOUT WRITTEN PERMISSION OF FISHER GERMAN LLP CHARTERED SURVEYORS. FISHER GERMAN LLP IS A LIMITED LIABILITY PARTNERSHIP REGISTERED IN ENGLAND & WALES. REGISTERED NUMBER: OC17554. REPRODUCED USING ORDNANCE SURVEY DATA. CROWN COPYRIGHT. ALL RIGHTS RESERVED. LICENCE NUMBER: 10000537.				