


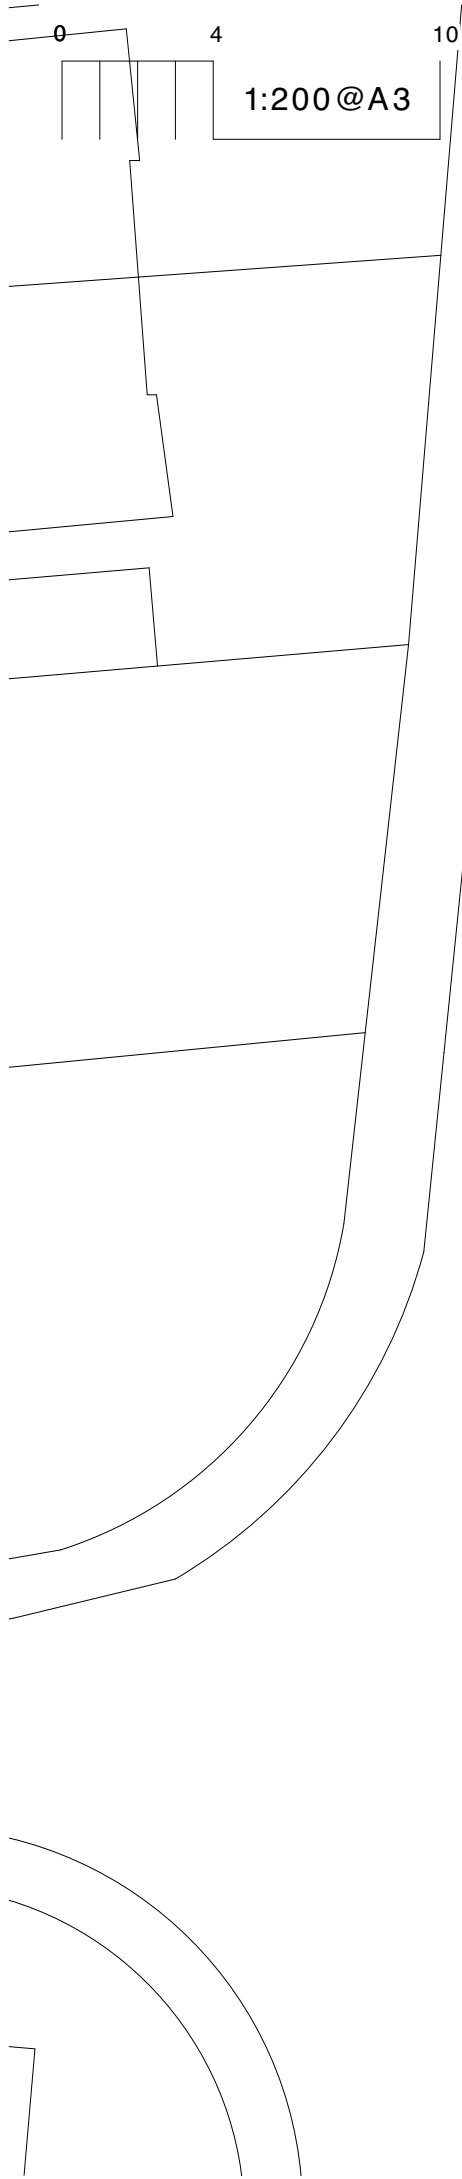

DOVEDALE CRESCENT

Existing porch to be demolished to make way for a new double storey extension shown diagonal hatched



No. 40

Copyright © FLOCC Studio Ltd. All rights reserved.


This drawing is the property of FLOCC Studio Limited therefore, will require the express written authorisation of FLOCC Studio Ltd. for its total or partial reproduction, as well as exploitation, distribution and marketing.

These drawings are for the purpose of achieving planning and building regulations approval only and subject to final review/ approval by building control. All drawings must be read in conjunction with structural engineers design drawings and calculations. All products to be installed in accordance with manufacturers recommendation and details.

All dimensions are to be verified on site and any discrepancies reported before commencement of any work.

Issue/ Rev	Description	Date
#	Initial Issue	13.12.25

**FOR PLANNING/
BUILDING CONTROL
APPROVAL**

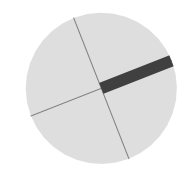

flocc

Flocc Studio Ltd.
963 Stockport Rd Levenshulme
Manchester M19 3NP.
+44 161 307 1766
info@floccstudio.co.uk

Client
Keith Beevers

Project Description
40 Dovedale Crescet, Buxton

Project Number **DOV040**
Drawing Title

Site Plan - Proposed

Drawing Number Scale
WD2.2 1:200 @ A3