

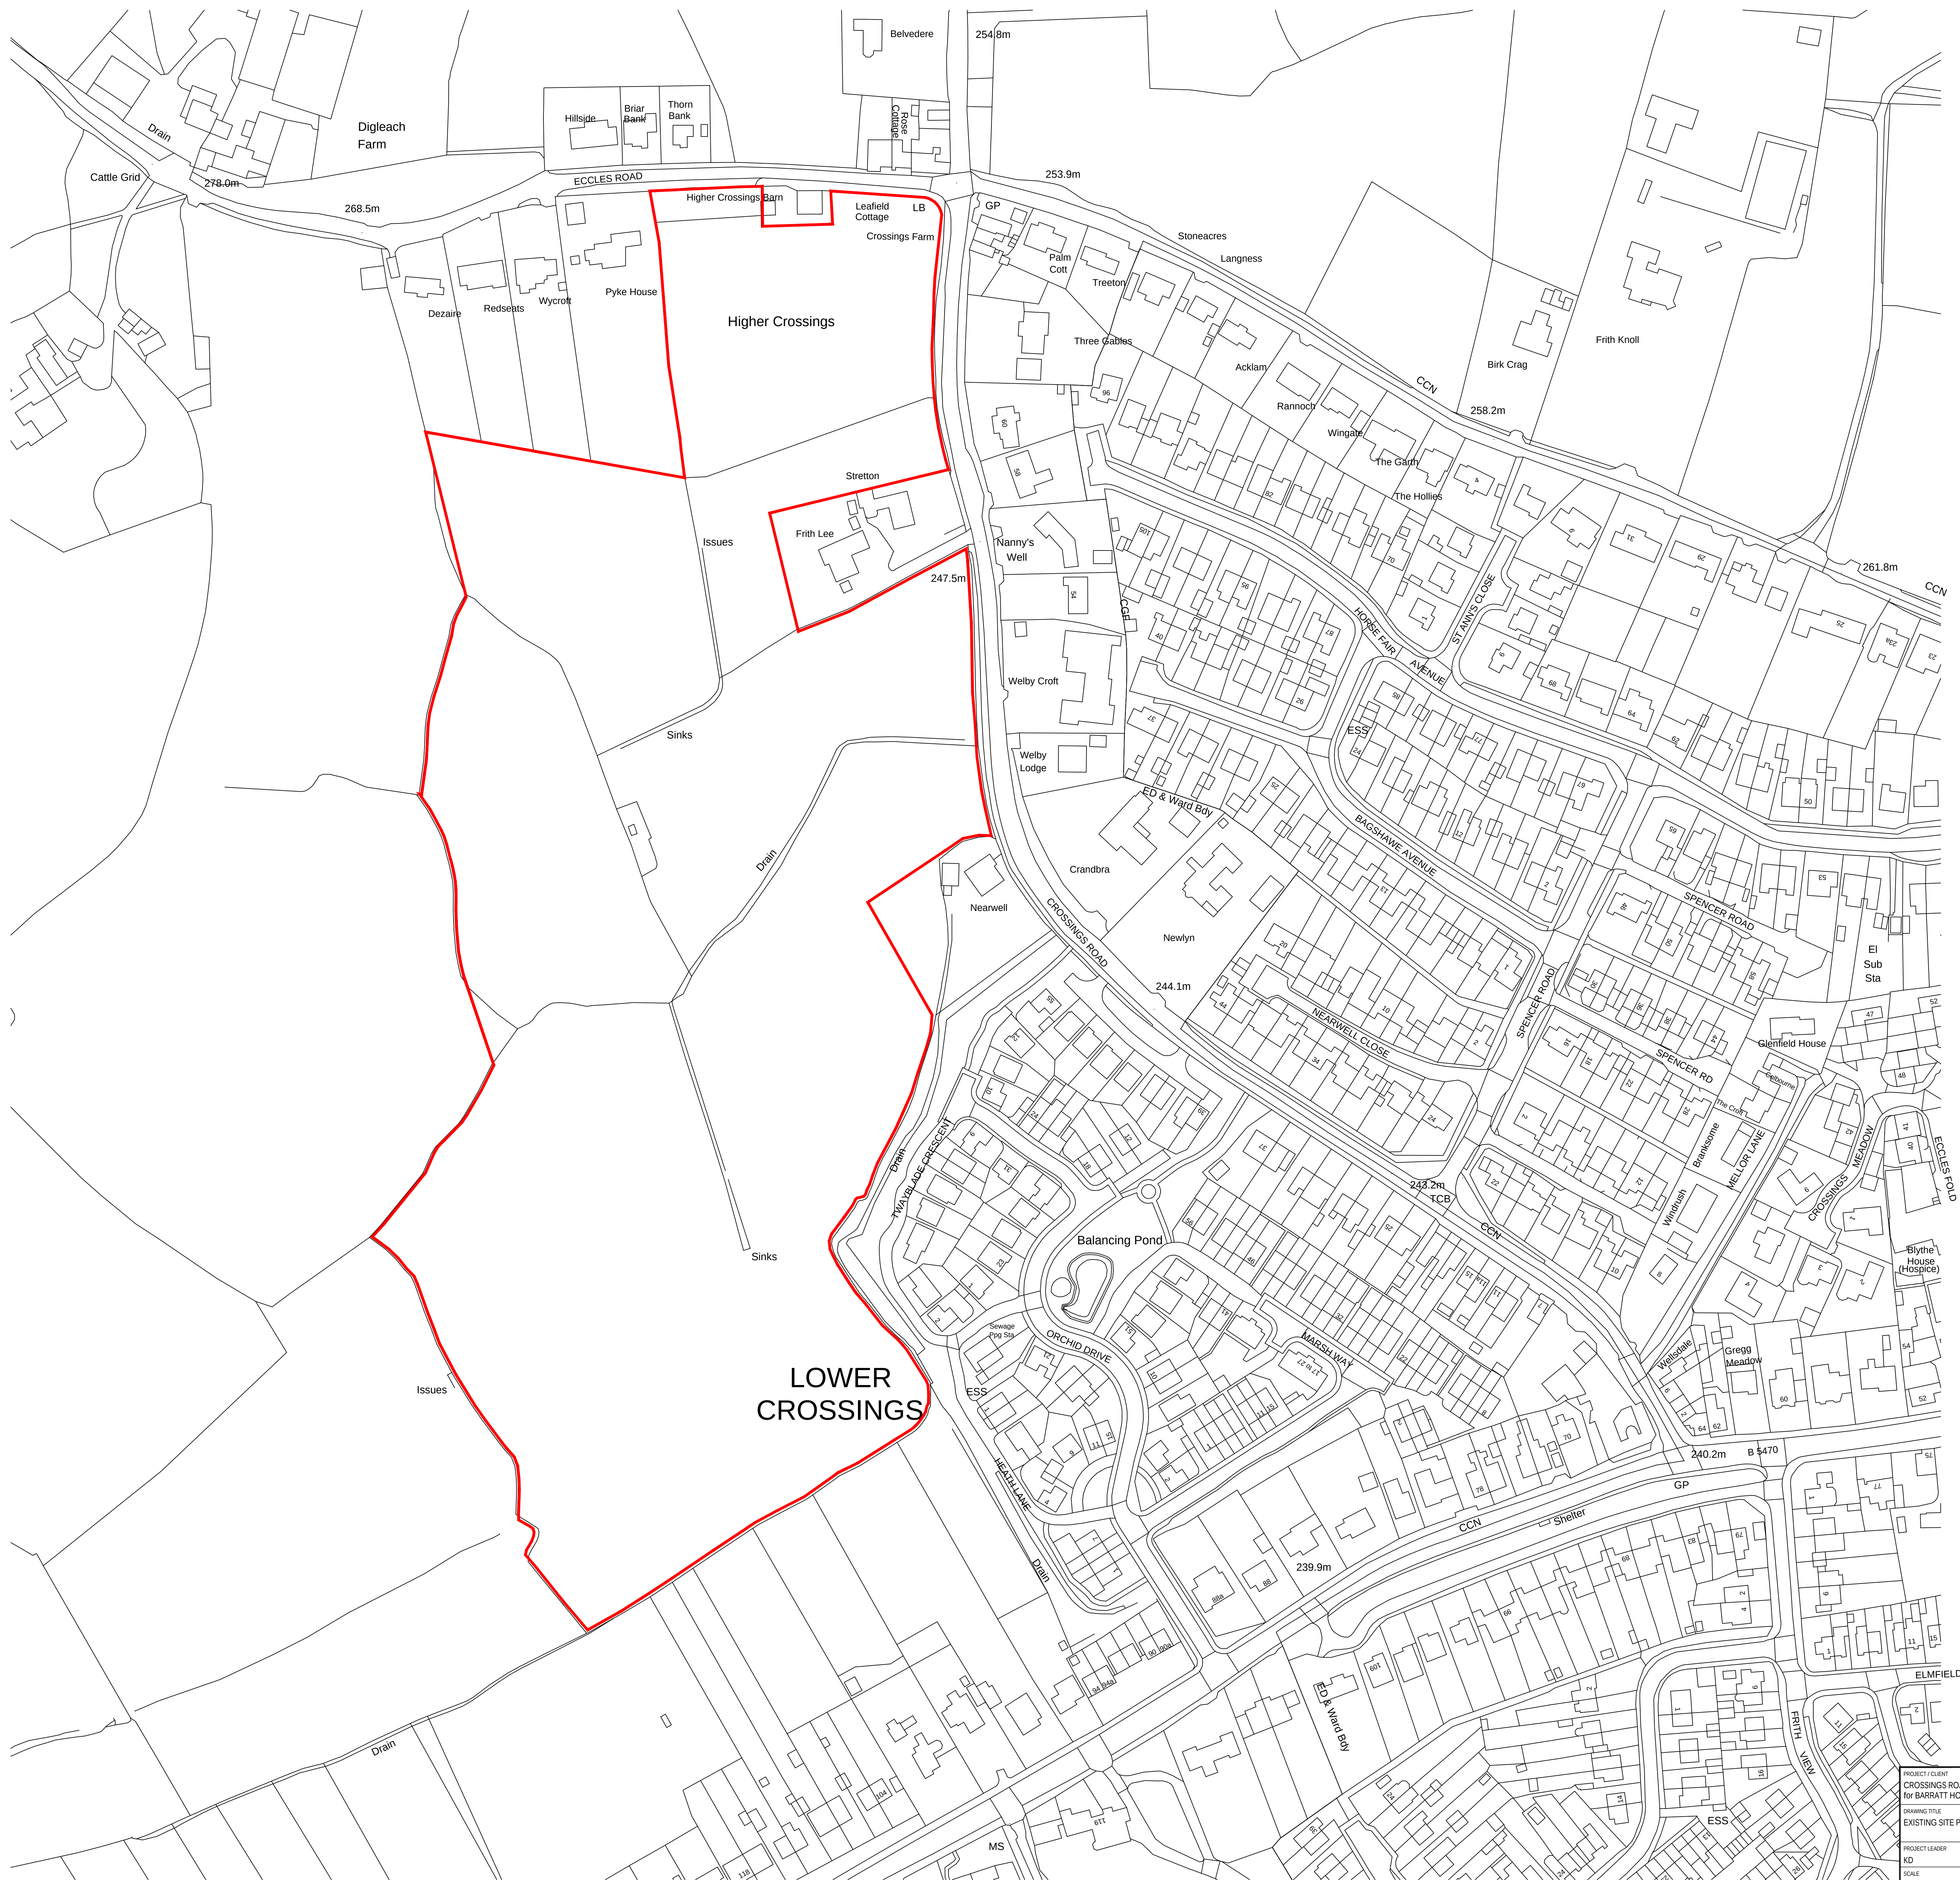


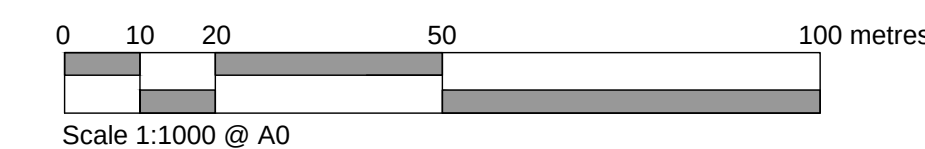

P2_17.11.25_KW_Do not scale removed
REV DATE REVISION

PROJECT CLIENT CROSSINGS ROAD for BARRATT HOMES MANCHESTER		PROJECT NO. NBH/3382
DRAWING TITLE EXISTING SITE PLAN		DRAWING STATUS PLANNING
PROJECT LEADER KD		DRAWING NO. 003
DRAWN BY KW	CHECKED BY IDP	DRAWING REVISION
SCALE 1:1000 @ A0		DATE October 2025

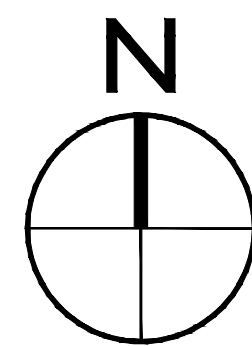

Architecture
Masterplanning
Urban Design

© Partnership between IDP Architects, Barratt Homes, Skanska, Newcastle upon Tyne NE2 4JF 1 030 264442
IDP/2025/003/003 1 of 10 pages