




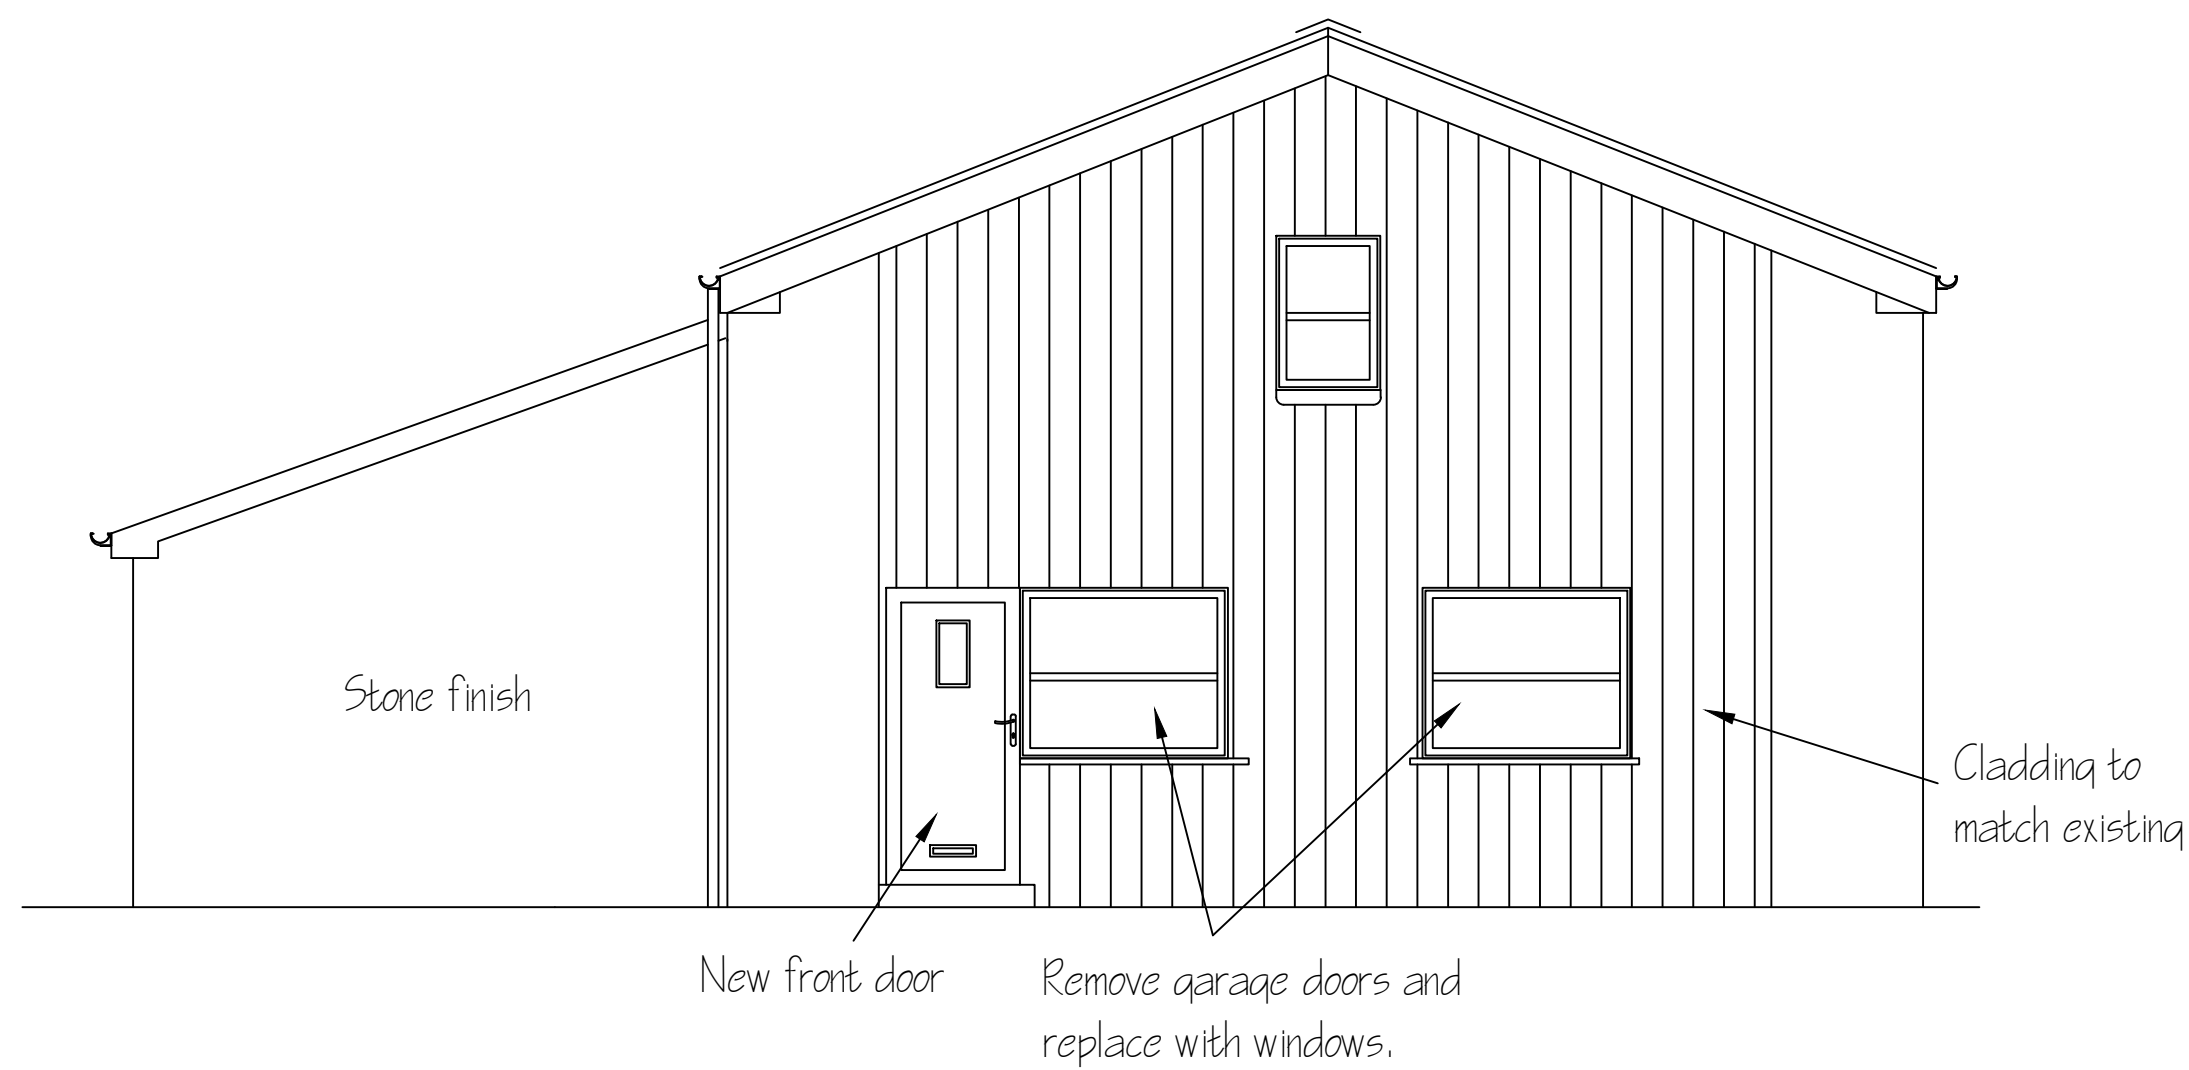


Proposed Front Elevation

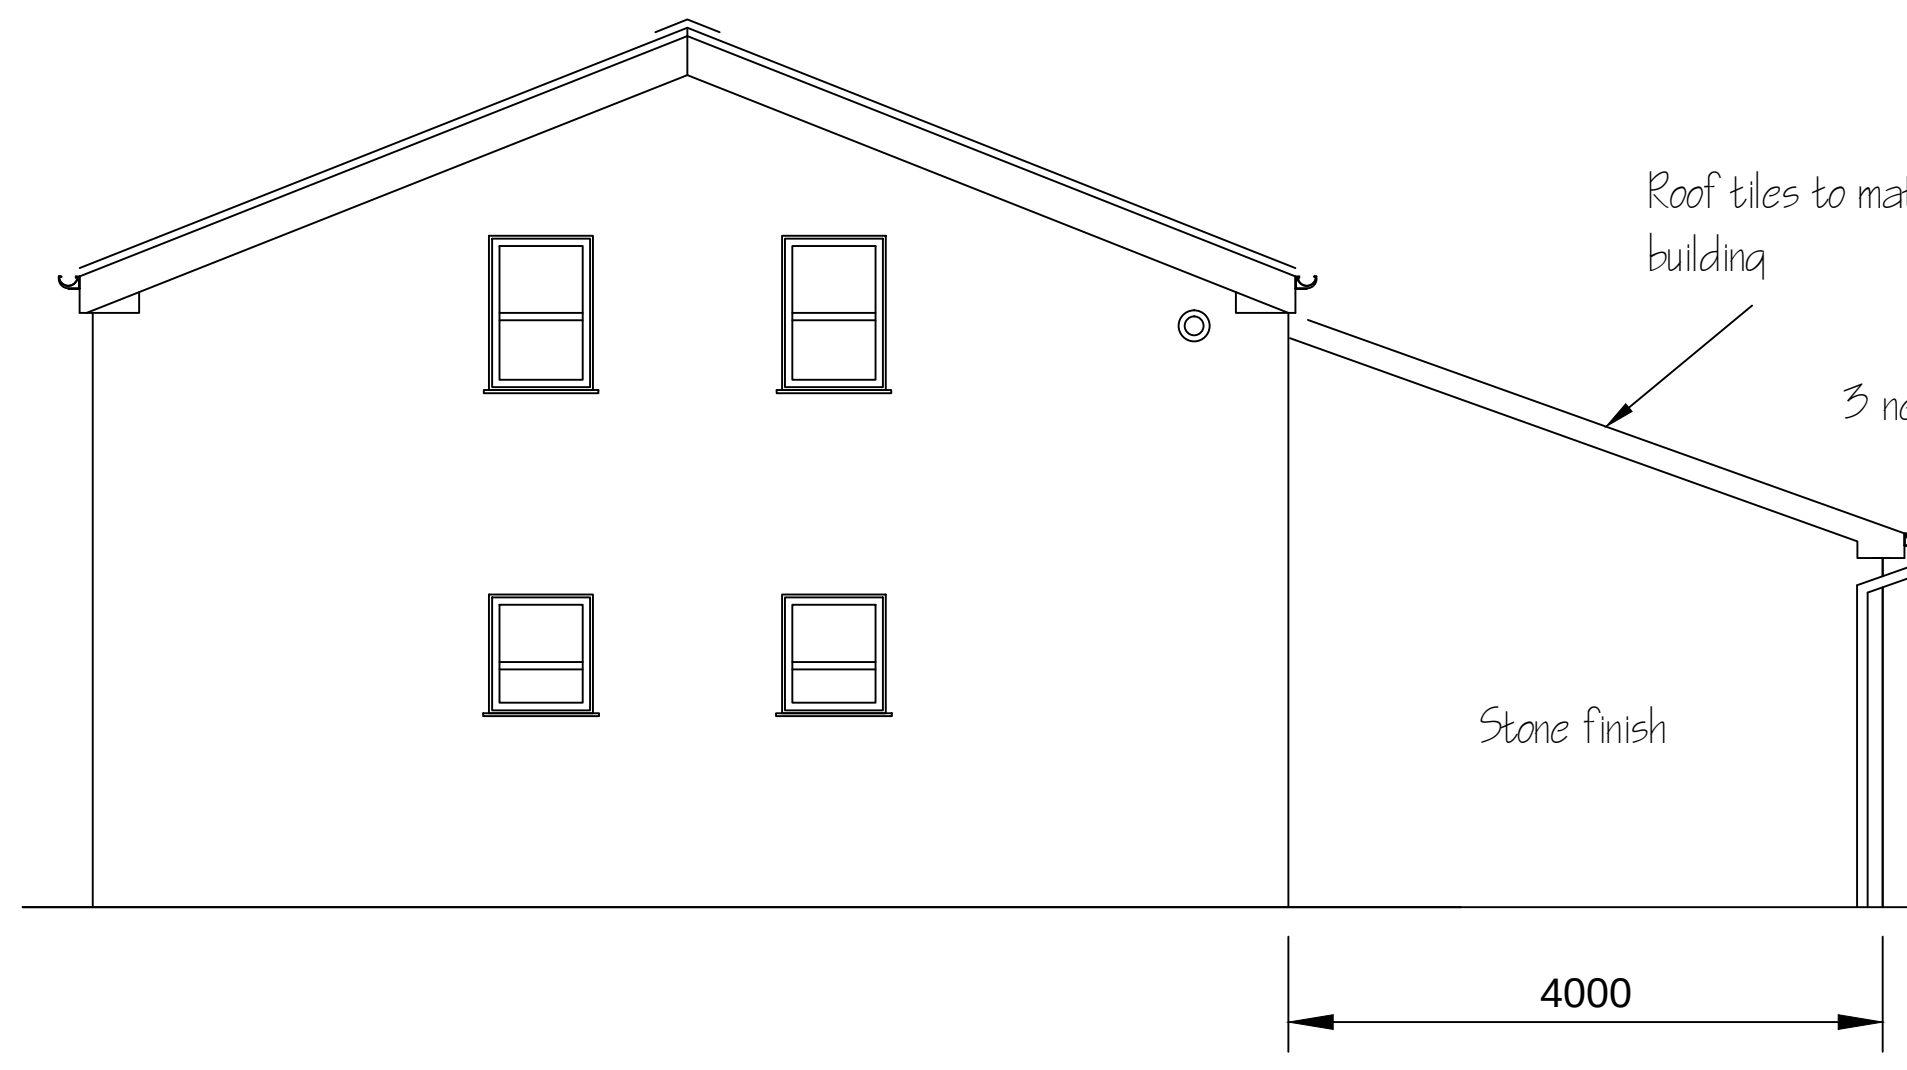


Proposed Rear Elevation

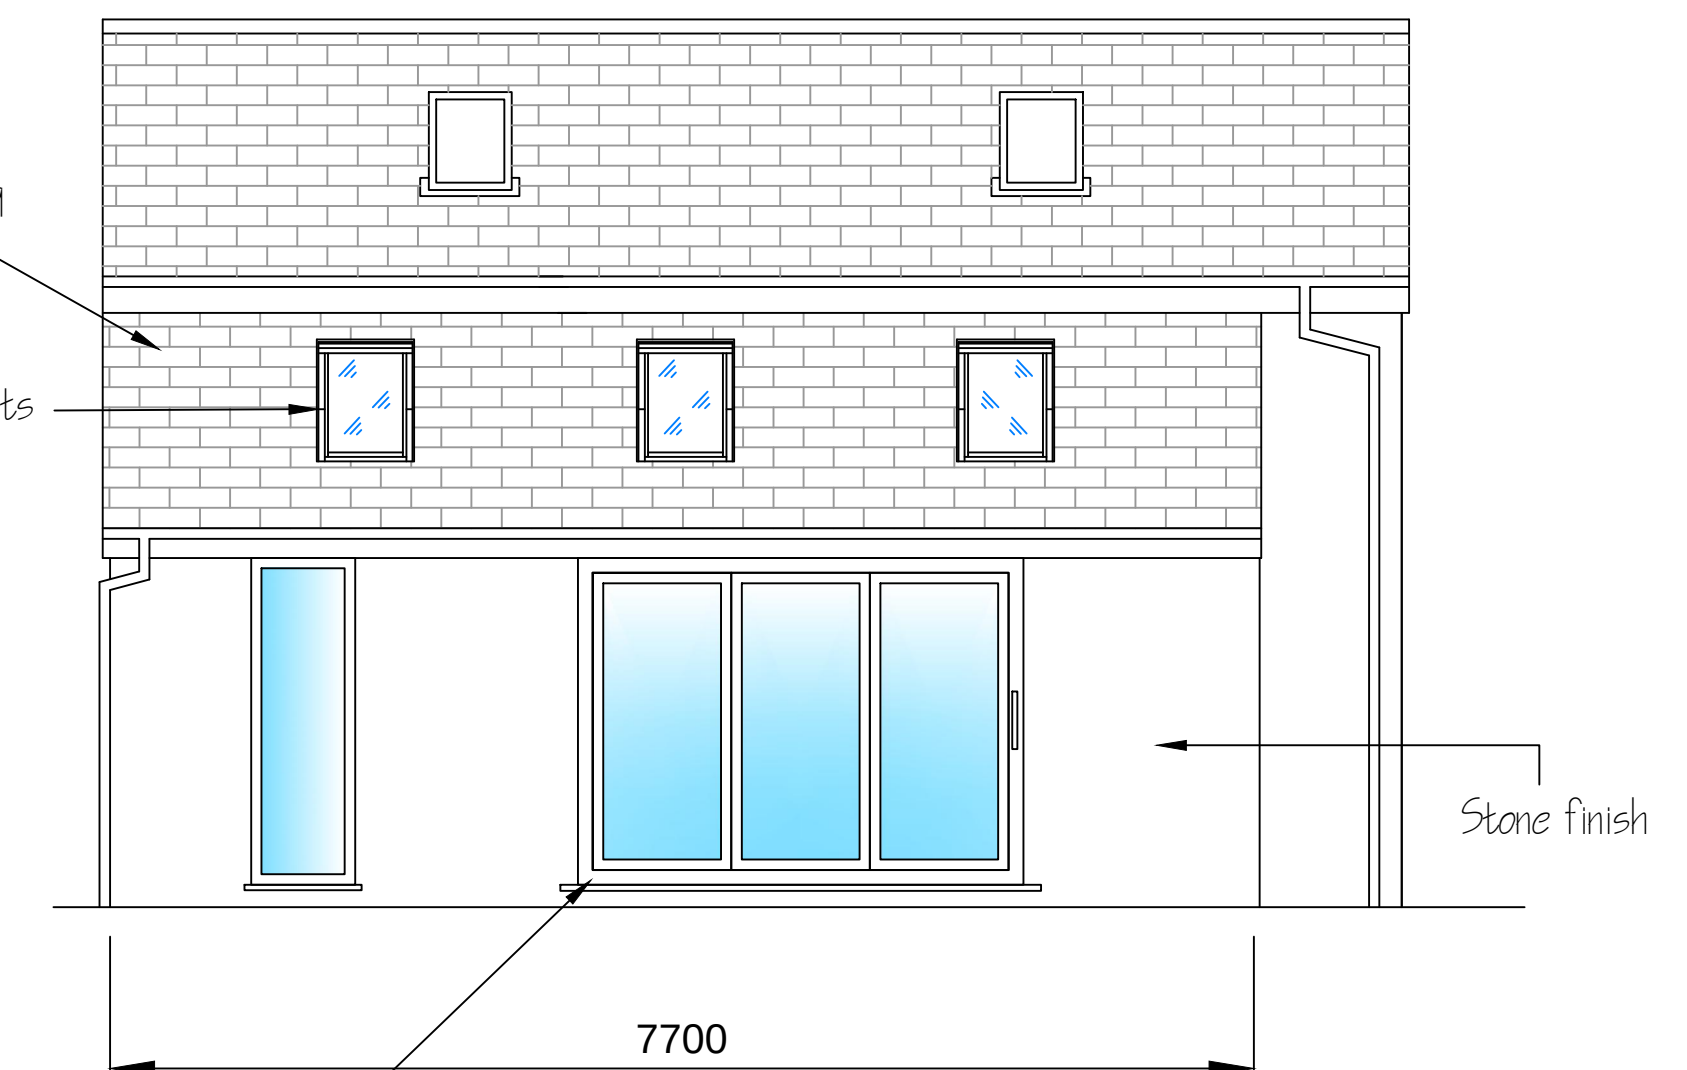


Proposed Side Elevation
View on A

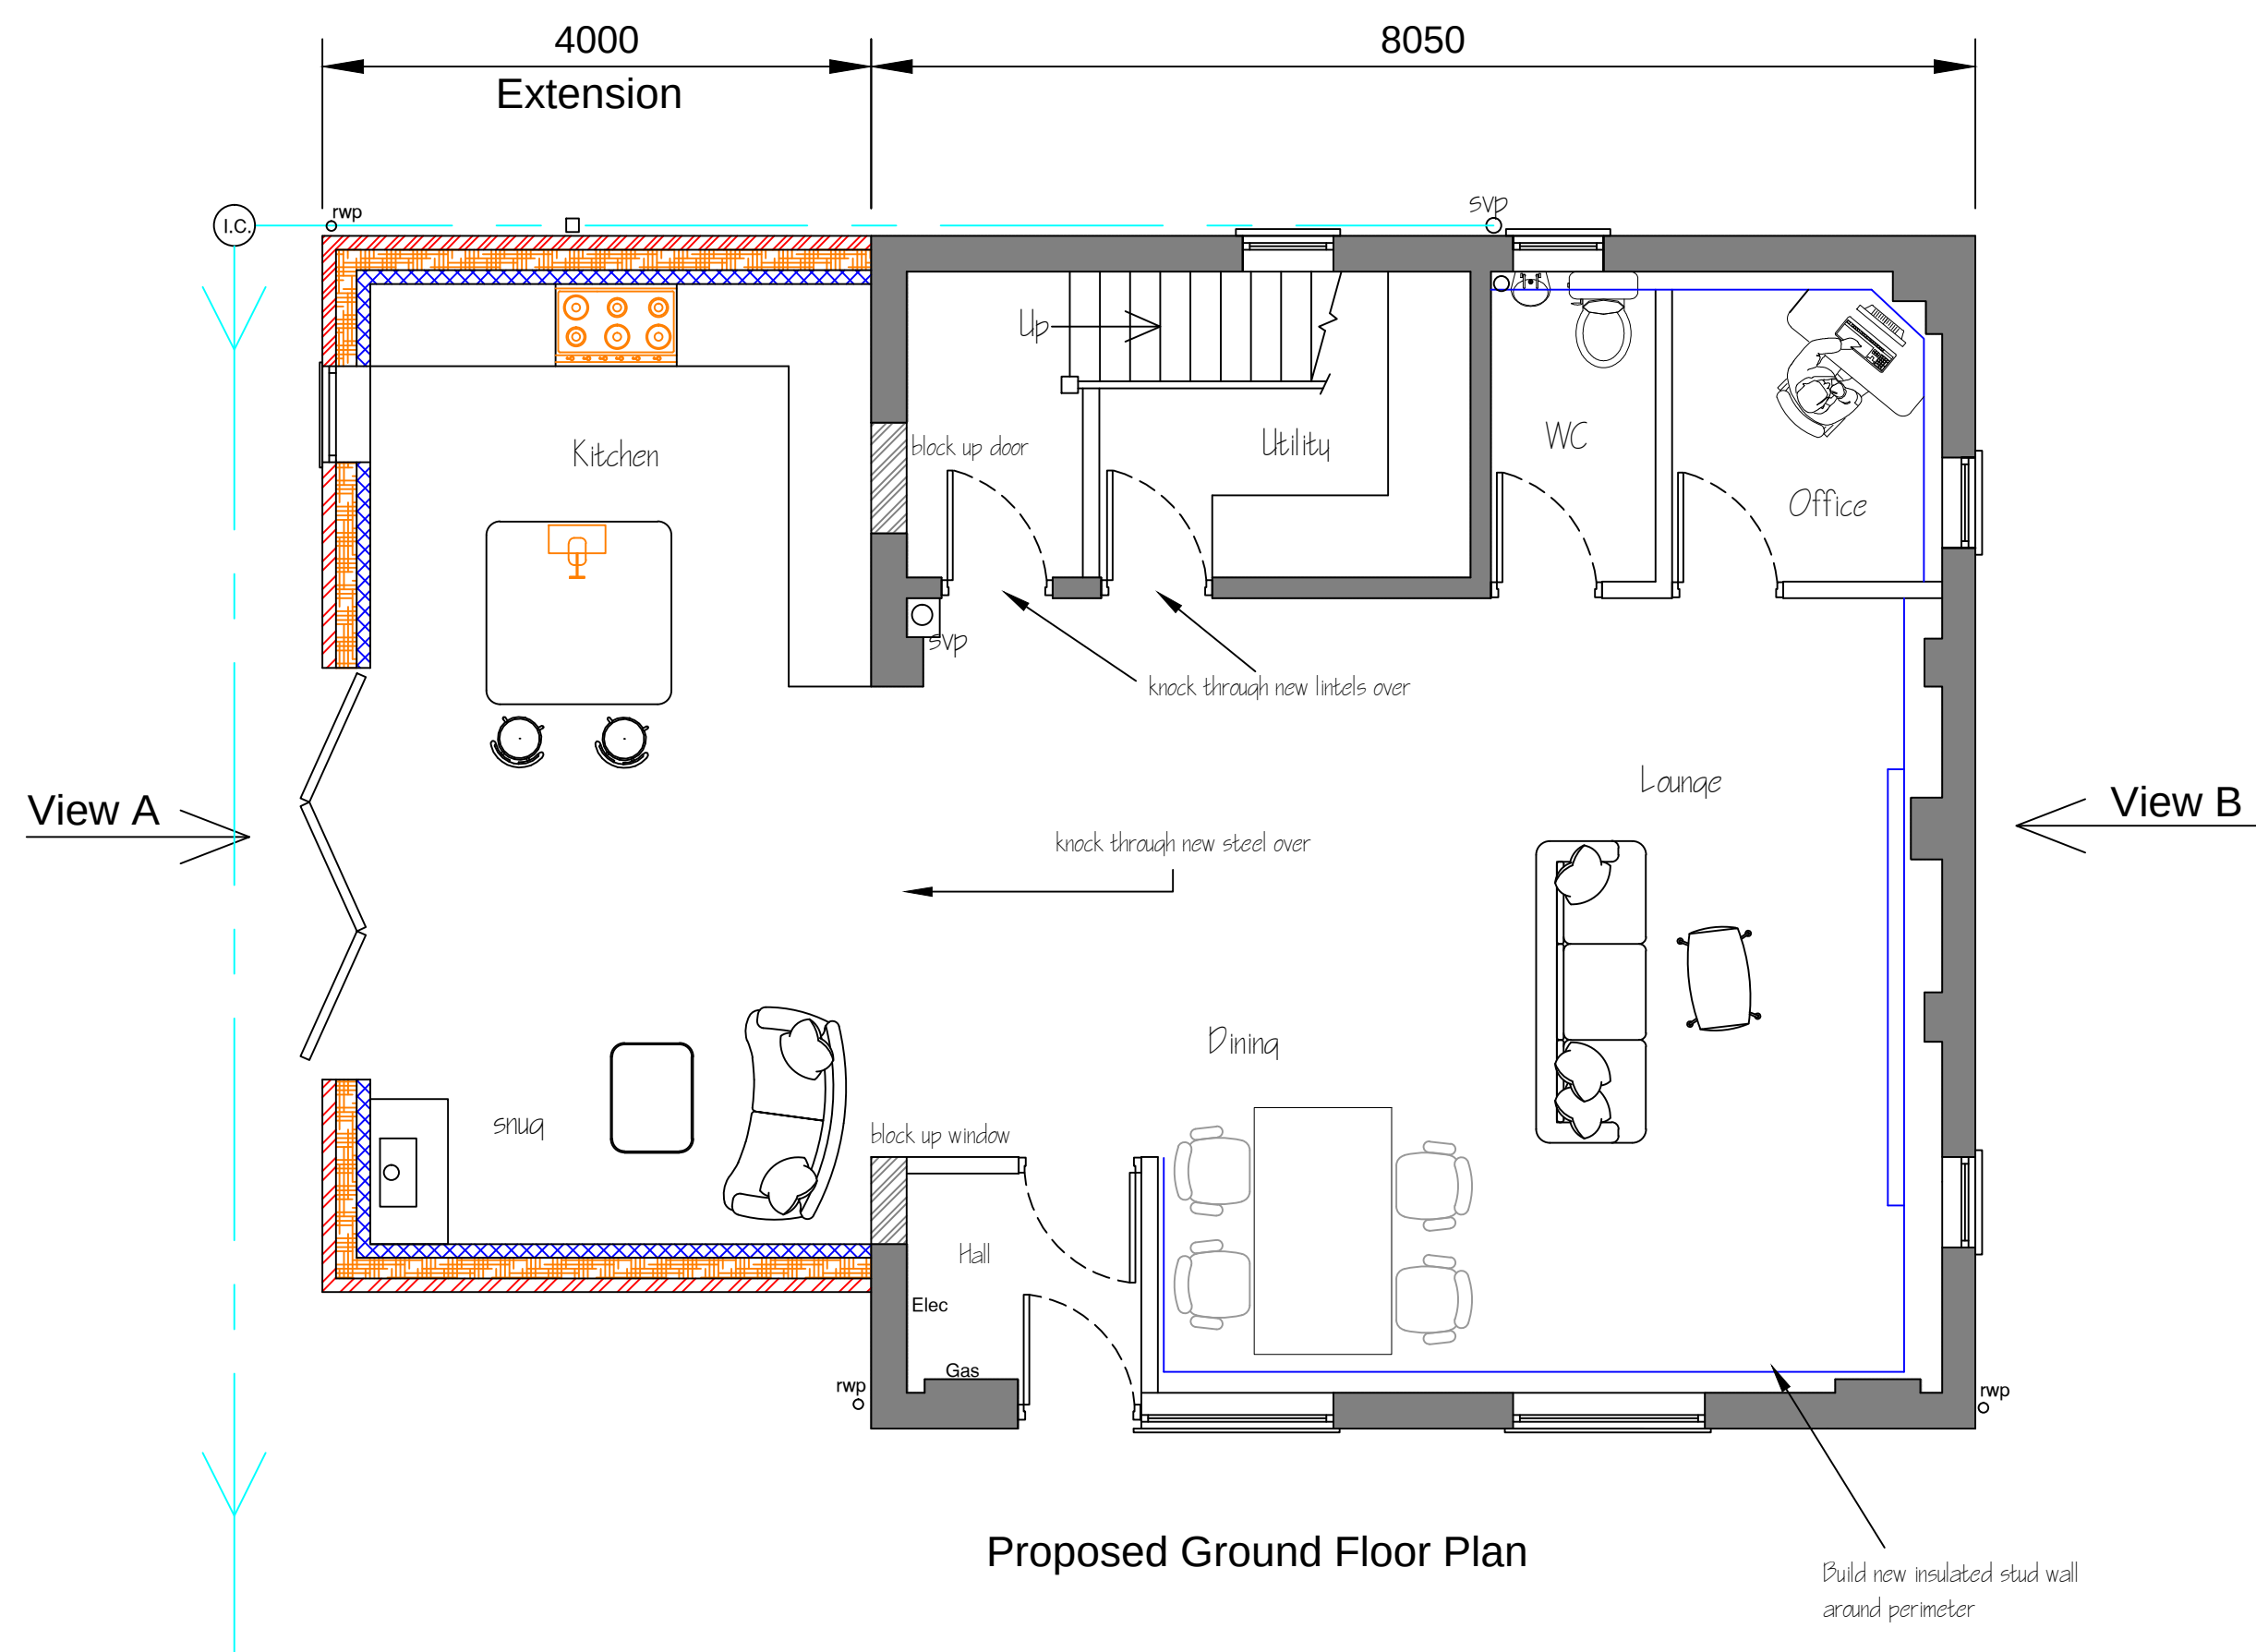

Proposed Ground Floor Plan

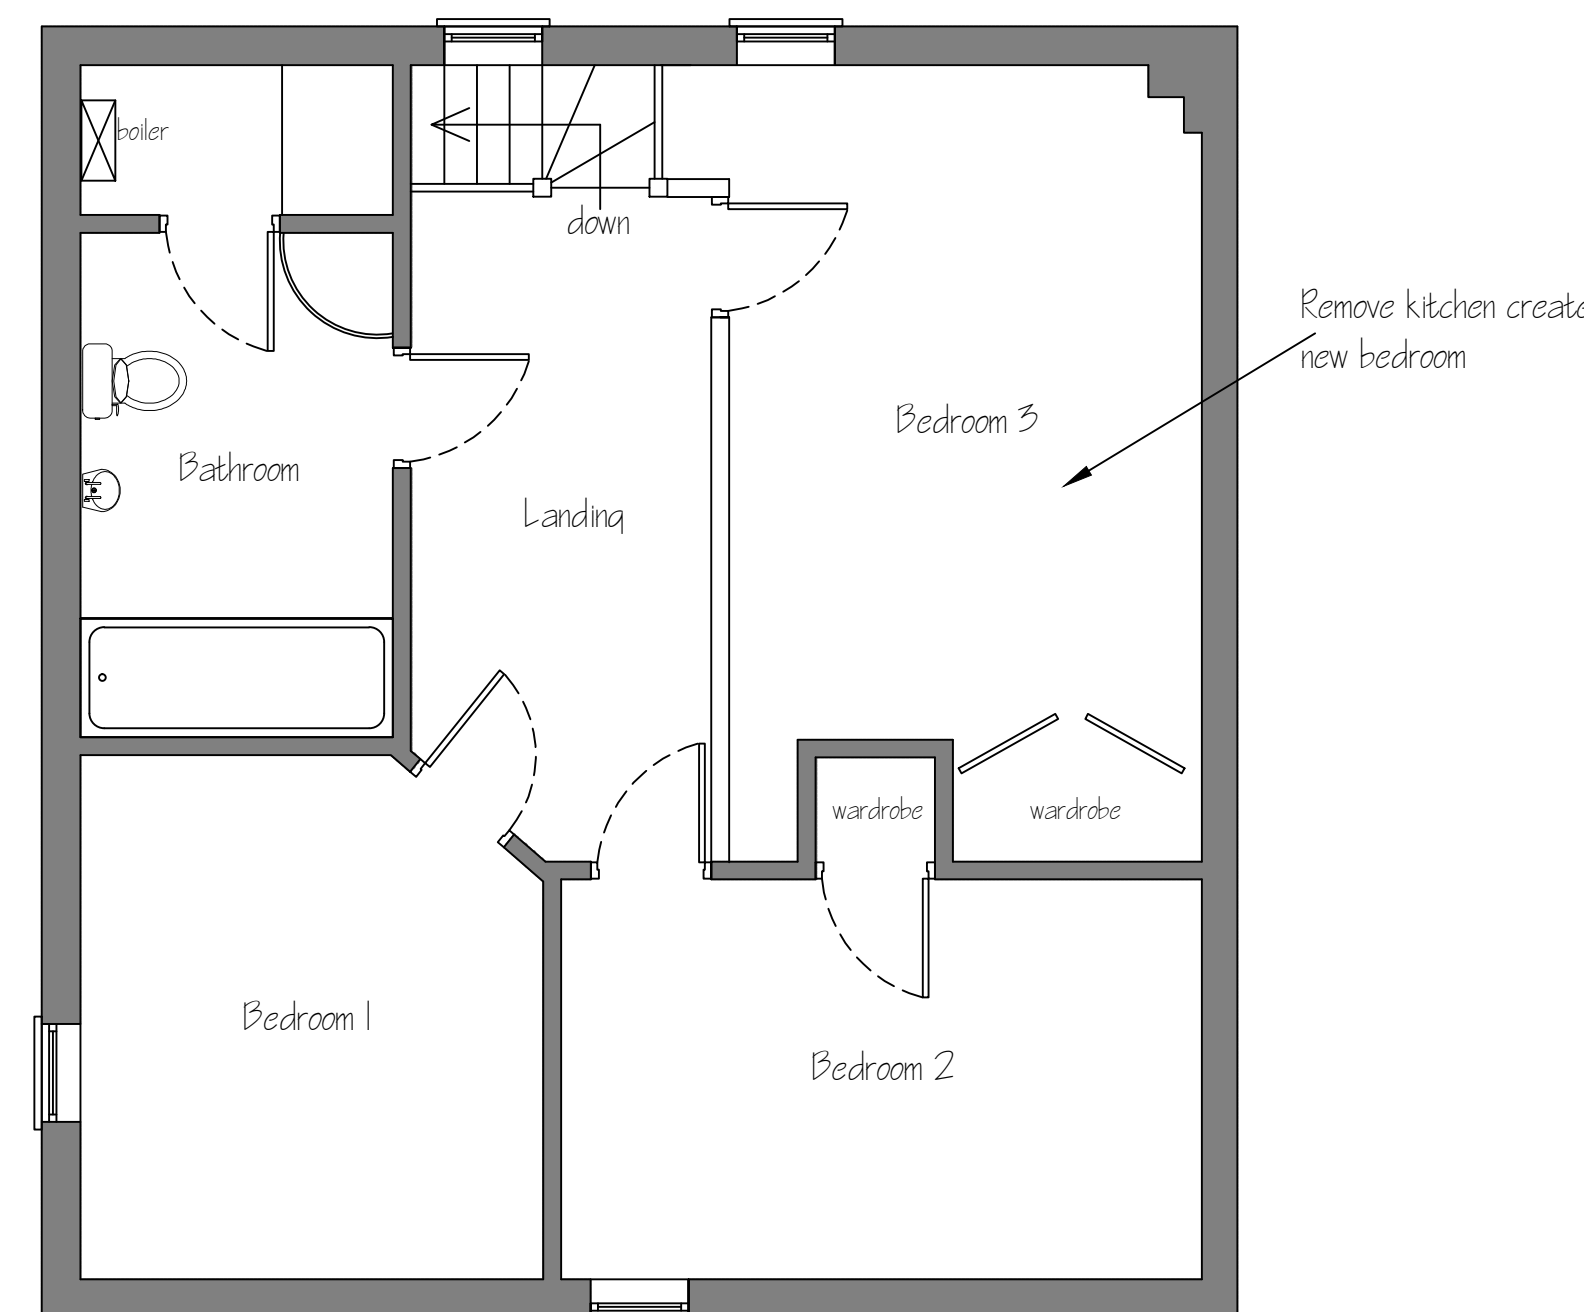

Proposed First Floor Plan

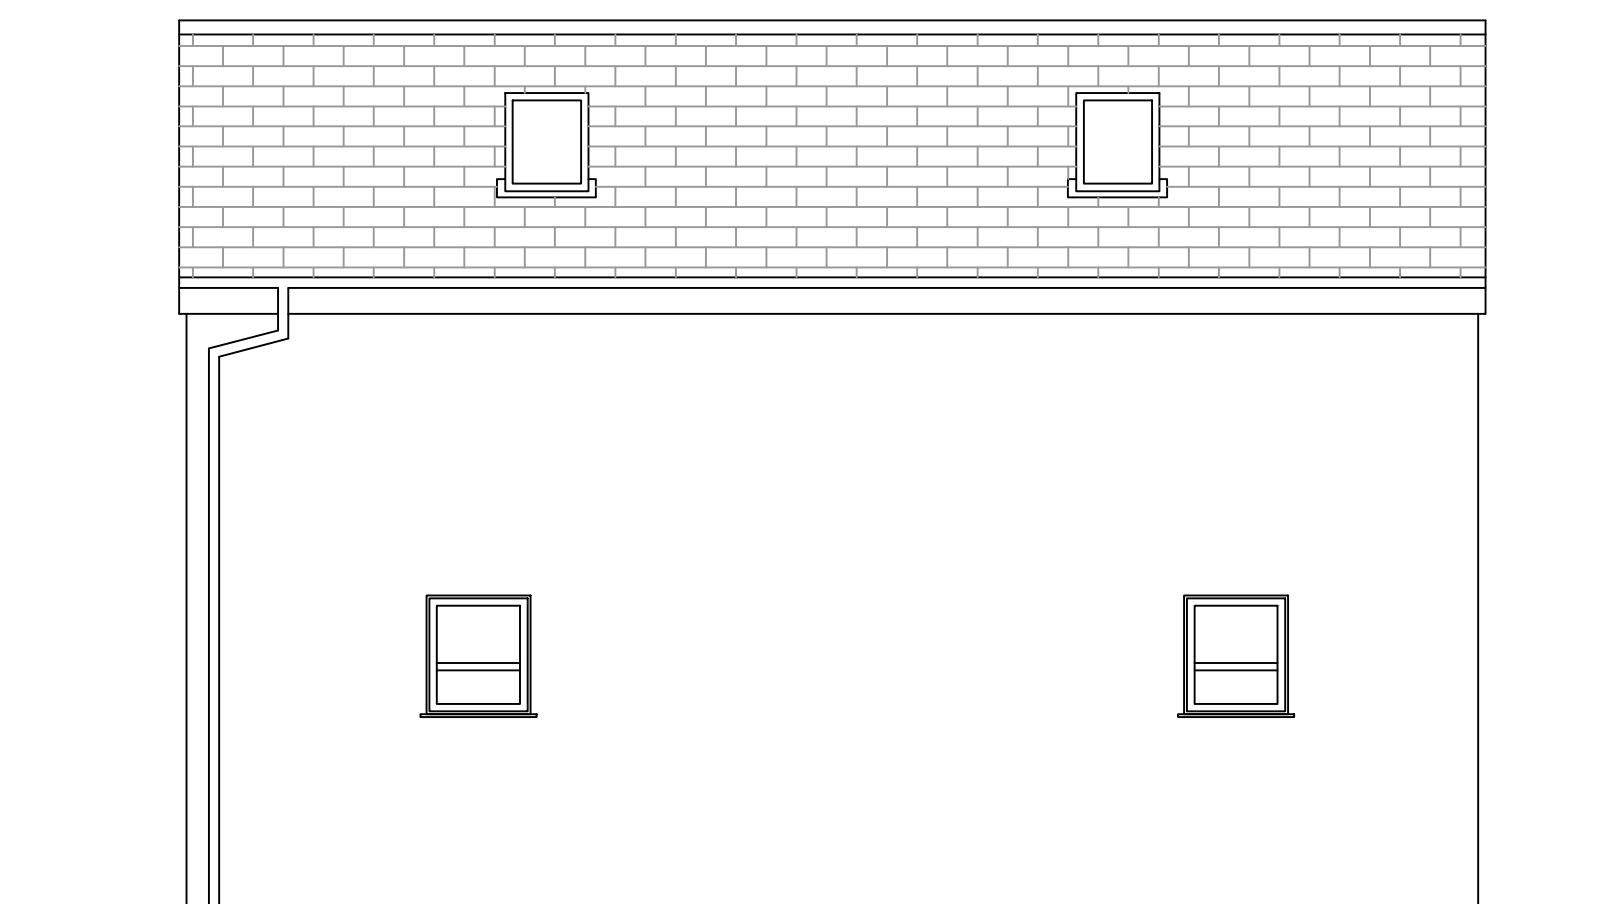

Proposed Side Elevation
View on B

17-12-2025	A	Change flat roof to pitched Balcony removed
DATE	N0	REVISION
Client		
J.Peart & C.King		
Address		
The Barn Woodseats Lane Charlesworth SK13 5DP		
Project		
Single storey side Extension internal changes and Garage conversion		
Drawing		
Proposed Elevations and Floor plan layouts		
Dwg No	JP002	Rev A
Scale	1:50@ A1	
Drawn	DIW	
Checked	Date 05-10-2025	