

SHOP FRONT
New flush glazed aluminium shopfront with manual DDA compliant (one leaf to provide clear 1m opening) self closing doors with hold at 90 degrees, bulb safety stile hinges, 2 no eurostyle locks and stainless D-handles. Shopfront and doors to be finished signal grey, REF: RAL 7011 60% gloss. All glazing works to be in accordance with safety glass BS 6206.

Existing shopfront window to retained.

MANIFESTATION
Signage contractor to supply and install Greggs standard manifestation to entrance doors and windows wider than 500mm (unless a window houses a TAG Display). Manifestation to be two tiered and clearly defined at 850 - 1000mm and 1400 - 1600mm from F.F.L.

FASCIA SIGN
New 1 No. 2155mm x 500mm Blue applied flat aluminium badge, fixed with VHB tape, directly onto timber fascia.

New non-illuminated white 'greggs' lettering, quatre dots to pantone 1235c, constructed from individual 25mm foamex letters (mounted on badge panel)

FASCIA PANEL
Signage contractor to supply and install new 1no 25mm deep aluminium back panel, finished grey, REF: RAL 7015. Shopfitter to supply and install new sub-fascia, formed from external quality plywood.

PROJECTING SIGN
Mild steel projecting sign with trough light bracket, double sided aluminium signage panel. bracket finished grey, ref; ral 7015. signage panel border grey, ref ral 7015. center panel blue, ref ral 5019 with 65% horizontal gradient to pantone processed cyan. white 'greggs' lettering & orange quatre dots to pantone 1235c. trough light finished to match ral 7011

NOTE
Underlined dimensions and text are site specific and may be different for each site / drawing.

NEW TROUGH LIGHT FINISHED TO MATCH RAL 7015

NEW 25MM DEEP ALUMINIUM BACK PANEL, FINISHED TO MATCH REF: RAL 7015, 60 % GLOSS

BLUE APPLIED FLAT ALUMINIUM BADGE, FIXED WITH VHB TAPE, DIRECTLY ONTO TIMBER FACIA. NEW NON-ILLUMINATED WHITE 'GREGGS' LETTERING, QUATRO DOTS TO PANTONE1235C. CONSTRUCTED FROM INDIVIDUAL 25MM FOAMEX LETTERS (MOUNTED ON BADGE PANEL)

THE NOTTINGHAM BUILDING SOCIETY

CITIZENS ADVICE

ENTRANCE/EXIT

EXISTING PILASTERS AND STALLRISER TO BE RETAINED, CLEANED DOWN AND MADE GOOD.

NEW MANIFESTATION TO DOOR

DDA SIGNAGE

CAFFE' NERO


FROSTED VINYL TO THIS WINDOW

PROJECTING HERITAGE SIGN, FIXED INTO CONCRETE PILLAR WITH M10 EXPANSION ANCHORS. REFER TO 1:10 DETAIL

EXISTING SHOPFRONT WINDOW TO REMAIN

NEW ALUMINIUM DOORS TO REPLACE EXITING IN EXISTING OPENING TO CREATE DDA COMPLIANT - 1M - OPENING CLEAR OPENING.


PROPOSED SHOPFRONT ELEVATION E-E (1:50)

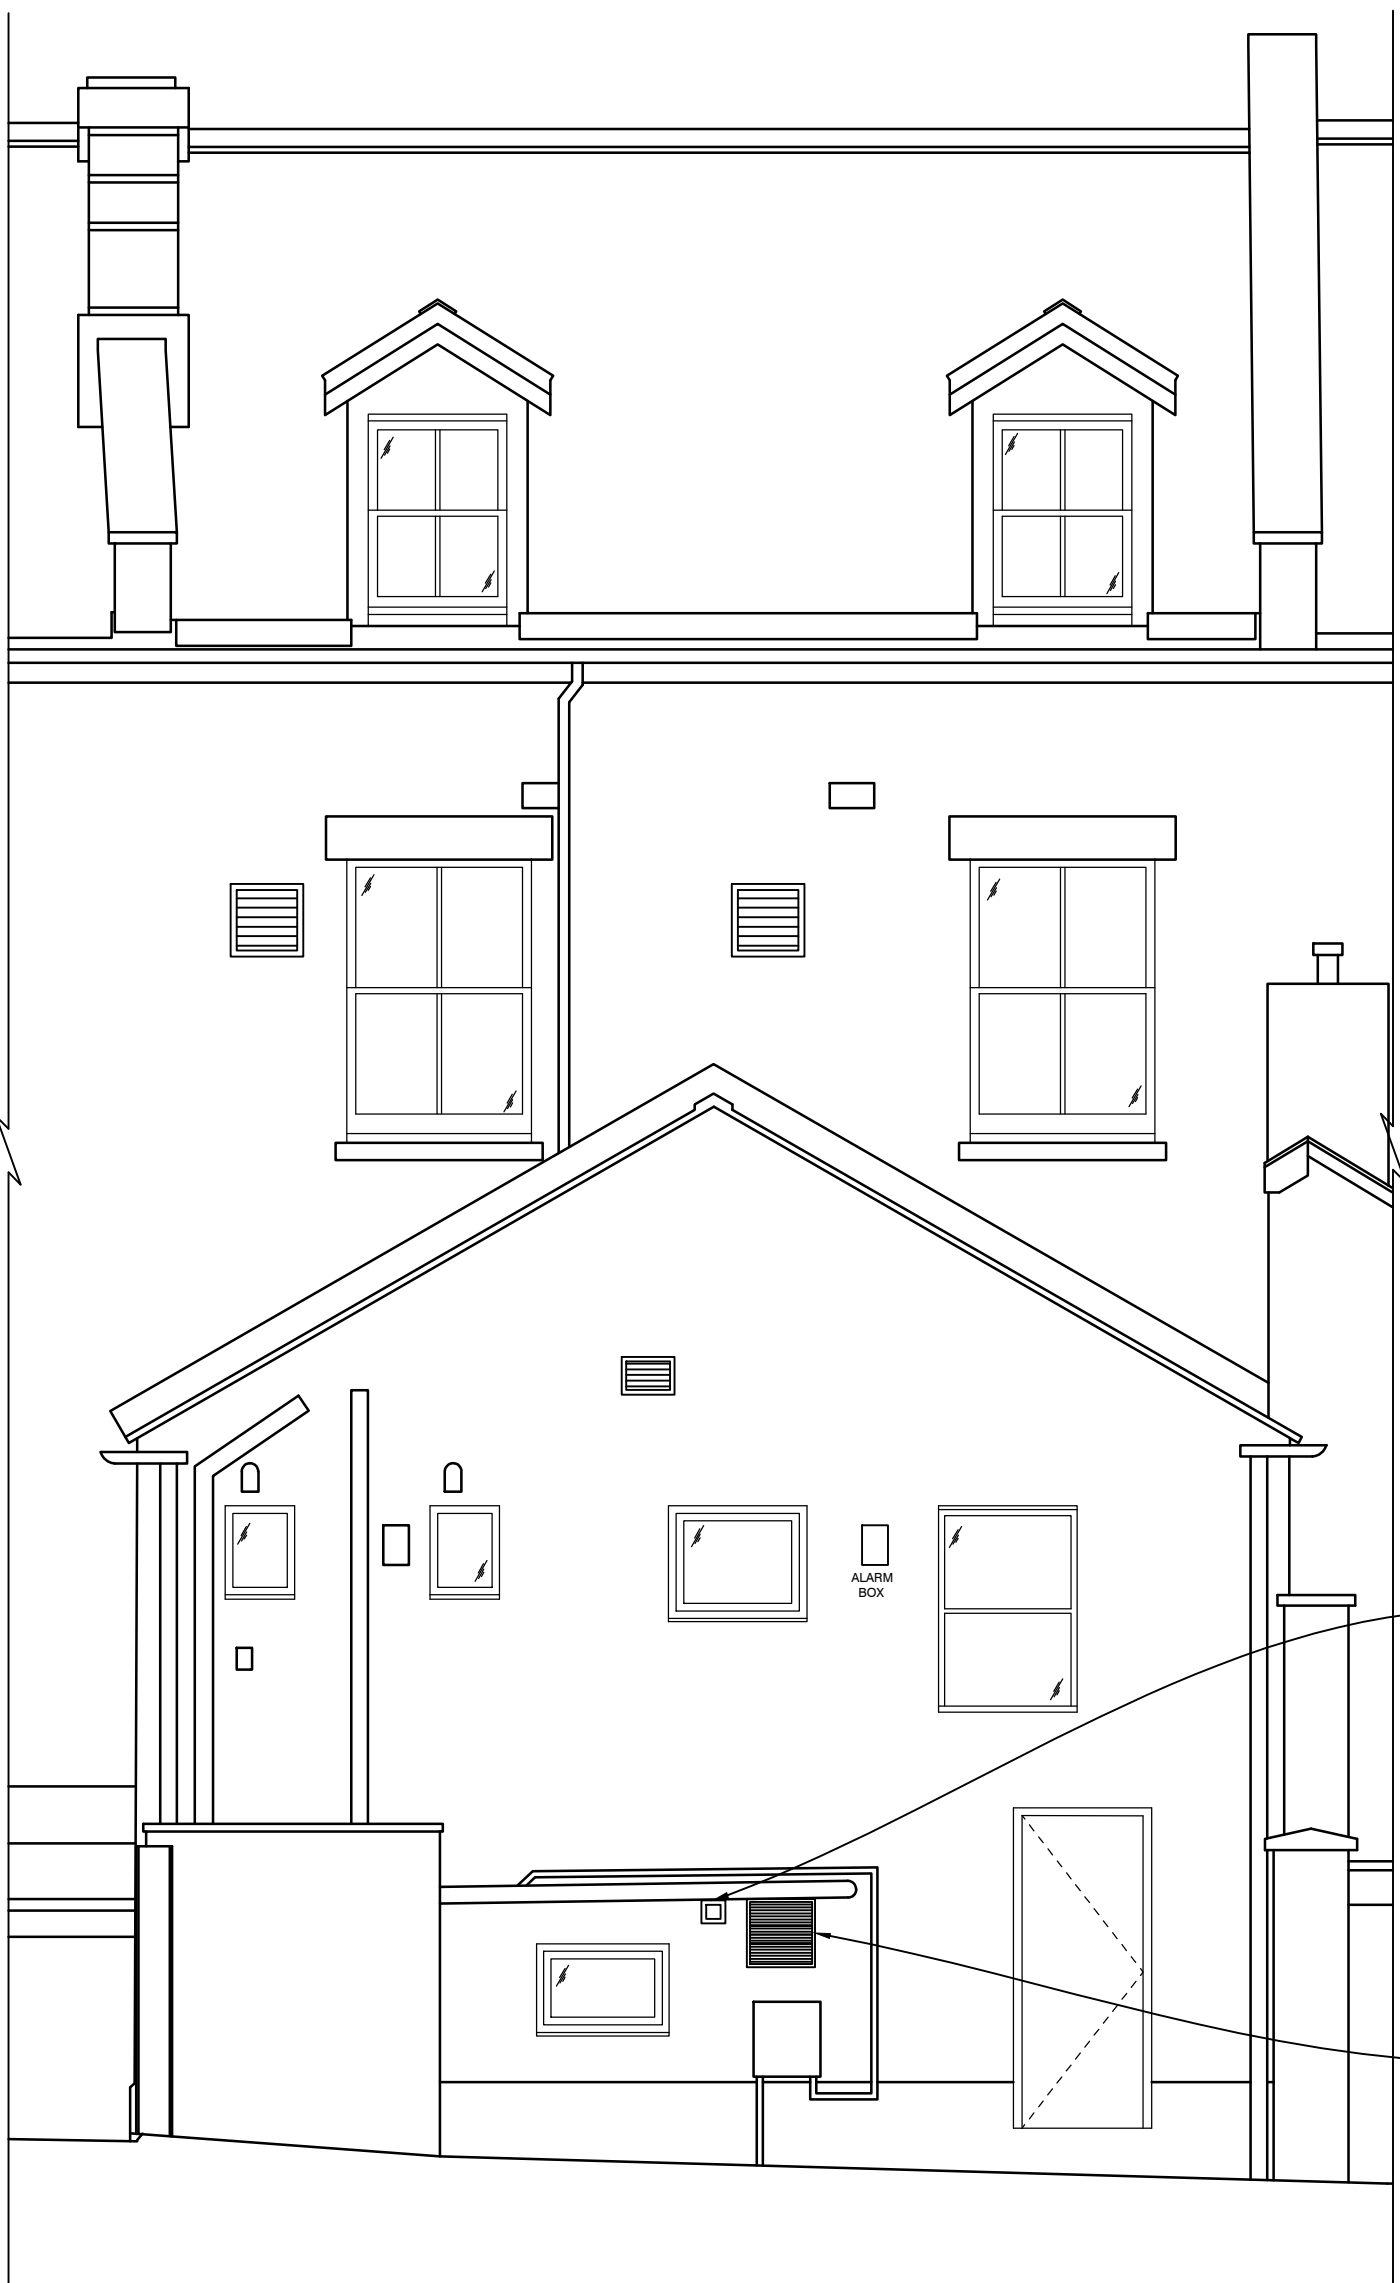

EXISTING VENTILATION GRILLE TO BE UTILISED FOR WCS

NEW 450X450MM VENTILATION GRILLE FOR MAIN SHOP/OVEN EXTRACT.

PROPOSED REAR ELEVATION F-F (1:50)

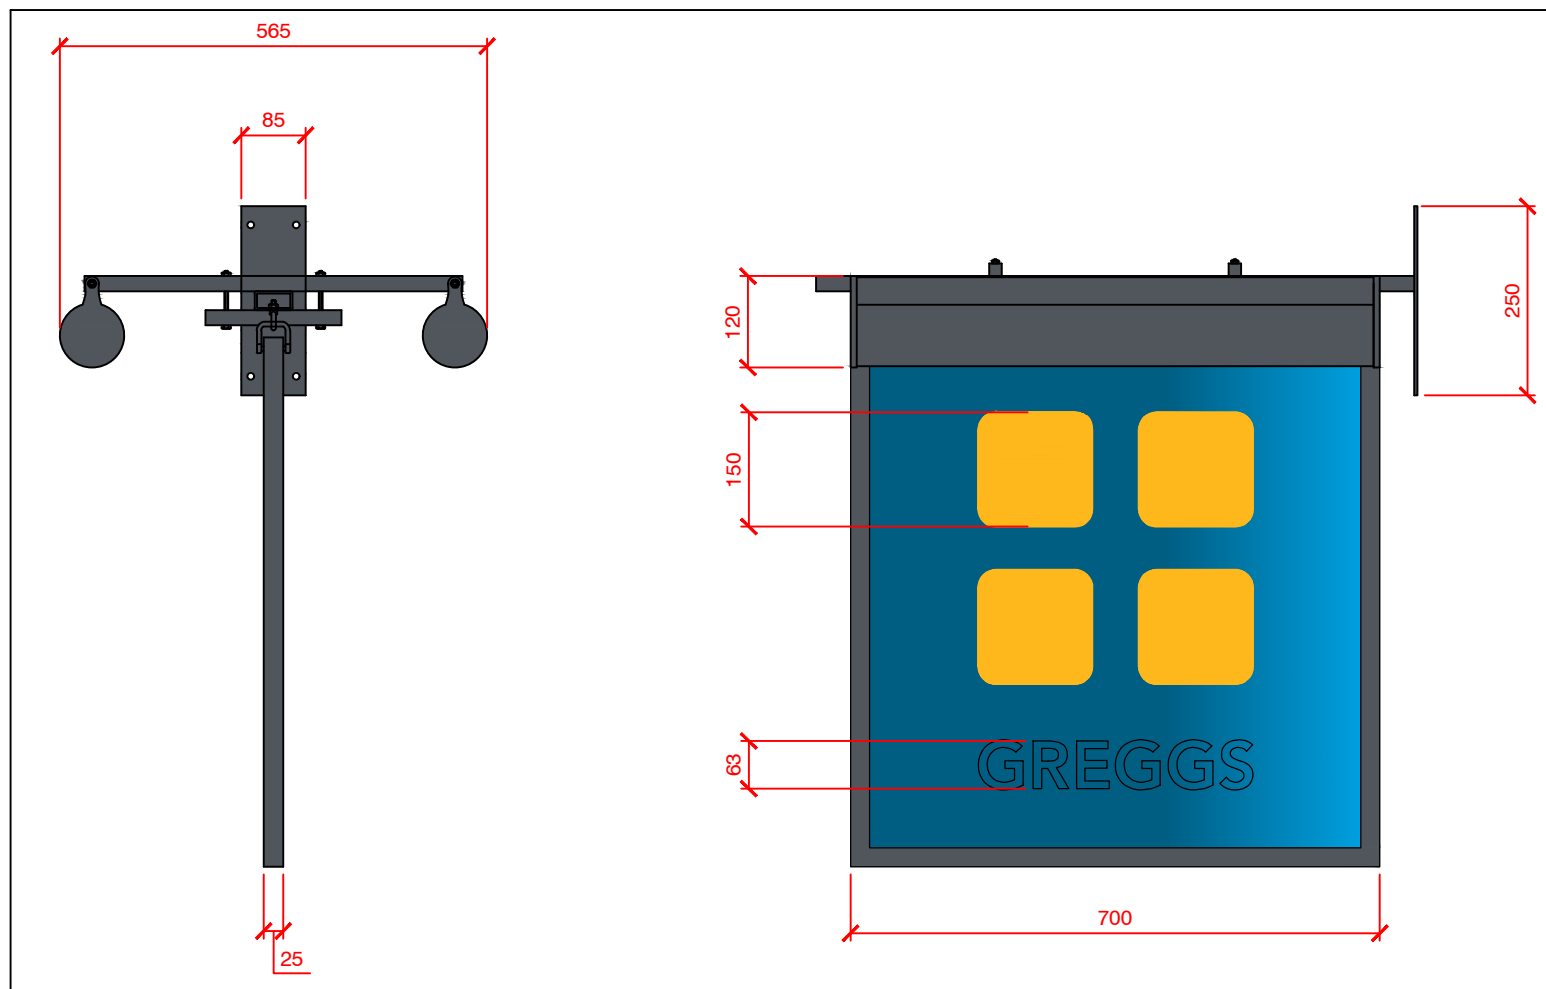

MILD STEEL PROJECTING SIGN WITH TROUGH LIGHT.BRACKET, DOUBLE SIDED ALUMINIUM SIGNAGE PANEL. BRACKET FINISHED GREY, REF; RAL 7015. SIGNAGE PANEL BORDER GREY, REF RAL 7015. CENTER PANEL BLUE, REF RAL 5019 WITH 65% HORIZONTAL GRADIENT TO PANTONE PROCESSED CYAN. WHITE 'GREGGS' LETTERING & ORANGE QUATTRO DOTS TO PANTONE 1235C. TROUGH LIGHT FINISHED TO MATCH RAL 7011

PROPOSED PROJECTING SIGN DETAIL (1:10)

A	DIGITAL SCREENS REMOVED AS REQUESTED BY LB	08.12.25	AD
	DESCRIPTION	DATE	NAME
GREGGS Plc (PENNINES) 31 GREENSIDE STREET OPENSRAW MANCHESTER M11 2HW Tel: (0161) 274 2760			
Shop S Number & Name S6950 BUXTON, SPRING GARDENS			
Title PROPOSED ELEVATIONS			
Site Address 24 SPRING GARDENS BUXTON SK17 6DE			
Gross Building Area 179 Sq m		Gross Sales Area 69.3 Sq m	
Drawing No. RPEN/S6950/10			Rev. A
Date 05.09.25		Scale 1:50	@ A1
Drawn by AG	Scale Bar		
Issued 10-Sep-25	0 500 1000 1500 2000 2500mm SCALE 1:50		

DO NOT RESCALE THIS DRAWING