




REVISION	DATE
1 - REVISED TO SUIT CLIENTS FIRST BATCH OF COMMENTS / KITCHENS AND SHOWER ROOMS REDUCED IN SIZE. BEDROOM ADDED TO REAR OF UNIT 2 -	30-11-2025
2 - REVISED TO SUIT CLIENTS COMMENTS - DOOR ADDED TO CHIMNEY STACK/ UNIT 6 SHOWER REVISED. UNIT 5 SHOWER DOOR LOCATION REVISED	08-12-2025

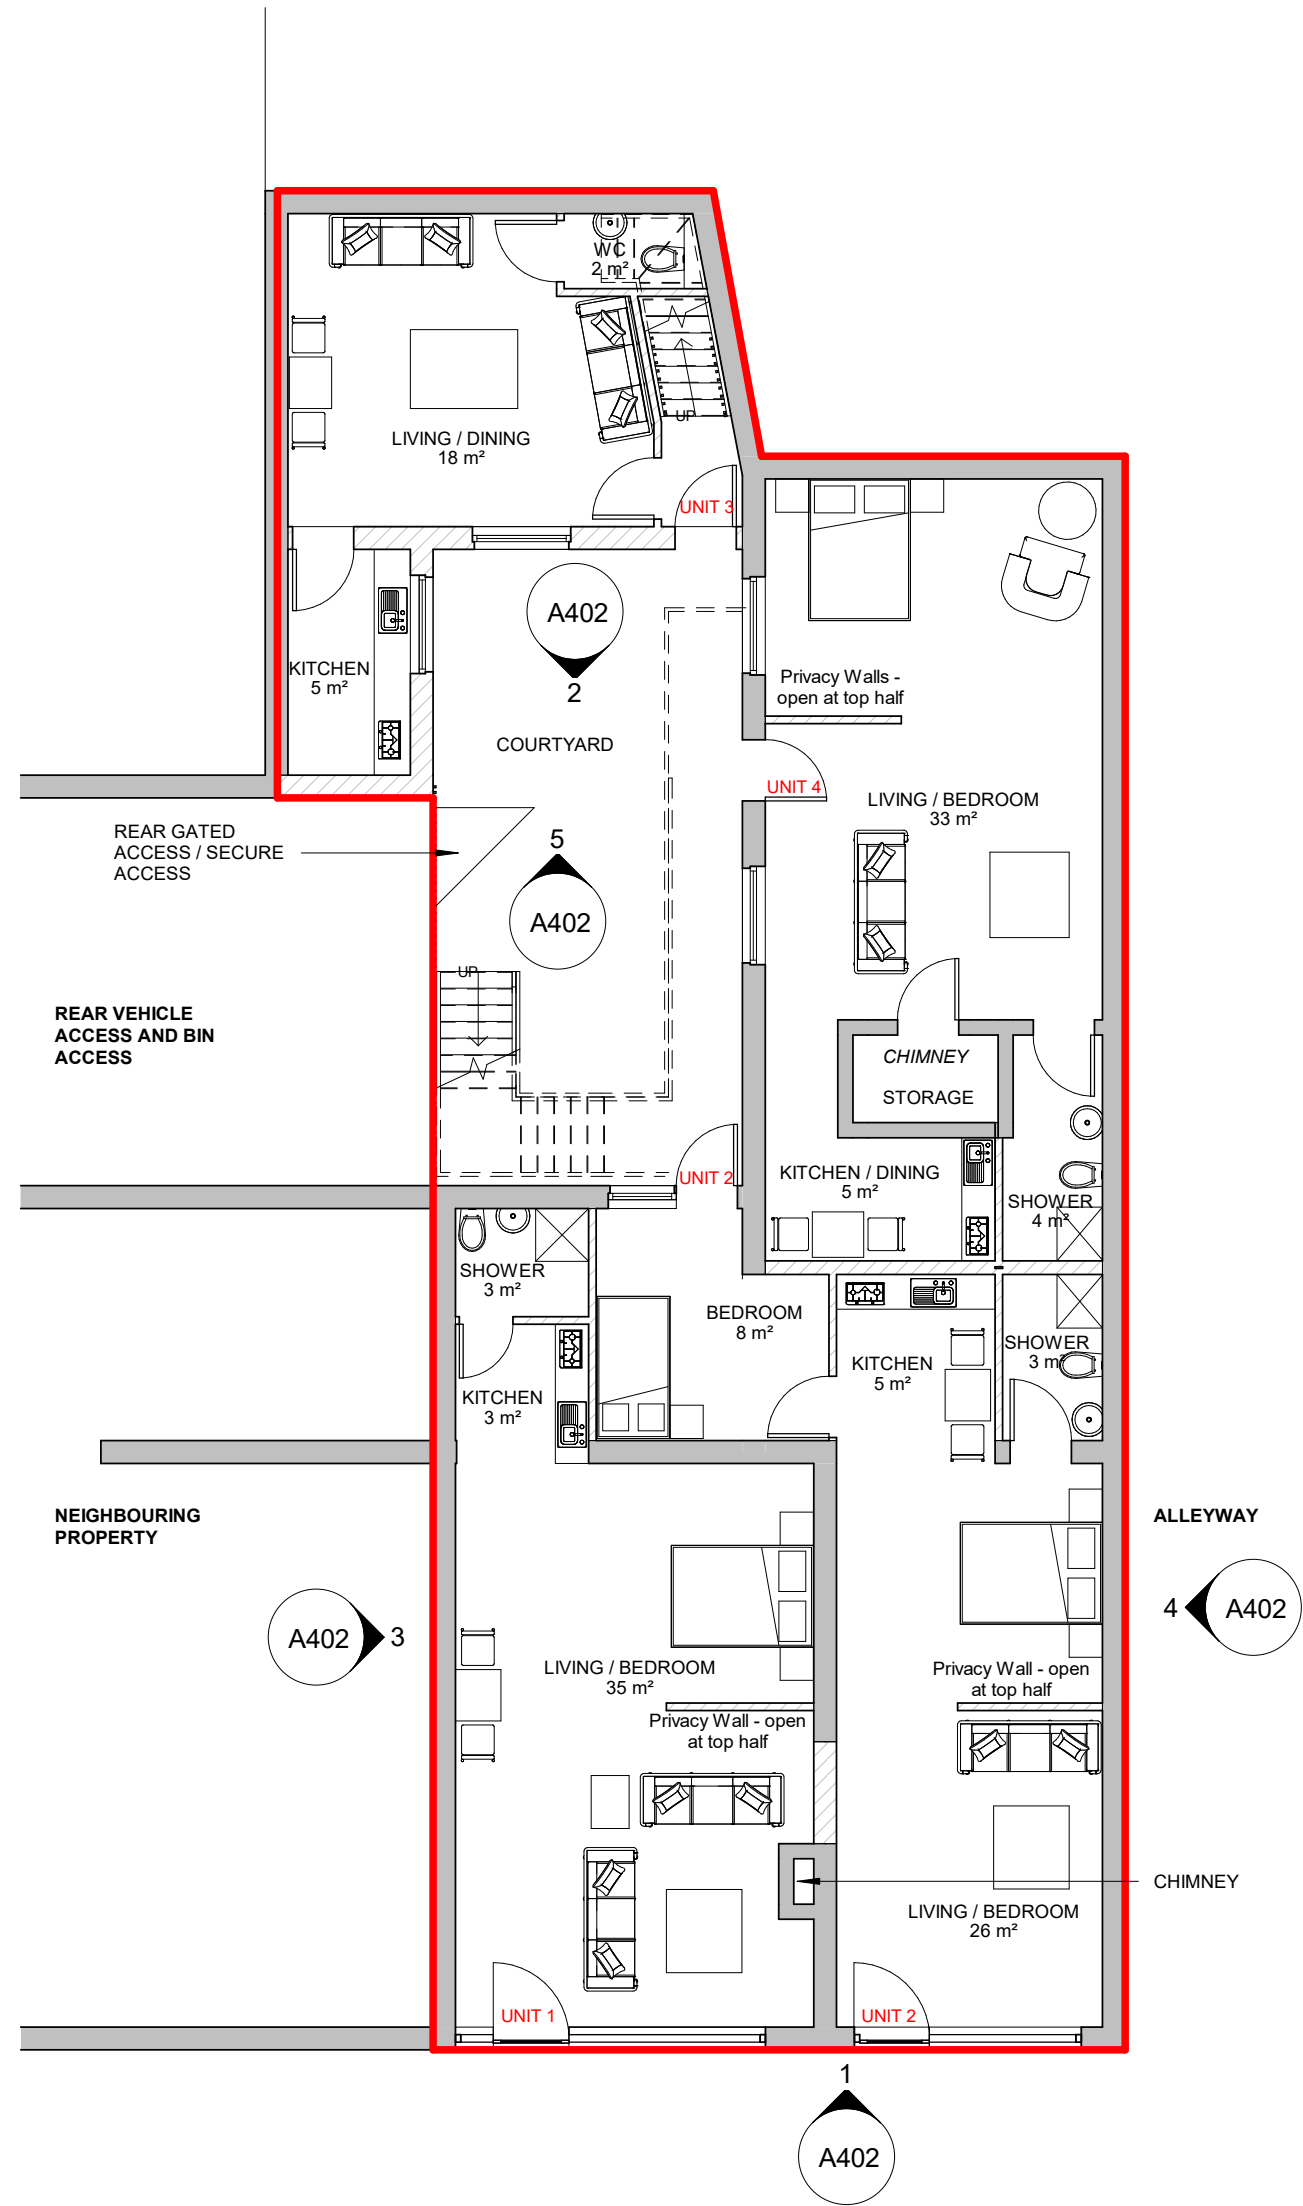


01 PROPOSED GROUND FLOOR PLAN
1 : 100

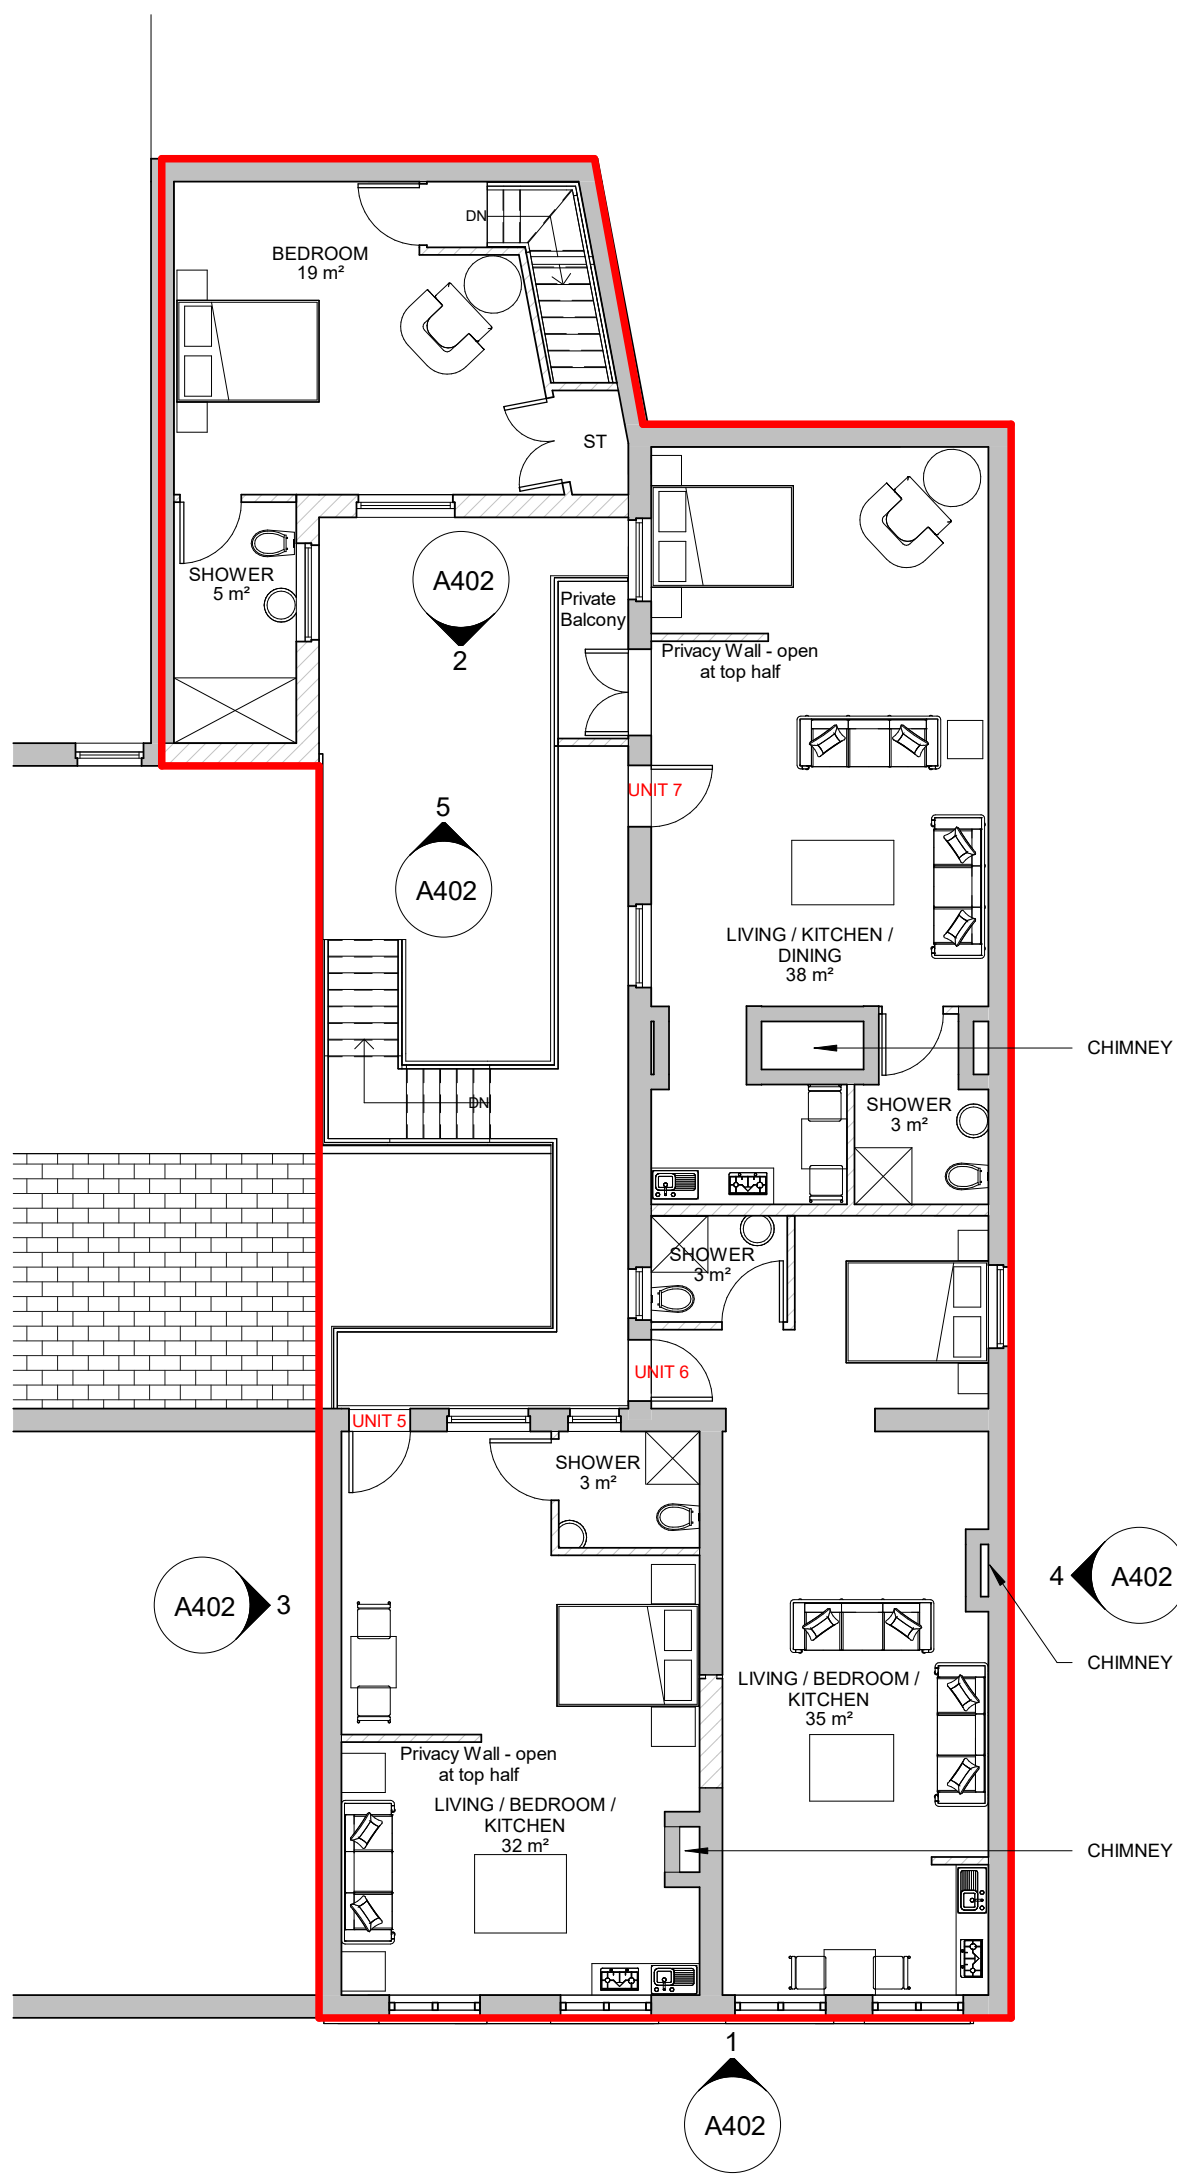

02 PROPOSED FIRST FLOOR PLAN
1 : 100

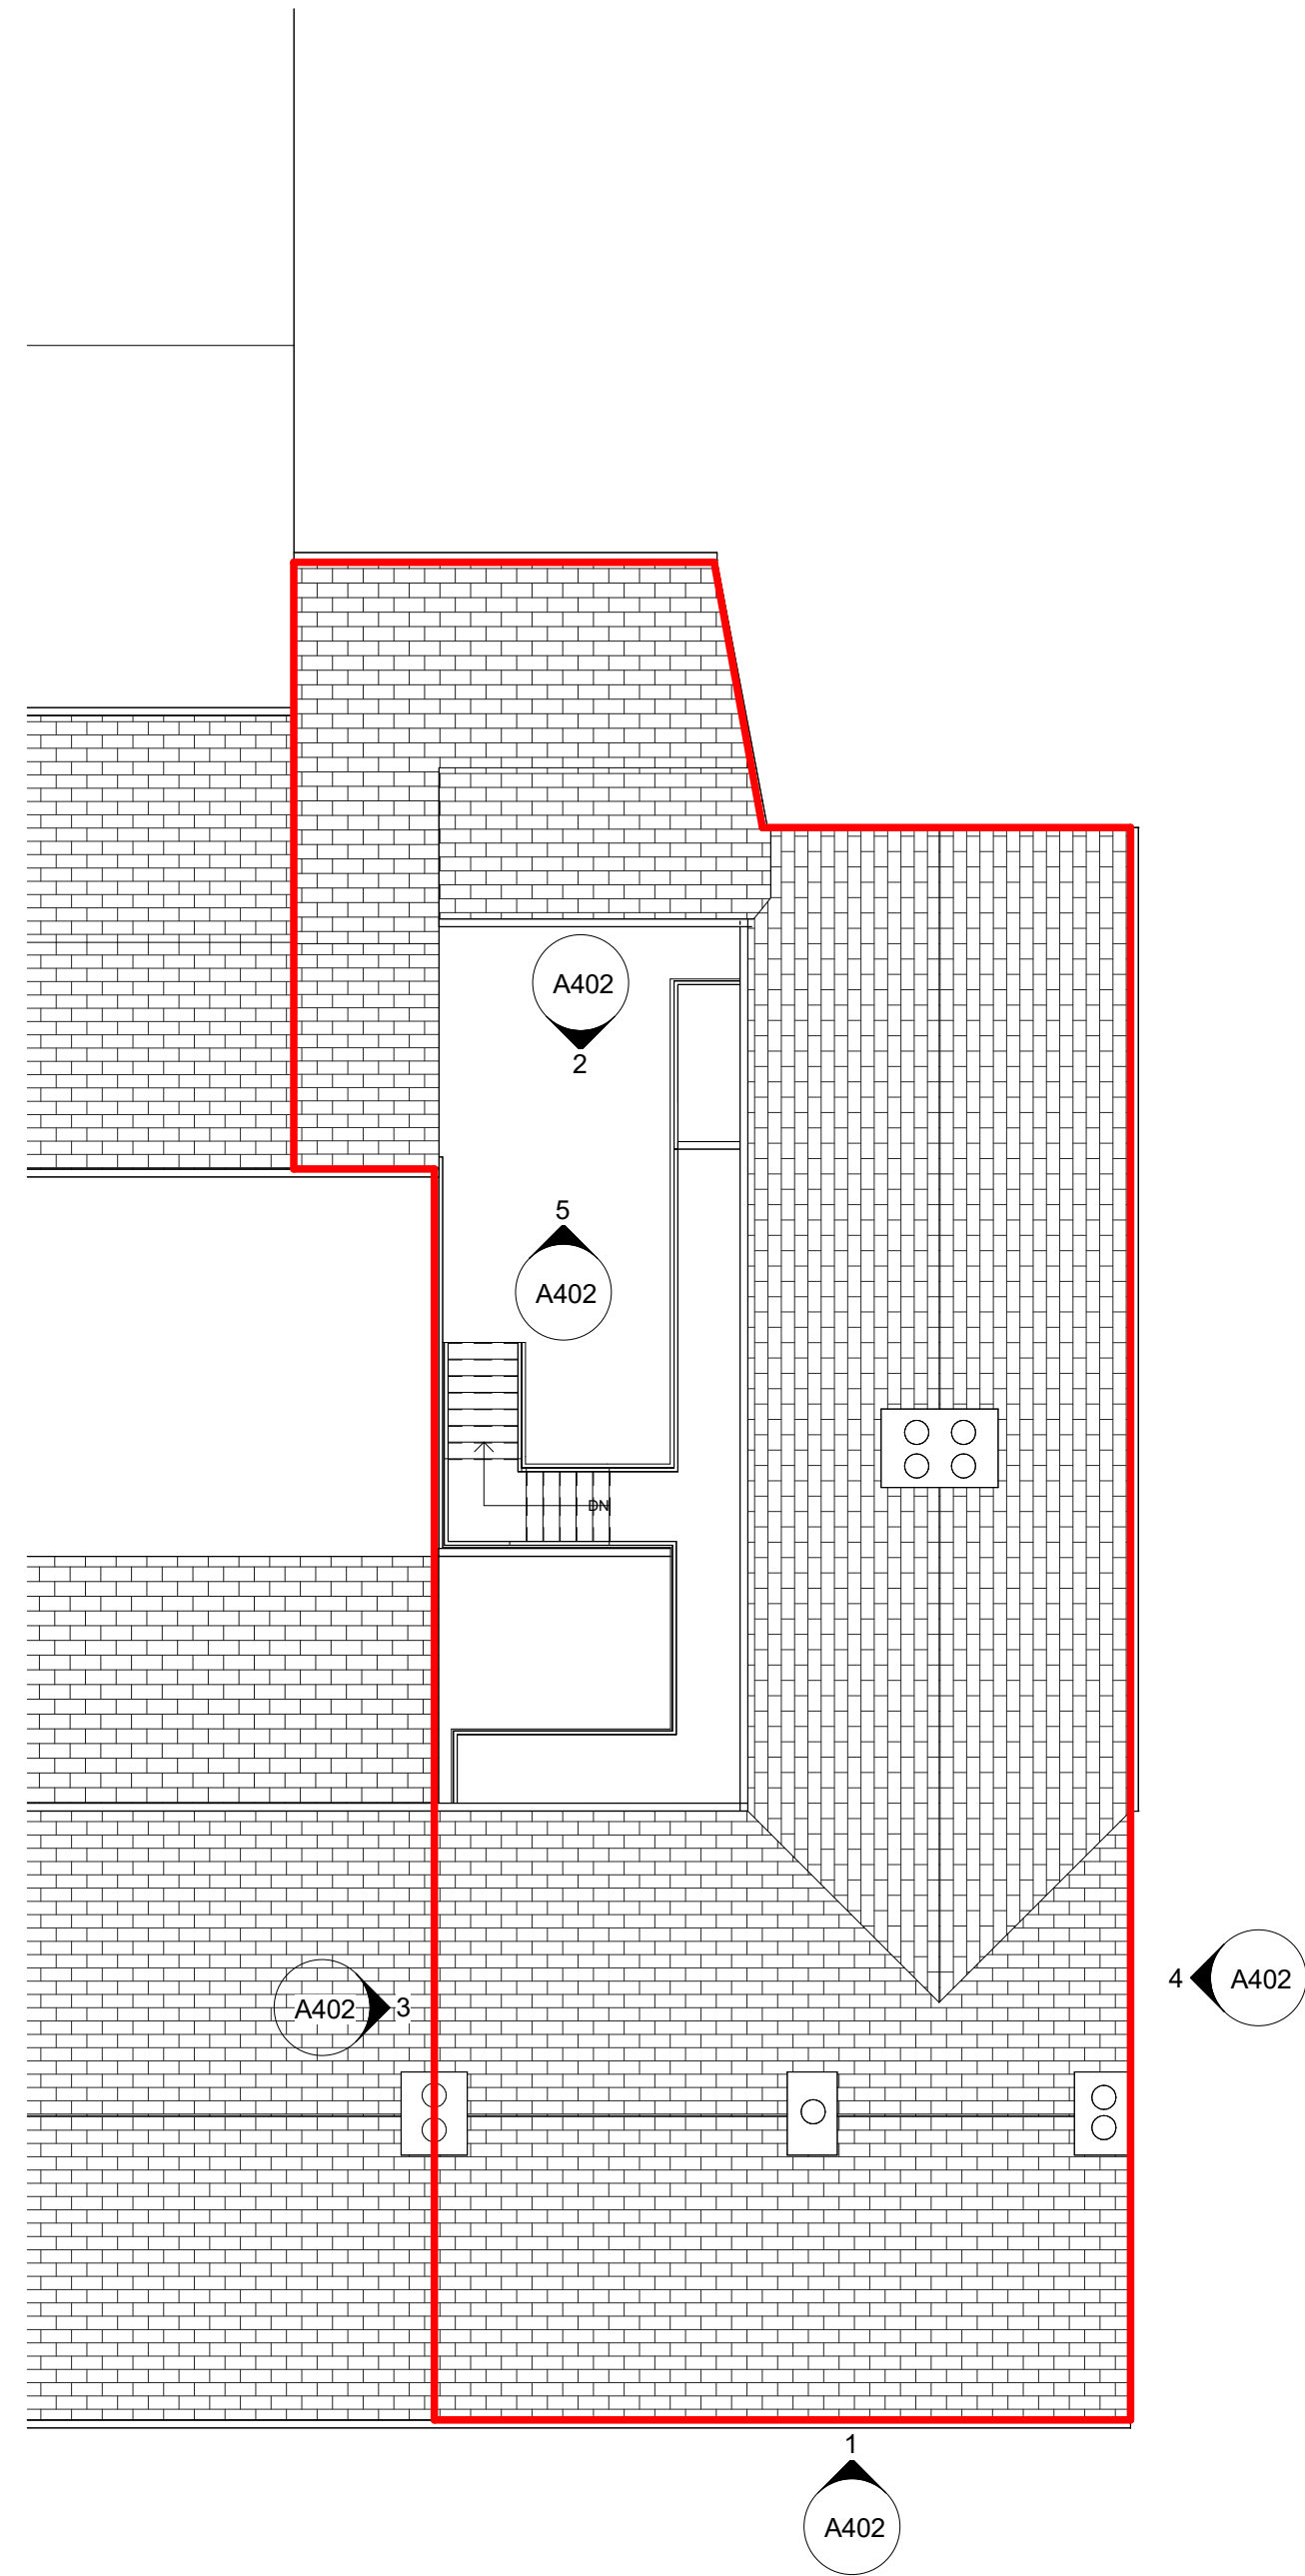

03 PROPOSED ROOF PLAN
1 : 100

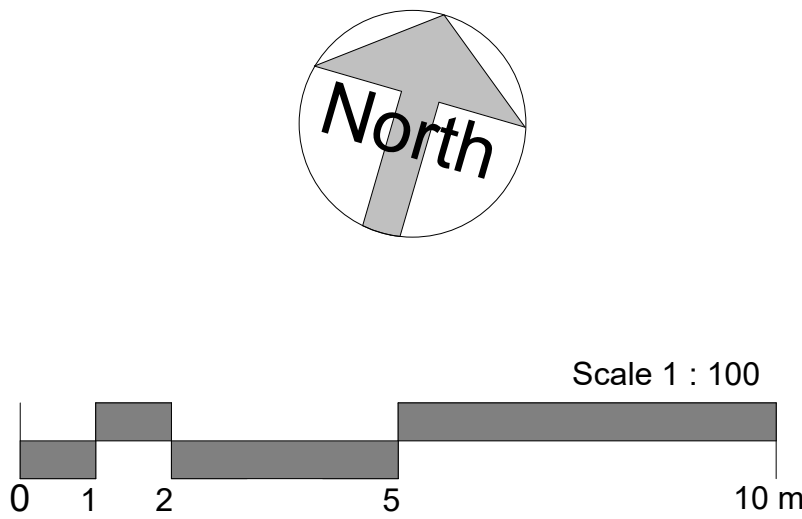

Figured dimensions only to be taken from this drawing.
All contractors must visit the site and be responsible for checking all setting out dimensions and notifying the architect of any discrepancies prior to any manufacture or construction work.

NOTES:

STATUS PURPOSE OF ISSUE

SLH Home Design
M: 07999322120
E: info@slhomedesign.co.uk
W: www.slhomedesign.co.uk

PROJECT
SHOP CONVERSION TO RESIDENTIAL

TITLE
PROPOSED PLANS

ADDRESS
66-68 High St W, Glossop SK13 8BH

DRAWN BY SLH CHECKED BY SH DATE 07-11-2025

SCALE (@ A1) 1 : 100 PROJECT NUMBER 2501

DRAWING NUMBER A401 REV