


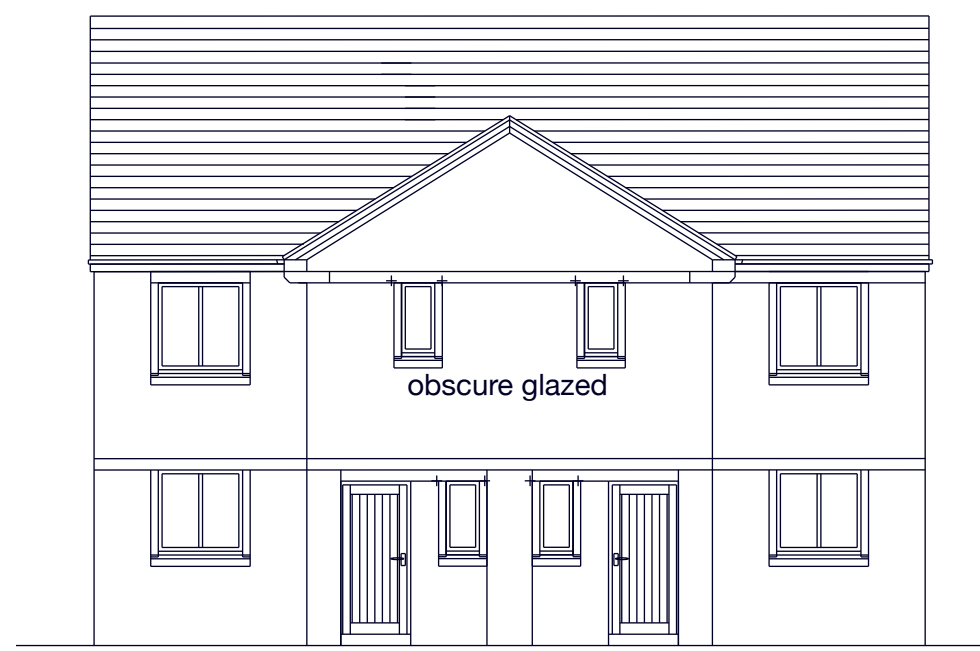


PLOT 64 PLOT 63

WEST ELEVATION




PLOT 64 PLOT 63

EAST ELEVATION

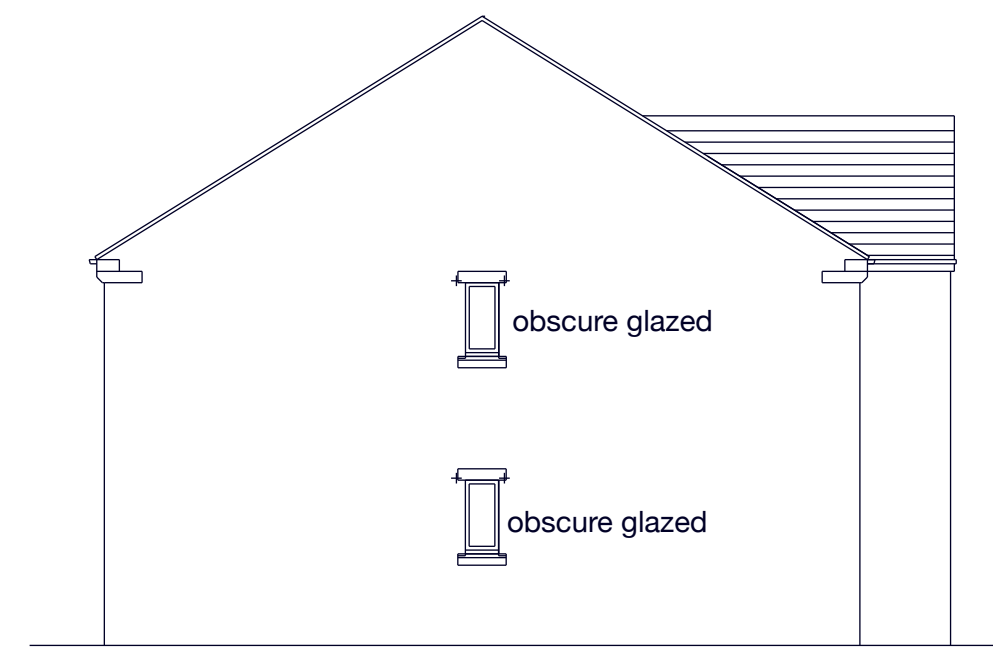

PLOT 64


NORTH ELEVATION

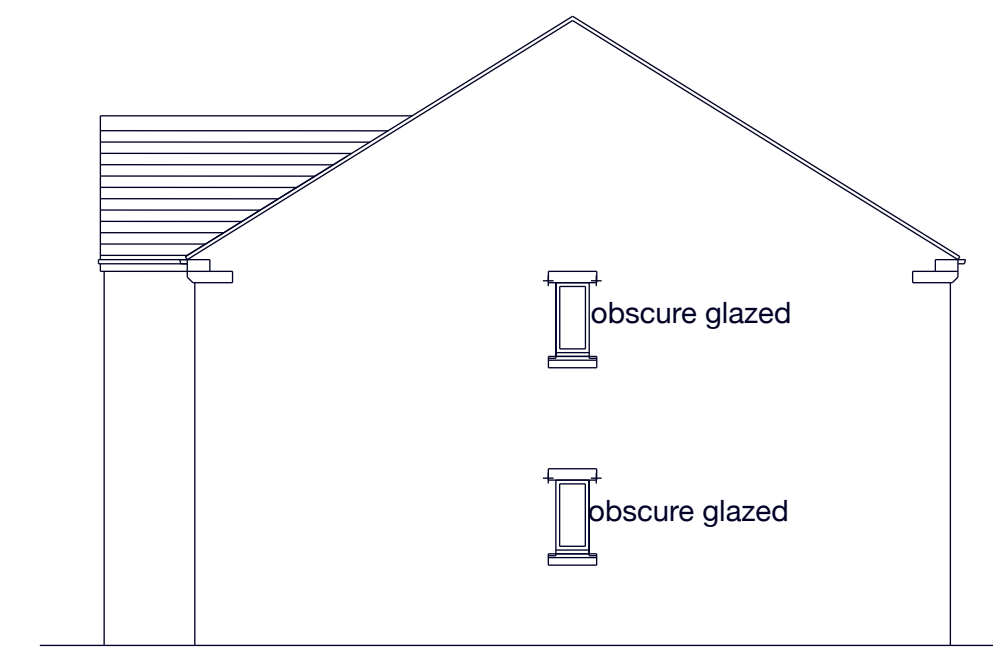


PLOT 63

SOUTH ELEVATION




Roofs: Interlocking Modern plain grey tiles
Walls: Reconstructed tumbled and split face stone in natural / buff
Heads and sills: Reconstructed smooth stone in buff
Windows and Doors: UPVC white / oak
Garage Doors: Sectional and up and over GRP with woodgrain in white / oak
Fascias and soffits: Timber painted black
Gutters and downpipes: Ogee section gutters and square downpipes in UPVC black

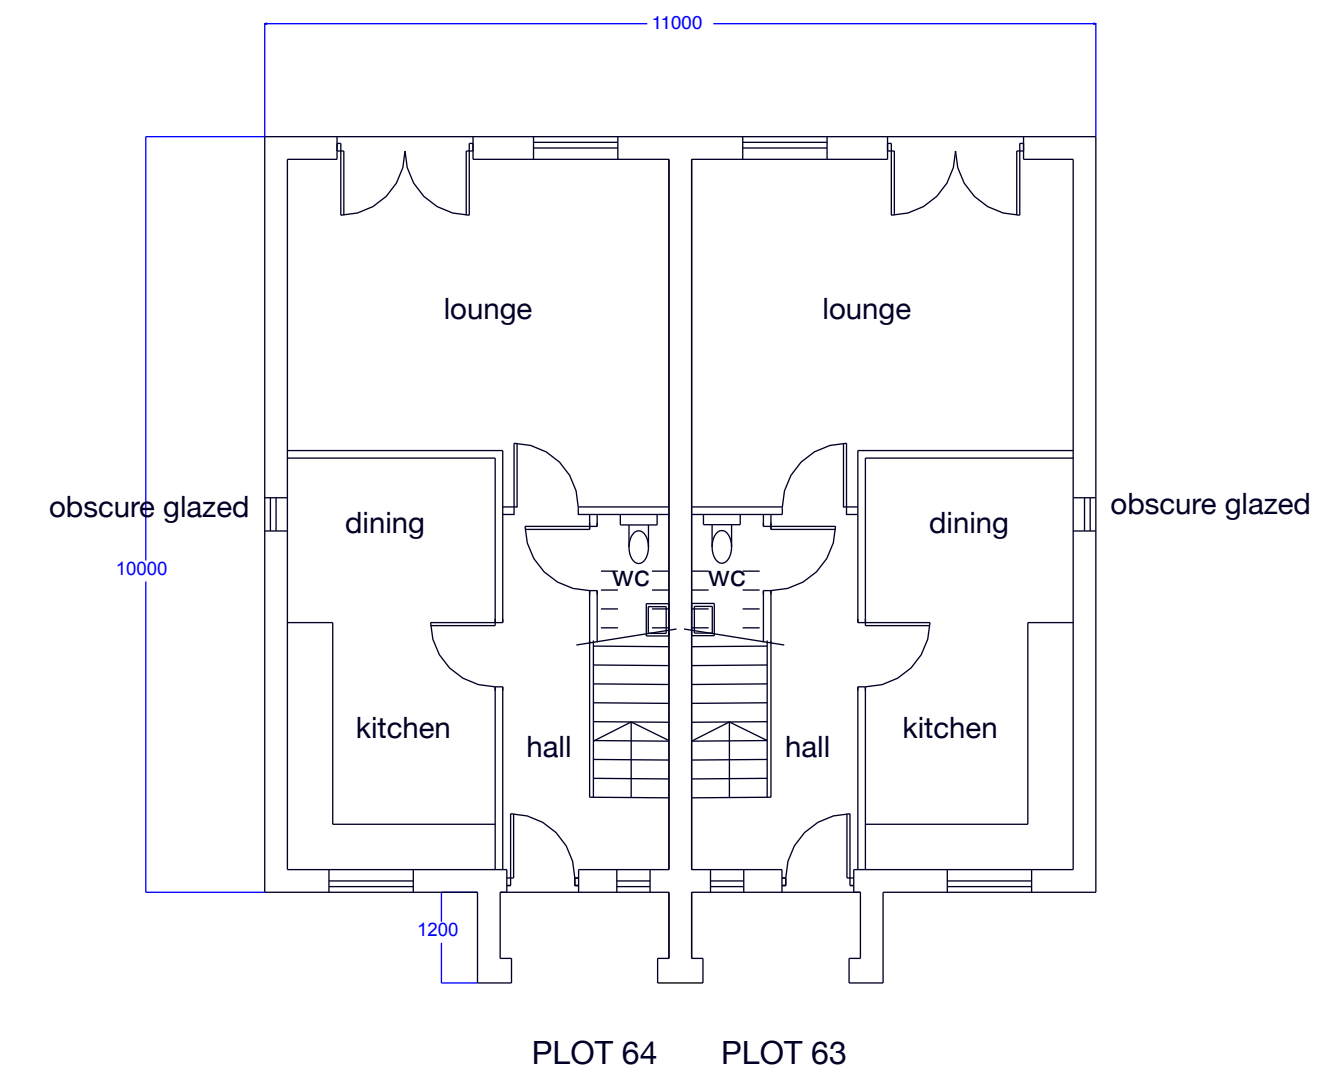

GROUND FLOOR PLAN

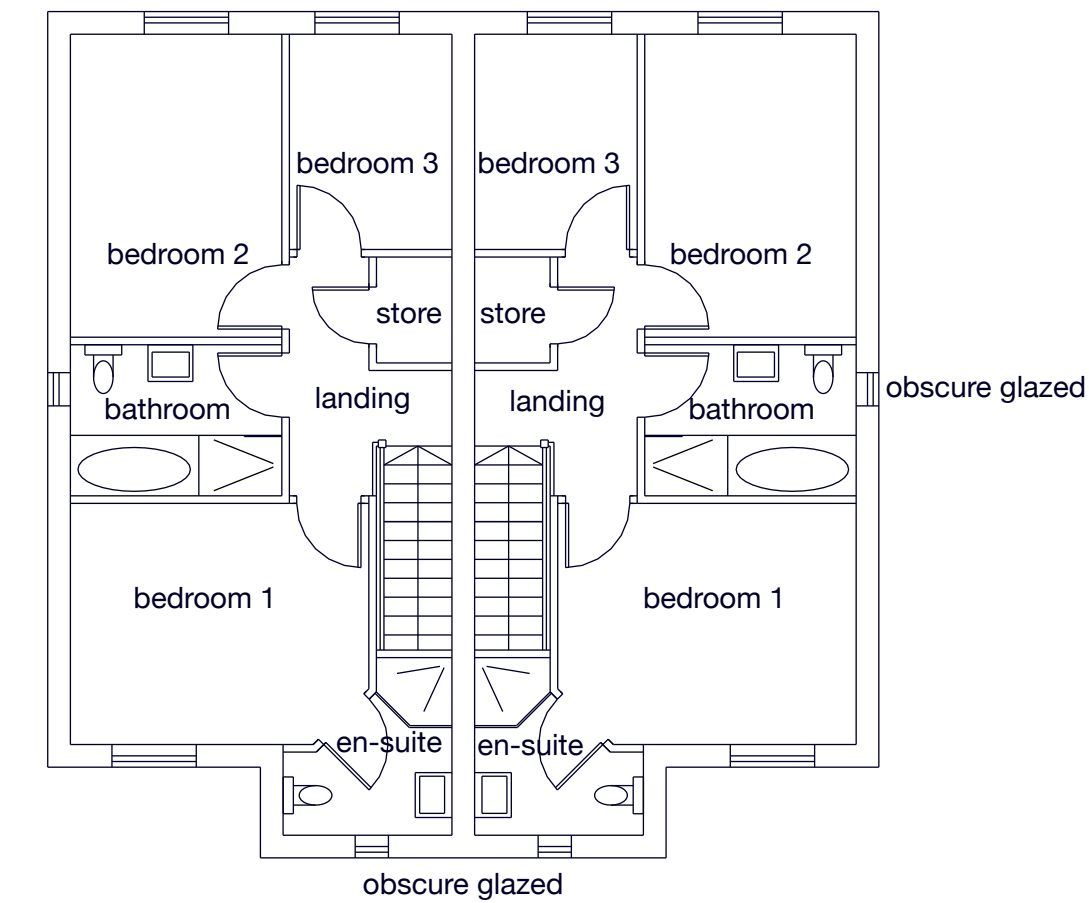

FIRST FLOOR PLAN

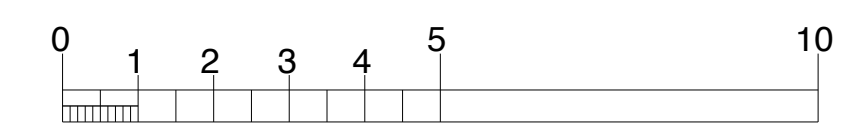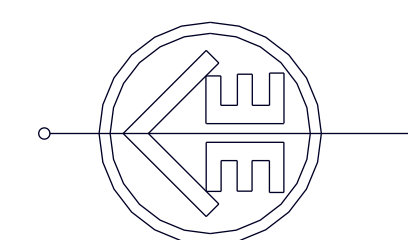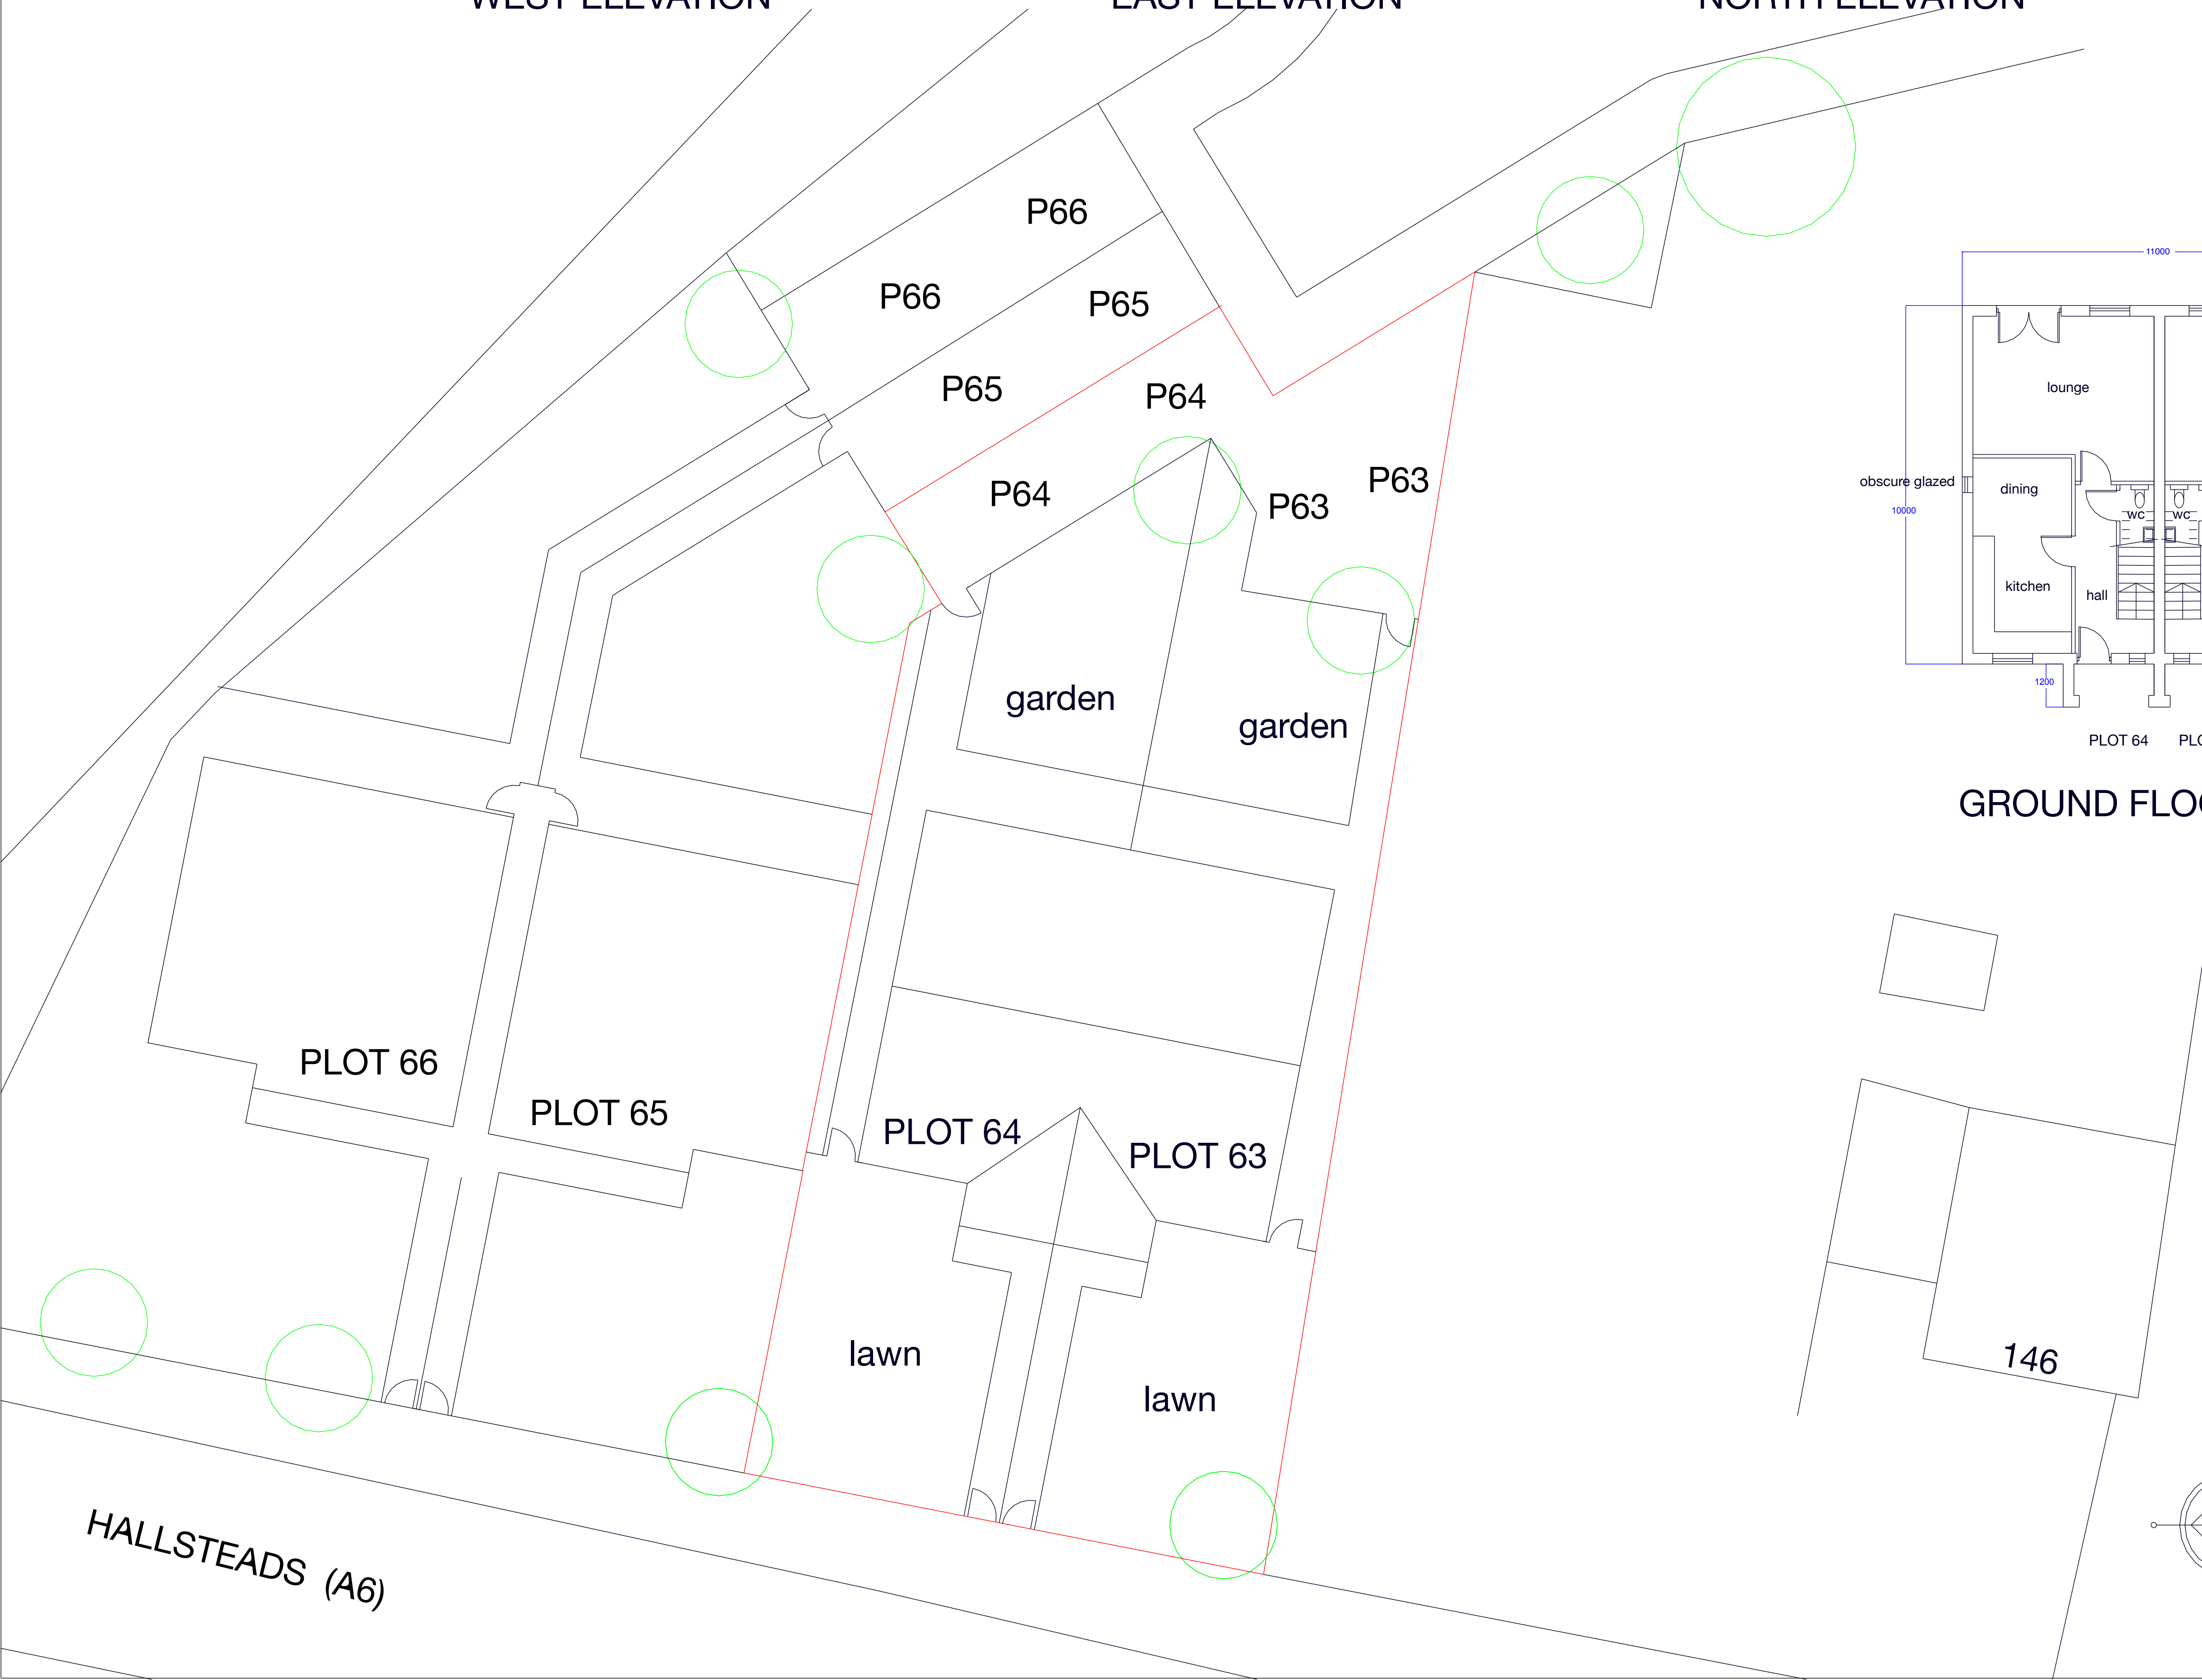

LEE ARCHITECTS LTD

Leepark House
449 Chester Road
Manchester M16 9HA
T 0161 873 7788
M 07710 539748
E info@leearchitects.co.uk
copyright reserved

PROJECT
Hopwood Homes Ltd
Land to rear of Hallsteads
off Walker Brow
Hallsteads (A6)
Dove Holes
Buxton SK17

DRAWING
Scheme A Type GM
Plot 63 and 64

DRAWING NUMBER
L558 / 132

DATE 18-11-25 SCALE 1:100@A1