



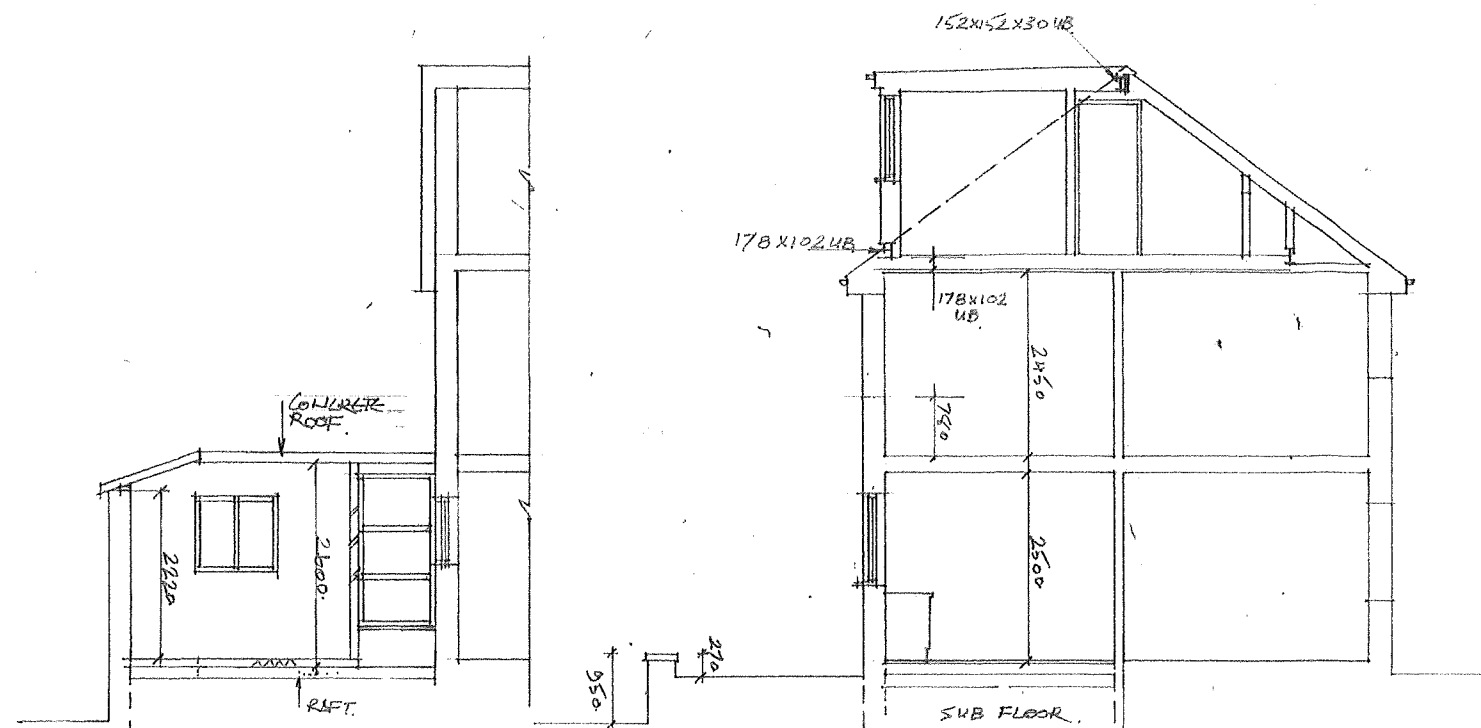


SECTION B-B


SECTION A-A

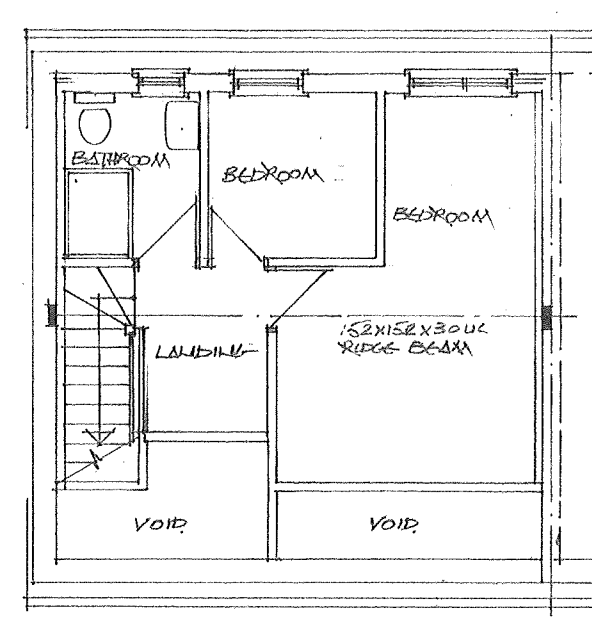

LOFT PLAN

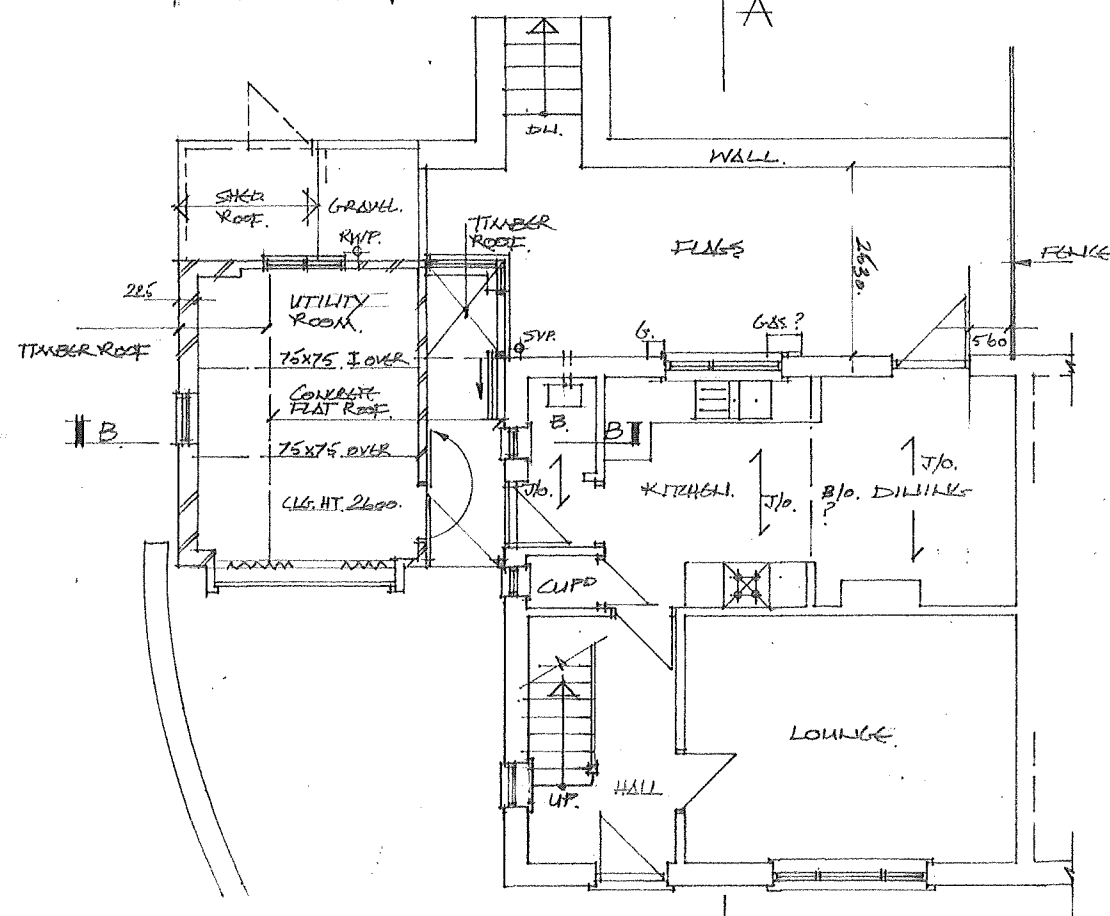

GROUND FLOOR PLAN

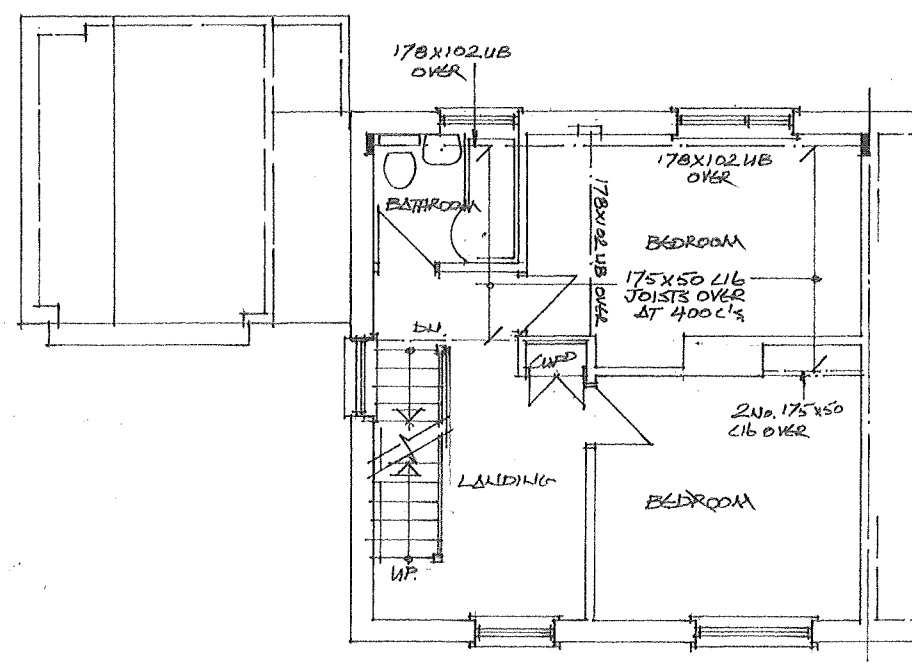

FIRST FLOOR PLAN



CLIENT:	R. BROSNAN		
PROJECT:	51 JODRELL MEADOW WHARF BRIDGE		
TITLE:	SURVEY AS EXISTING		
A P DESIGN ARCHITECTS AND PLANNING CONSULTANTS 4 KINDER VIEW, NEW MILLS, HIGH PEAK, SK22 4DB TEL: 01663 742169 MOB: 0781 461 2970			
SCALE:	DRAWING NO:	REV:	
1:100	01		