



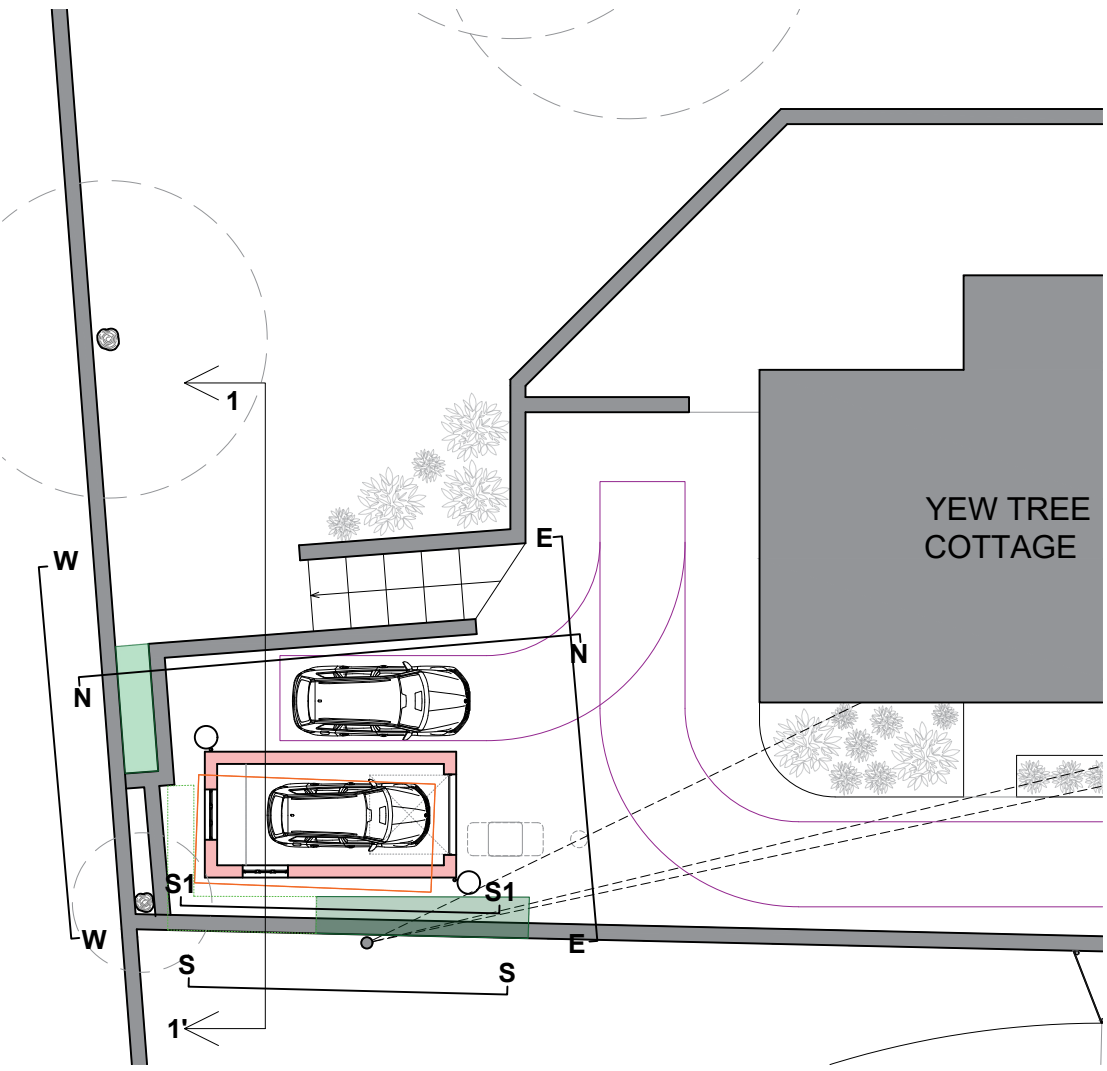

Key Plan
SCALE 1:200
0m 2 4 6 8 10

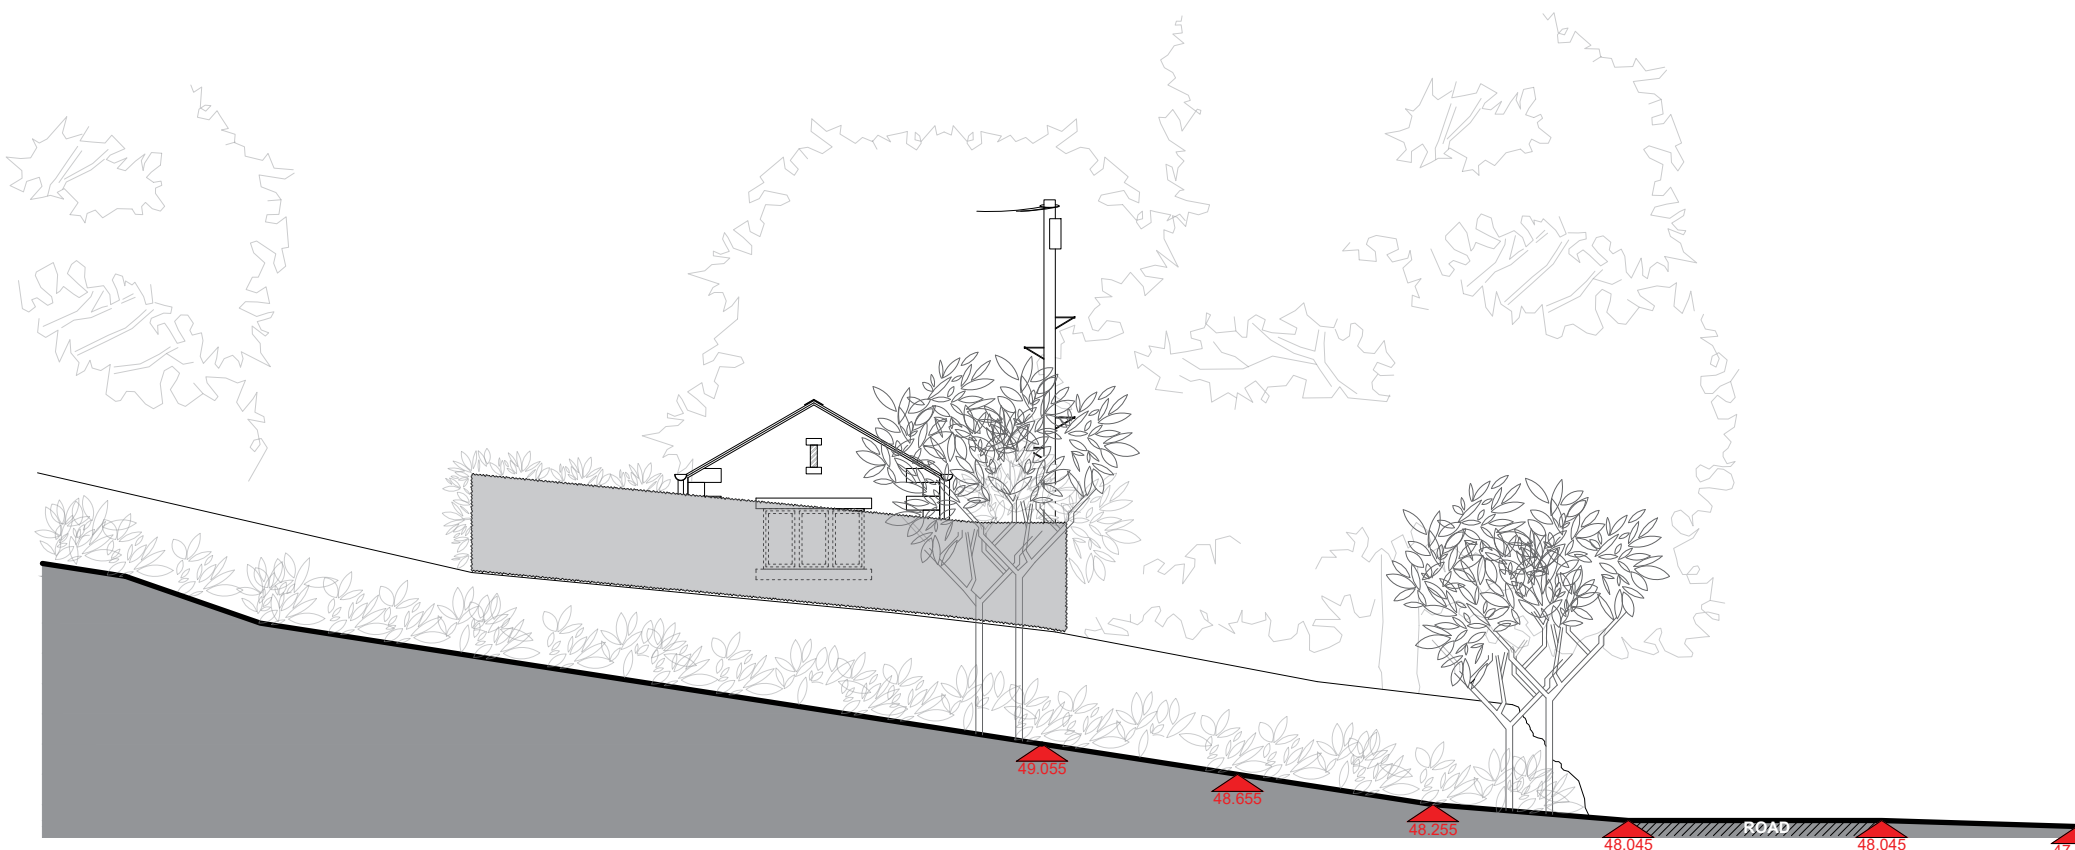


EAST ELEVATION EE




WEST SECTION WW




SECTION 11'

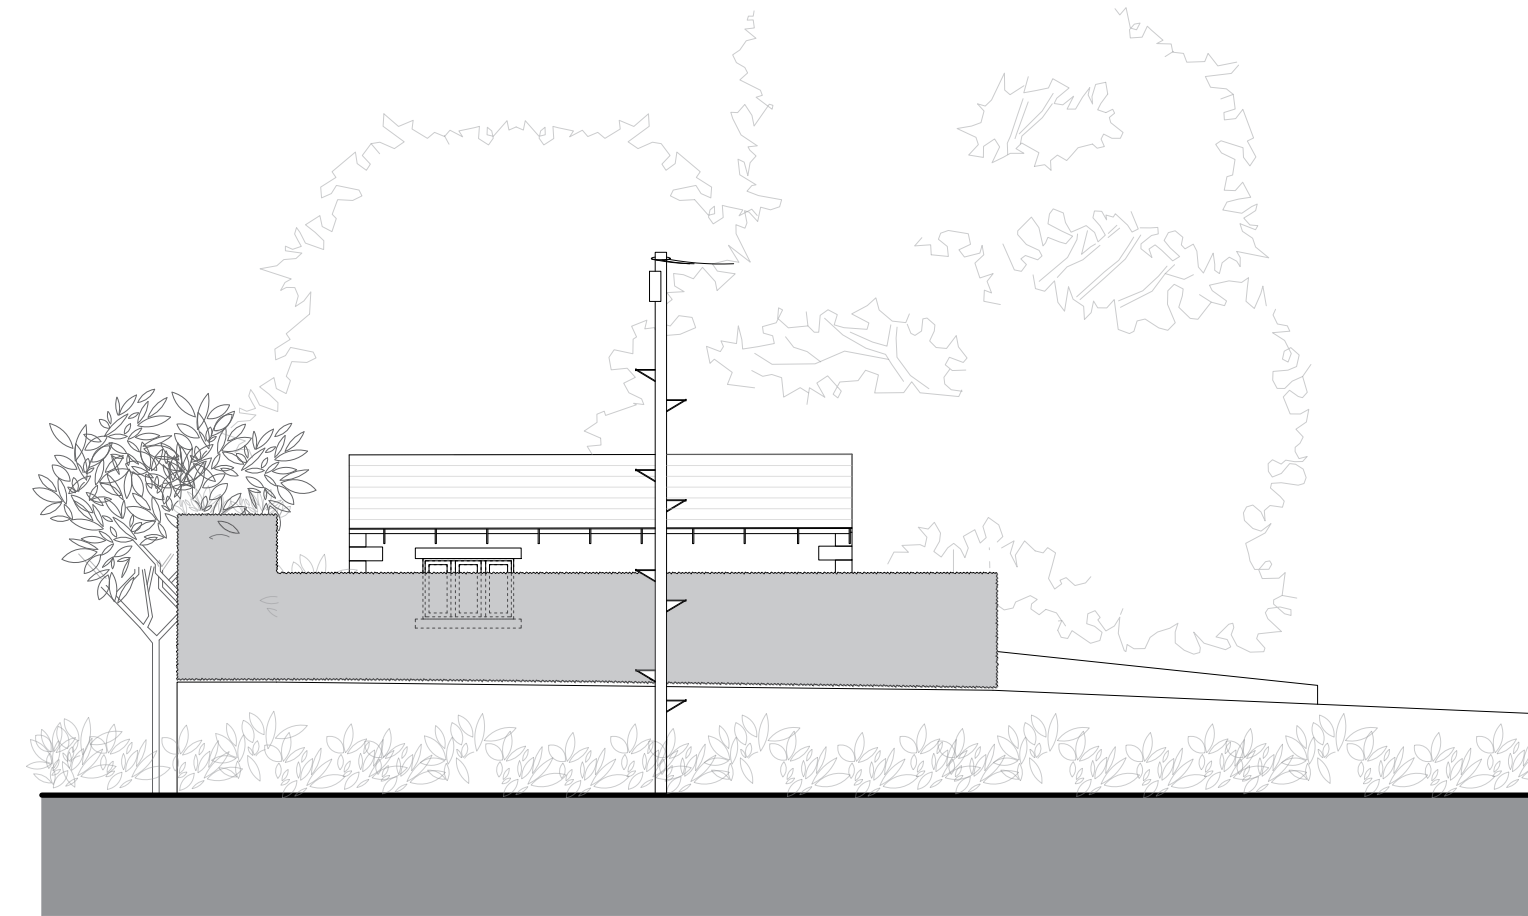

SOUTH ELEVATION SS

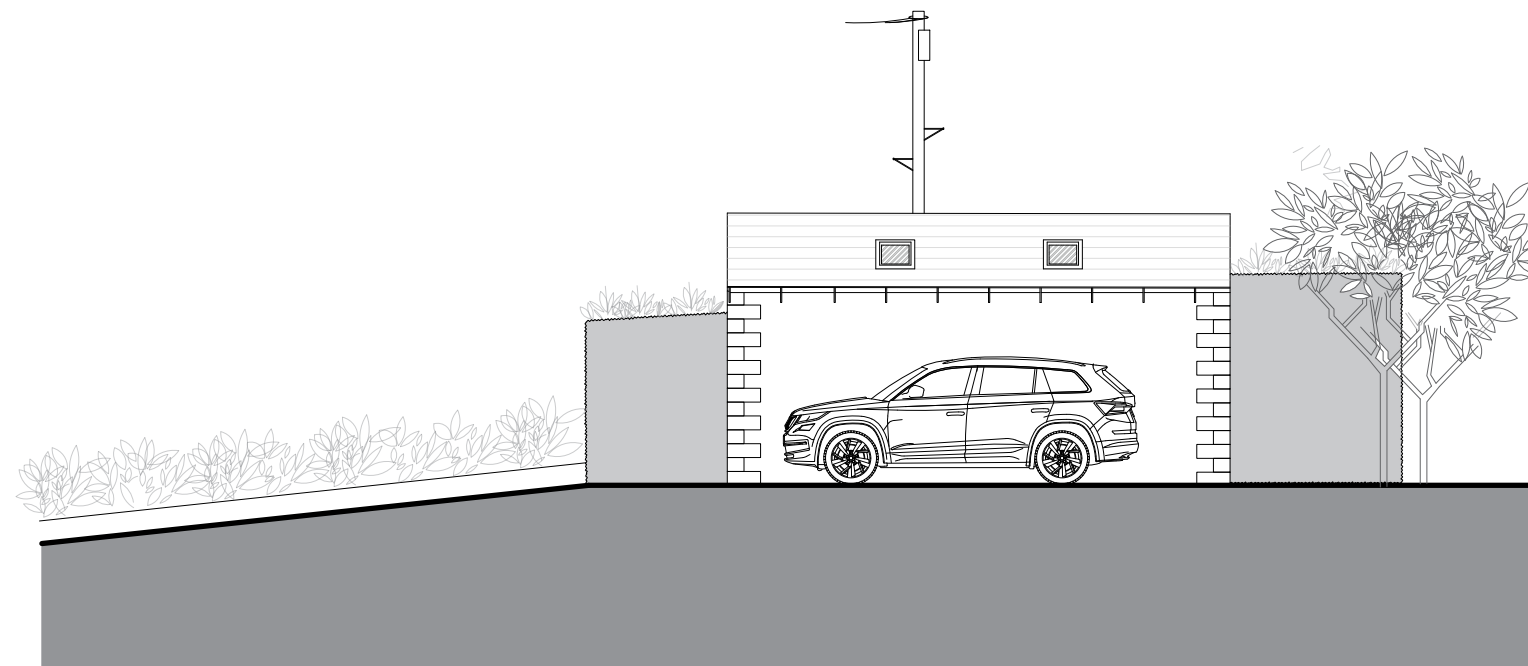

NORTH ELEVATION NN

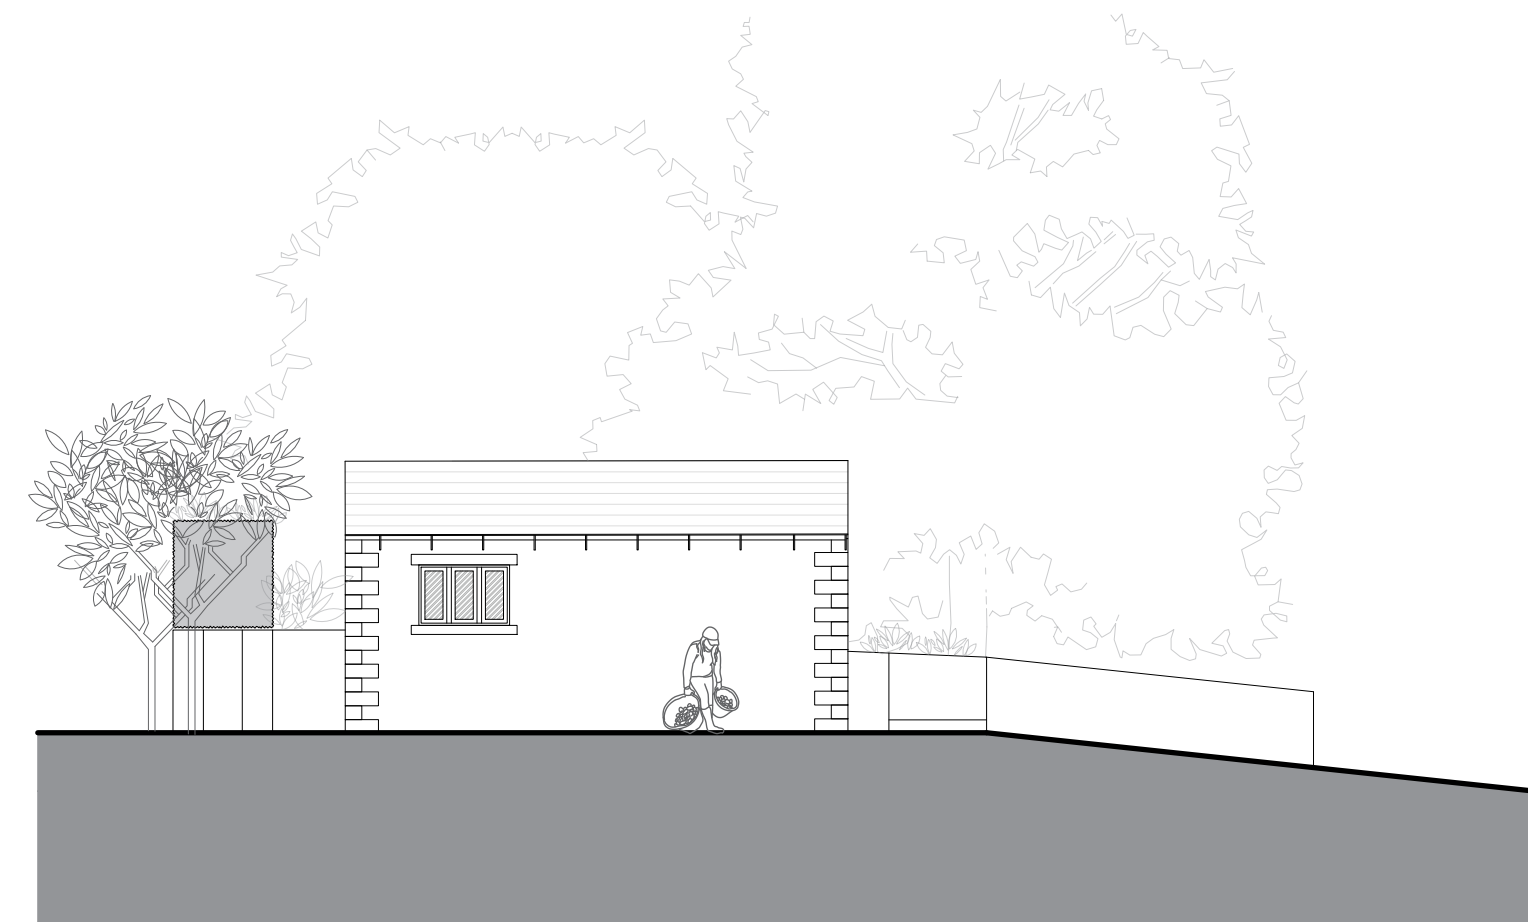

SOUTH ELEVATION SS1

PROPOSED ELEVATIONS AND SECTION - OPTION D

SCALE 1:100 0m 1 2 3 4 5



- General Notes:**
- 1 All finishes disturbed and all damage caused resulting from the works is to be made good.
 - 2 This drawing is to be read in conjunction with Drawing Nos issued with the prefix 1367/ and any specification of materials and works together with any accompanying schedules that may be issued.
 - 3 Inform the Architects of all untoward findings or discrepancies.
 - 4 Written dimensions are to be taken in preference to scaled. All dimensions are to be confirmed on site prior to commencement of the works.
 - 5 Where Architects approval is required the Architects confirm that a minimum of 1 week notice must be given for inspection.
 - 6 Where possible the Architects have undertaken not to specify deleterious materials.
 - 7 This drawing is copyright © Smith and Roper retain copyright of this drawing and other project documents under the Copyright Designs and Patents Act 1988 with all rights reserved excepting that Smith and Roper hereby grant license to the client named below for the use of such drawings and documents in matters relating only to the project stated below. Under no circumstances may this drawing or associated documents be copied in whole or in part or used elsewhere without the express permission of Smith and Roper.

Key:

- Revision Notes:**
- A: nj, 25.11.25 - Amended the drawings based on client's comments.



Project Title:

**YEW TREE COTTAGE
CHINLEY**

Drawing Title:

**PROPOSED ELEVATIONS
AND SECTION**

Drawn/Check:	GRLS-ATS-NJ	
First Issue:	NOVEMBER 2025	RIBA Stage: 3
Current Issue:	NOVEMBER 2025	Scale: 1:100 at A1
Drawing Number:	1367-010	Revision: A