


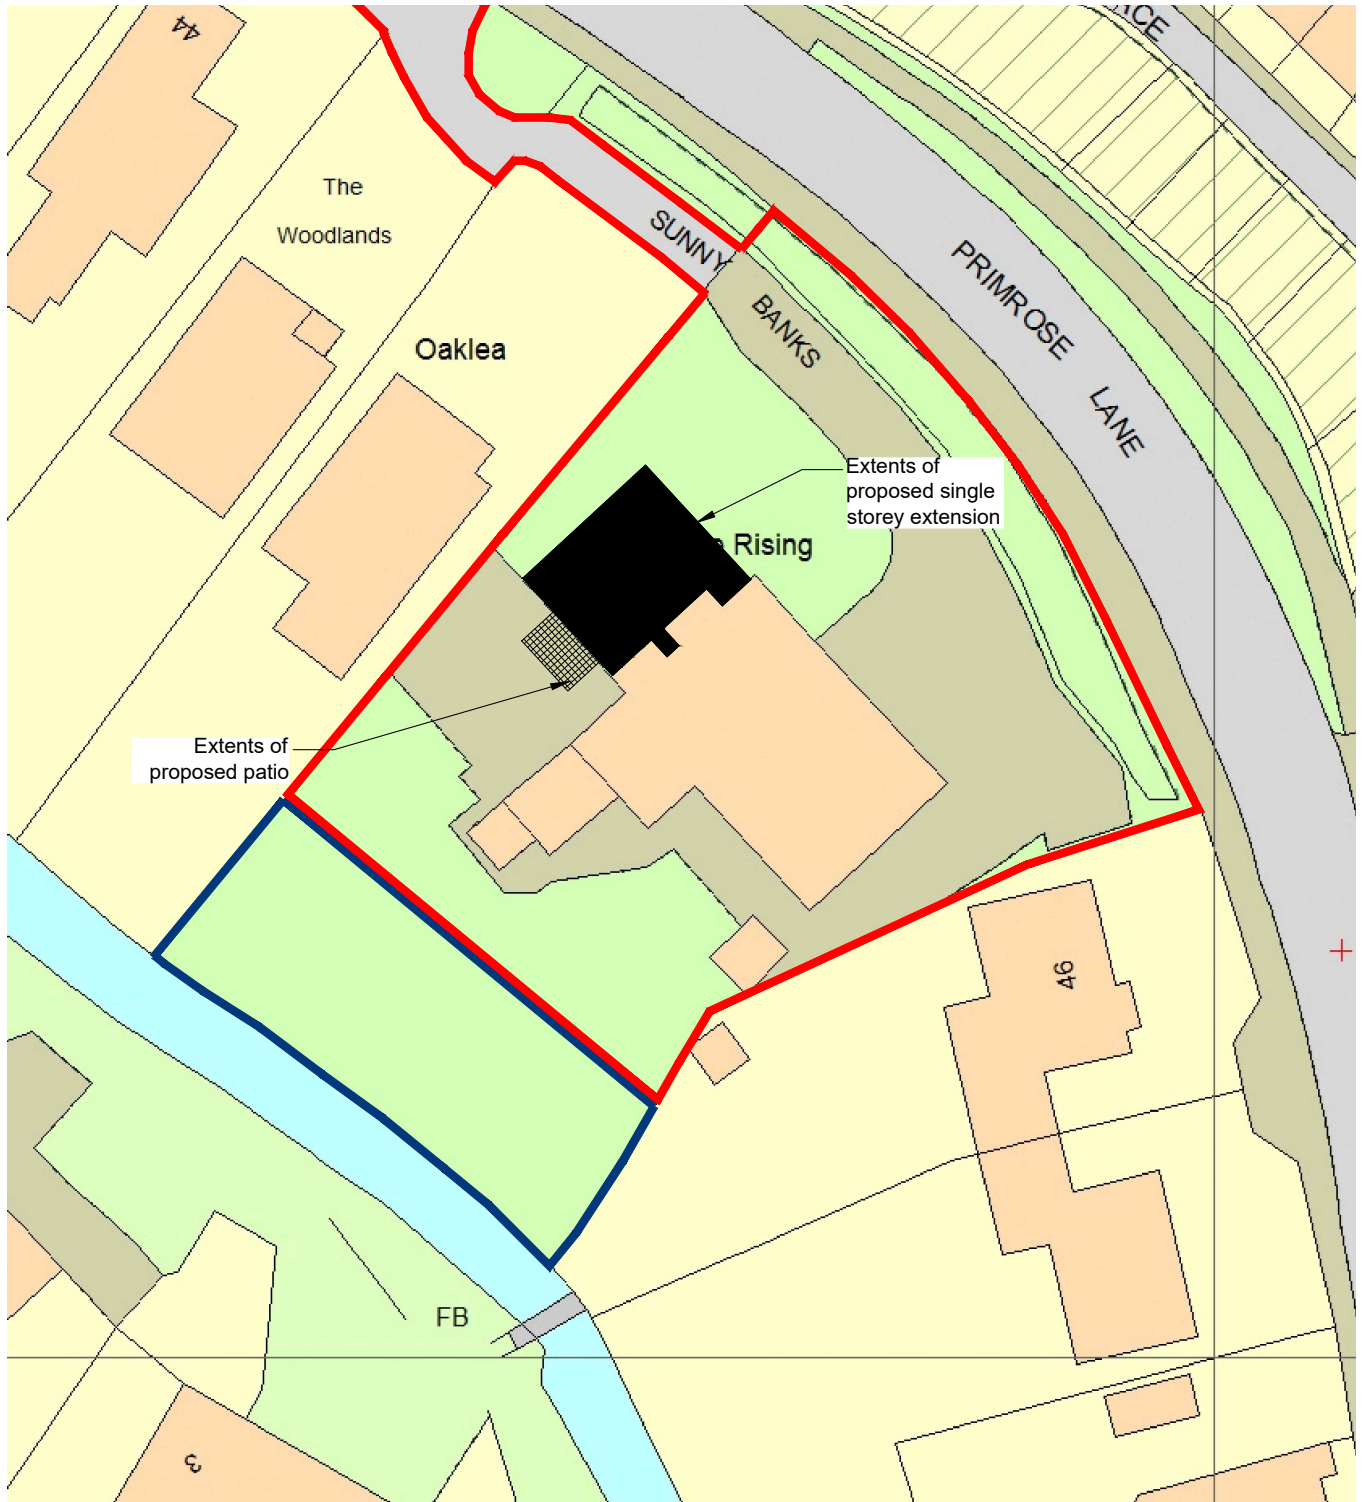

Risings Care Home, Primrose Lane, Glossop
Proposed Site Plan (rev A.)
Scale 1:500

