




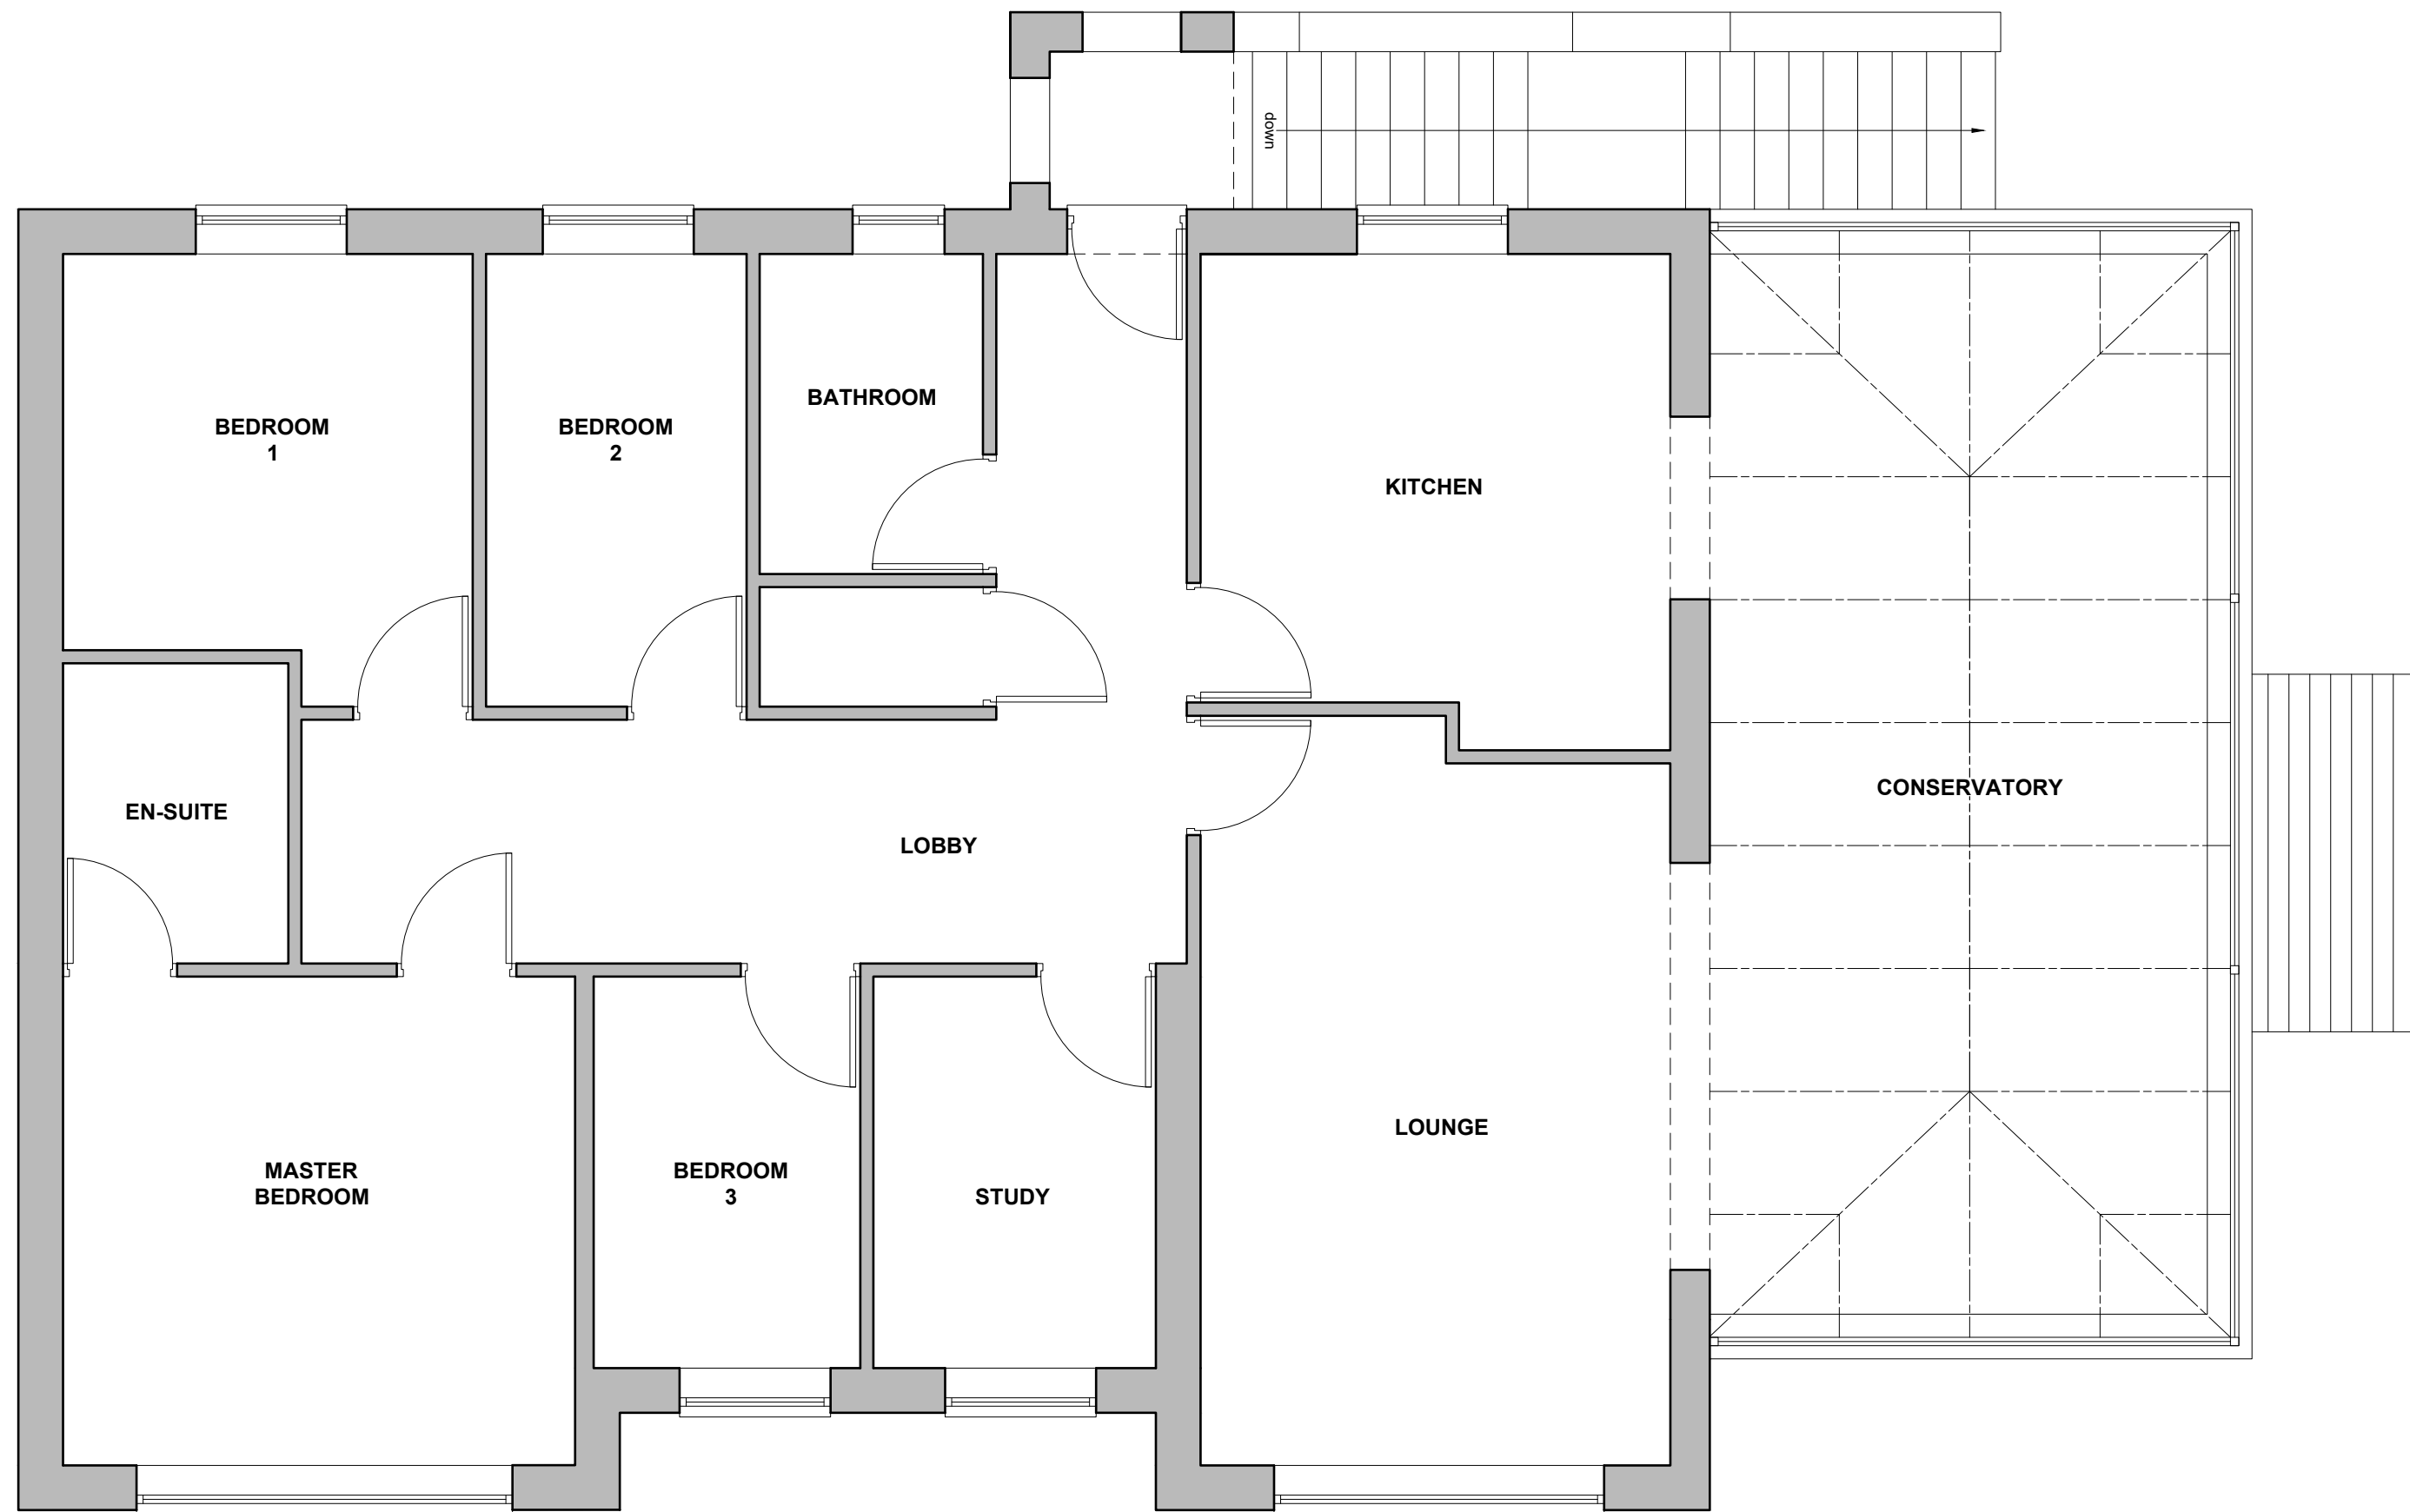

PROPOSED FIRST FLOOR PLAN

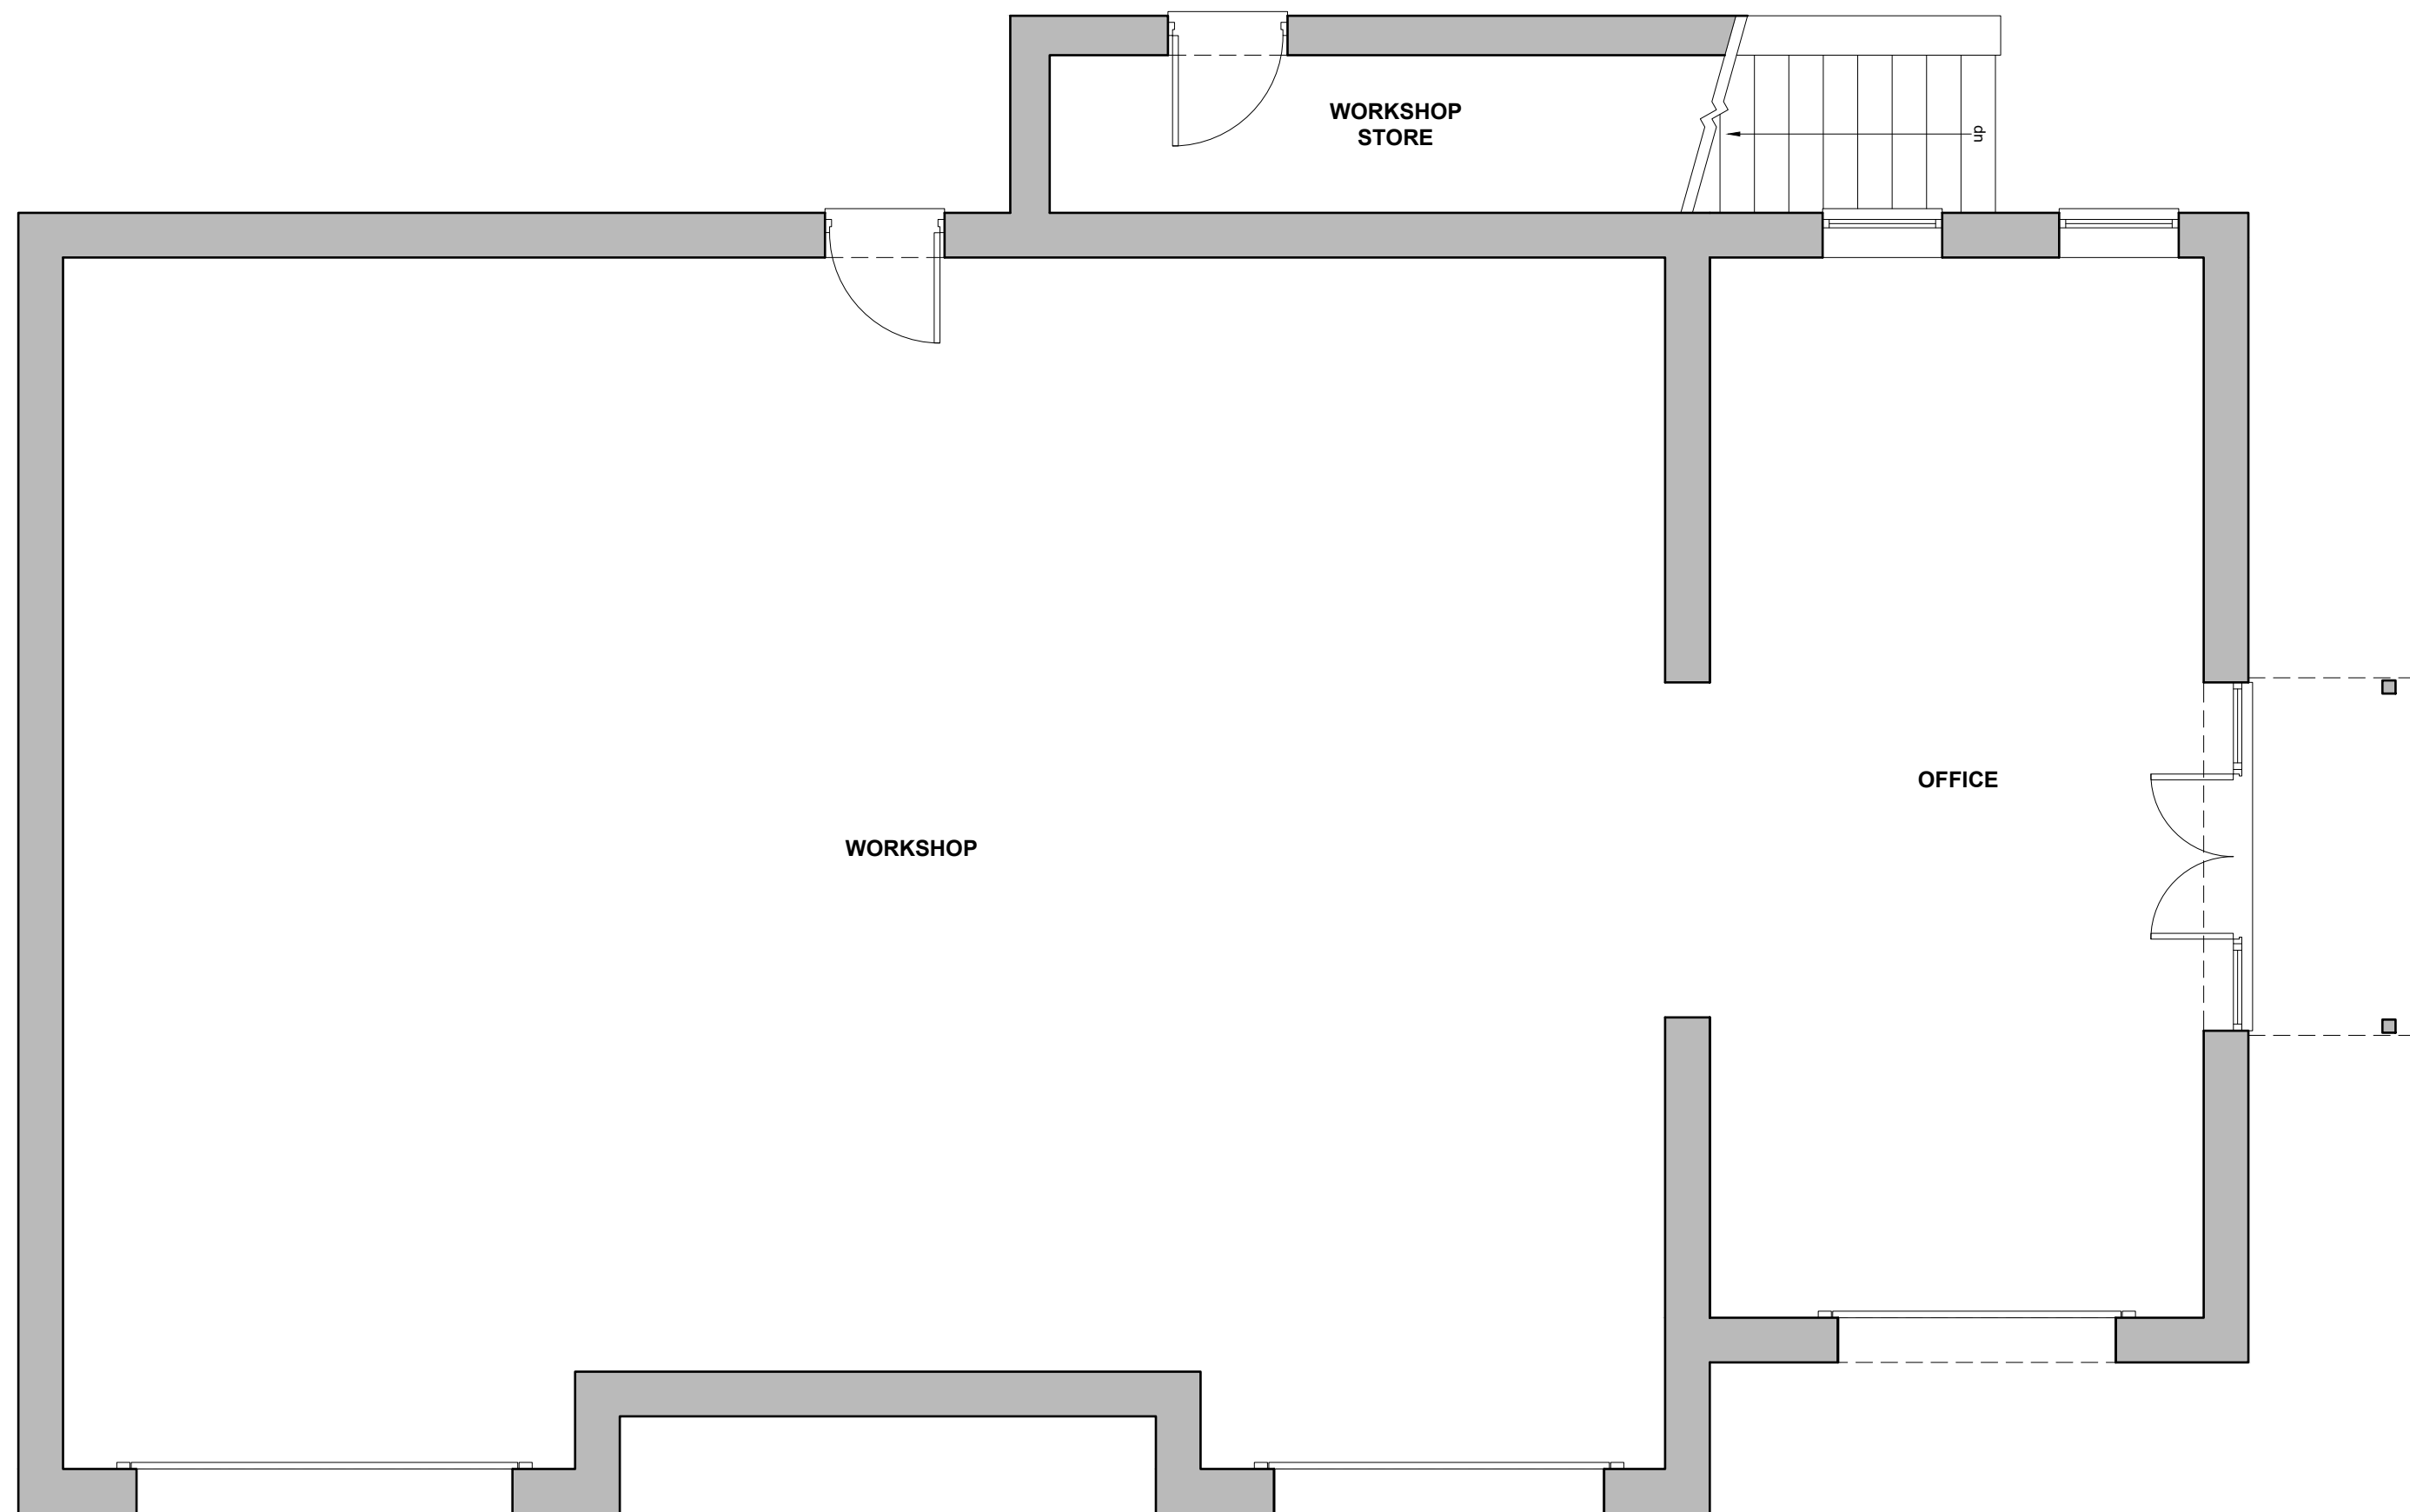

PROPOSED GROUND FLOOR PLAN

 

NOTES
All dimensions are to be checked on site and any discrepancies referred to the designer prior to proceeding. All levels are to be confirmed on site prior to proceeding with the work. All discrepancies between information shown on the drawing and the information shown on the specification are to be referred to the designer prior to proceeding with the works. All component sizes and references to be checked prior to the ordering of materials. Positions of existing drain runs and associated installations to be confirmed prior to proceeding and drains checked as necessary. All relevant boundary positions to be checked prior to proceeding. Any on site design changes must be reported to the designer and agreed with the relevant authority prior to proceeding. Levels shown are related to an arbitrary datum and therefore not related to ordnance datum.

Revision	Date	Details
----------	------	---------

GRUNDY ARCHITECTURE PO BOX 1000, DROGHEDA, DUBLIN 11	R.A.G. GRUNDY ARCHITECTURAL SERVICES LIMITED 30 PARK ROAD, HADFIELD, GLOSCESTER, DORSET, BILK 2AM TEL: 0773 541 1862 EMAIL: RICHARD@GRUNDYARCHITECTURE.CO.UK
---	---

Project:	Proposed Retrospective Change of Use at: 12 Platt Street Padfield Glossop Derbyshire SK13 1EB
Client:	Mr. B. Coop
Drawing Title:	PROPOSED PLANS

Drawn by:	R.G.	Date:	5th October 2023
Drawing No.:	2554.11	Scale:	1:50 @ A1
Revision:			