

Notes



Localised plaster repairs with Tarmac Limelite NHL 3.5 plaster and re painted.


Indicates location of new vents introduced, core drilled through wall.

New floor finishes to areas of work, carpet to existing area and vinyl to WC's and circulation.

Skirting reinstated and installed to new door openings with painted finish to match existing..


Dxx

New timber doors installed to noted areas, style to match existing to have painted finish.

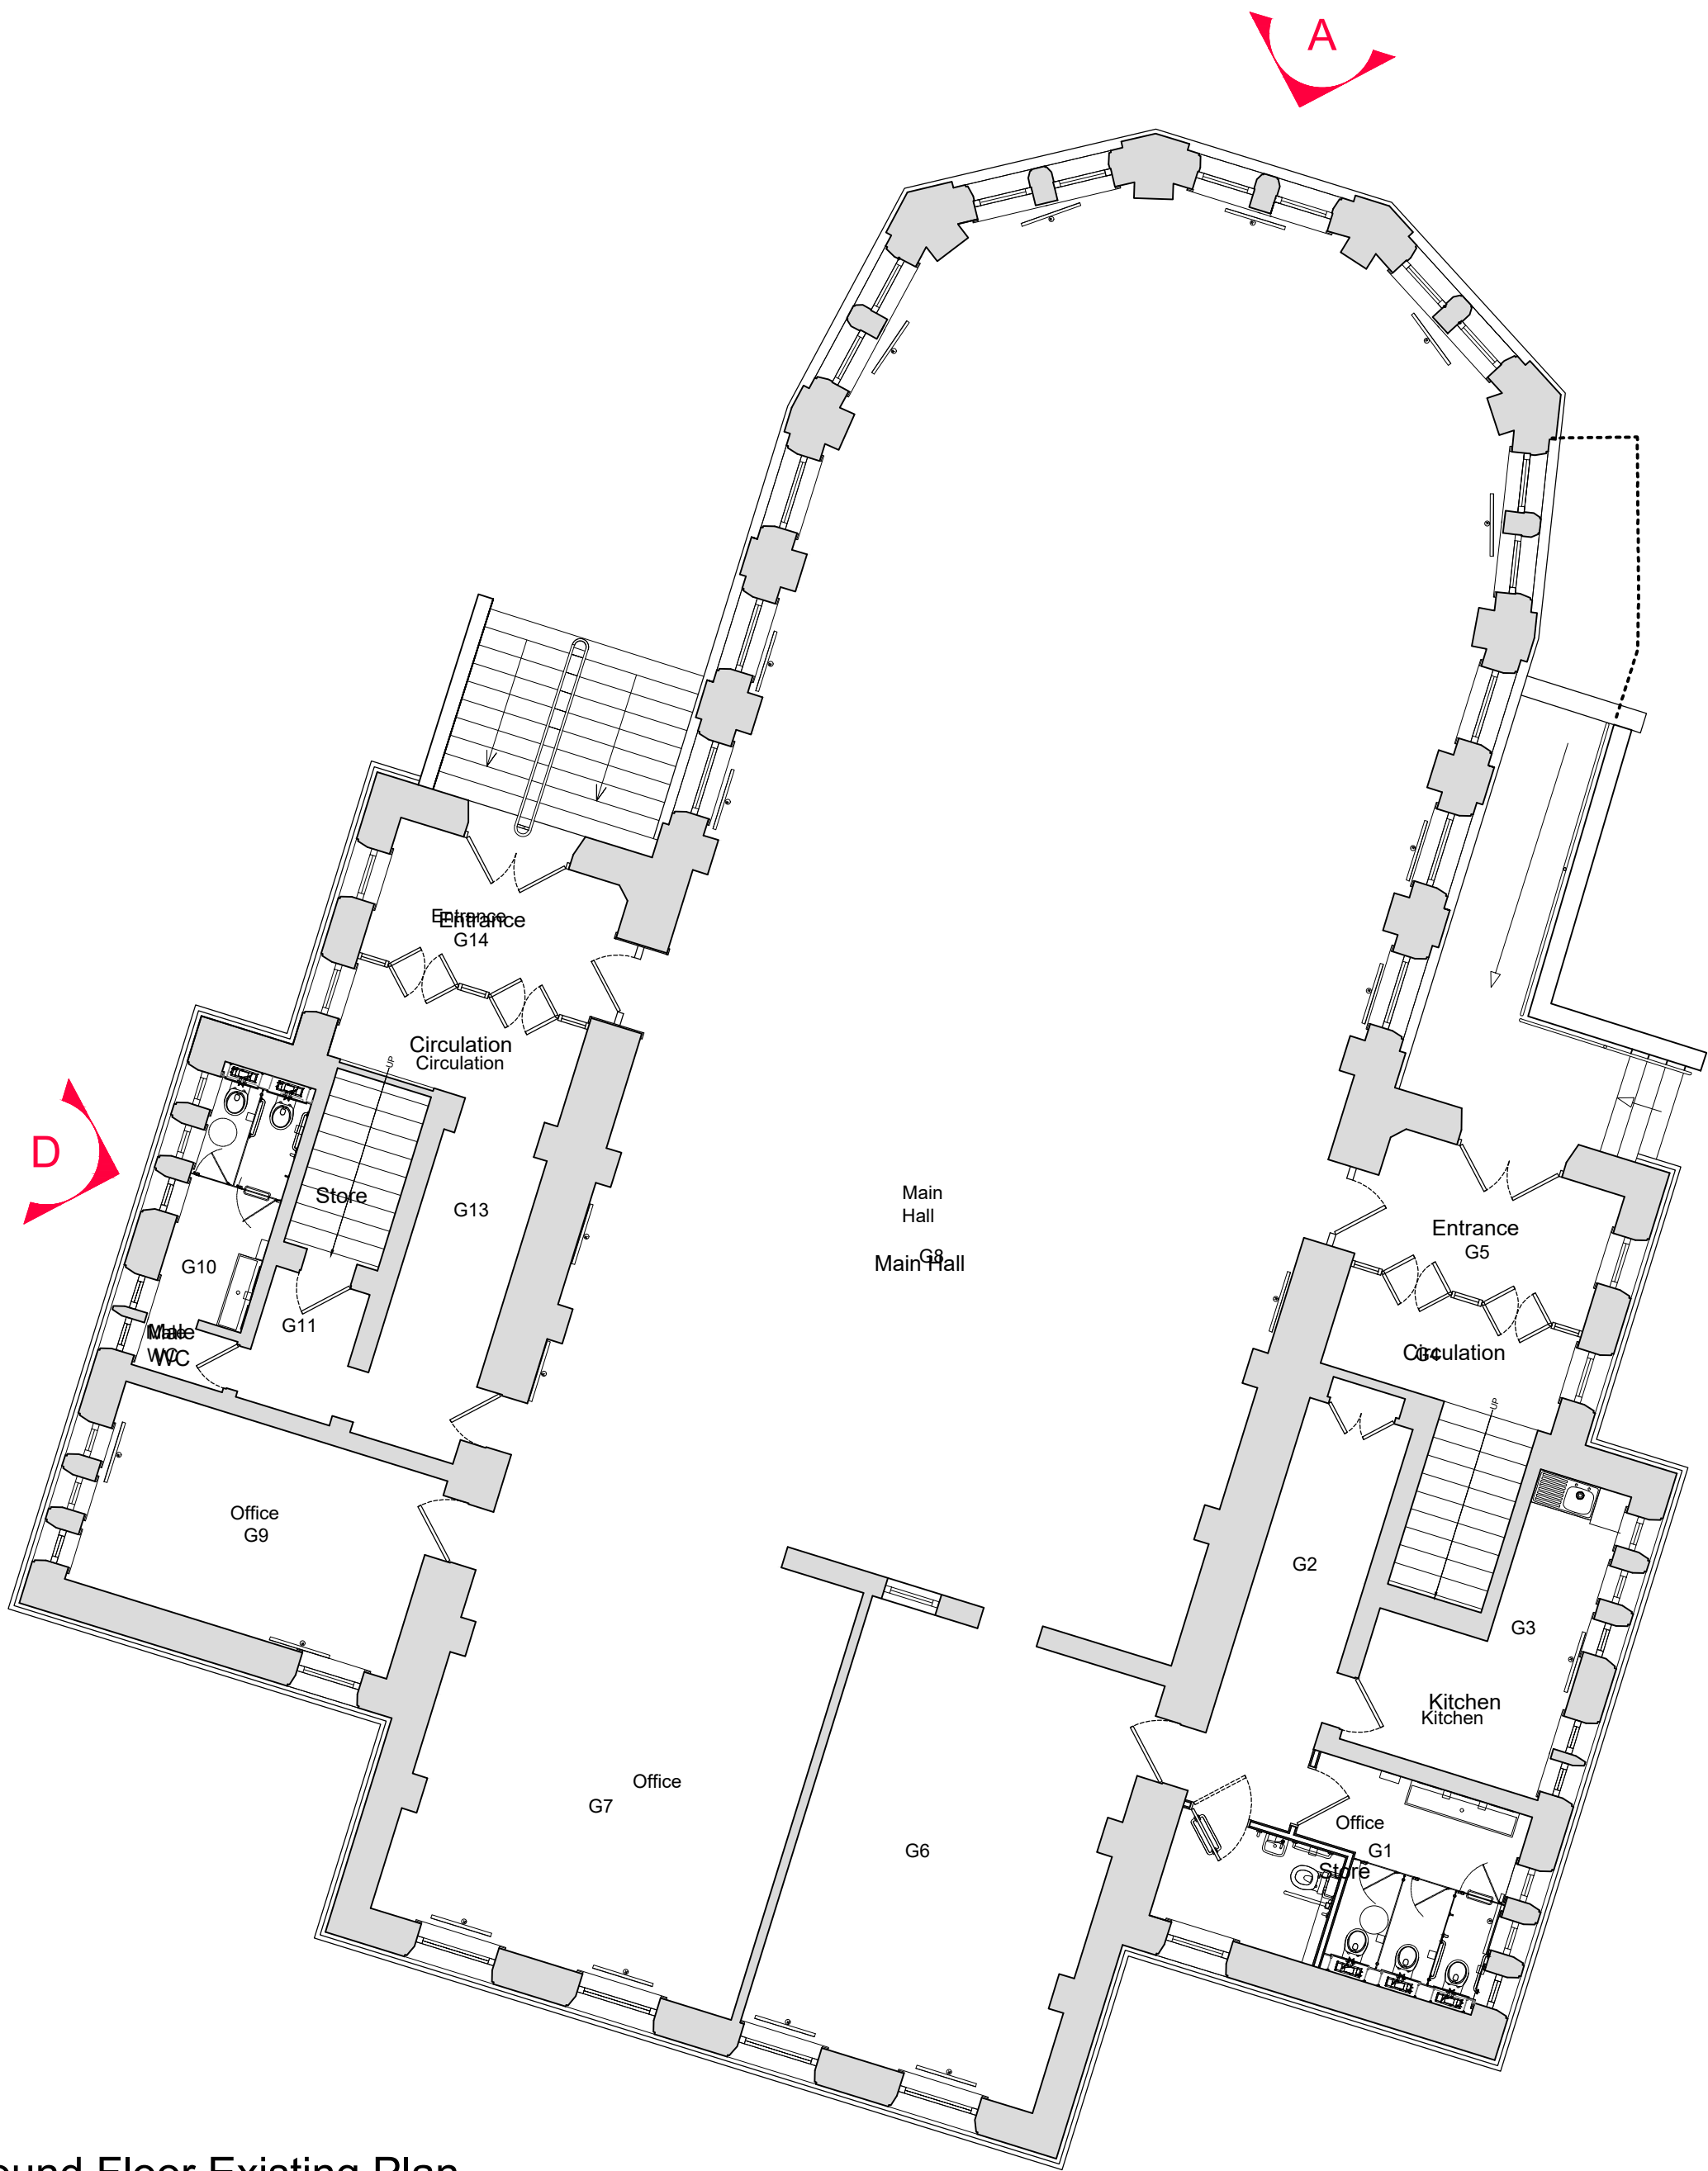

Ground Floor Existing Plan

Scale 1:100 @ A1

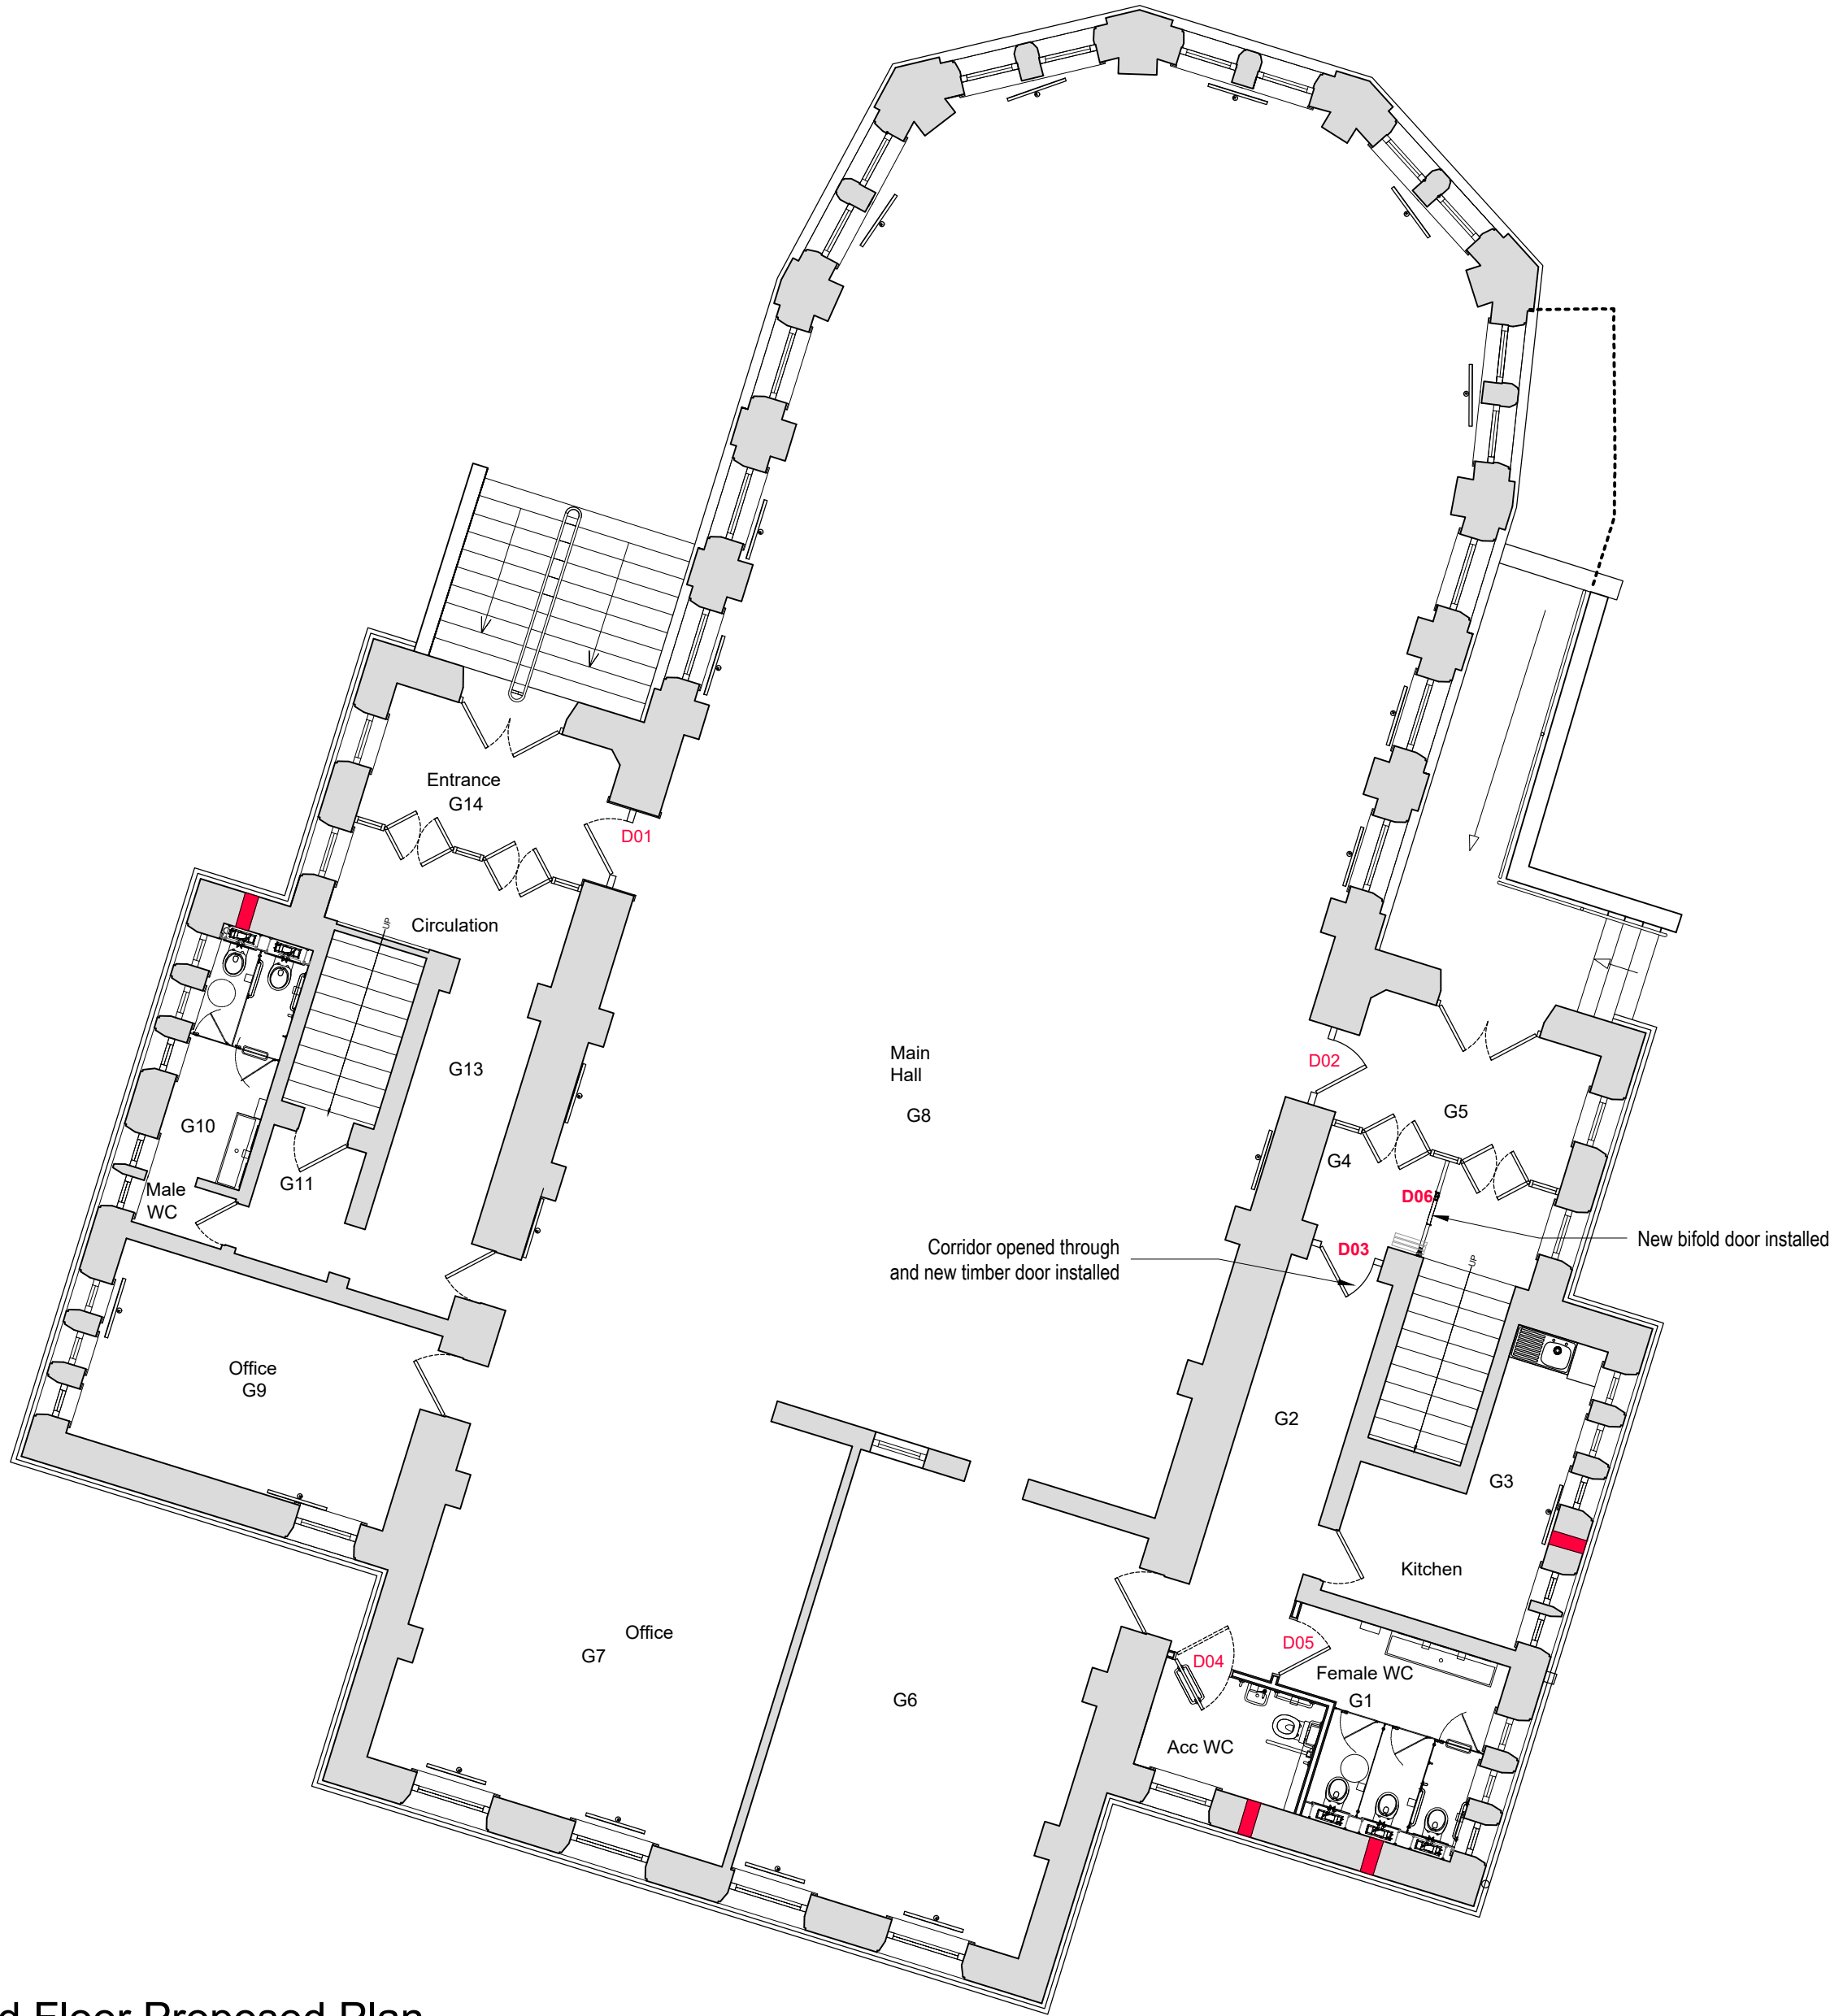

Ground Floor Proposed Plan

Scale 1:100 @ A1



AHR Building Consultancy Ltd
5th Floor
55 Princess Street
Manchester
M2 4EW
United Kingdom

T +44(0)161 8287900
E manchester@ahr.co.uk
www.ahr.co.uk



project
**Victoria Hall, Glossop
Internal Alterations**

drawing
Existing and Proposed Ground Floor Plan

project number 2021.00039.003	scale 1:100	@A1
drawing number HPBC-AHR-VH-00-DR-A-20-P02	rev -	issue status Planning

This drawing is to be read in conjunction with all related drawings. All dimensions must be checked and verified on site before commencing any work or producing shop drawings. The originator should be notified immediately of any discrepancy. This drawing is copyright and remains the property of AHR.



1:100