




NOTES
ALL DIMENSIONS TO BE CHECKED ON SITE PRIOR TO ANY MANUFACTURING OR FABRICATION AND ANY ANOMALIES TO BE BROUGHT TO THE ATTENTION OF THE ARCHITECT.

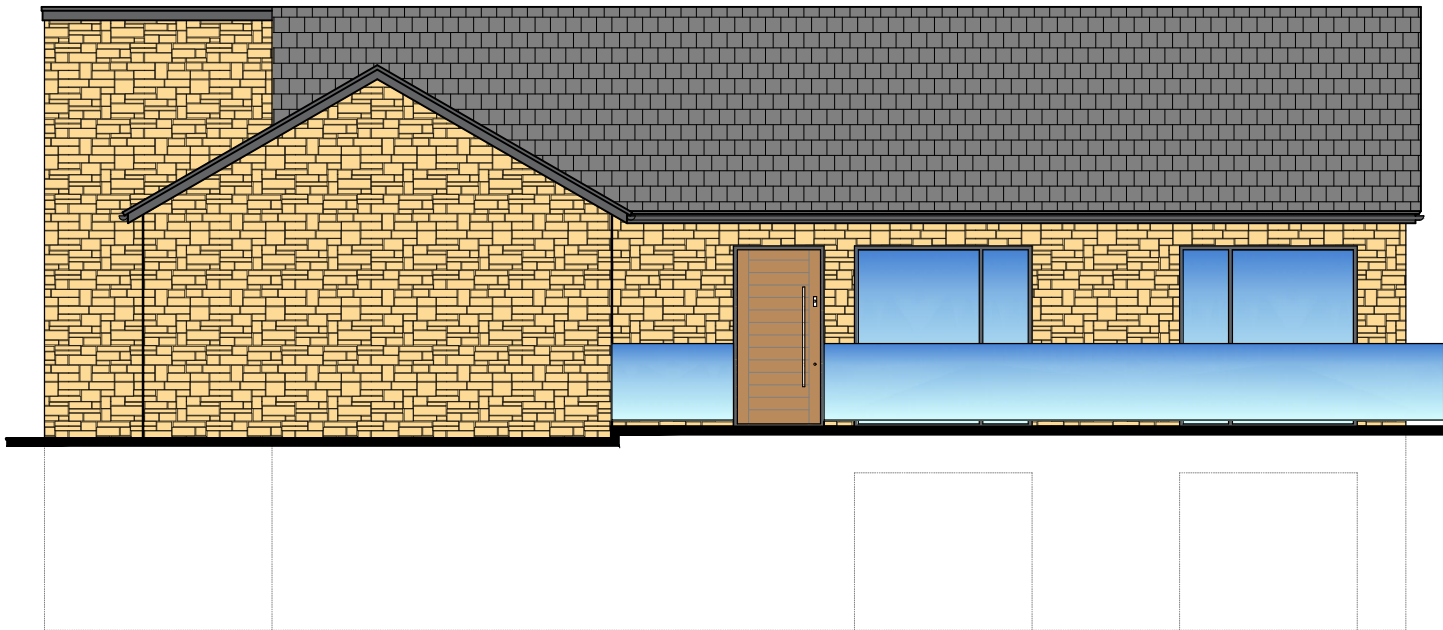


PROPOSED FRONT ELEVATION
1:100

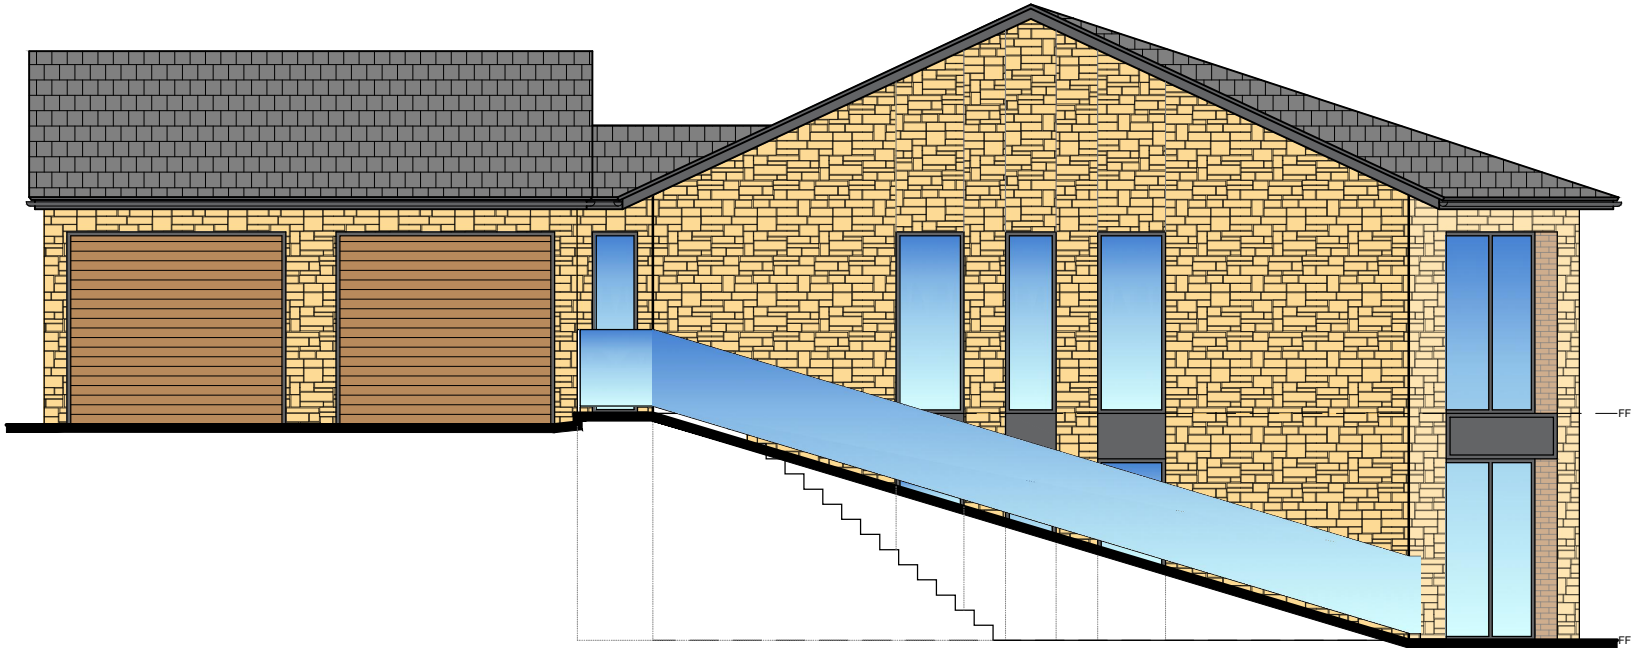

PROPOSED SIDE ELEVATION
1:100

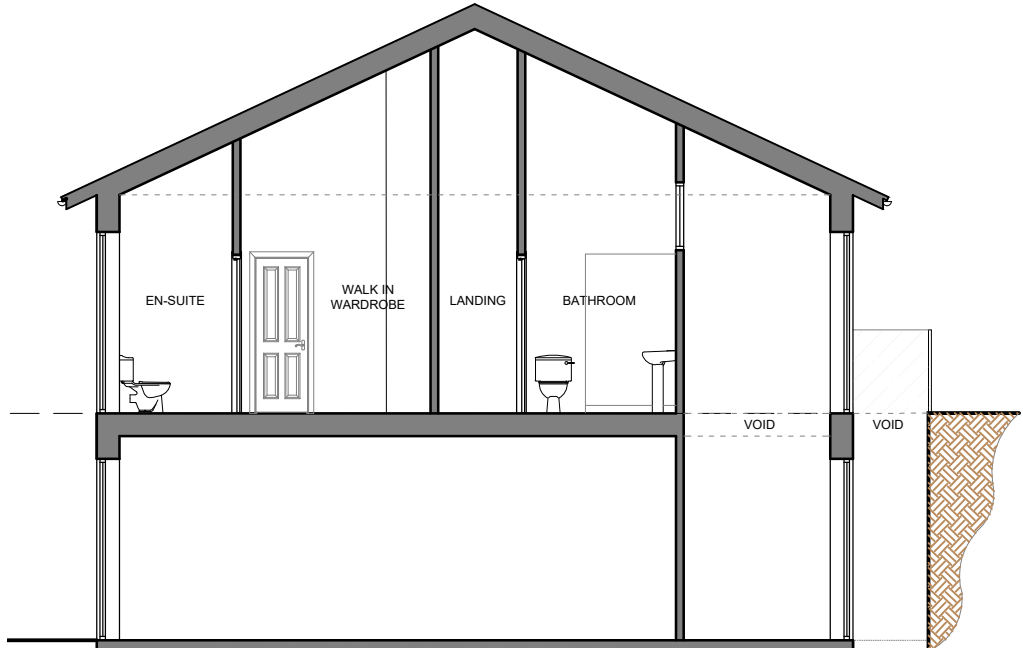

PROPOSED SIDE ELEVATION
1:100

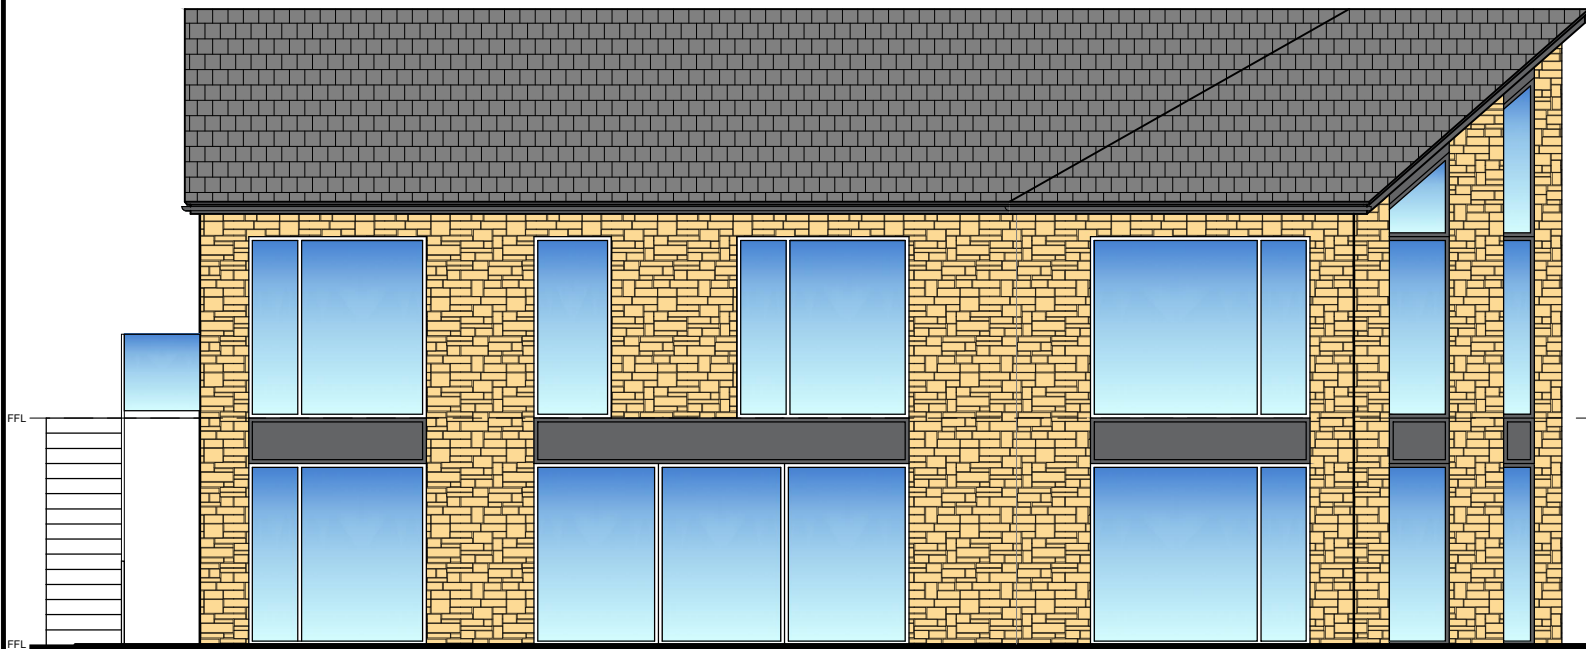

PROPOSED SIDE ELEVATION
1:100



PROPOSED SIDE ELEVATION
1:100



B	REVISIONS	TB	11.11.24
A	FIRST ISSUE	TB	03.07.24
REV	AMENDMENTS	BY	DATE

PROJECT
PROPOSED NEW DWELLING
CHAPEL BROW
44/48 TOWN LANE
CHARLESWORTH.
SK13 5HQ

CLIENT
MR PAUL DUFFY

DRAWING TITLE
PROPOSED ELEVATIONS

DRAWN	TB	DATE	03.07.24
CHECKED		SCALE	1:100 (A2)
APPROVED			



HOWARD & SEDDON A.R.I.B.A.
CHARTERED ARCHITECTS
64 WASHWAY ROAD
SALE, CHESHIRE, M33 7RE
TEL NO. 0161 - 973 8296
FAX NO. 0161 - 962 3485
E-MAIL : ADMIN@HOWARDANDEDSON.CO.UK

JOB No.	DRG No.	REVISION
14,647	34	B