




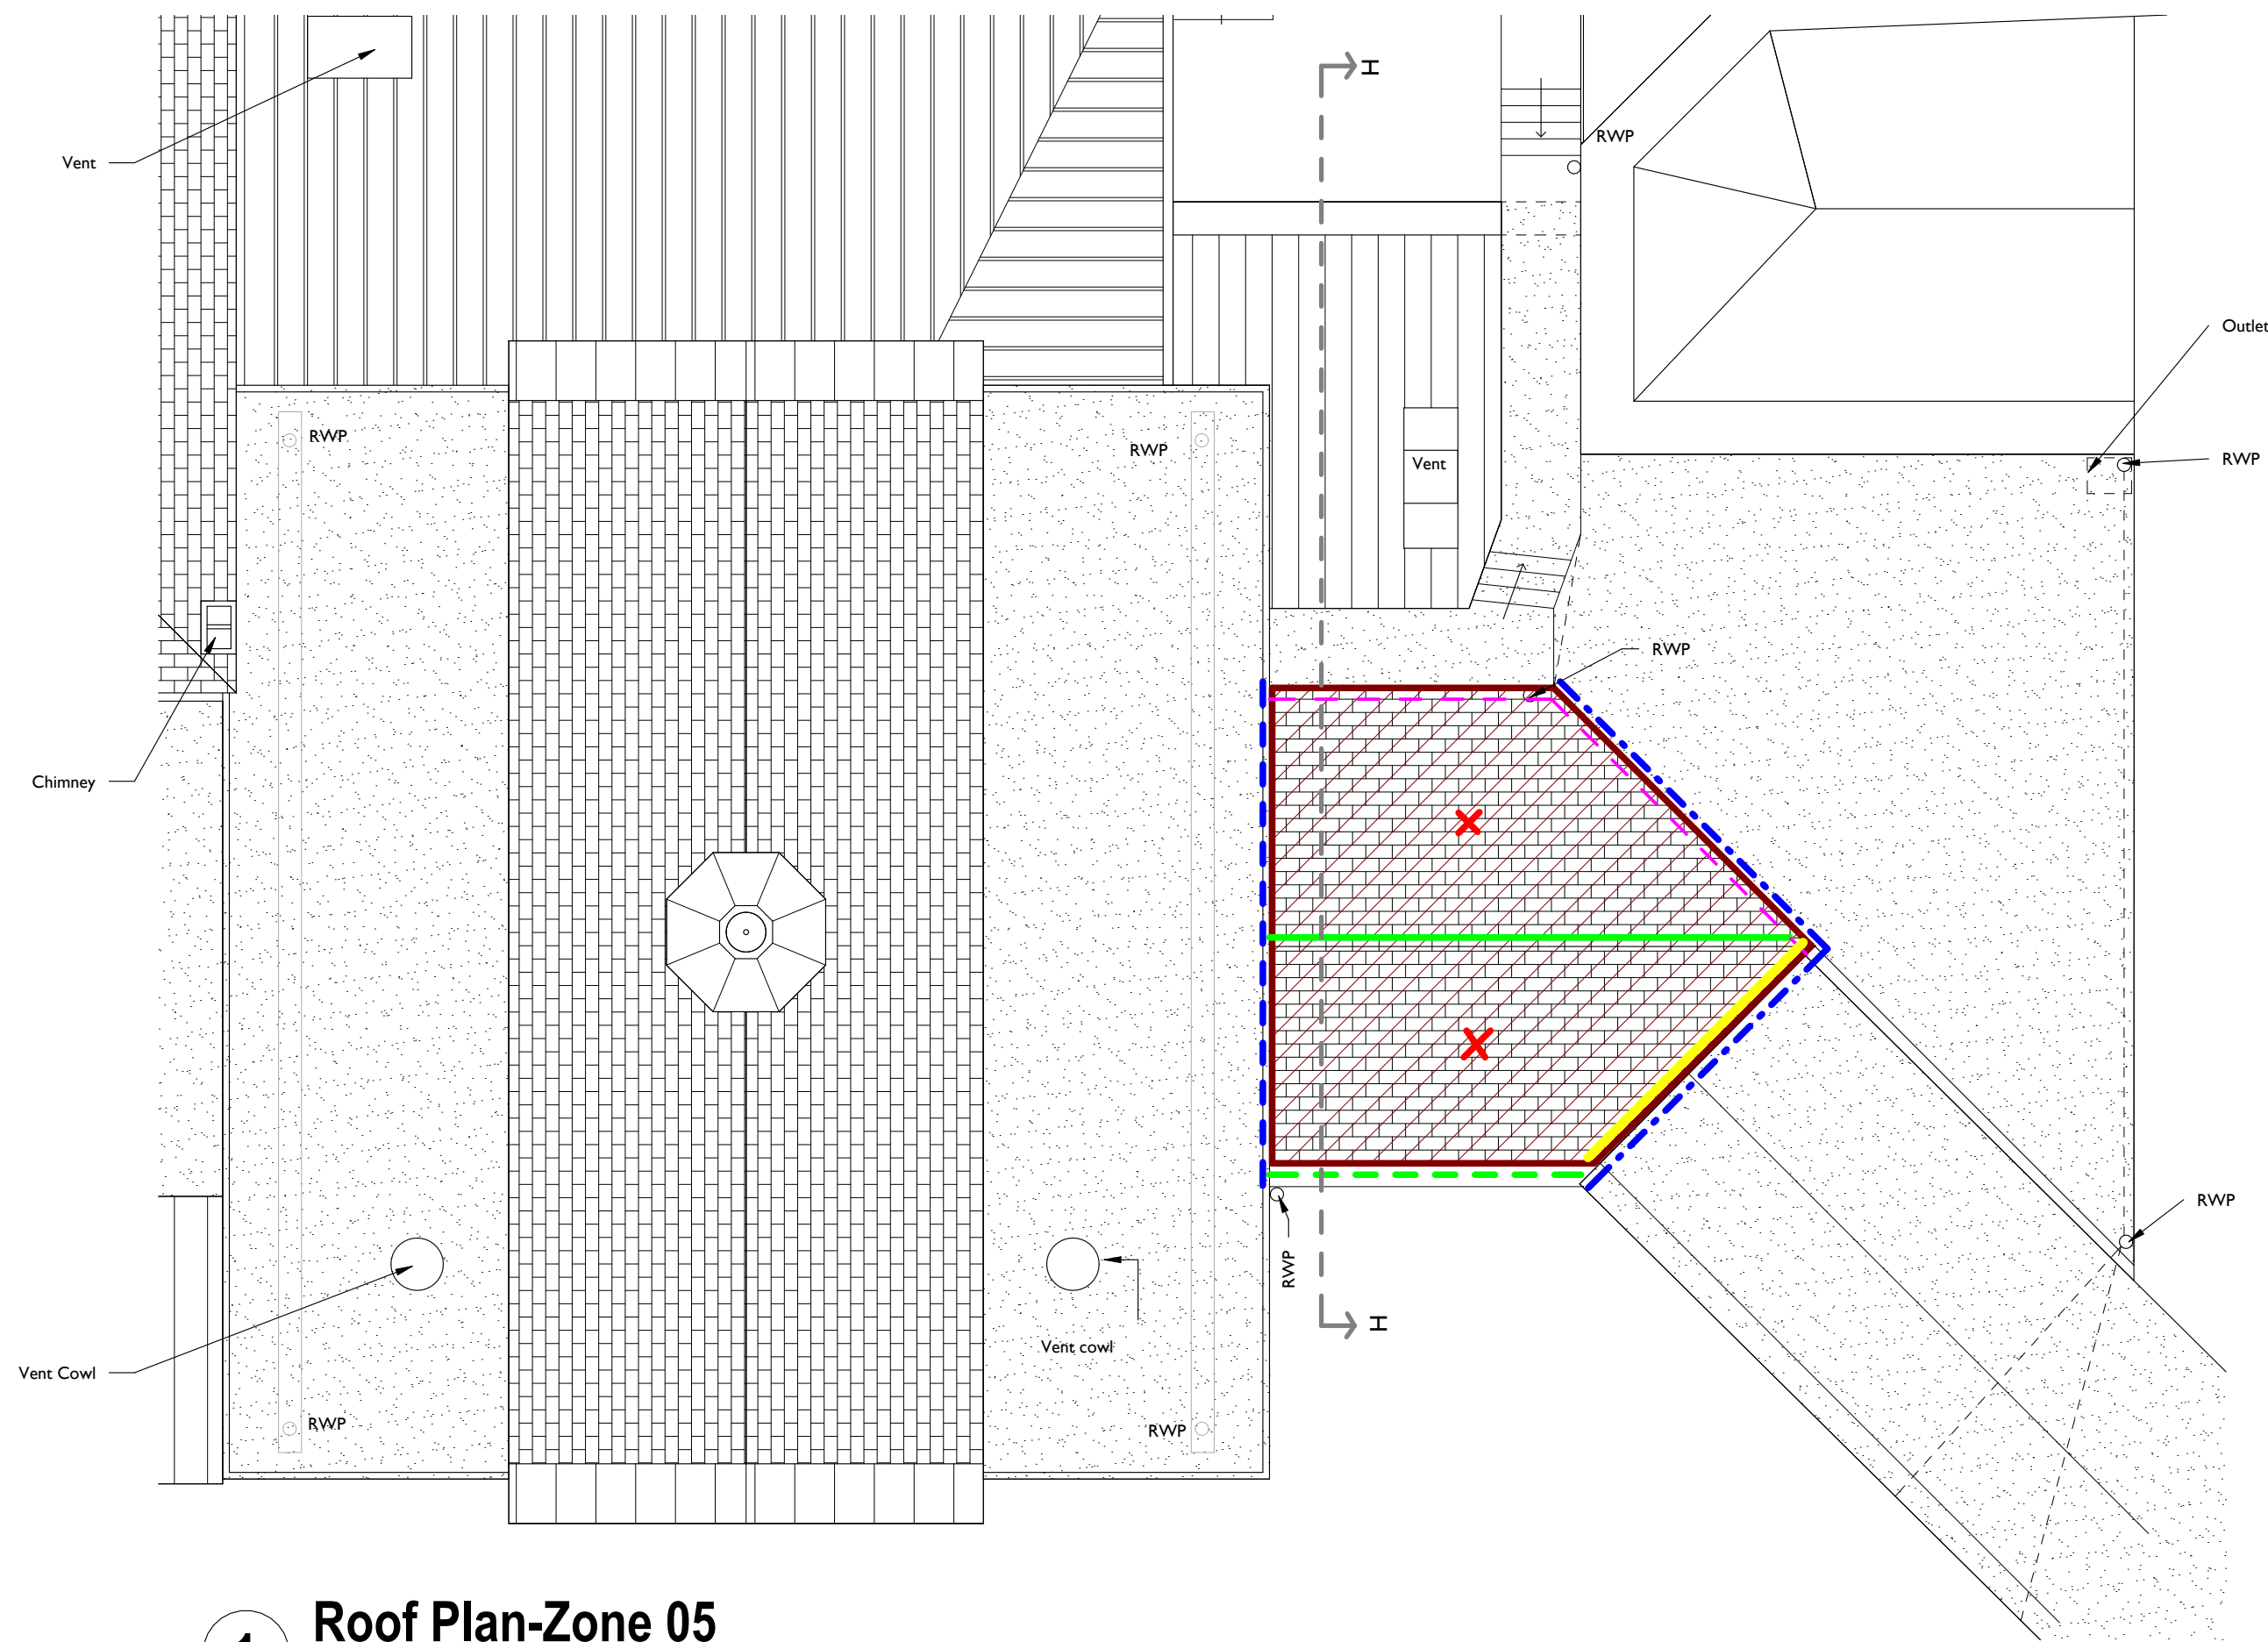

1 Roof Plan-Zone 05
1 : 100

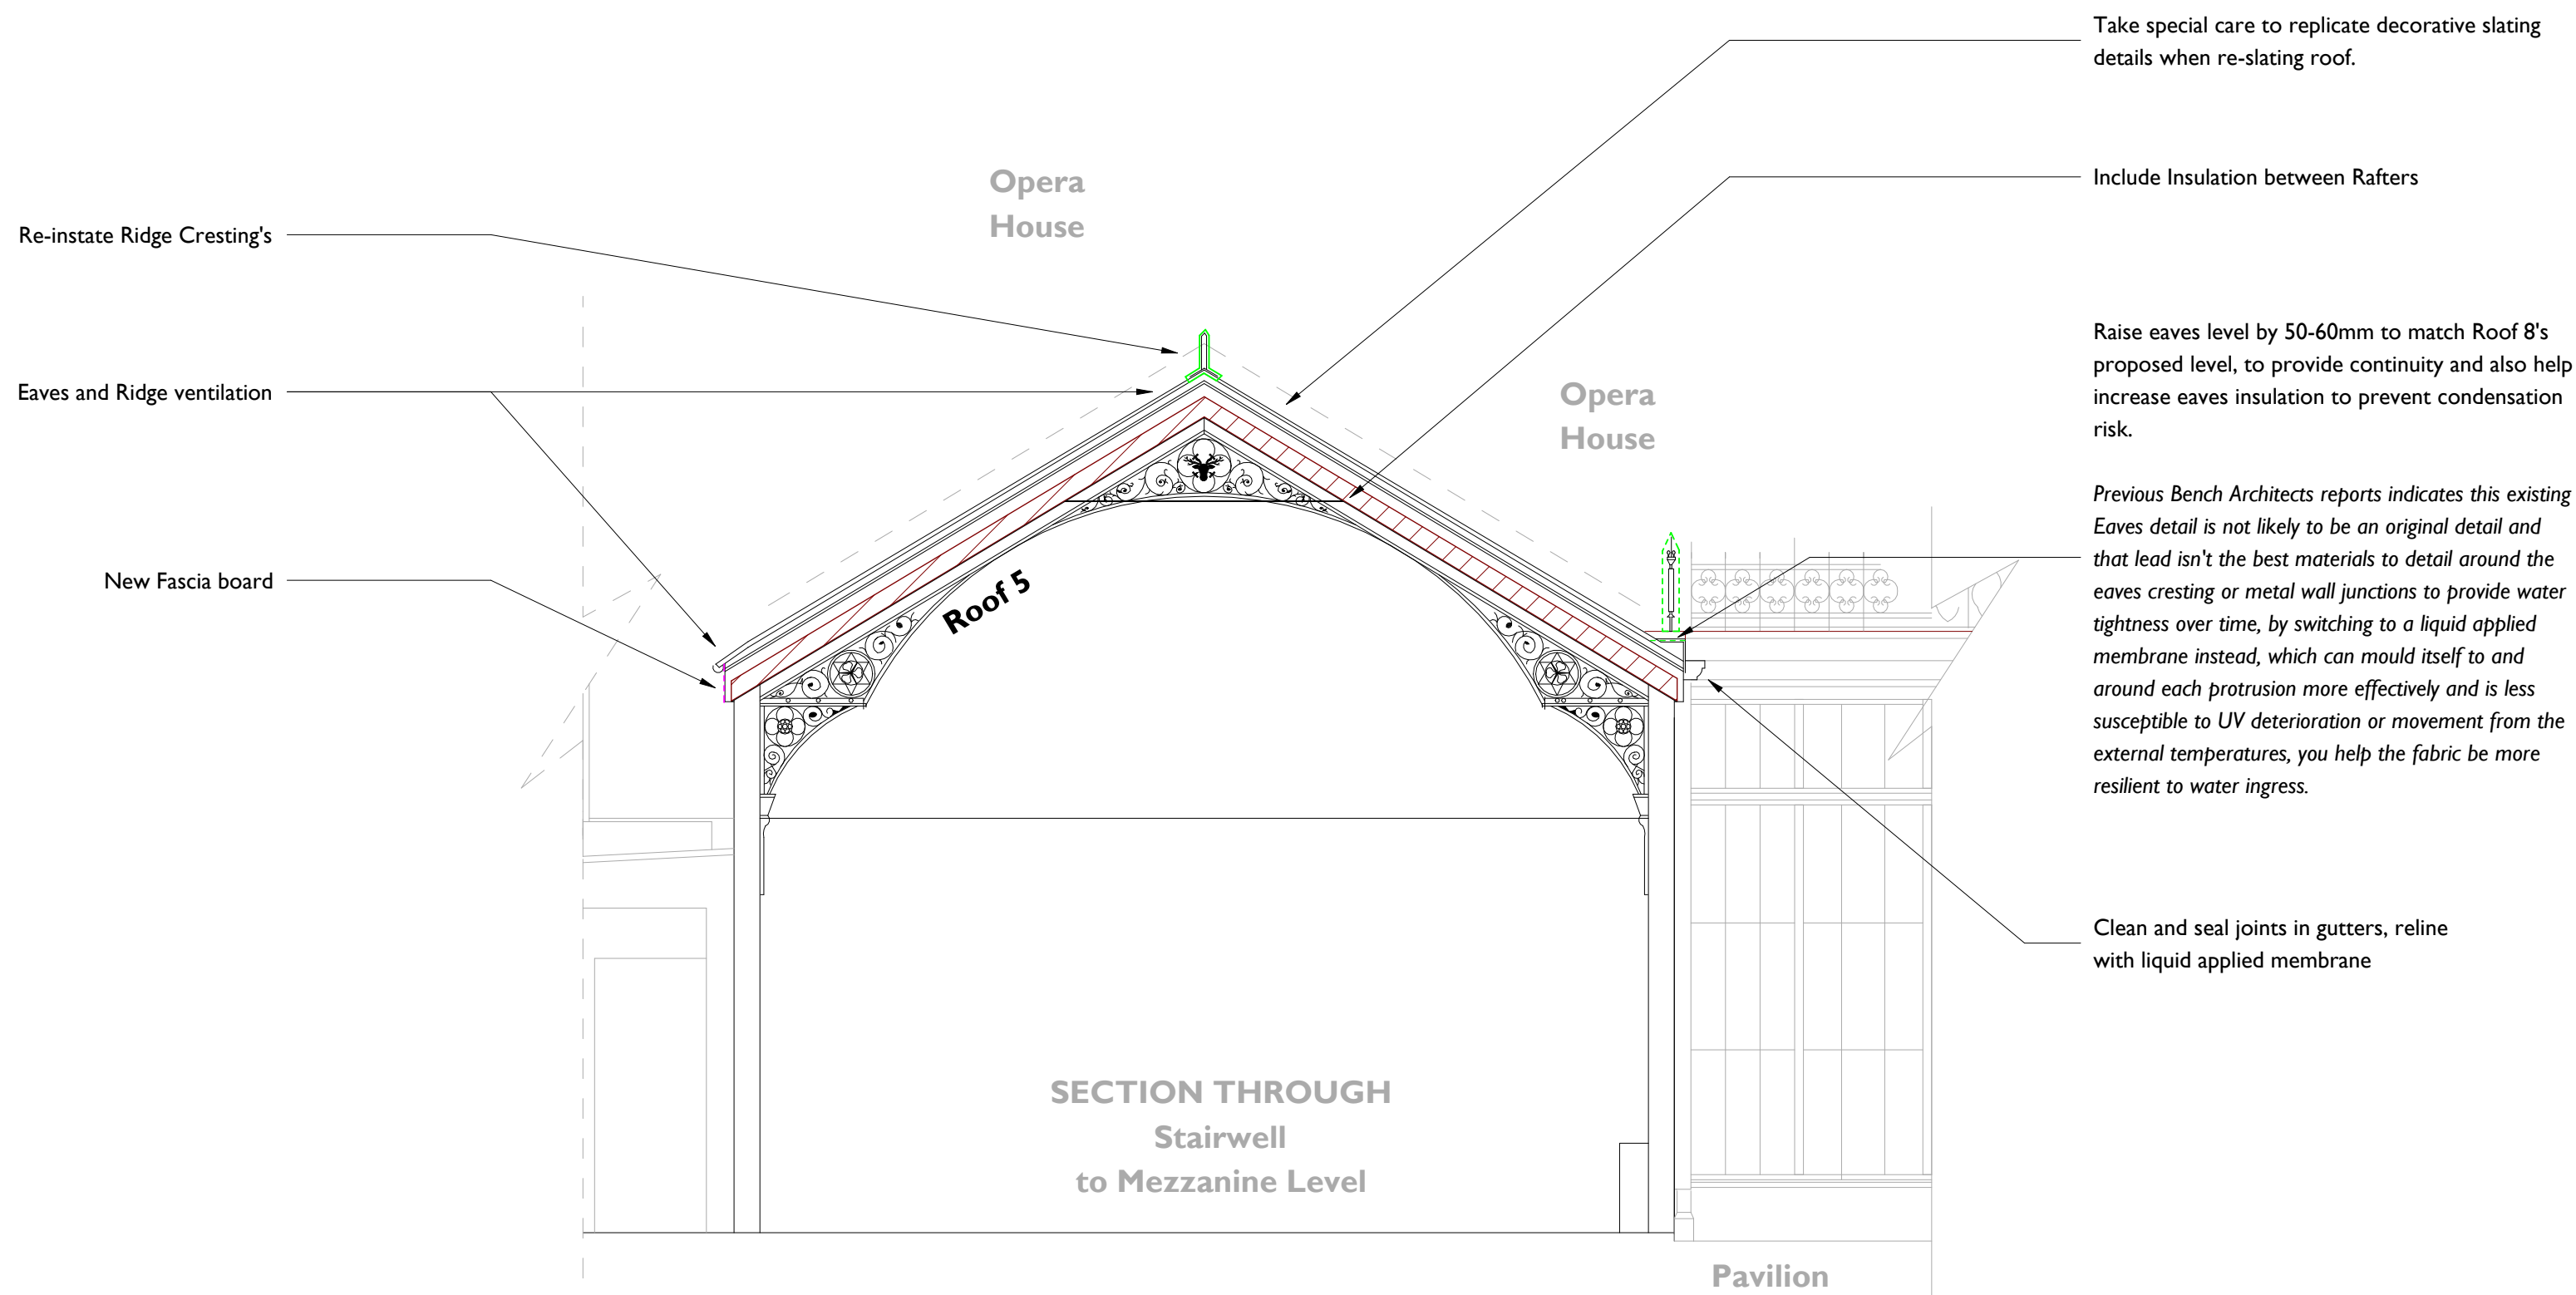

2 Section H-H (roof 5)
1 : 50

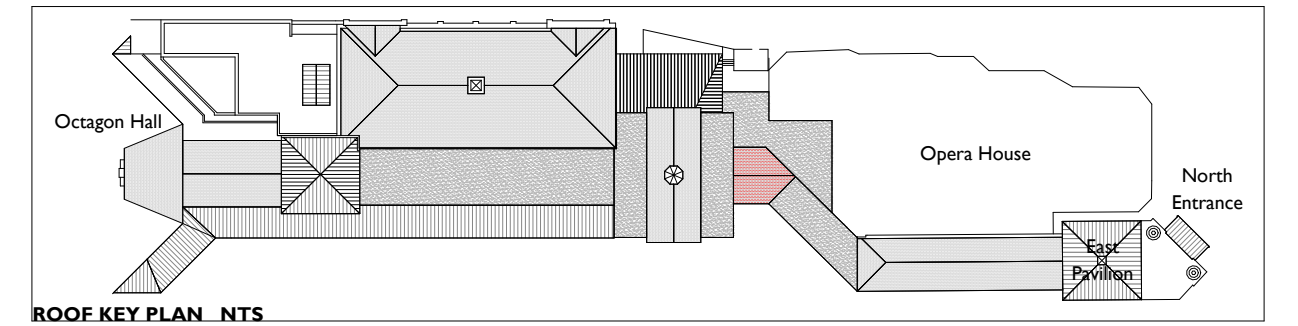

NOTES:

-  Item 5.1 - Strip off existing slates (Set aside for re-use) remove battens and cart away (see item 5.5). Install new breathable membrane and battens, re-fix existing slates, supplemented with reclaimed as required to match.(See also item 5.7, 5.9 & 5.4)
-  Item 5.2 - Carefully pull back/ remove lead abutment to allow item 5.1 and then reinstate on completion.
-  Item 5.4 - Strip off existing lead work, form new Upstand and form new lead detail with increased downstand. See also item 5.10 and item 8.10 on roof zone 8.
-  Item 5.5 - Inspect and repair timber structure as instructed.
-  Item 5.6 - Remove eaves cresting's, inspect and store, repair as instructed. Re-decorate and reinstall making good fixing substrate as required (see also 5.7).
-  Item 5.7 - Install new between rafter insulation, including eaves points (50-60mm uplift). Drape insulated Breather membrane over Joists.
-  Item 5.8 - Remove existing ridge tiles, form new ridge detail and install new ridge cresting's (to match those on roof zone 9) and decorate.
-  Item 5.9 - Remove existing lead margin. Inspect and repair timber substrate apply new liquid membrane coating (see also Item 5.7).
- Item 5.10 - Option to 5.4. Replace lead detail with new "gutter" details with liquid applied membrane (See also item 8.10 on roof zone 8)
-  Item 5.11 - Install new Fascia boards
-  Item 5.12 - strip back timber stud gable wall, check timbers and install rigid insulation in the frame, add breather membrane and title battens vertical slate face to match Roof 5 designs, use slate to match the existing roof in type and colouring's. See item 8.10 from Roof 8 specification notes.

P02	LBA Issue	14/01/2026	TAC
P01	Initial Issue	09/06/2025	mm
Rev	Description	Date	Issued by

Revision Schedule



ARCHITECTS

T.A.D. Architects
Smithy Wood House,
Smithy Wood Crescent,
Sheffield, S8 0NU

Tel: 0114 250 9600
Fax: 0114 258 3681
Email: enquiries@tadarchitects.co.uk
www.tadarchitects.co.uk

Project:
**Refurbishment of roofs to Pavilion Garden,
Buxton, Derbyshire, SK17 6BE**

Drawing Title:
**Proposed - Roof 5 - Roof Plan and
Section H-H**

Scale (@ A1) As indicated	Date: 10/04/25	Drawn by: mm	Checked by: DEJR
Suitability S2- Suitable for Information	Revision P02		

DRAWING NUMBER	Vol.	Level	Type	Role	Class.	Number
Project	Orig.					
2503-TAD-Z5-XX-DR-A-PL-0005						

© T.A.D. Architects