

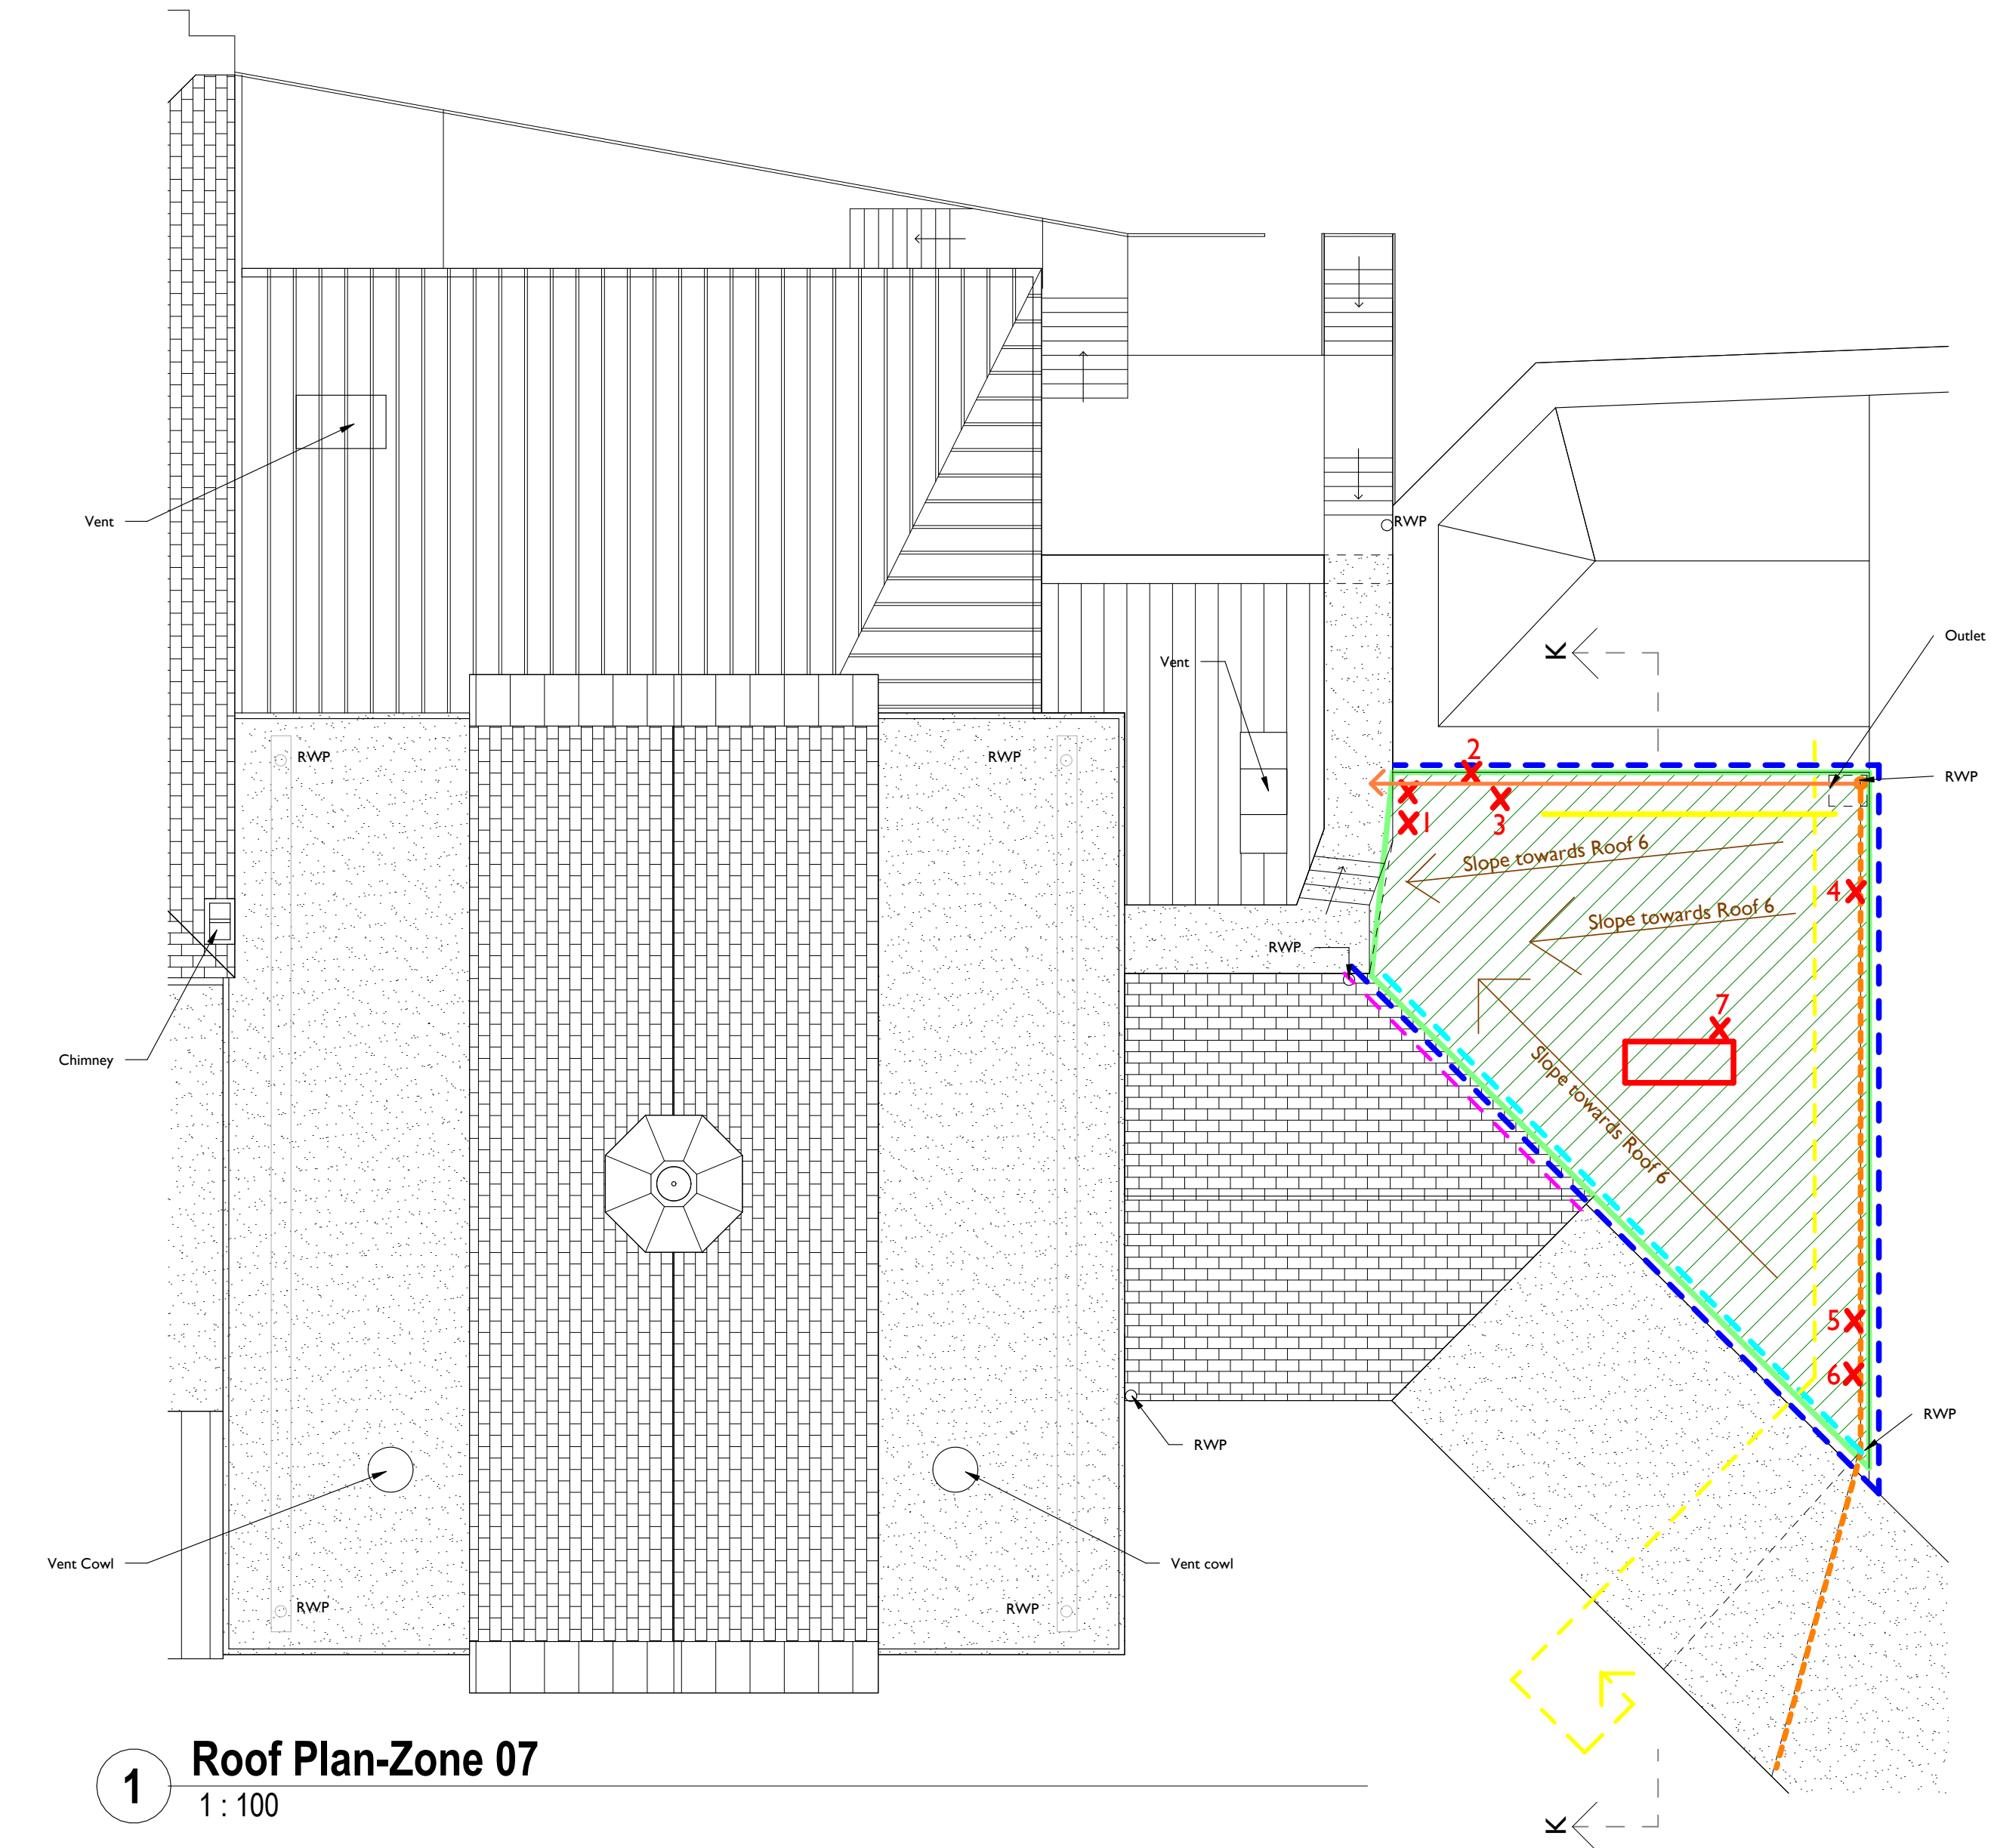


To be read along with drawing - 2503-TAD-ZZ-00-DR-A-PL-0018 - Toilet Refurbishment Floor Plan and notes

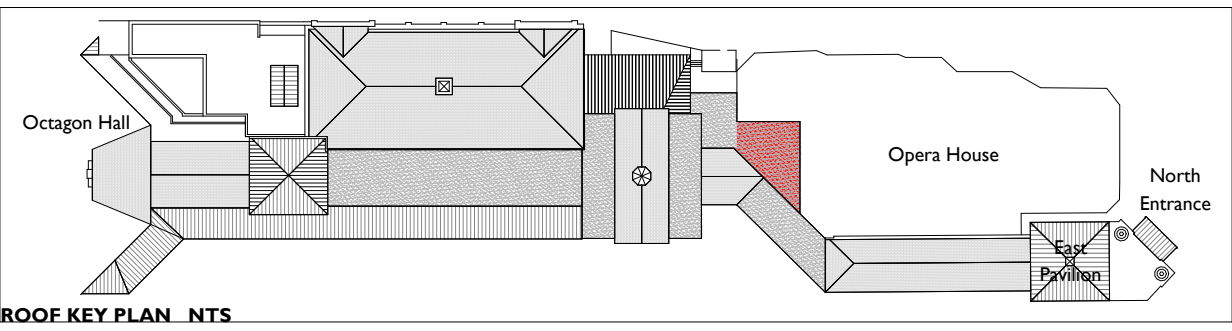

1 Roof Plan-Zone 07
1:100

- NOTES:**
- Item 7.5 - Strip off existing asphalt roof covering, break up and remove concrete/steel/timber deck, and ceilings below, cart away.
 - Toilets below to be stripped and renovated, (detail to follow) Create new structural deck (to include extra supports for plant items on roof as per the engineers specifications, on to this lay tapered insulation and a liquid applied membrane roof covering system (detail to follow), drainage falls towards Zone 6's Roof, as per previous roof design.
 - Item 7.6 - Remove existing chiller units, and bases, install new wall hung frame (new base where wall not feasible) and re-install. Number indicates particular item see plant items list for details
 - Item 7.7 - Remove redundant water tank casing and infill opening in slab with new timber structure and deck.
 - Item 7.9 - Strip off existing render, make good and apply new lime based render.
 - Item 7.10 - Replace RWP from Opera House with new cast iron. Alter its drainage exit route to Zone 6's roof instead of Zone 8's Roof (see 7.12)
 - Item 7.13 - Modify / replace abutment flashings to suit new roof deck.
 - Item 7.11 - Existing Escape stair to be removed, including platform landing area during works, new temporary escape will be installed with scaffold (design/details to follow, route as per item 7.13)Existing stair / platform - Inspect, repair (modify for new roof level) and decorate. to be returned once works to Zones 6&7's roofs are completed.
 - Item 7.12 - Re-route hopper outlet pipe to discharge onto Zone 6's Roof instead of Zone 8's Roof
 - Item 7.13 - Proposed scaffold exit route, temporary, to enable roof works proposed above.
 - Item 7.14 - Replace Fascia boards with Zone 5's Roof / Wall Render works
- Plant items currently on Roof**
- 1 - Condenser unit and housing for kitchen, this will be removed prior to work on this roof and will not be returning, its new location is in the kitchen yard below the exit fire escape.
 - 2 - A - White wall mounted fan - air con for back stage office - Opera House
 - B - Brown Wall mounted unit serving bar beer cooling unit, these are to stay as is.
 - 3 - SVP to DIS/WC and air vents for ALL toilets below Zone 7's roof - these toilet will be decommissioned while the roof works are underway, pipes to be remove as part of works to strip the roof, new SVP's will be needed for the toilets, Ventilation of the toilets will need to be included details to follow of scheme for this.
 - 4, Air conditioning Unit for Opera house - this will be removed during works and re-set up on the Promenade while works are underway, this will then return to this roof either back on 'big foot' feet supports or wall mounted. Details to follow.
 - 5, Air Unit Opera house, this will also Move to the Promenade during the roof works and be re-set up for use during the project. This will then return to Zone 7's Roof, following completion of roof work - either back on support feet or wall hung - details to follow
 - 6, Orchestra pit air ventilation, this will be decommissioned and removed from the roof during the works and stored safely on-site somewhere to be specified, this will then return to Zone 7's Roof, following completion of the works on site.
 - 7, SVP for Male/Female toilets - this will need to be included in the roof works, detail to follow, strip out with rest of the existing roof and supply new SVP's with new roof design.

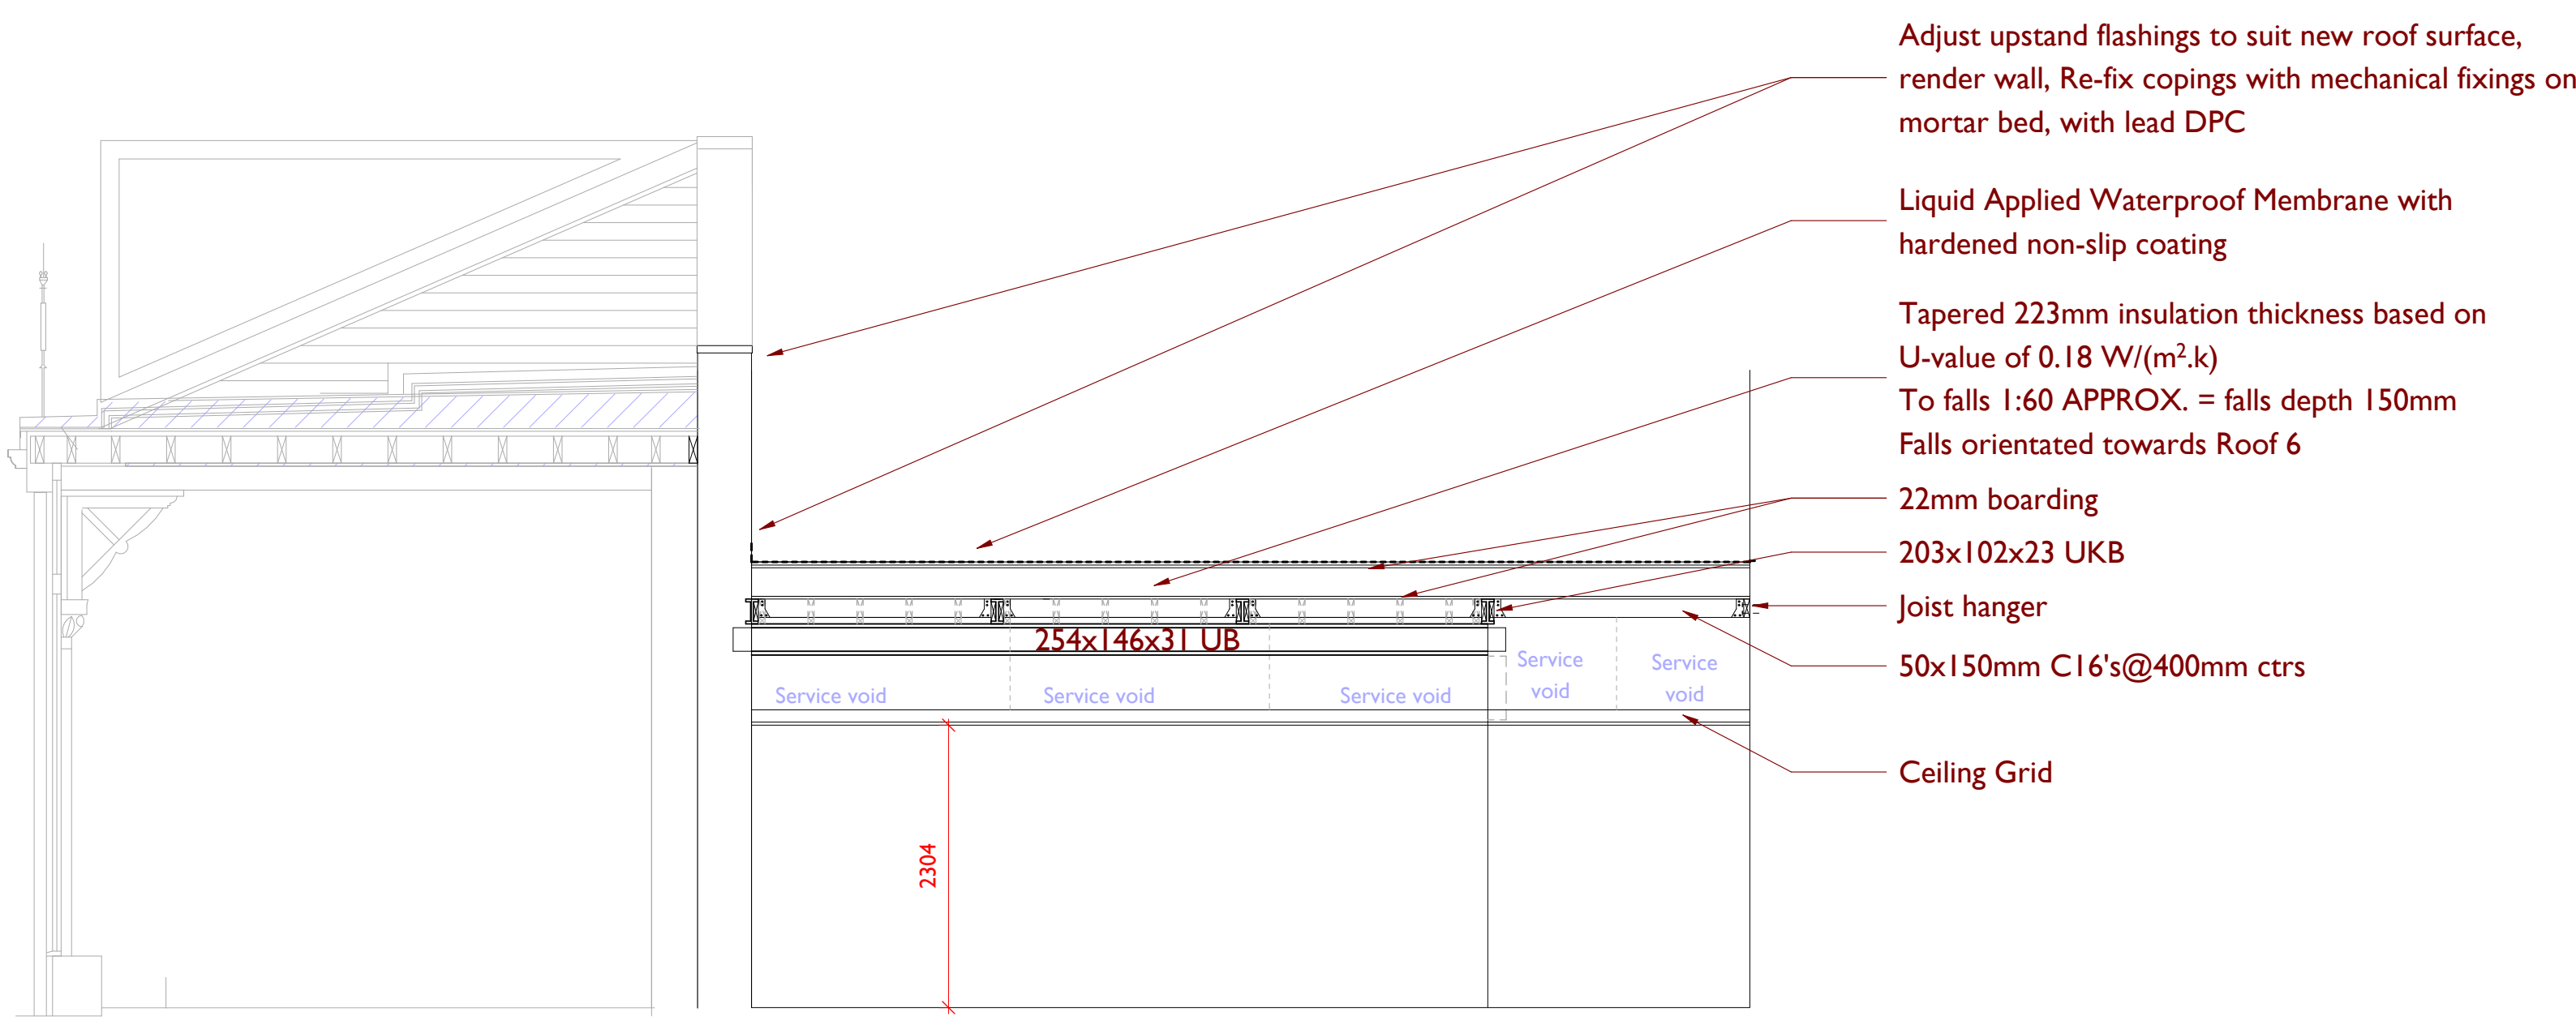

2 Section K-K - Zone 7 Roof Build up
1:50

VARIOUS SCALES - REFER TO VIEW TITLE

P03	LBA Issue	14/01/2026	TAC
P02	Updated	05/01/2026	TAC
P01	Initial Issue	09.06.2025	mm
Rev	Description	Date	Issued by



T.A.D. Architects Smithy Wood House, Smithy Wood Crescent, Sheffield, S8 0NU	Tel: 0114 250 9600 Fax: 0114 258 3681 Email: enquiries@tadarchitects.co.uk www.tadarchitects.co.uk
---	---

Project: Refurbishment of roofs to Pavilion Garden, Buxton, Derbyshire, SK17 6BE
Drawing Title: Proposed - Roof 7 - Roof Plan and Section K-K

Scale (@ A1) As indicated	Date: 10/04/25	Drawn by: mm	Checked by: DEJR
Suitability S2- Suitable for Information	Revision P03		

DRAWING NUMBER Project 2503-TAD-Z7-XX-DR-A-PL-0007	Vol. Orig.	Level Type	Role Class.	Number
© T.A.D. Architects				