



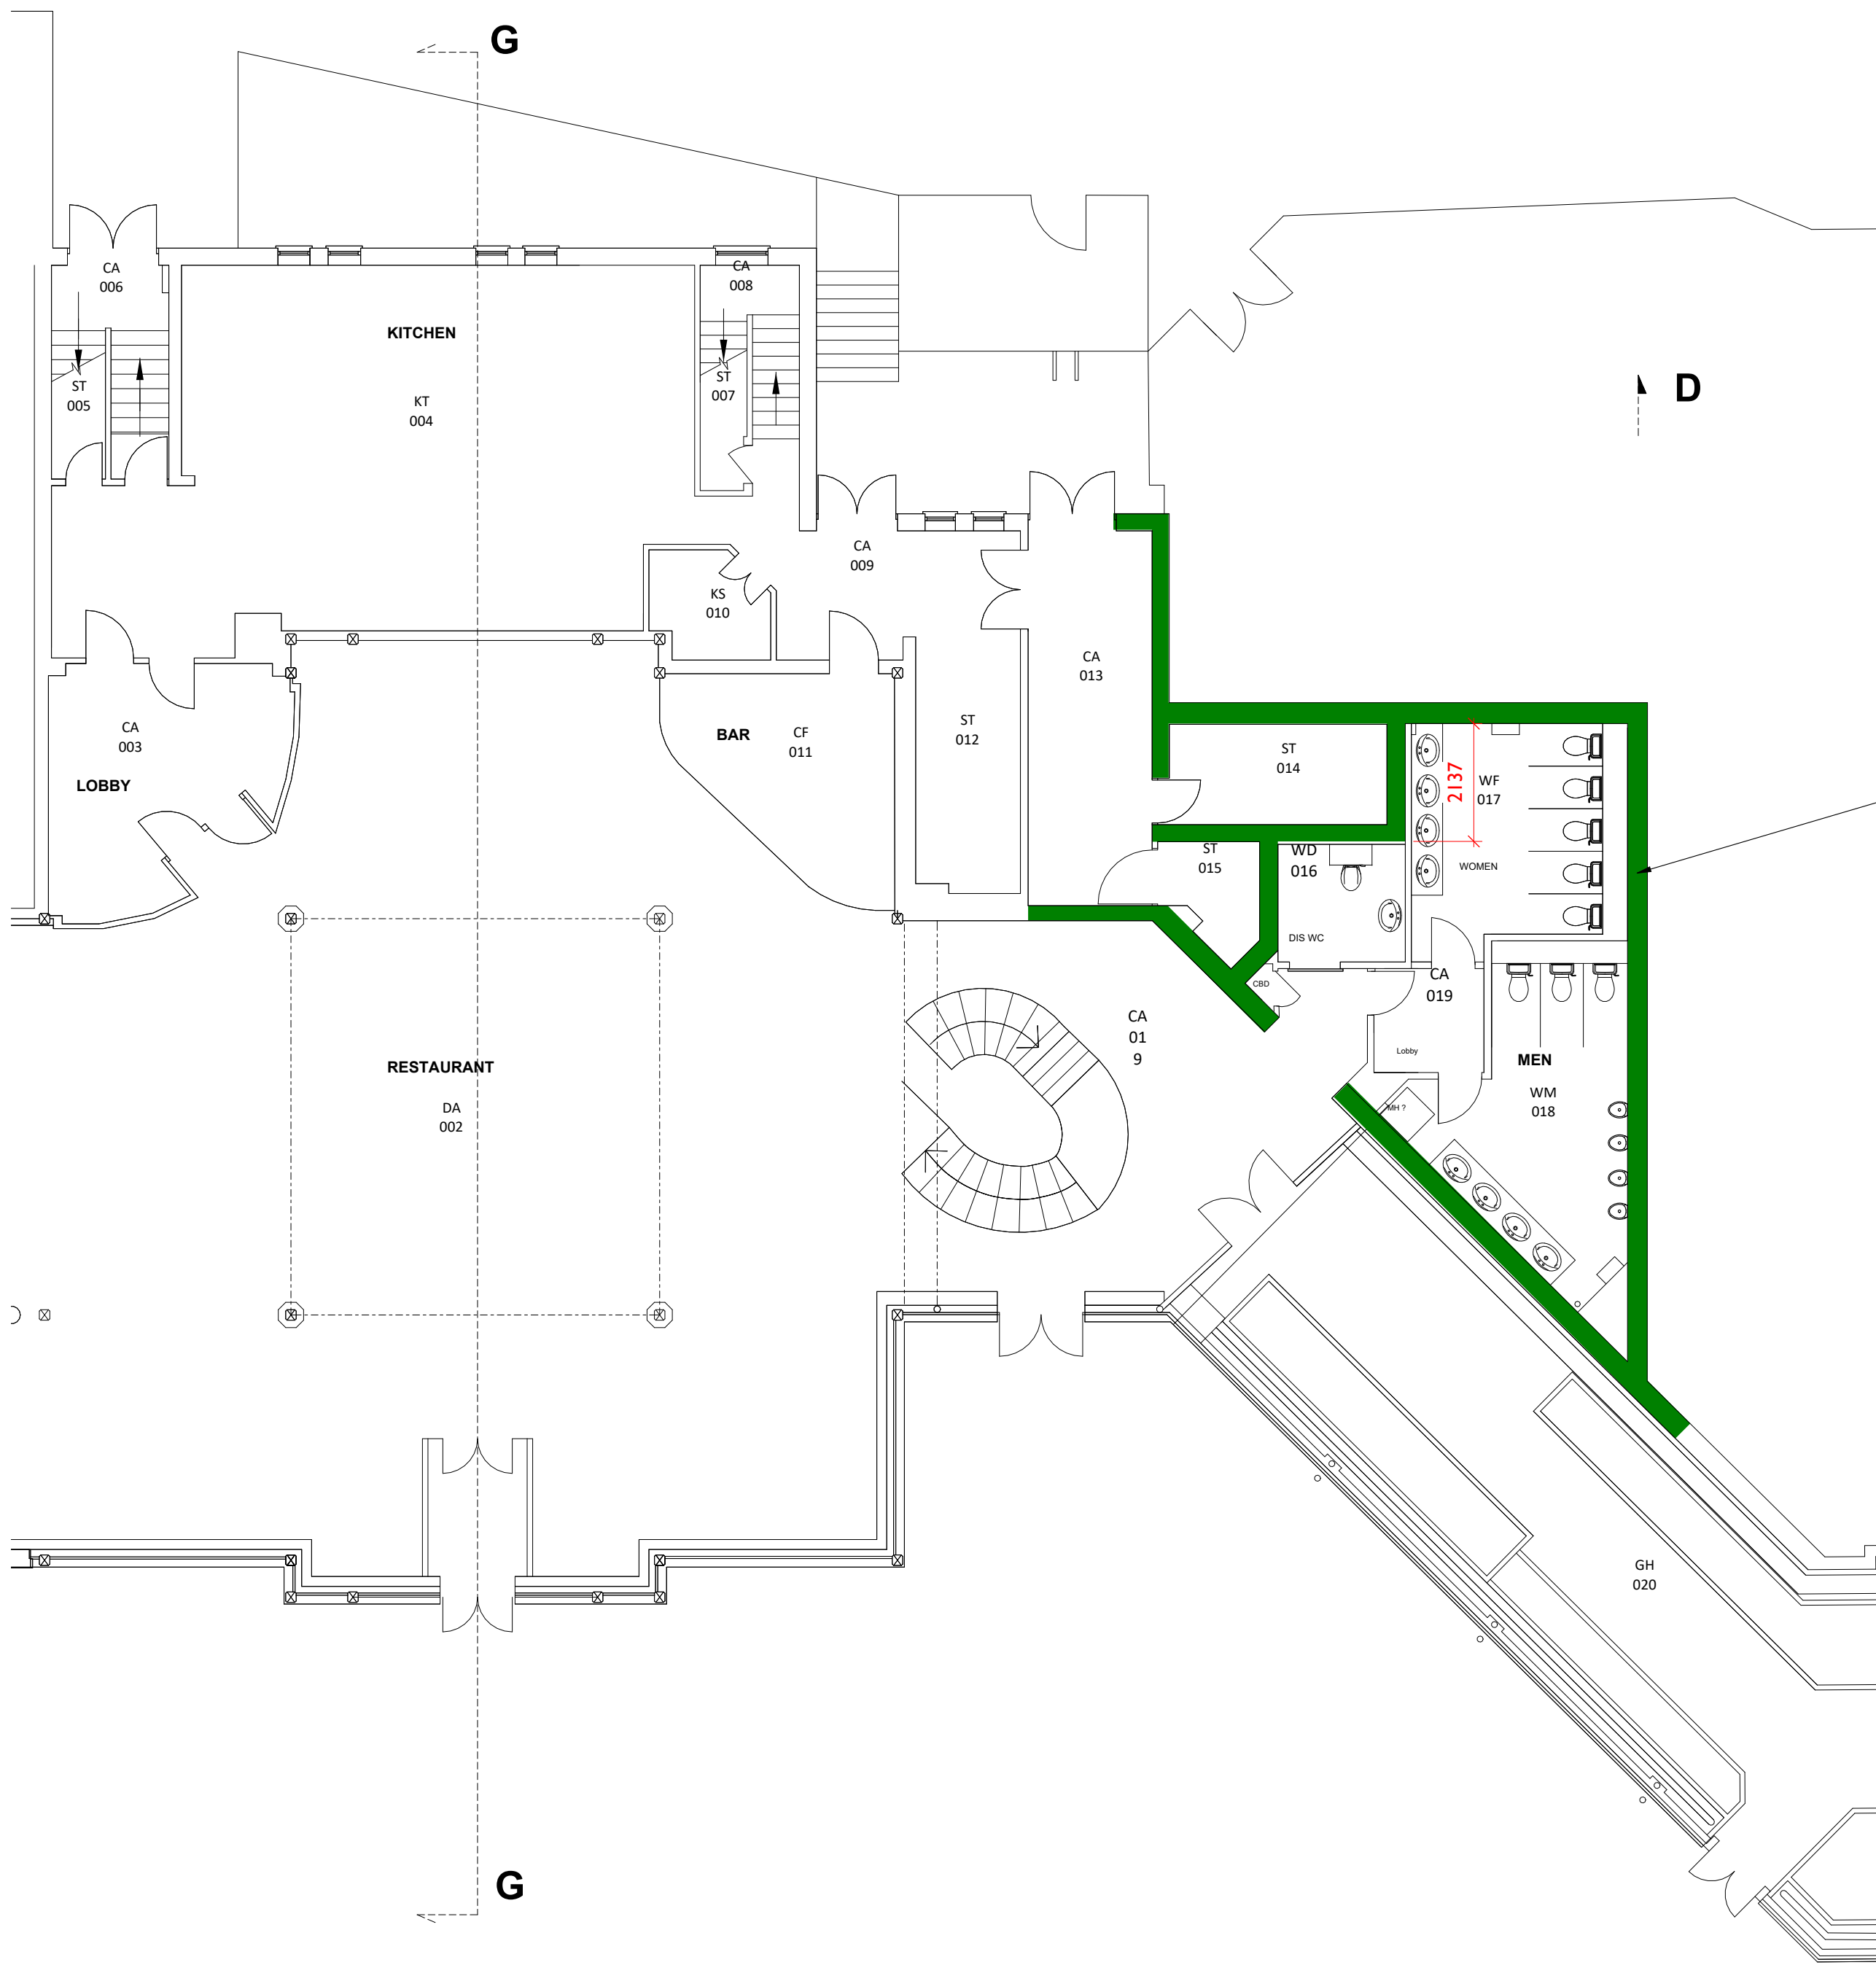

2 Garden level - Toilets Plan (next to Link Corridor)  
1:100

MAP TO IDENTIFY AREA SURVEYED

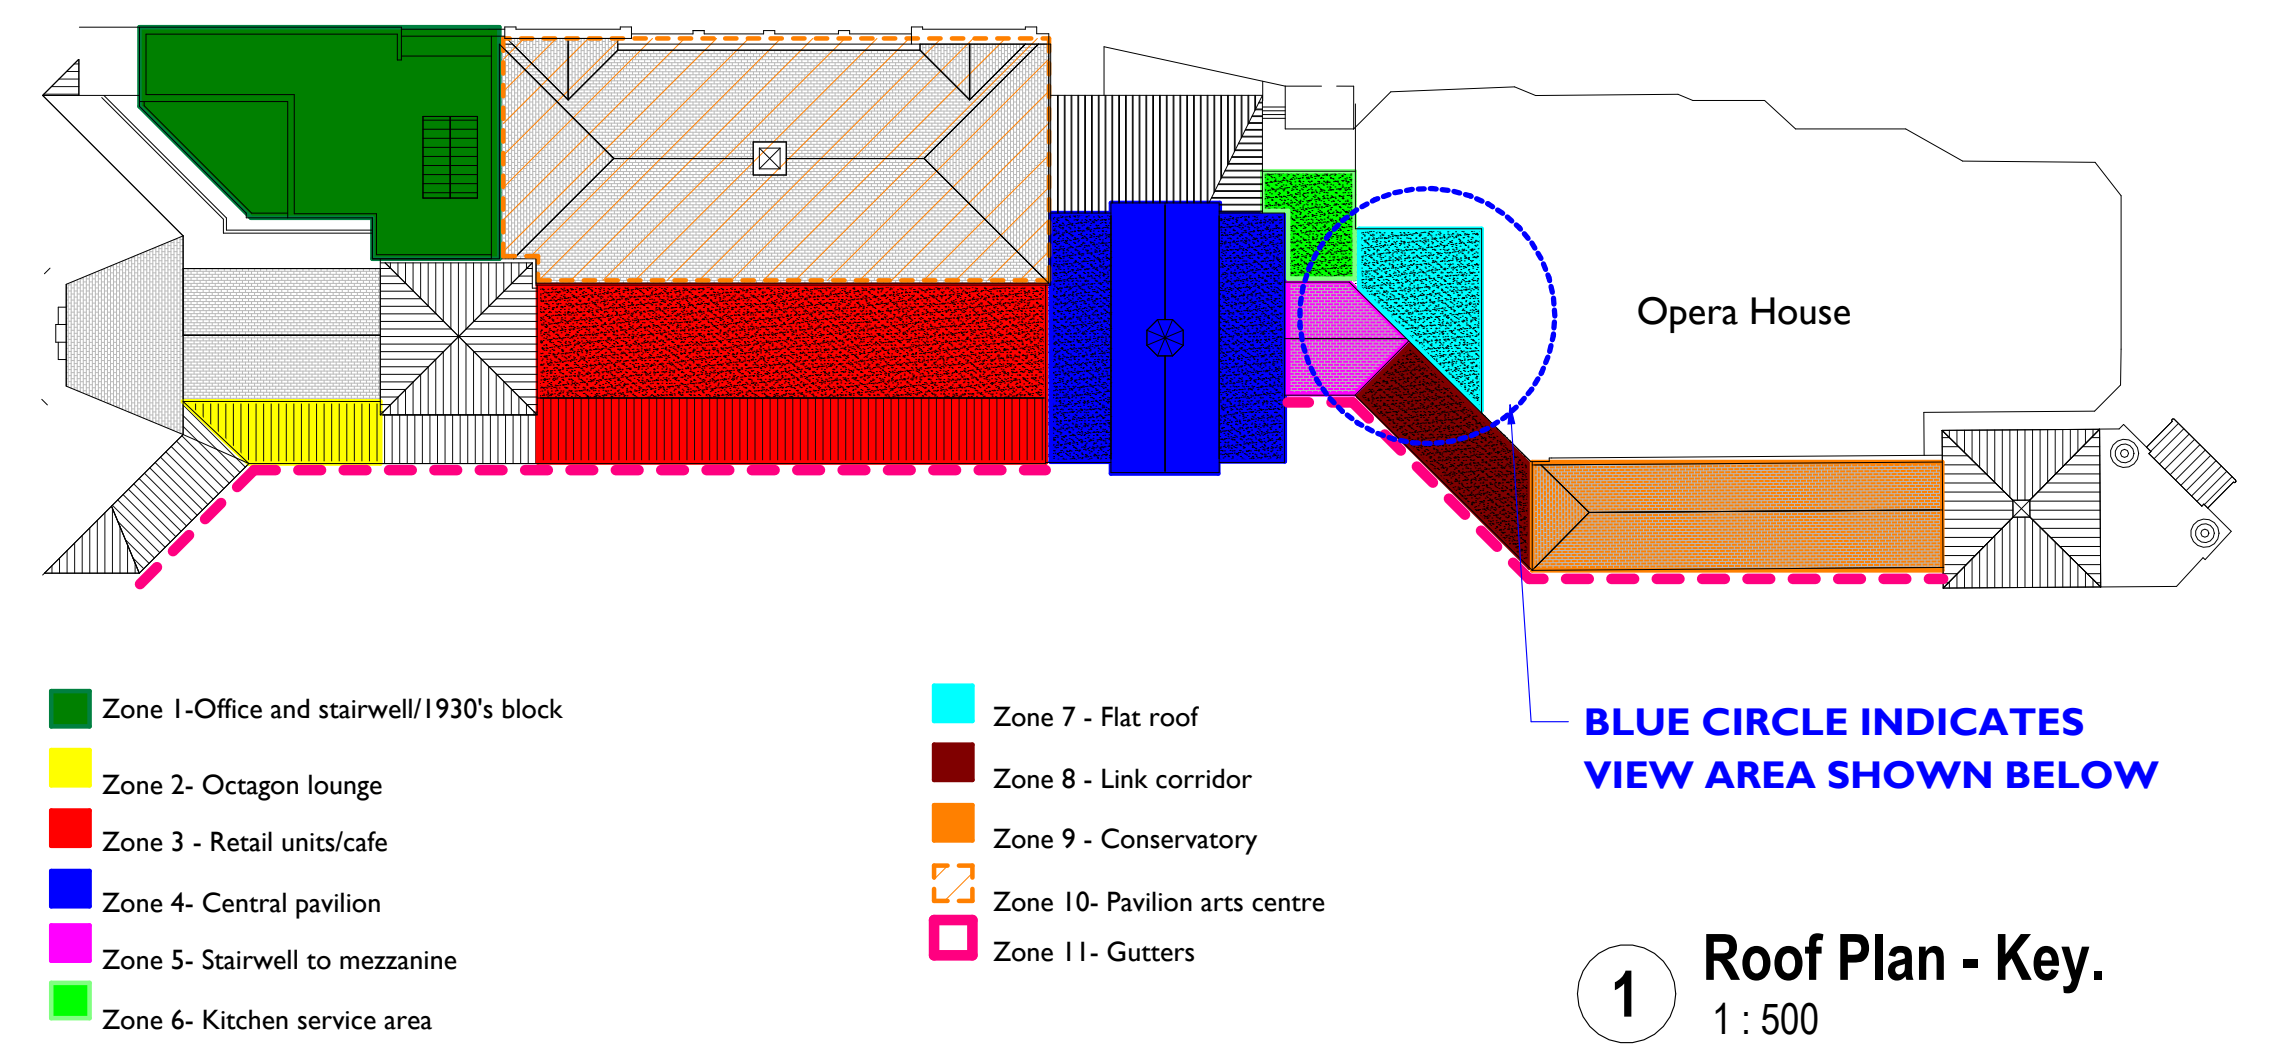

1 Roof Plan - Key.  
1:500

GREEN HATCHING IS INDICATIVE OF WALLS WE SURVEYED IDENTIFIED AS LOADBEARING  
THE OTHER WALLS WITHIN THE GREEN HATCHING AREA WERE SURVEYED AS STUD WALLS ONLY

Room Key

- WM - 018 - Mens Toilets
- WF - 017 - Women Toilets
- CA - 019 - Toilets Lobby Area
- WD - 016 - Accessible Toilet
- ST - 015 - Kitchen Stores
- ST - 014 - Refrigeration Unit
- GH - 020 - Link Corridor
- CA - 019 - Mezzanine Staircase

\*\*\*

|     |                              |            |           |
|-----|------------------------------|------------|-----------|
| P02 | LBA Issue                    | 14/01/2026 | TAC       |
| P01 | Update of toilet layout plan | 18.09.2025 | TAC       |
| Rev | Description                  | Date       | Issued by |

Revision Schedule



ARCHITECTS

T.A.D. Architects  
Smithy Wood House,  
Smithy Wood Crescent,  
Sheffield, S8 0NU

Tel: 0114 250 9600  
Fax: 0114 258 3681  
Email: enquiries@tadarchitects.co.uk  
www.tadarchitects.co.uk

Project:  
**Refurbishment of roofs to Pavilion Garden,  
Buxton, Derbyshire, SK17 6BE**

Drawing Title:  
**Survey - Toilets Plan (next to Link Corridor)**

|                                                                                                   |                   |                  |                     |
|---------------------------------------------------------------------------------------------------|-------------------|------------------|---------------------|
| Scale (@ A1)<br>As indicated                                                                      | Date:<br>09/18/25 | Drawn by:<br>TAC | Checked by:<br>DEJR |
| Suitability<br>S2 - Suitable for Information                                                      |                   |                  | Revision<br>P02     |
| DRAWING NUMBER<br>Project Orig. Vol. Level Type Role Class. Number<br>2503-TAD-ZZ-00-DR-A-EX-1002 |                   |                  |                     |
| © T.A.D. Architects                                                                               |                   |                  |                     |