


To be read along side drawing 2503-TAD-Z7-XX-DR-A-PL-0007 - Zone 7 Roof Plan and Section.

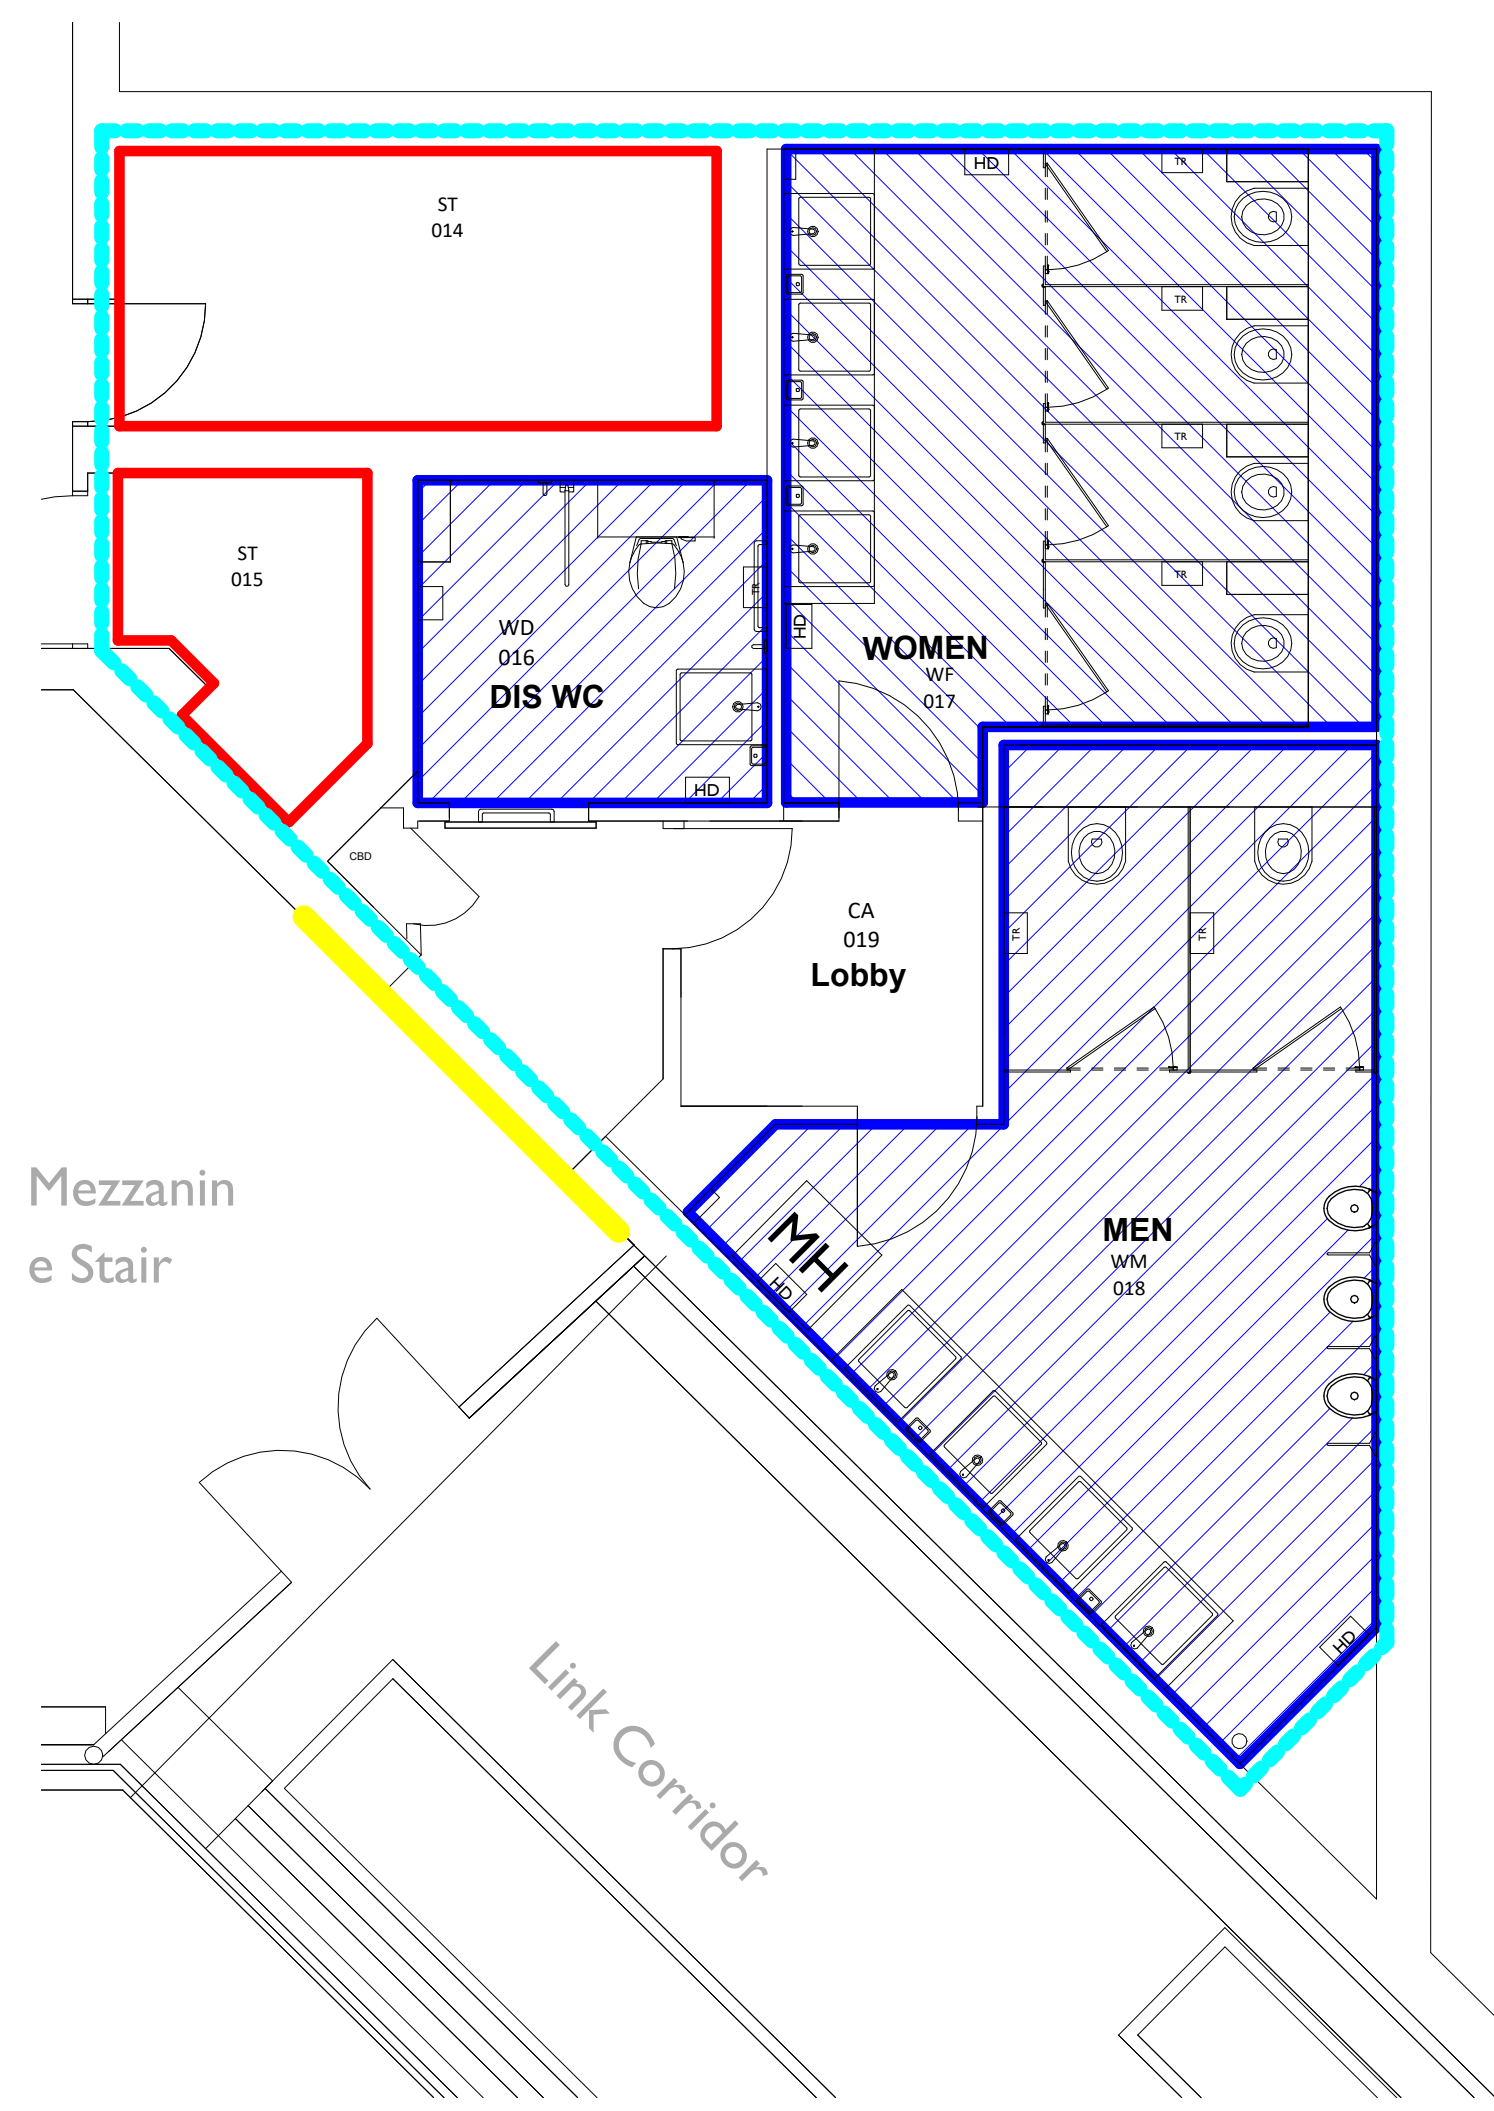


2 Garden level - Floor Plan - Toilet Refurbishment - Proposed Layout
1:50

- Notes:**
- Item 7.1 - Temporarily seal off Toilets through proposed works
 - Item 7.2 - Protect the cold store while works are undertaken to roof
 - Item 7.3 - Strip existing fixtures and fittings. cart away to recycle or waste to skip
 - Item 7.4 - Strip out ceilings / floors coverings

Room Key

- WM - 018 - Mens Toilets
- WF - 017 - Women Toilets
- CA - 019 - Toilets Lobby Area
- WD - 016 - Accessible Toilet
- ST - 015 - Kitchen Stores
- ST - 014 - Refrigeration Unit
- GH - 020 - Link Corridor
- CA - 019 - Mezzanine Staircase

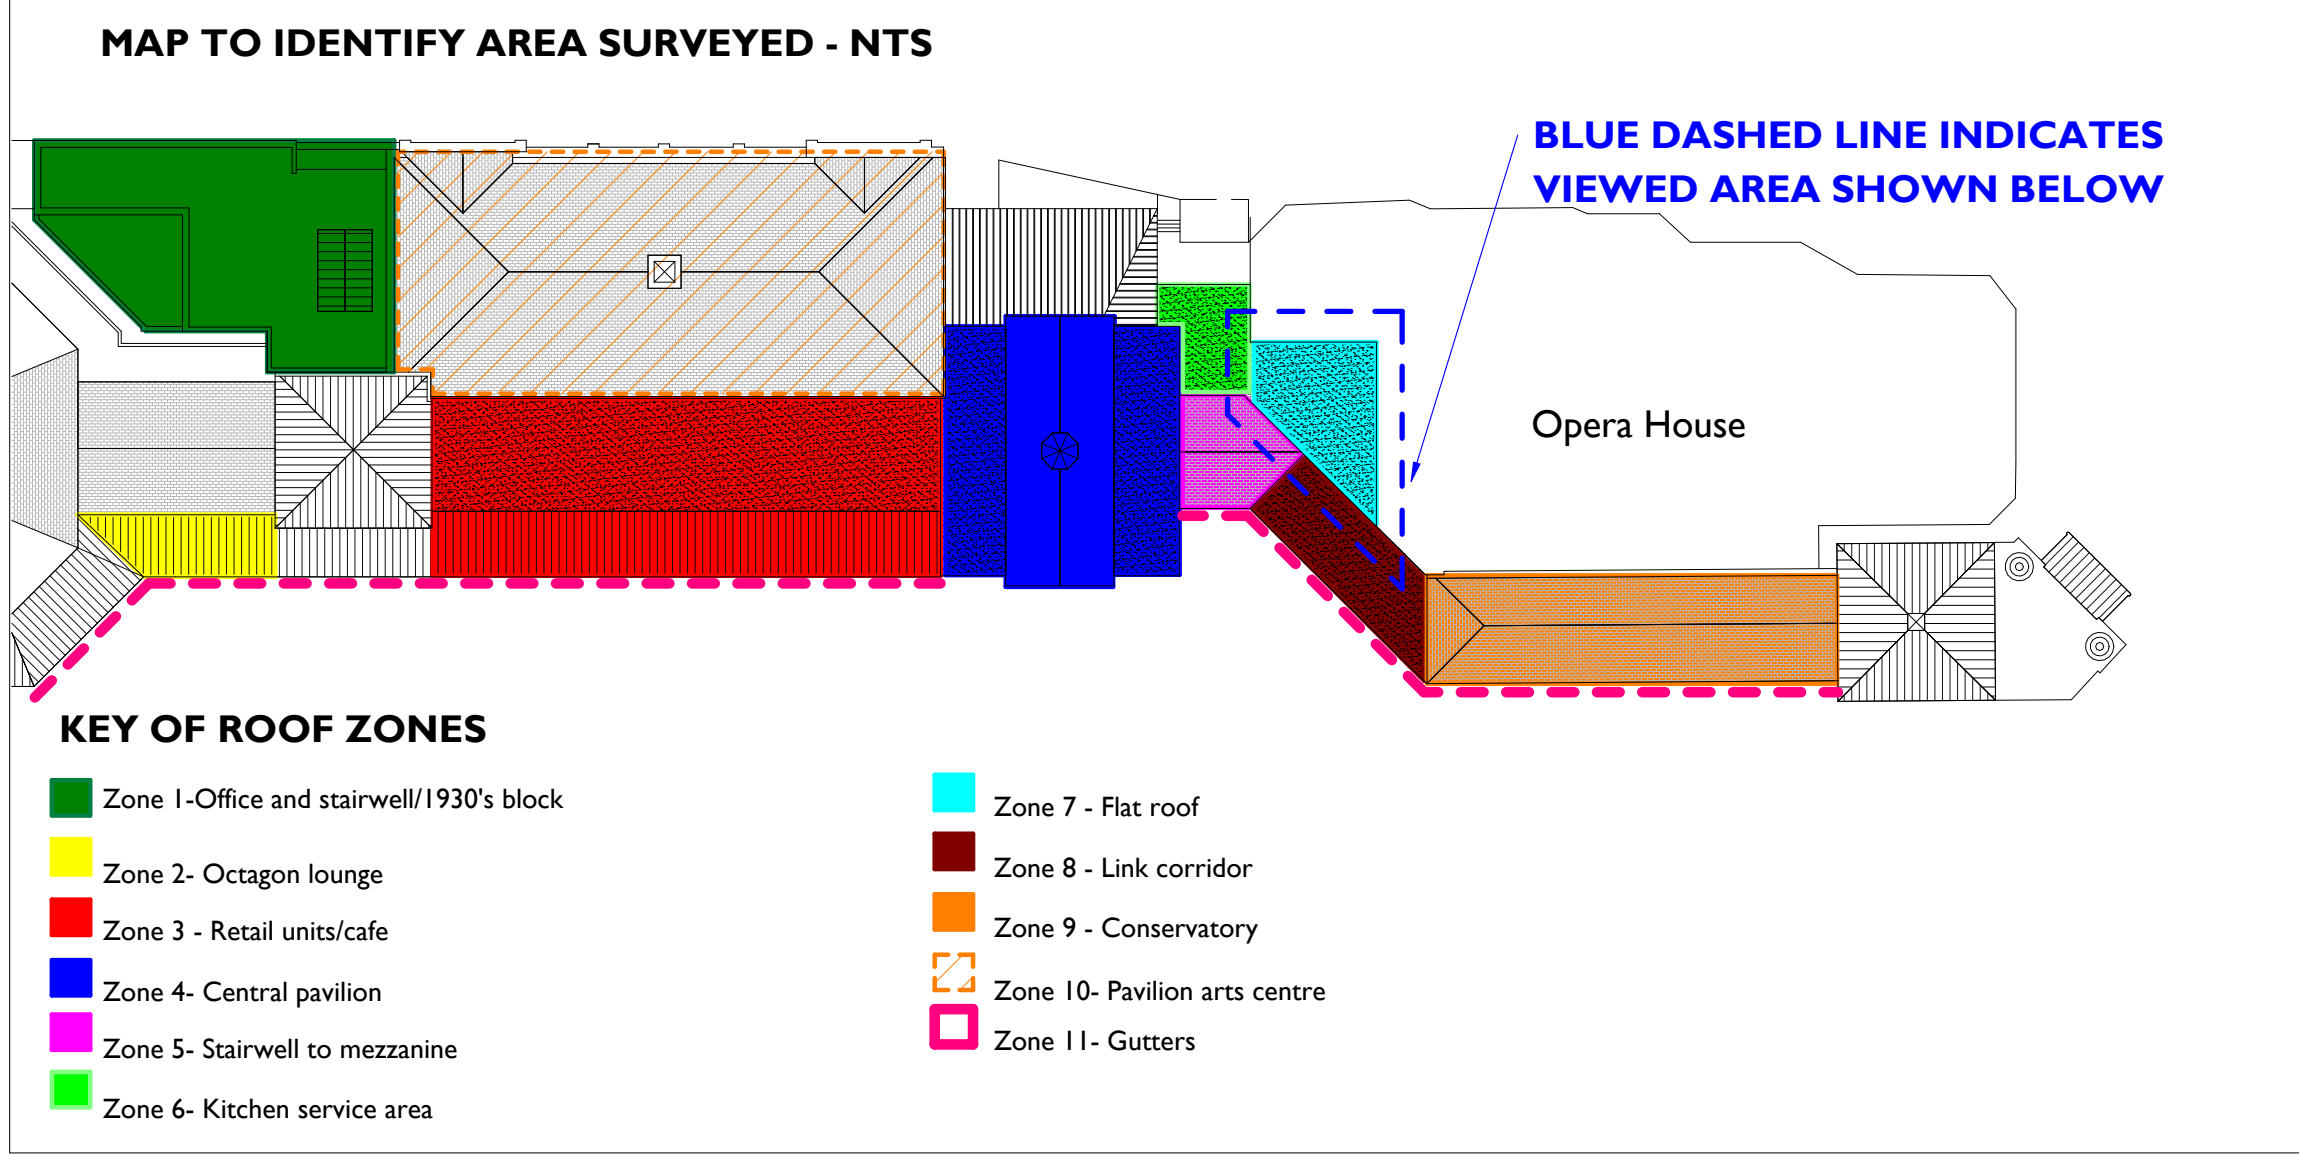

Proposed Surface Finishes

- Floor Finishes**
Toilet floors to be seamless resin flooring, slip-resistant, suitable for wet areas.
- Wall Finishes**
Toilet wall finishes to be painted and/or hygienic wall finishes suitable for public toilet environments.
Colours as shown on the approved toilet finishes drawings.
- Ceiling Finishes**
Toilet ceilings to be de-mountable suspended ceiling system, moisture-resistant, suitable for WC environments.

Proposed Sanitary Wares, Fixtures/Fittings

- WC pans**
Wall-hung vitreous china WC pans.
Concealed cisterns with dual-flush operation.
Heavy-duty public-use WC seats.
- Urinals**
Wall-hung vitreous china urinals.
Automatic flushing system.
Suitable for high-use public toilets.
- Urinal dividers**
Surface-mounted urinal privacy dividers.
Vandal-resistant, easy-clean finish.
- Wash hand basins**
Wall-hung vitreous china wash hand basins.
Integral overflow.
Suitable for public toilet use.
- Basin taps**
Infra-red sensor-operated mixer taps.
WRAS approved.
Water-efficient flow rate.
- Cubicles**
WC cubicle system manufacturer: TBS Amwell.
Solid grade laminate cubicles suitable for public toilets.
Cubicle colours as selected by the Client (see approved colour selection attachments).
- Vanity Units**
Vanity unit provided within toilet areas.
Vanity top finish: Tempest colour.
Base rail finish: Light grey.
- Accessories**
Toilet accessories selected to maintain consistency with existing Client facilities:
PRISTINE Myriad Liquid Hand Soap Refillable Dispenser, white, 900 ml
Tork SmartOne Toilet Paper Roll Dispenser, stainless steel
Tork SmartOne Toilet Roll, white, 207 m
PRISTINE Luxury Pearlised Hand Soap, 5 litre bulk fill

P02	LBA Issue	14/01/2026	TAC
P01	Update of toilet layout plan	18.09.2025	TAC
Rev	Description	Date	Issued by

Revision Schedule



ARCHITECTS

T.A.D. Architects Smithy Wood House, Smithy Wood Crescent, Sheffield, S8 0NU	Tel: 0114 250 9600 Fax: 0114 258 3681 Email: enquiries@tadarchitects.co.uk www.tadarchitects.co.uk
---	---

Project: Refurbishment of roofs to Pavilion Garden, Buxton, Derbyshire, SK17 6BE
Drawing Title: Proposed - Refurbishment of Toilet Area - (Next To Link Corridor)

Scale (@ A1) As indicated	Date: 09/18/25	Drawn by: TAC	Checked by: DEJR
Suitability S2 - Suitable for Information			Revision P02

DRAWING NUMBER Project 2503-TAD-ZZ-00-DR-A-PL-0018	Vol. Orig.	Level	Type	Role	Class.	Number
--	---------------	-------	------	------	--------	--------