






1 North Elevation
1 : 200

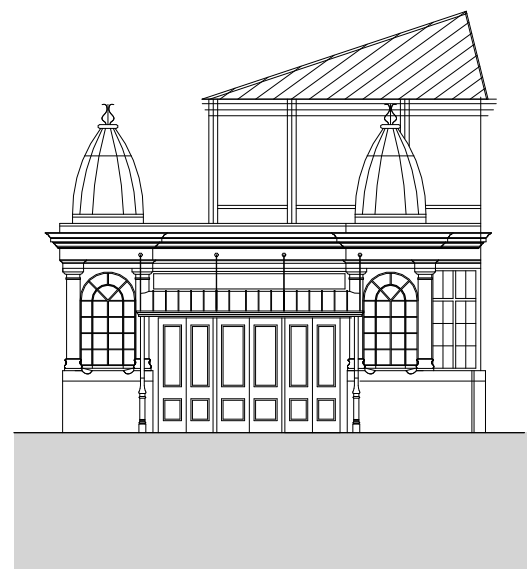


4 East Elevation
1 : 200

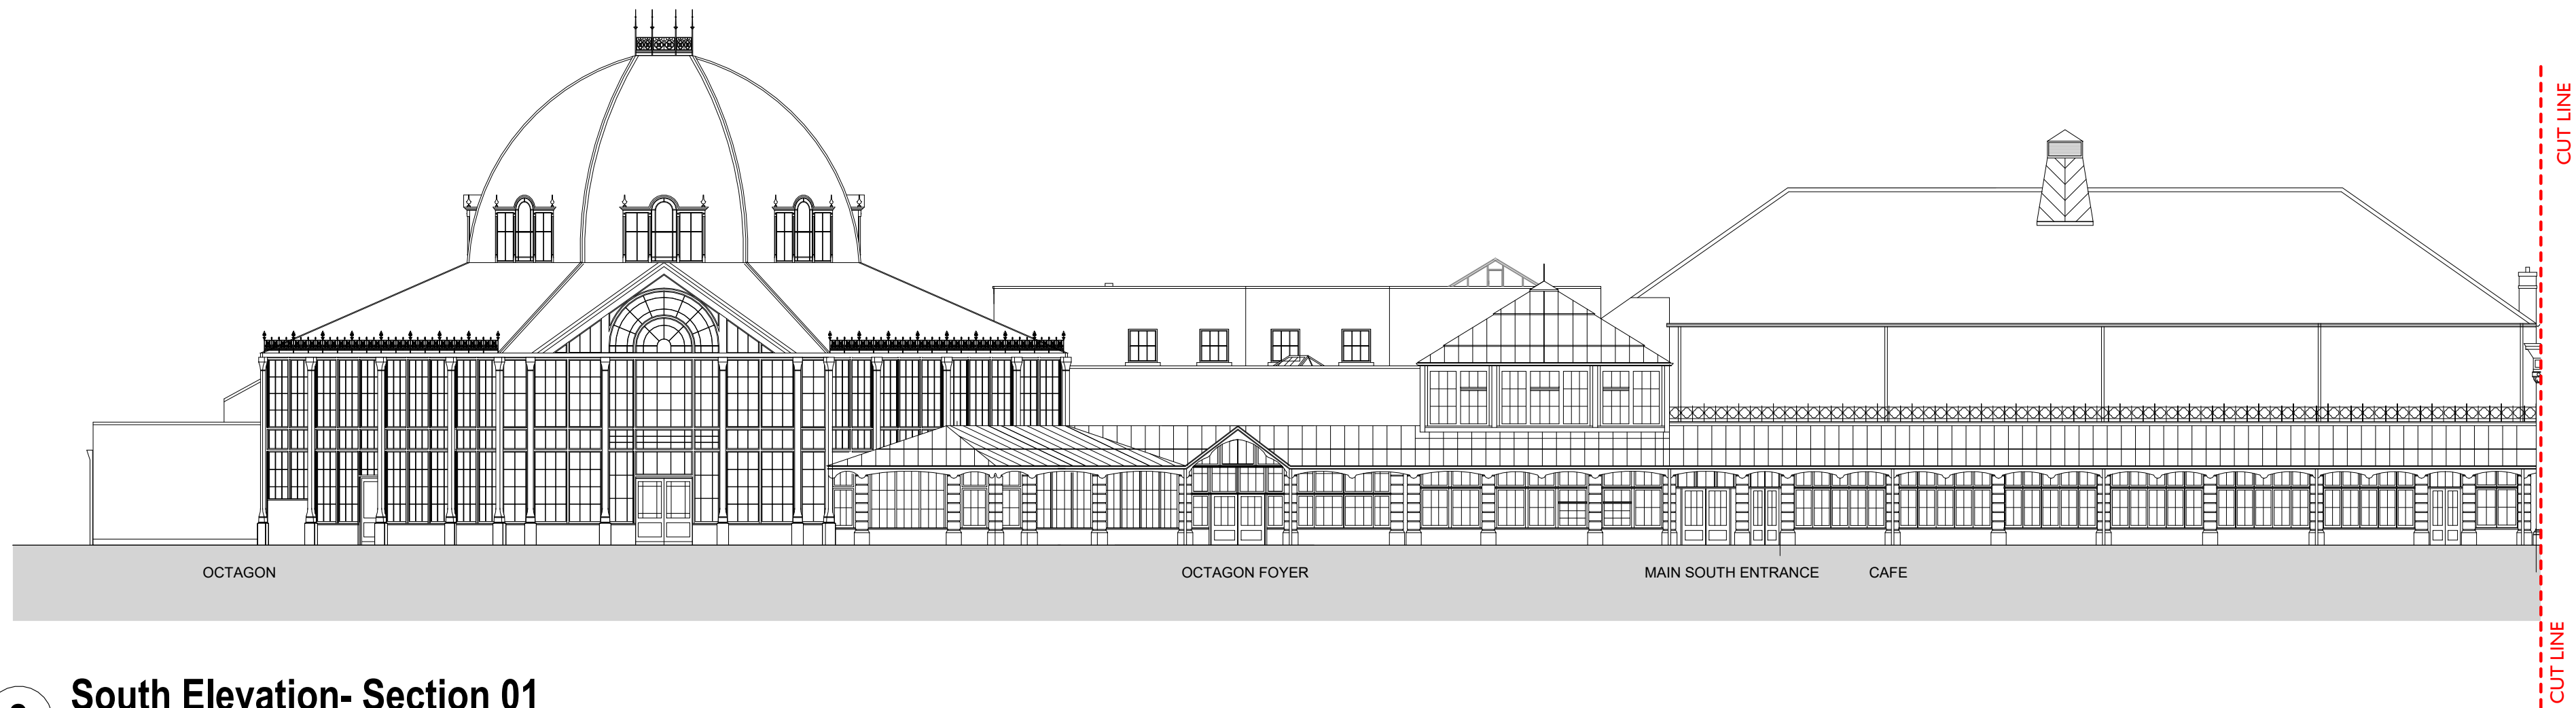

2 South Elevation- Section 01
1 : 200

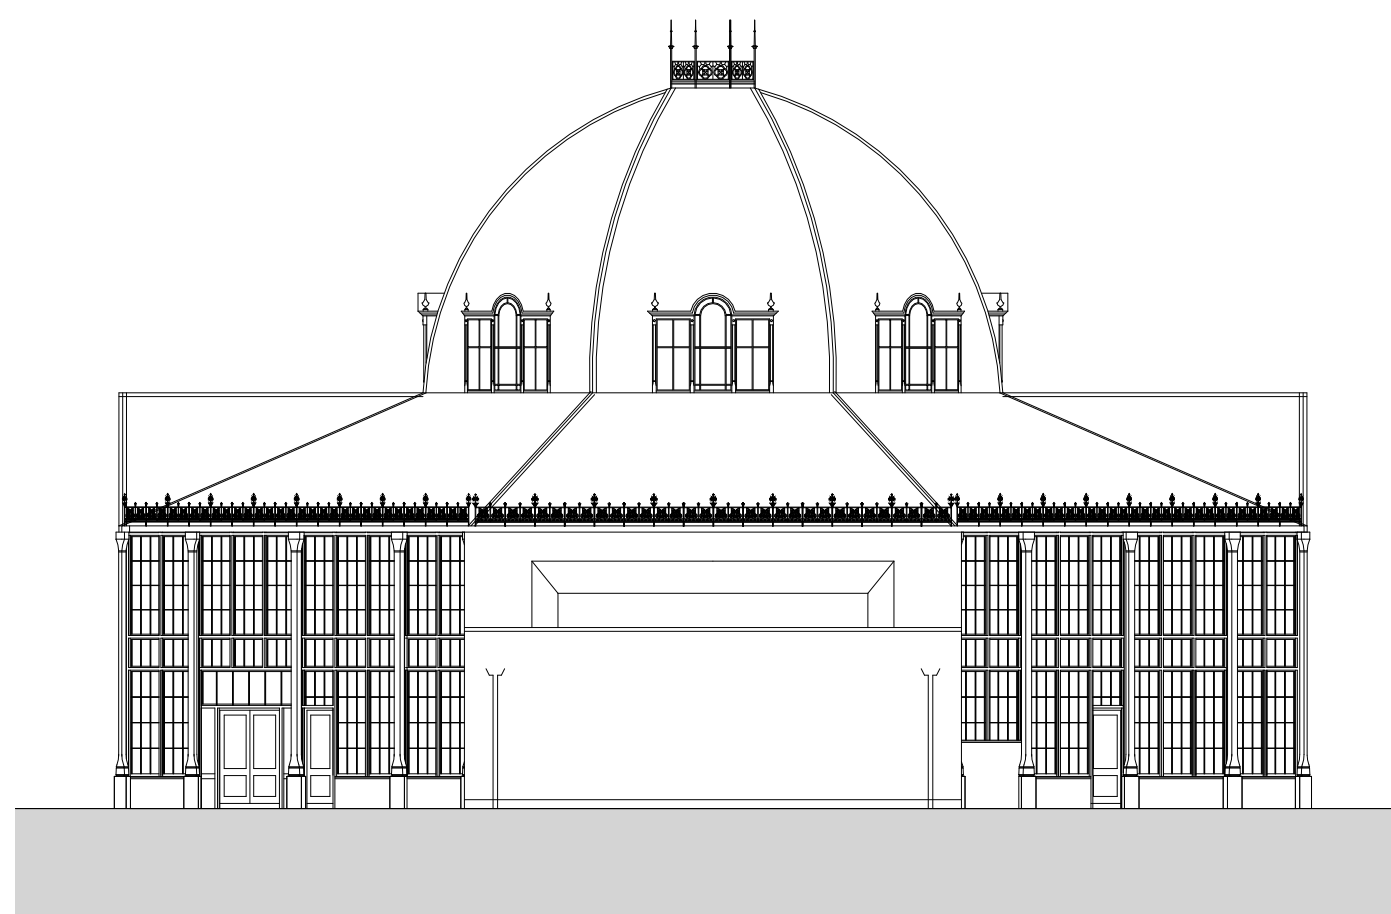

5 West Elevation
1 : 200

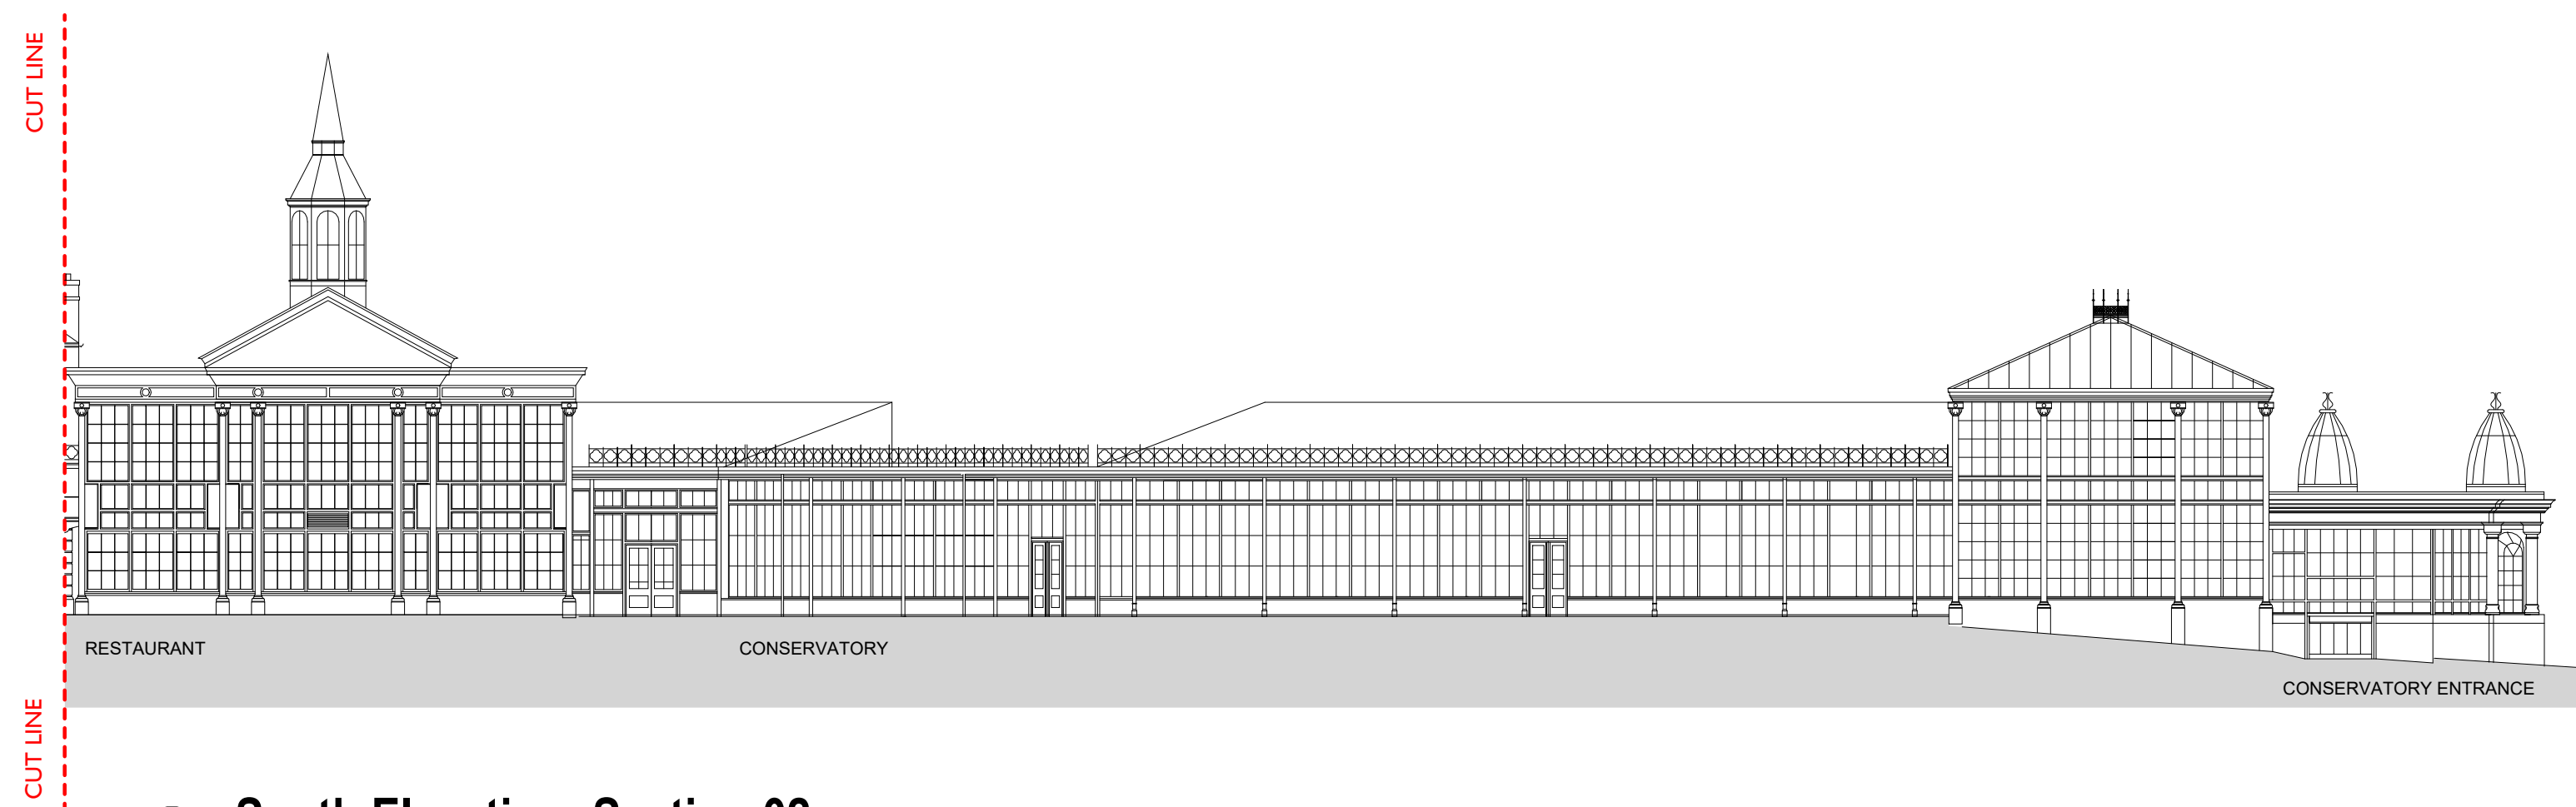

3 South Elevation- Section 02
1 : 200

C01	Construction Issue	14/10/2025	TAC
P03	Tender Issue	27/06/2025	mm
P02	Issue to Planning	09/06/2025	mm
P01	Initial Issue	04/03/25	DSR
Rev	Description	Date	Issued by

Revision Schedule



ARCHITECTS

T.A.D. Architects
Smithy Wood House,
Smithy Wood Crescent,
Sheffield, S8 0NU

Tel: 0114 250 9600
Fax: 0114 258 3681
Email: enquiries@tadarchitects.co.uk
www.tadarchitects.co.uk

Project:
**Refurbishment of roofs to Pavilion Garden,
Buxton, Derbyshire, SK17 6BE**

Drawing Title:
Elevations as Existing

Scale (@ A1) 1 : 200	Date: 31/01/25	Drawn by: mm	Checked by: DEJR
Suitability A1 - Construction	Revision C01		

DRAWING NUMBER Project	Vol.	Level	Type	Role	Class	Number
2503-TAD-ZZ-XX-DR-A-EX-0006						

© T.A.D. Architects

0 2 4 6 8 10 20 30 40

60 [m]

15/01/2026 12:08:16