


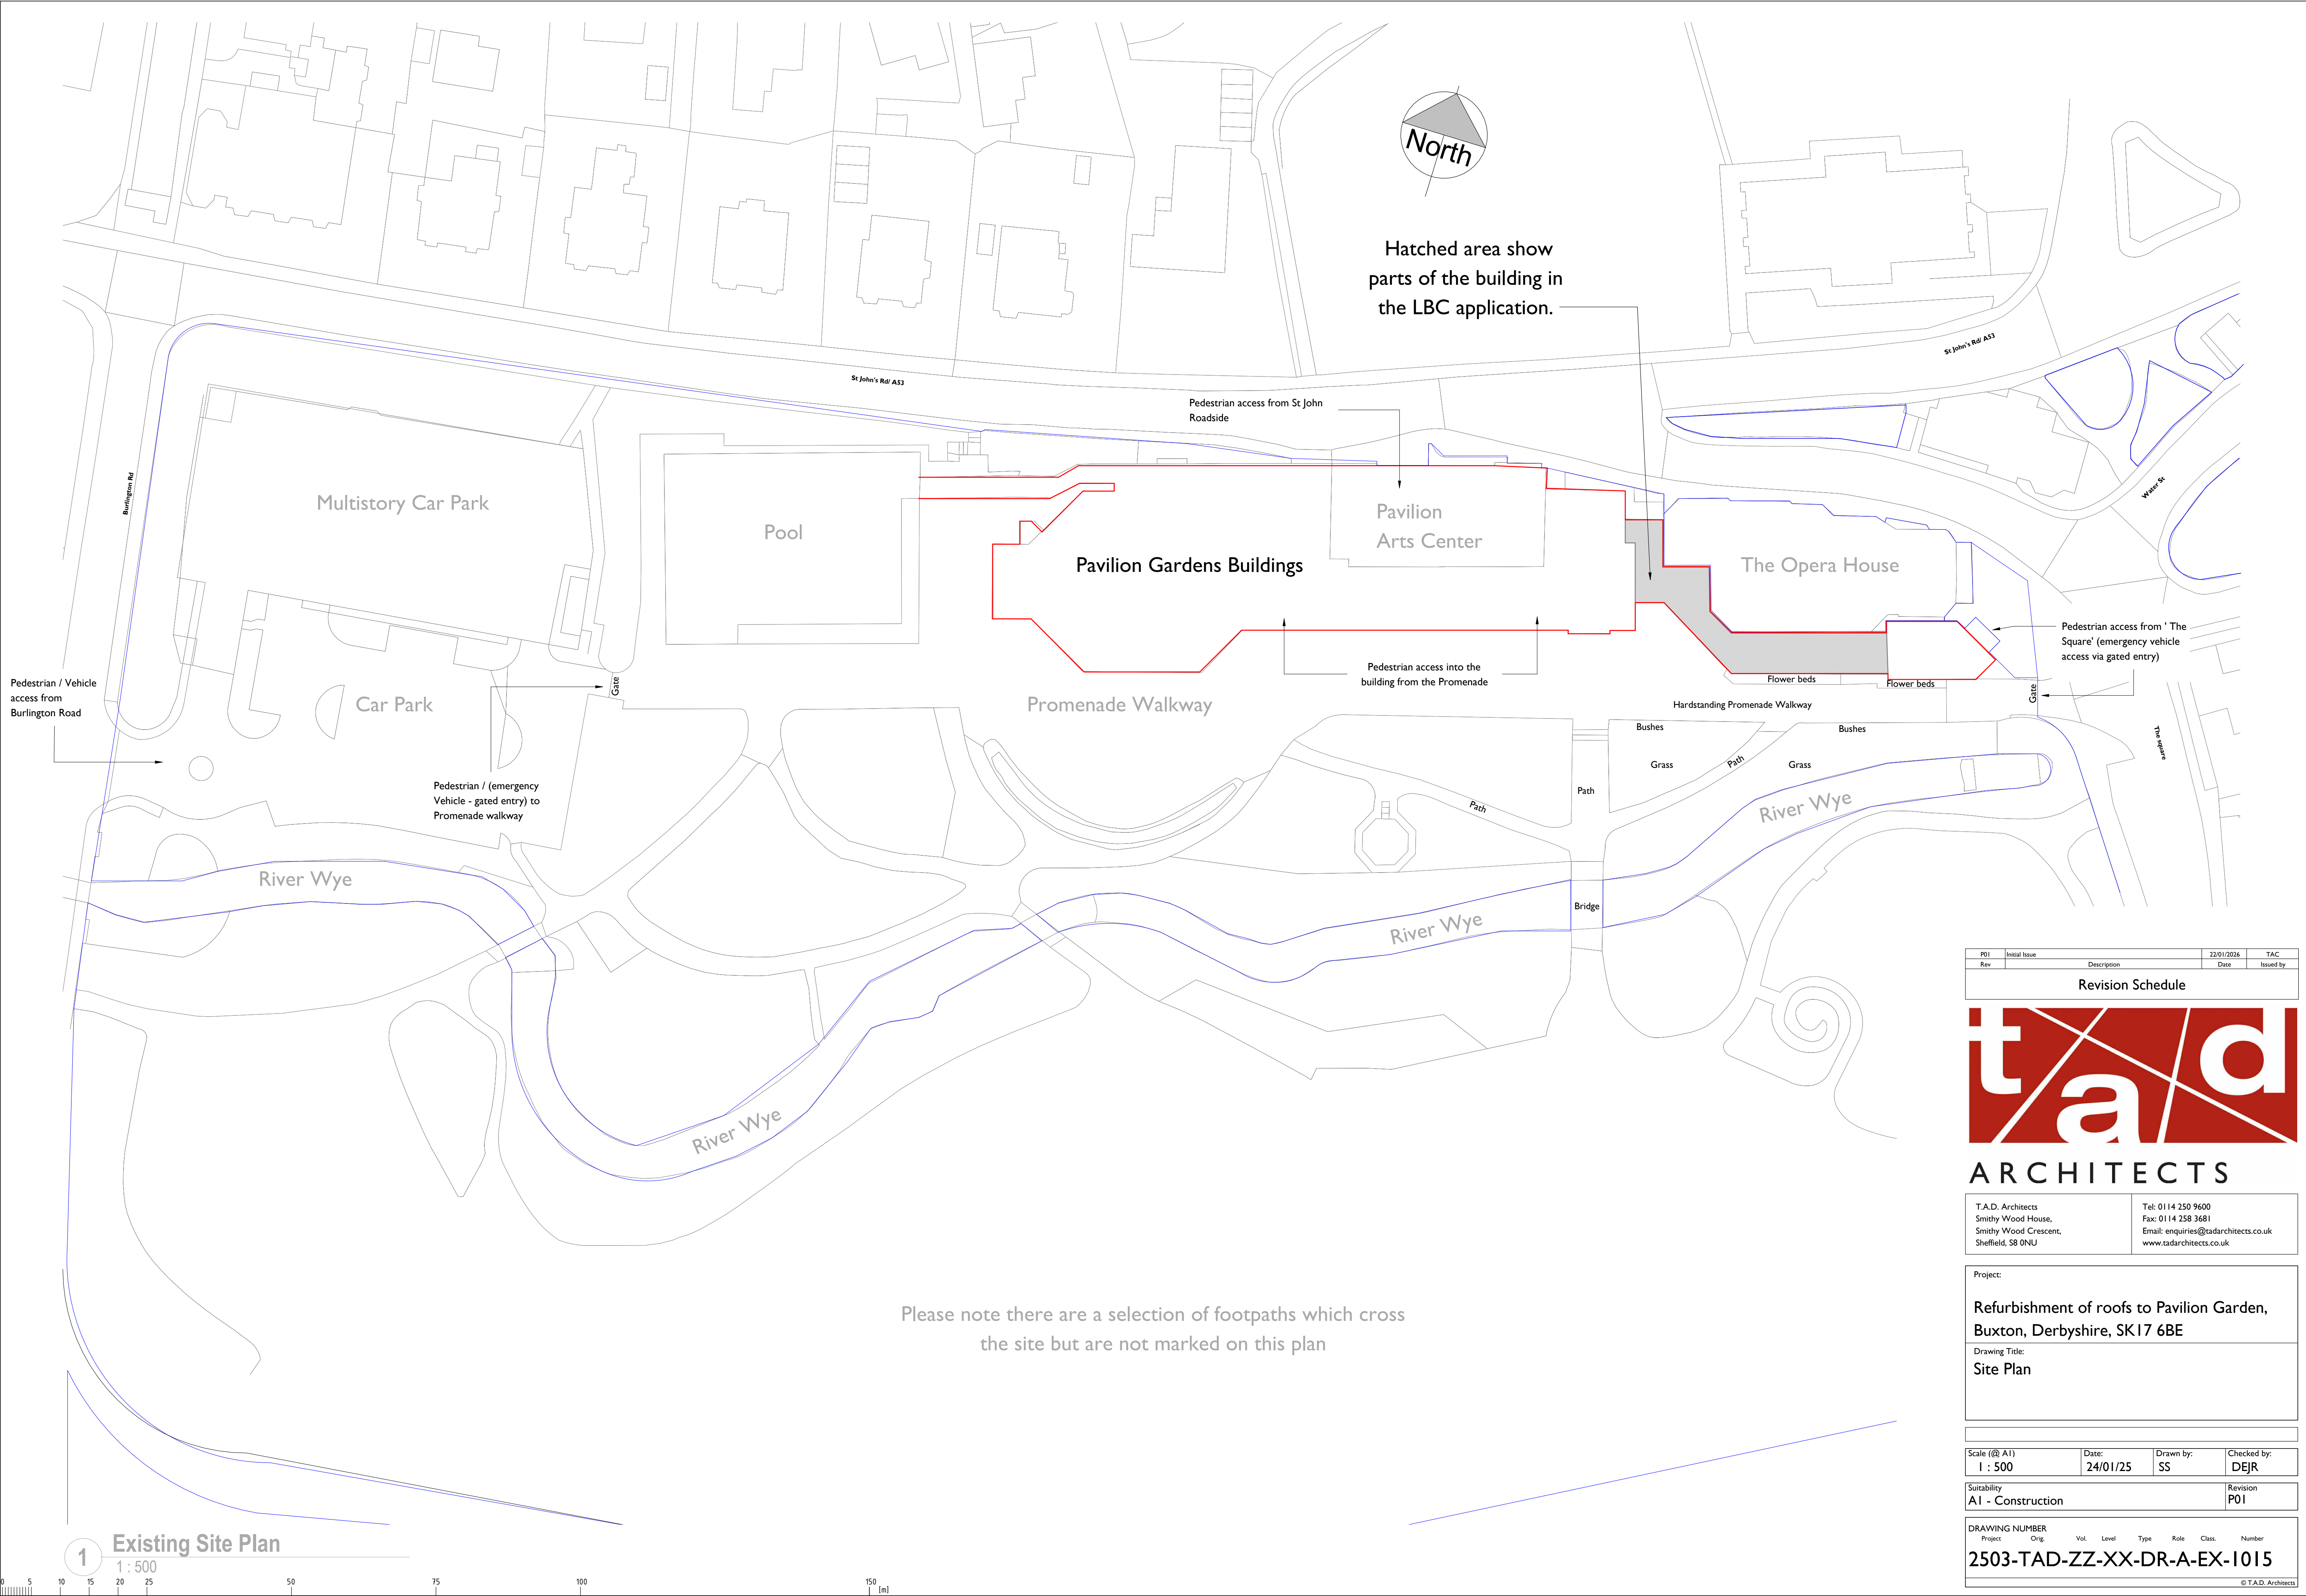

P01	Initial Issue		22/01/2026	TAC
Rev	Description	Date	Issued by	

Revision Schedule				

T.A.D. Architects
Smithy Wood House,
Smithy Wood Crescent,
Sheffield, S8 0NU

Tel: 0114 250 9600
Fax: 0114 258 3681
Email: enquiries@tadarchitects.co.uk
www.tadarchitects.co.uk

Project:

Refurbishment of roofs to Pavilion Garden,
Buxton, Derbyshire, SK17 6BE

Drawing Title:

Site Plan

Scale (@ A1)	Date:	Drawn by:	Checked by:
1 : 500	24/01/25	SS	DEJR
Suitability	Revision		
A1 - Construction	P01		

DRAWING NUMBER							
Project	Orig.	Vol.	Level	Type	Role	Class.	Number
2503-TAD-ZZ-XX-DR-A-EX-1015							
© T.A.D. Architects							