



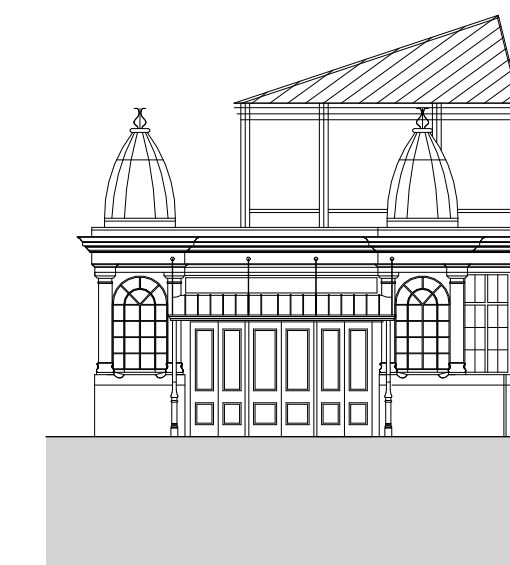

4 Proposed East Elevation
1 : 200

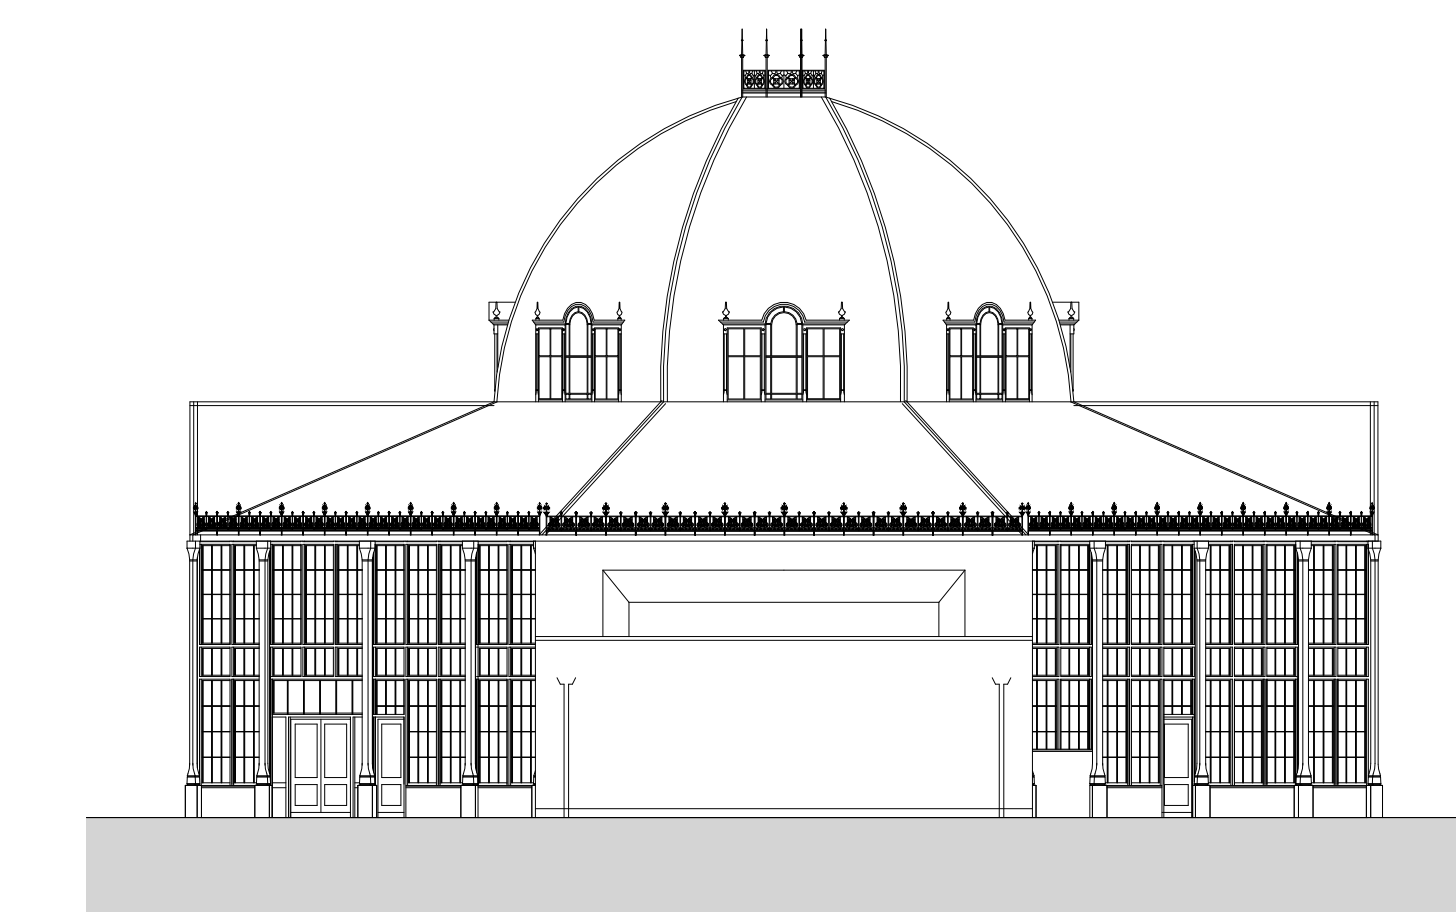

5 Proposed West Elevation
1 : 200



T.A.D. Architects Smithy Wood House, Smithy Wood Crescent, Sheffield, S8 0NU	Tel: 0114 250 9600 Fax: 0114 258 3681 Email: enquiries@tadarchitects.co.uk www.tadarchitects.co.uk
---	---

Scale (@ A1) 1 : 200	Date: 14/01/26	Drawn by: TAC	Checked by: DEJR
Suitability S2 - Suitable for Information			Revision P01

DRAWING NUMBER							
Project	Orig	Vol.	Level	Type	Role	Class.	Number
2503-TAD-ZZ-XX-DR-A-PL-0017							