


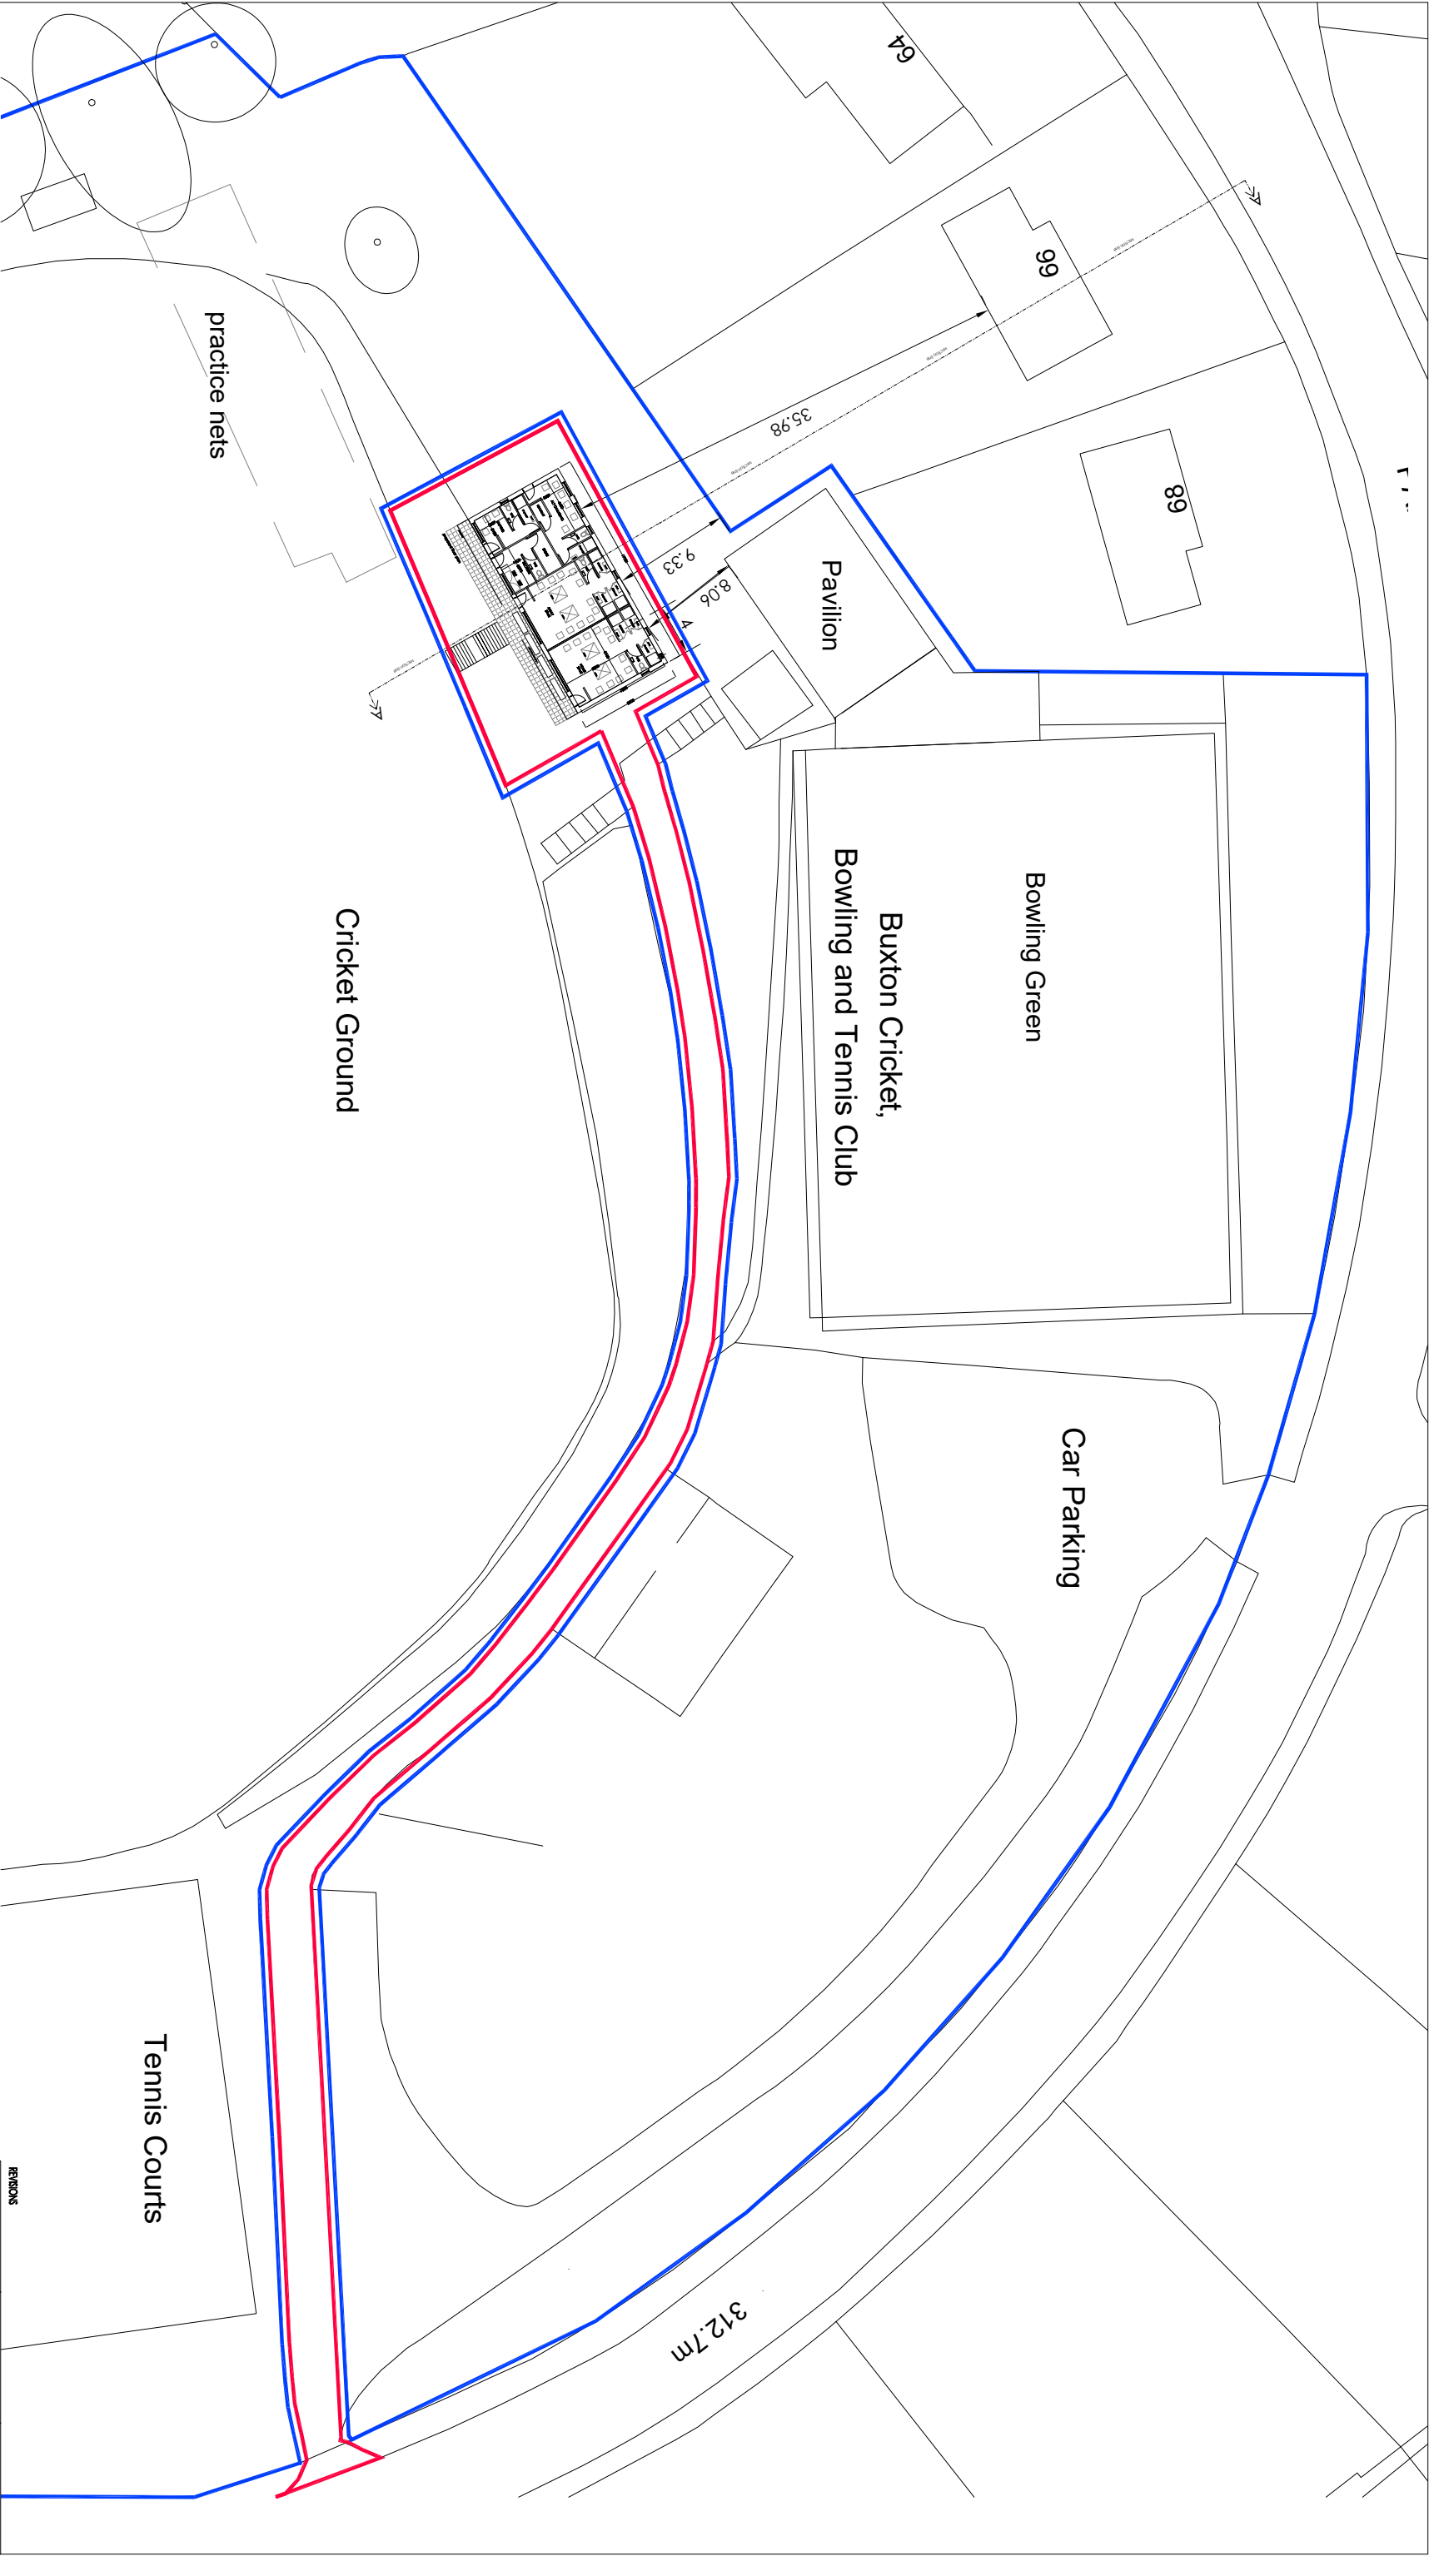

REVISIONS

DRAWN	FW	SCALE	AREA	SQ.M.
DATE	Oct 25	1:500@A3		SQ.Ft.
PROJECT	New changing facilities at Buxton Cricket Club			
CLIENT	Buxton Cricket Club			
TITLE	Proposed Site Plan			

Wylie

Architecture

Residential Architecture Design and Planning
01753 255000
www.wyliearchitecture.co.uk

DRAWING NUMBER	02.02	REV	A
----------------	-------	-----	---