




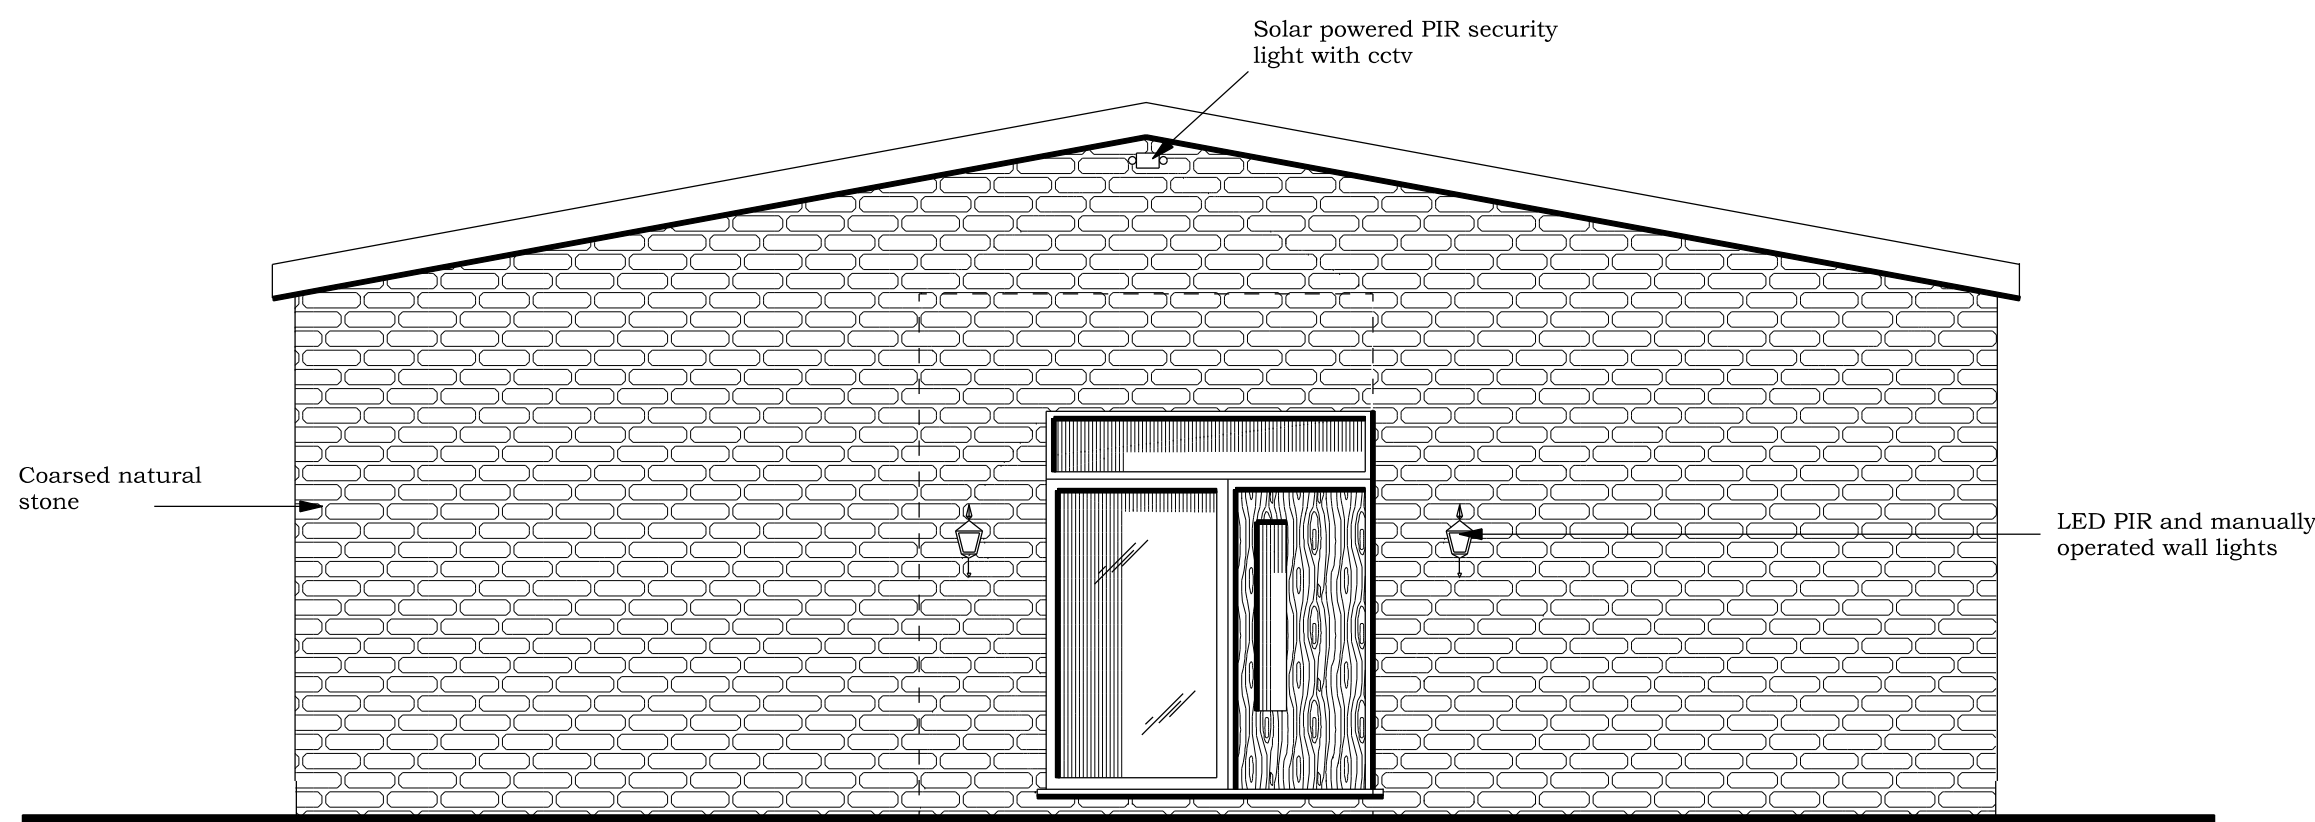


PROPOSED NORTH WEST FACING FRONT ELEVATION

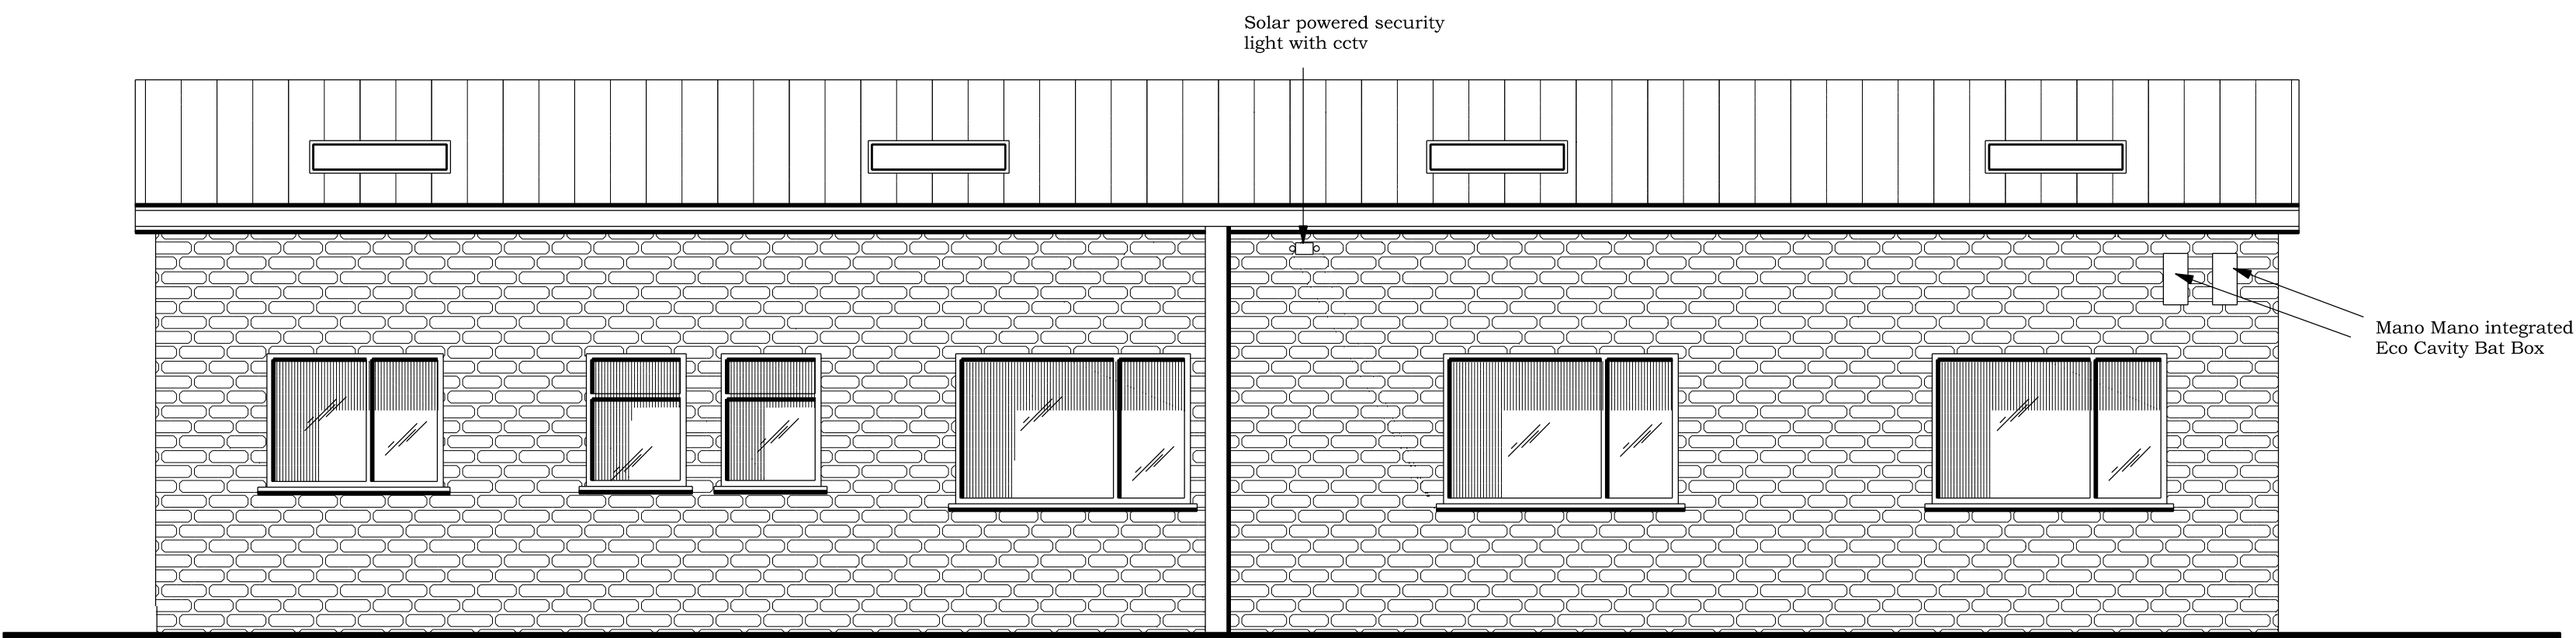


PROPOSED SOUTH WEST FACING SIDE ELEVATION

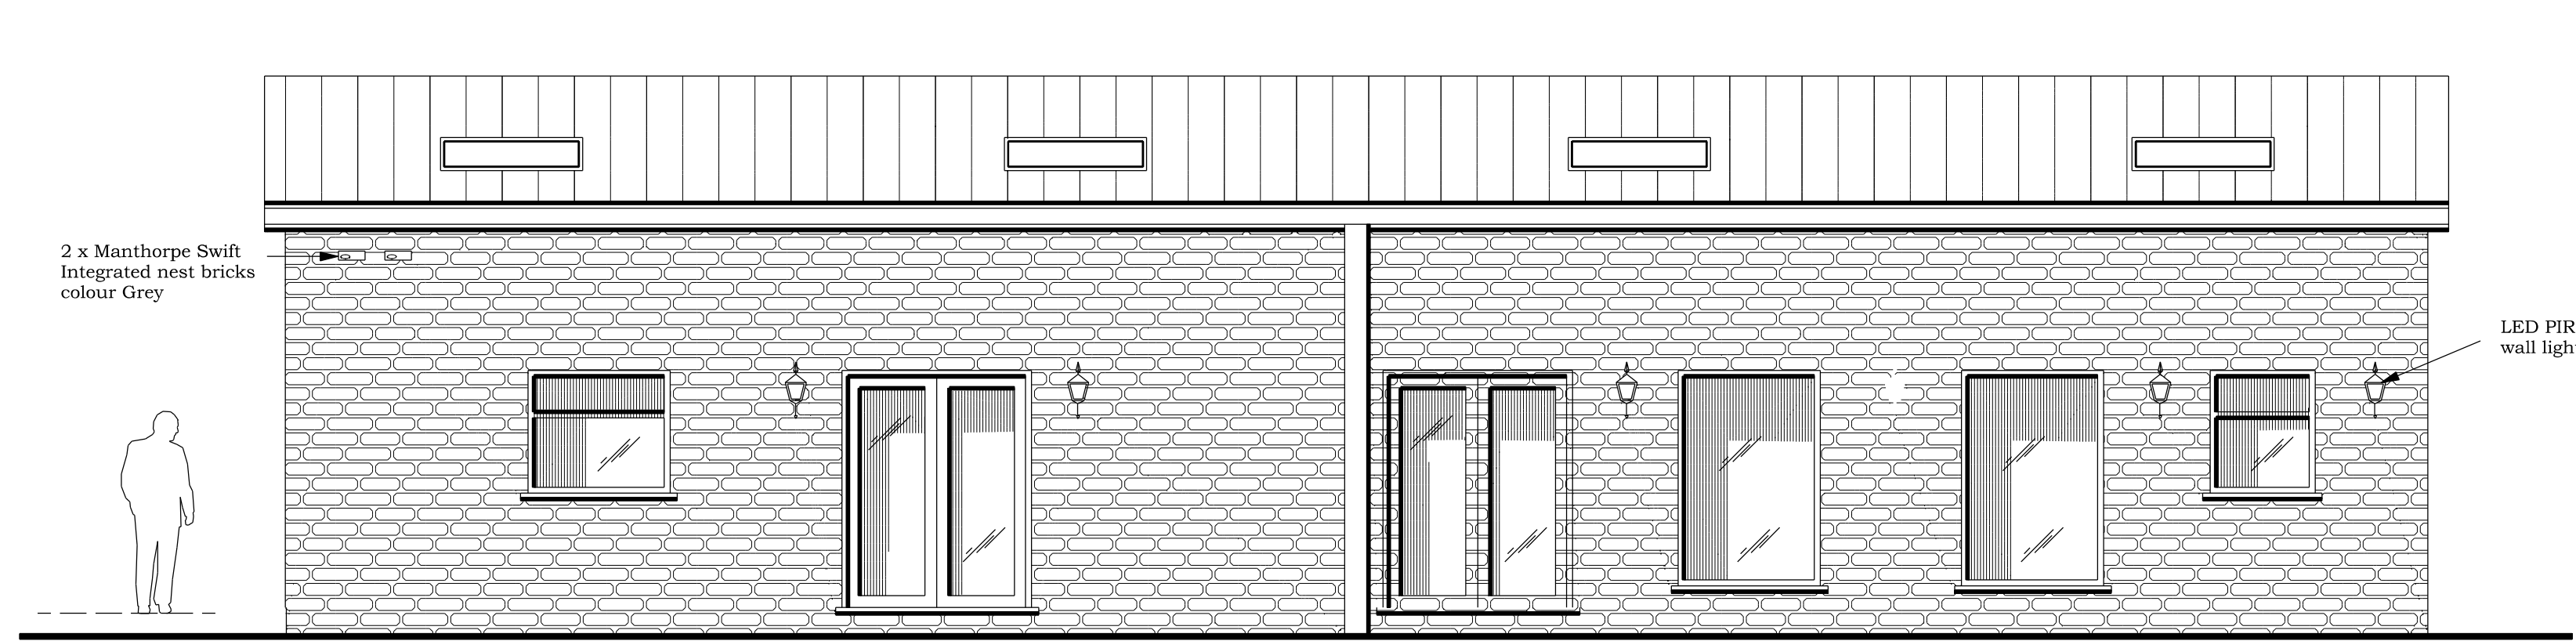


PROPOSED NORTH EAST FACING SIDE ELEVATION

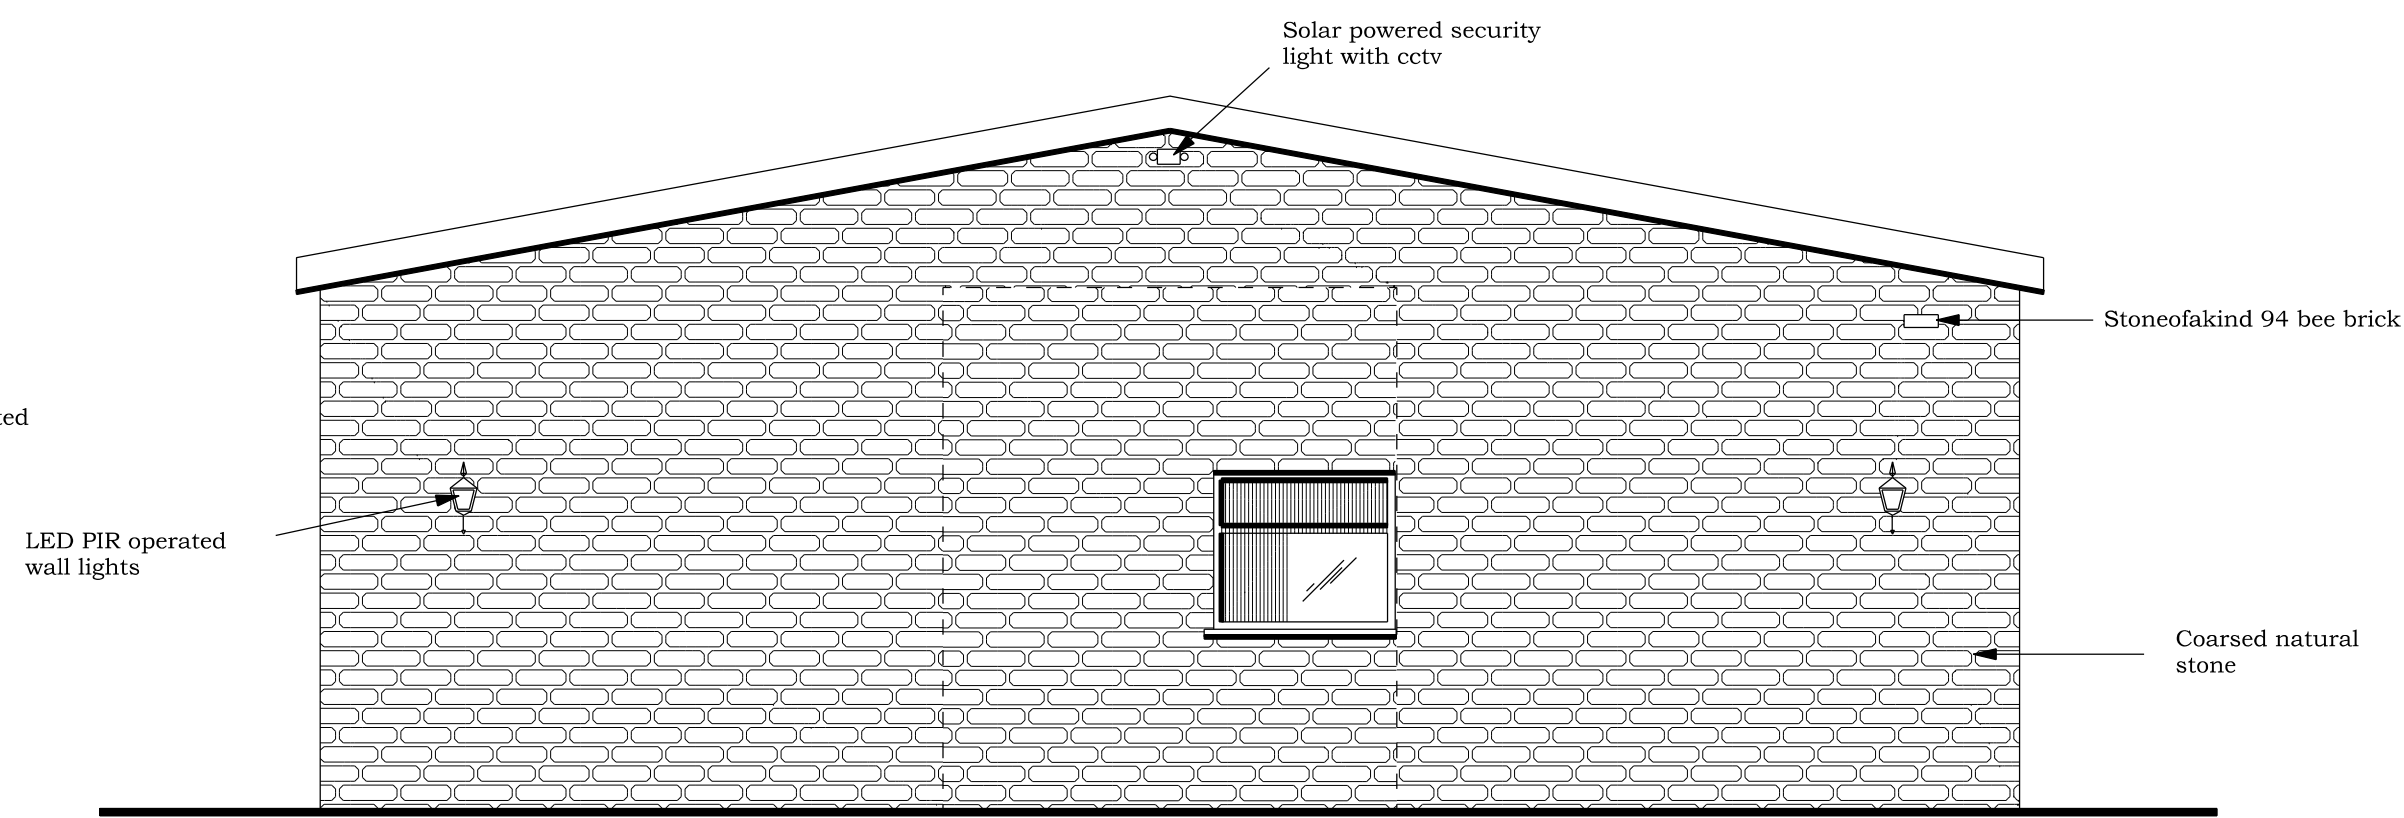


PROPOSED SOUTH EAST FACING REAR ELEVATION

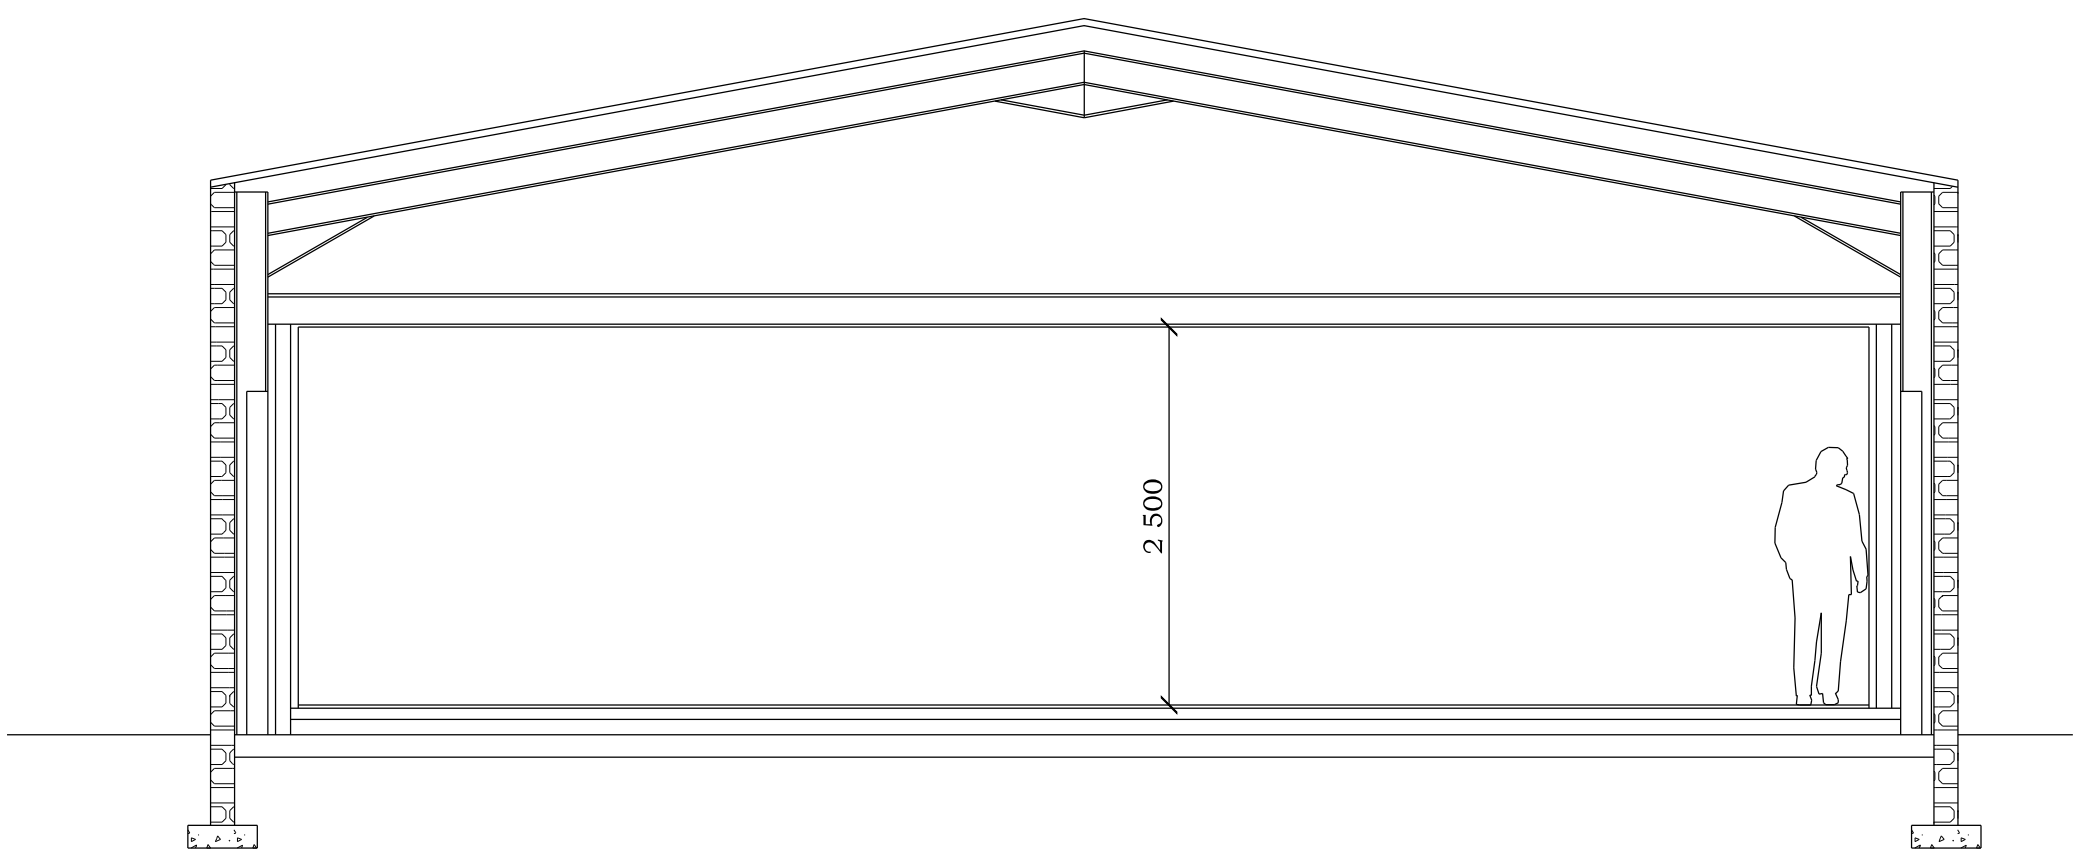

TYPICAL SECTION

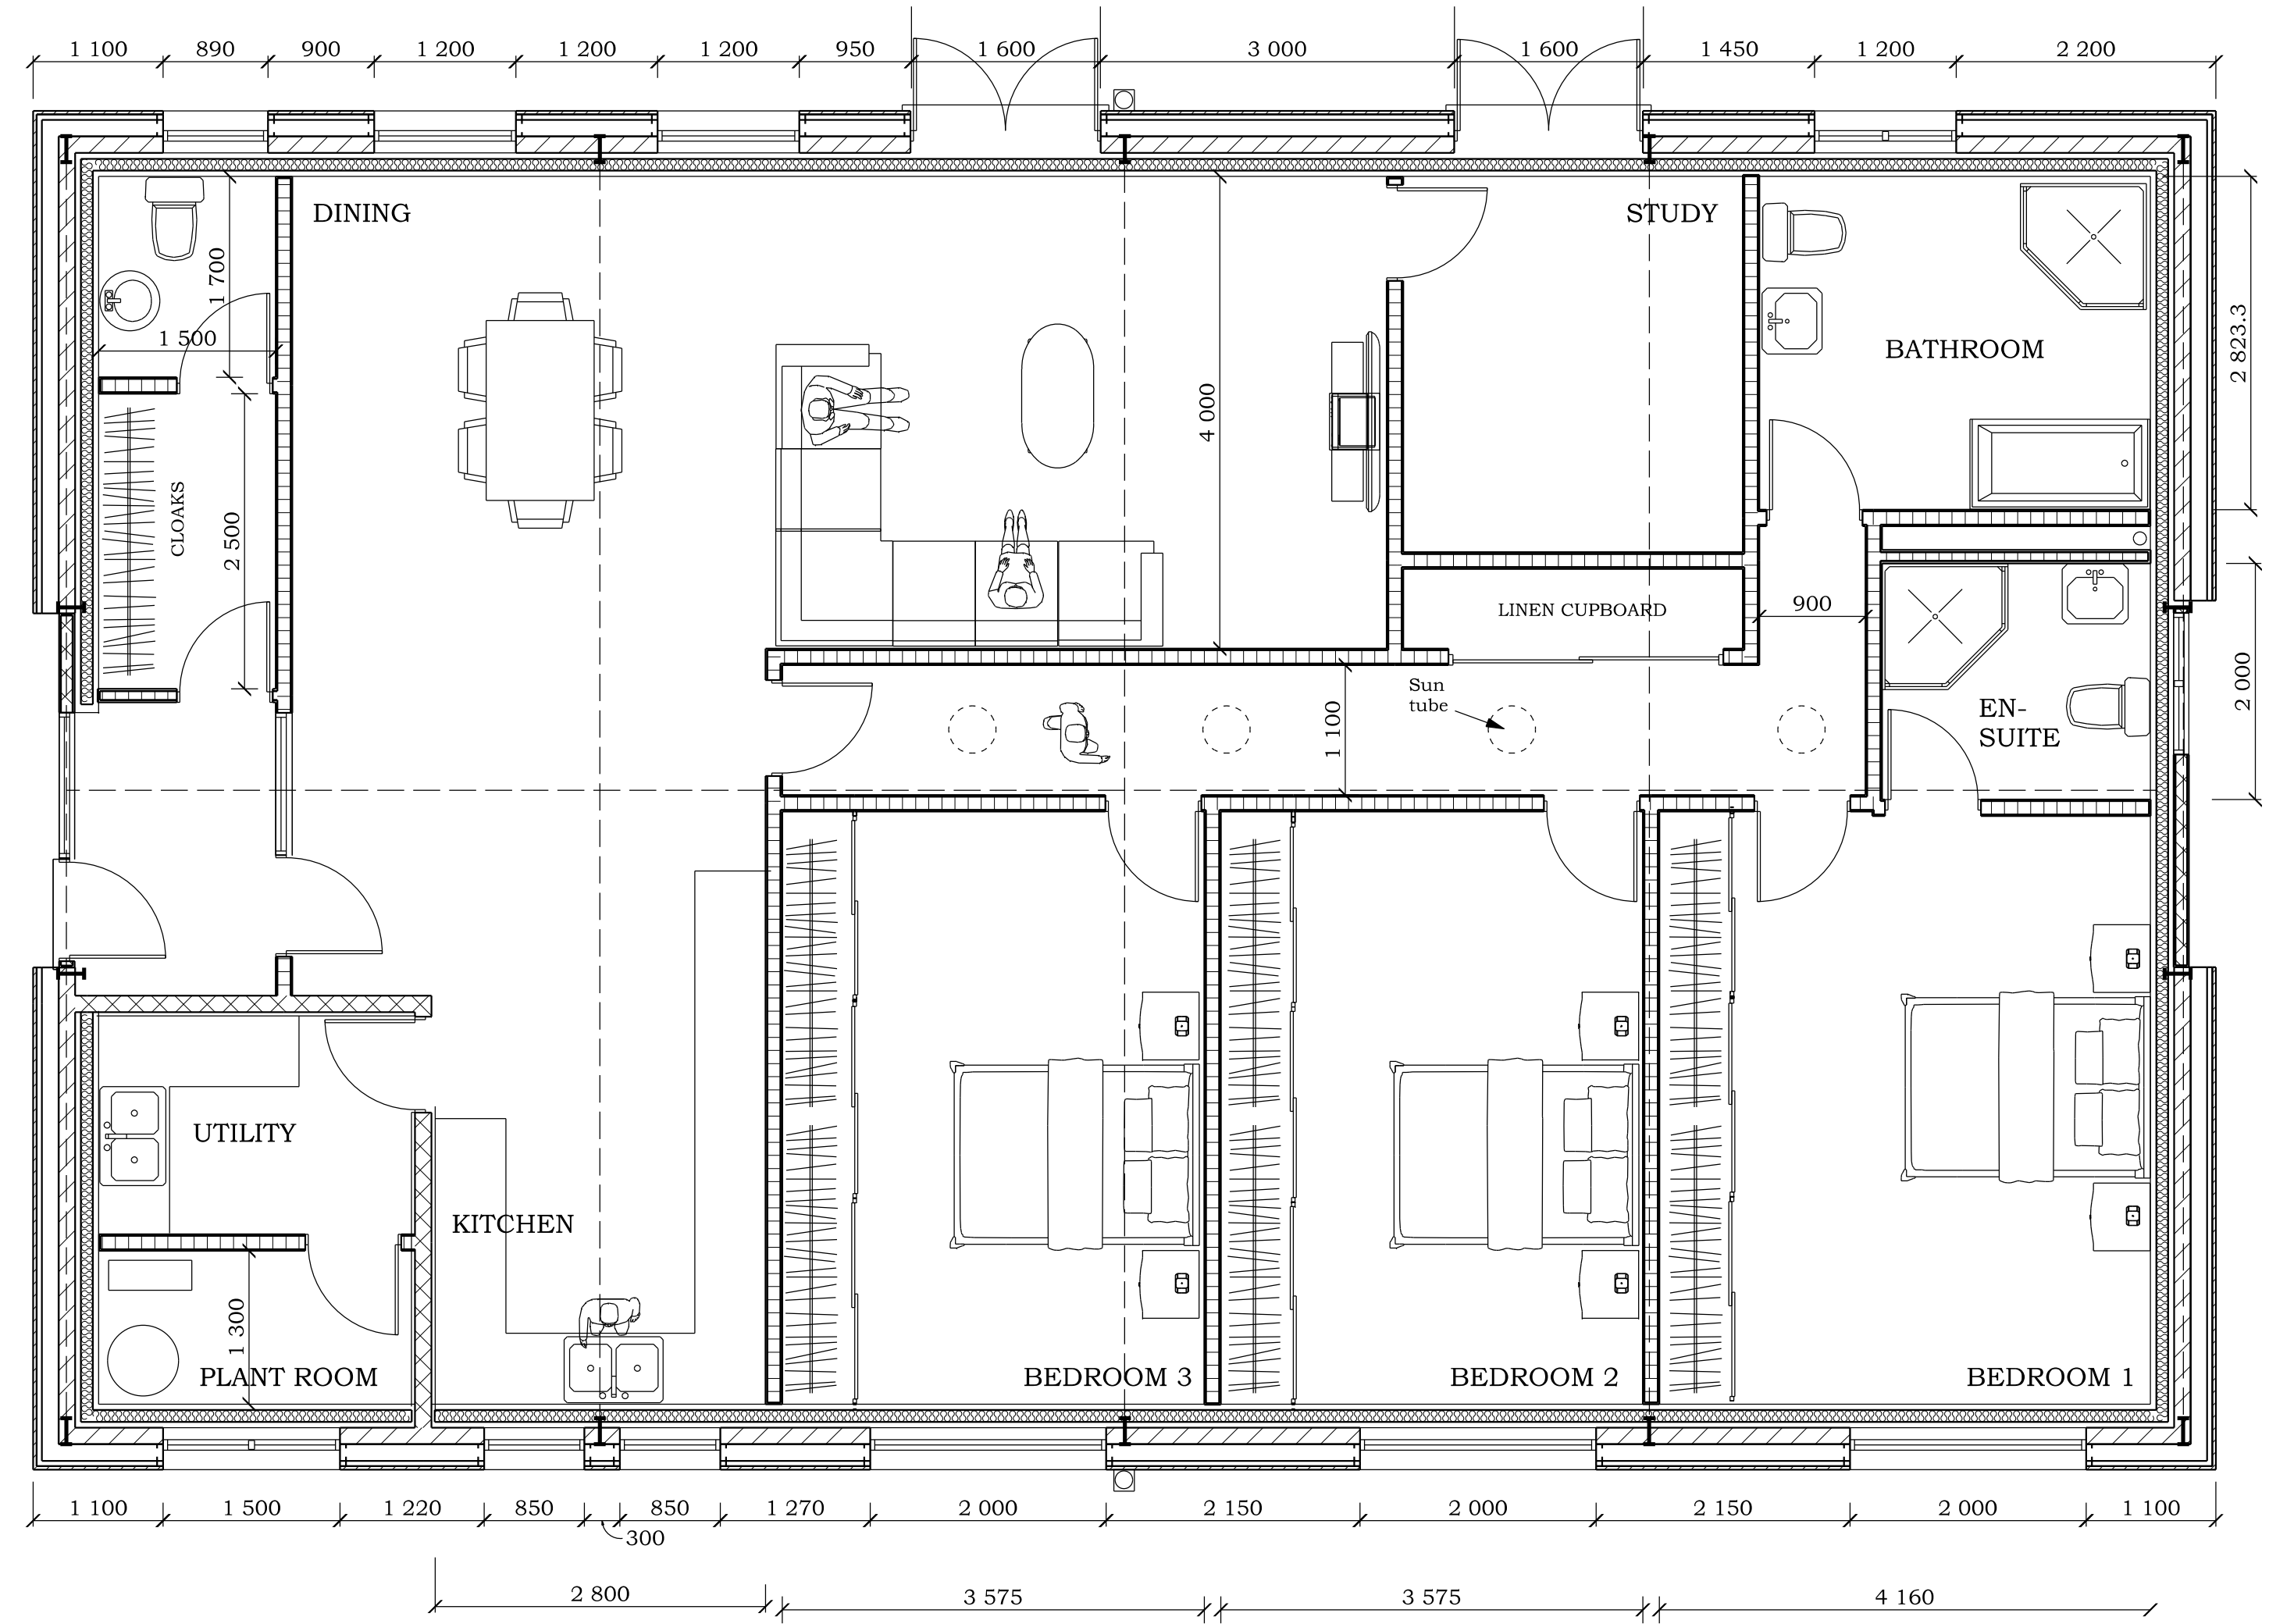

PROPOSED FLOOR PLAN

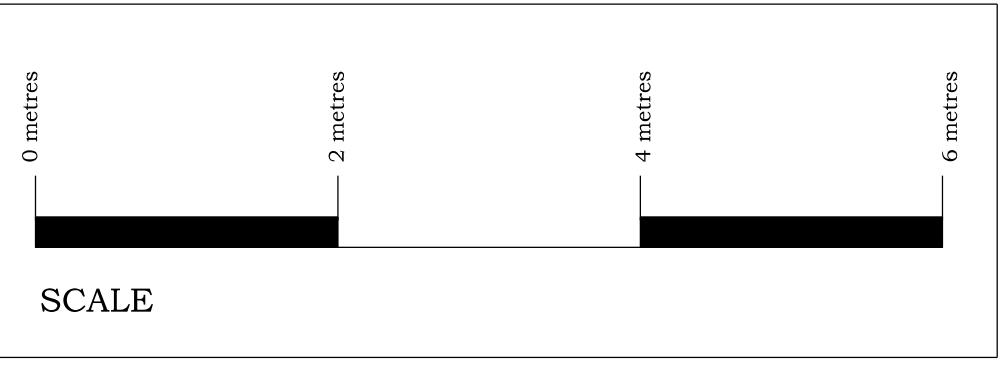

SCALE

BRADLEY BUILDING DESIGN LTD.
KEEPERS COTTAGE,
LYME PARK,
DISLEY,
STOCKPORT.
SK12 2NS.
01625 858244
Mob 07989 326039
bradleybuildingdesign@btopenworld.com

PROPOSED DWELLING
BARN CONVERSION
for
Mr. P. ARDEN,
at
HOW GREEN BARN,
SHILOH ROAD,
NEW MILLS,
SK22 4QR
Scale 1:50 @ A1
Date NOVEMBER 2023
Drawing Number 2187/2/C