


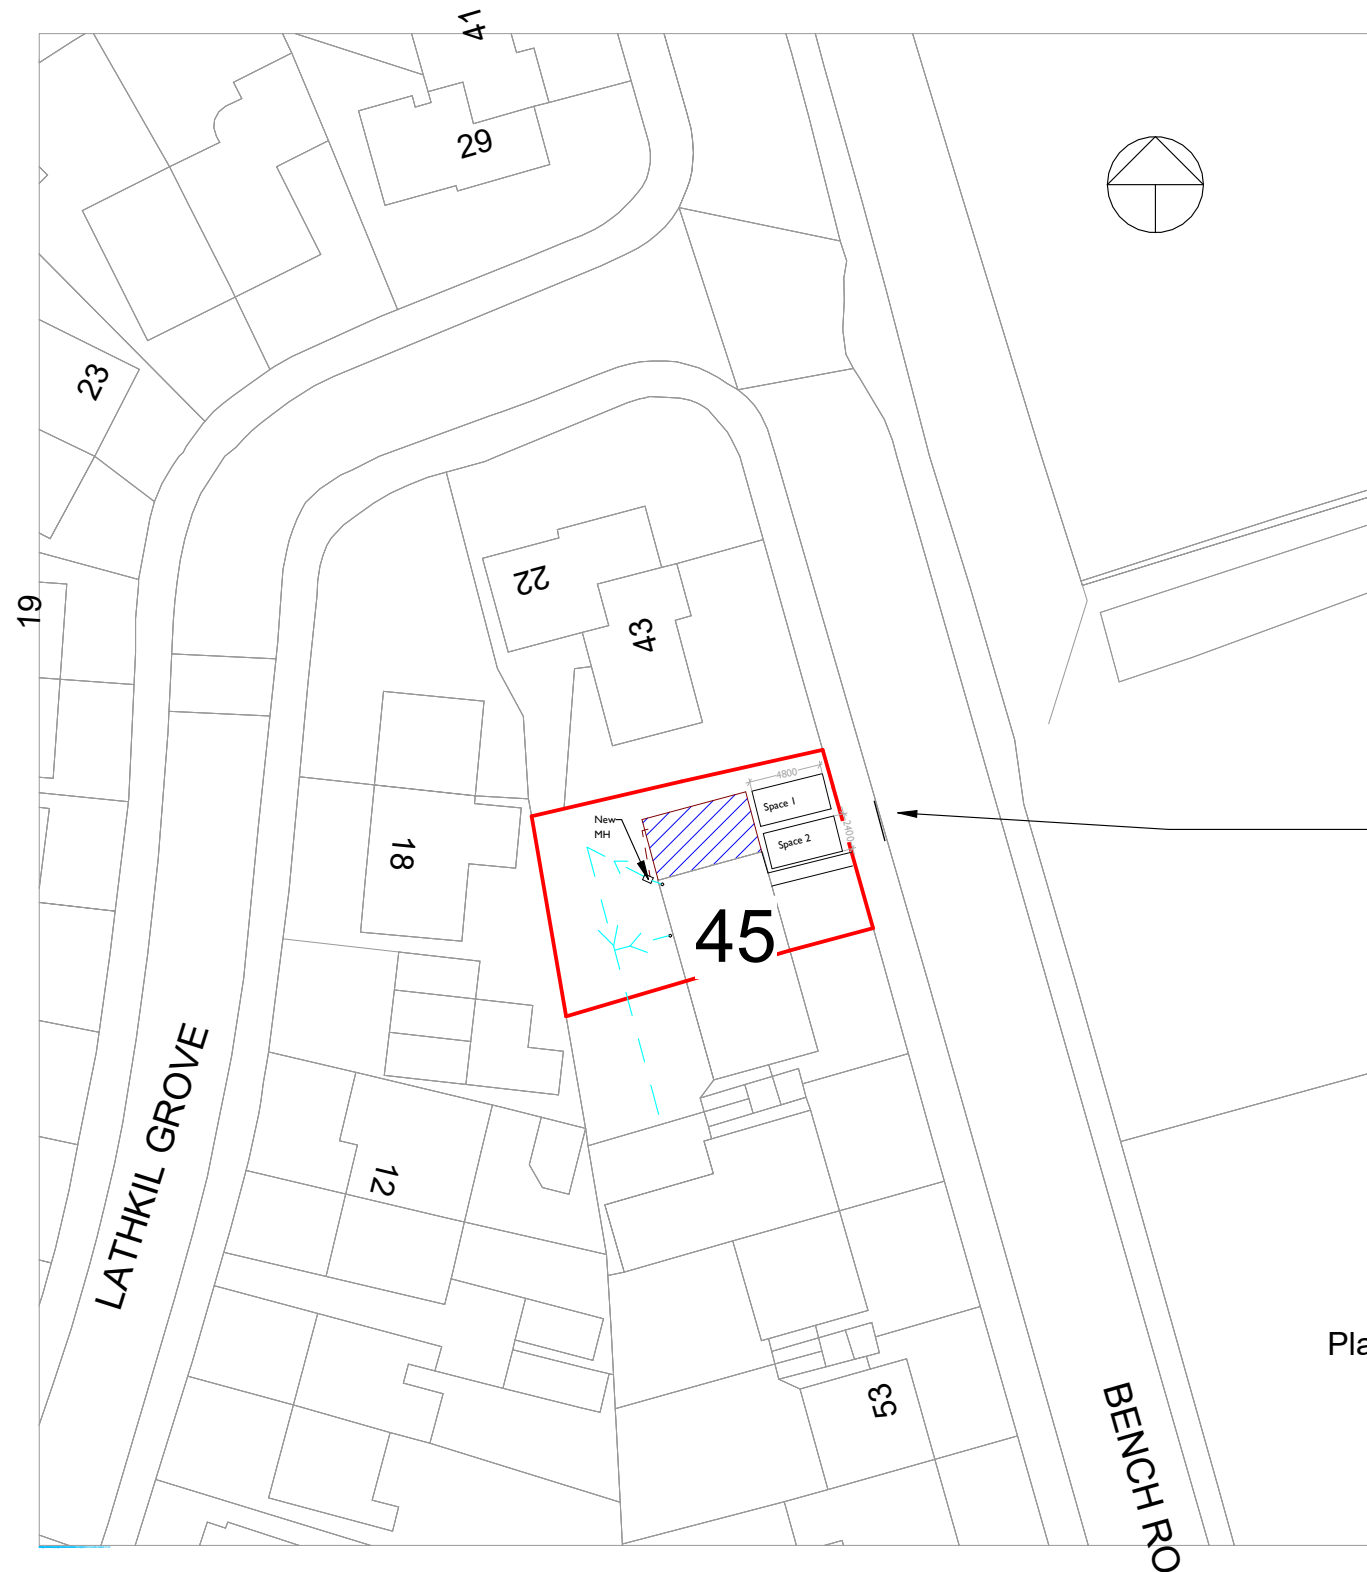

Key

Existing sewer drains

Proposed foul drain

Man hole

M.H.

North point

Drop curb extension required approximately 1500-2000mm
Section of walling removed between existing drive opening and the footpath's gate.
Gate will require a new post

P03	Parking space added		09/02/2026
P02	DNS removed from sheet scales		25/11/25
P01	Initial Issue		20/11/25
No.	Description	Issued by	Date
Revision Schedule			



T.A.D. Architects Smithy Wood House, Smithy Wood Crescent Sheffield, S8 0NU	Tel: 0114 250 9600 Fax: 0114 258 3681 Email: enquiries@tadarchitects.co.uk www.tadarchitects.co.uk
--	---

Project: 45 Bench Road, Fairfield, Buxton SK17 7PG
Drawing Title: Proposed Site Plan

Scale (@ A3) 1 : 500	Date: 10/03/25	Drawn by: TAC	Checked by: PA
Suitability S2 - Suitable for Information			Revision P03
Drawing Number Project Orig. Vol. Level Type Role Class. Number 2534-TAD-XX-00-DR-A--PL-0001			

